


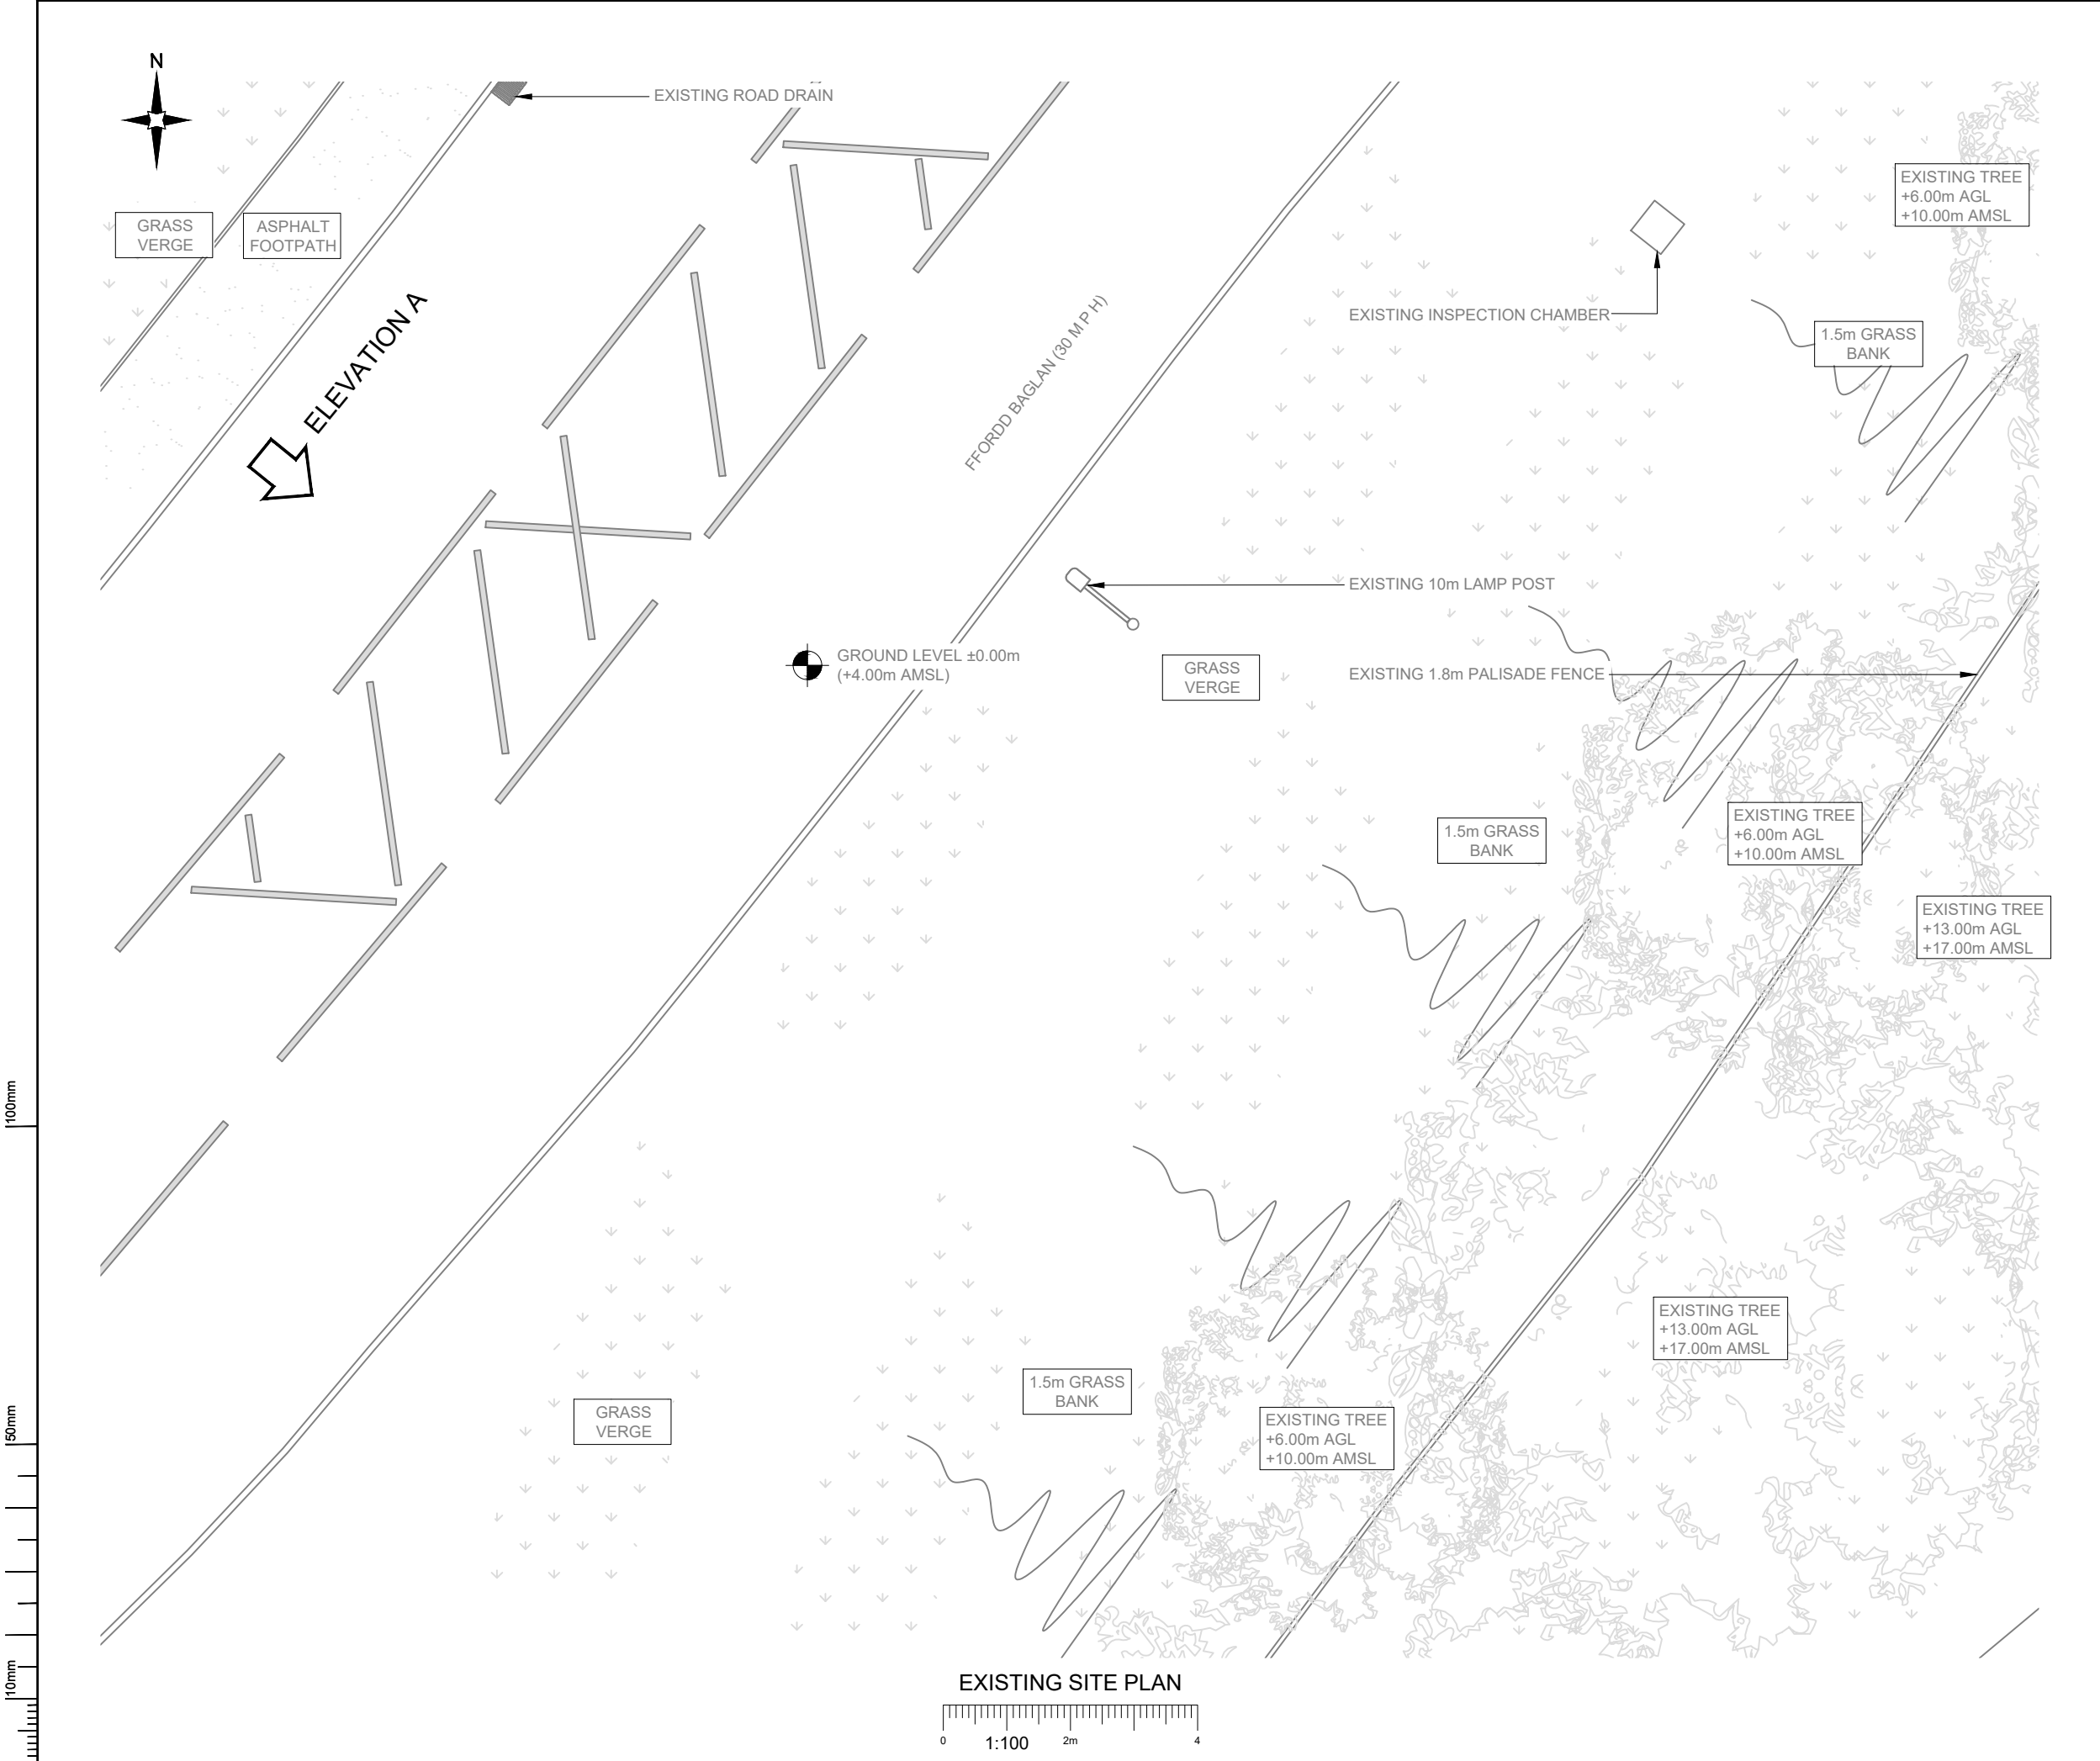

- NOTES:
- ALL DIMENSIONS IN MM UNLESS OTHERWISE NOTED.

B	Site Location Revised	BD	SW	31.05.22
A	Issued for Planning	OG	RWB	15.06.21
REV	MODIFICATION	BY	CH	DATE

CK Hutchison
Networks (UK)
Limited

450 Longwater Avenue,
Green Park,
Reading,
RG2 6GF

Design Consultant & Principal Contractor:



Great British Communications
Lapwing House, Block 3 Forward Point,
Ton House Lane, Widnes, Cheshire, WAB 0SL
t. 44 (0)151 420 4128
www.gbcservices.co.uk

Site Name: Ffordd Baglan

3UK Nominal ID: NPT17938

Address: Ffordd Baglan
Baglan Moor
Port Talbot
Glamorgan
SA12 6UX

Title: 100 Existing Site Plan

Project: Unilateral SW

Purpose of Issue: Planning

MBNL/TM/H3G Cell ID:
NPT080/83852/NP0383

Drawing No: NPT17938_NPT080_83852_NP0383_GA_REV_B

Issue: B