


Brynau Farm
Drawing: Owl 003.cma.vii

Owl sculpture - North west and South east elevation (Left & Right)
Note: Both side elevations of sculpture are identical, with plan elevation being a symmetrical land form sculpture

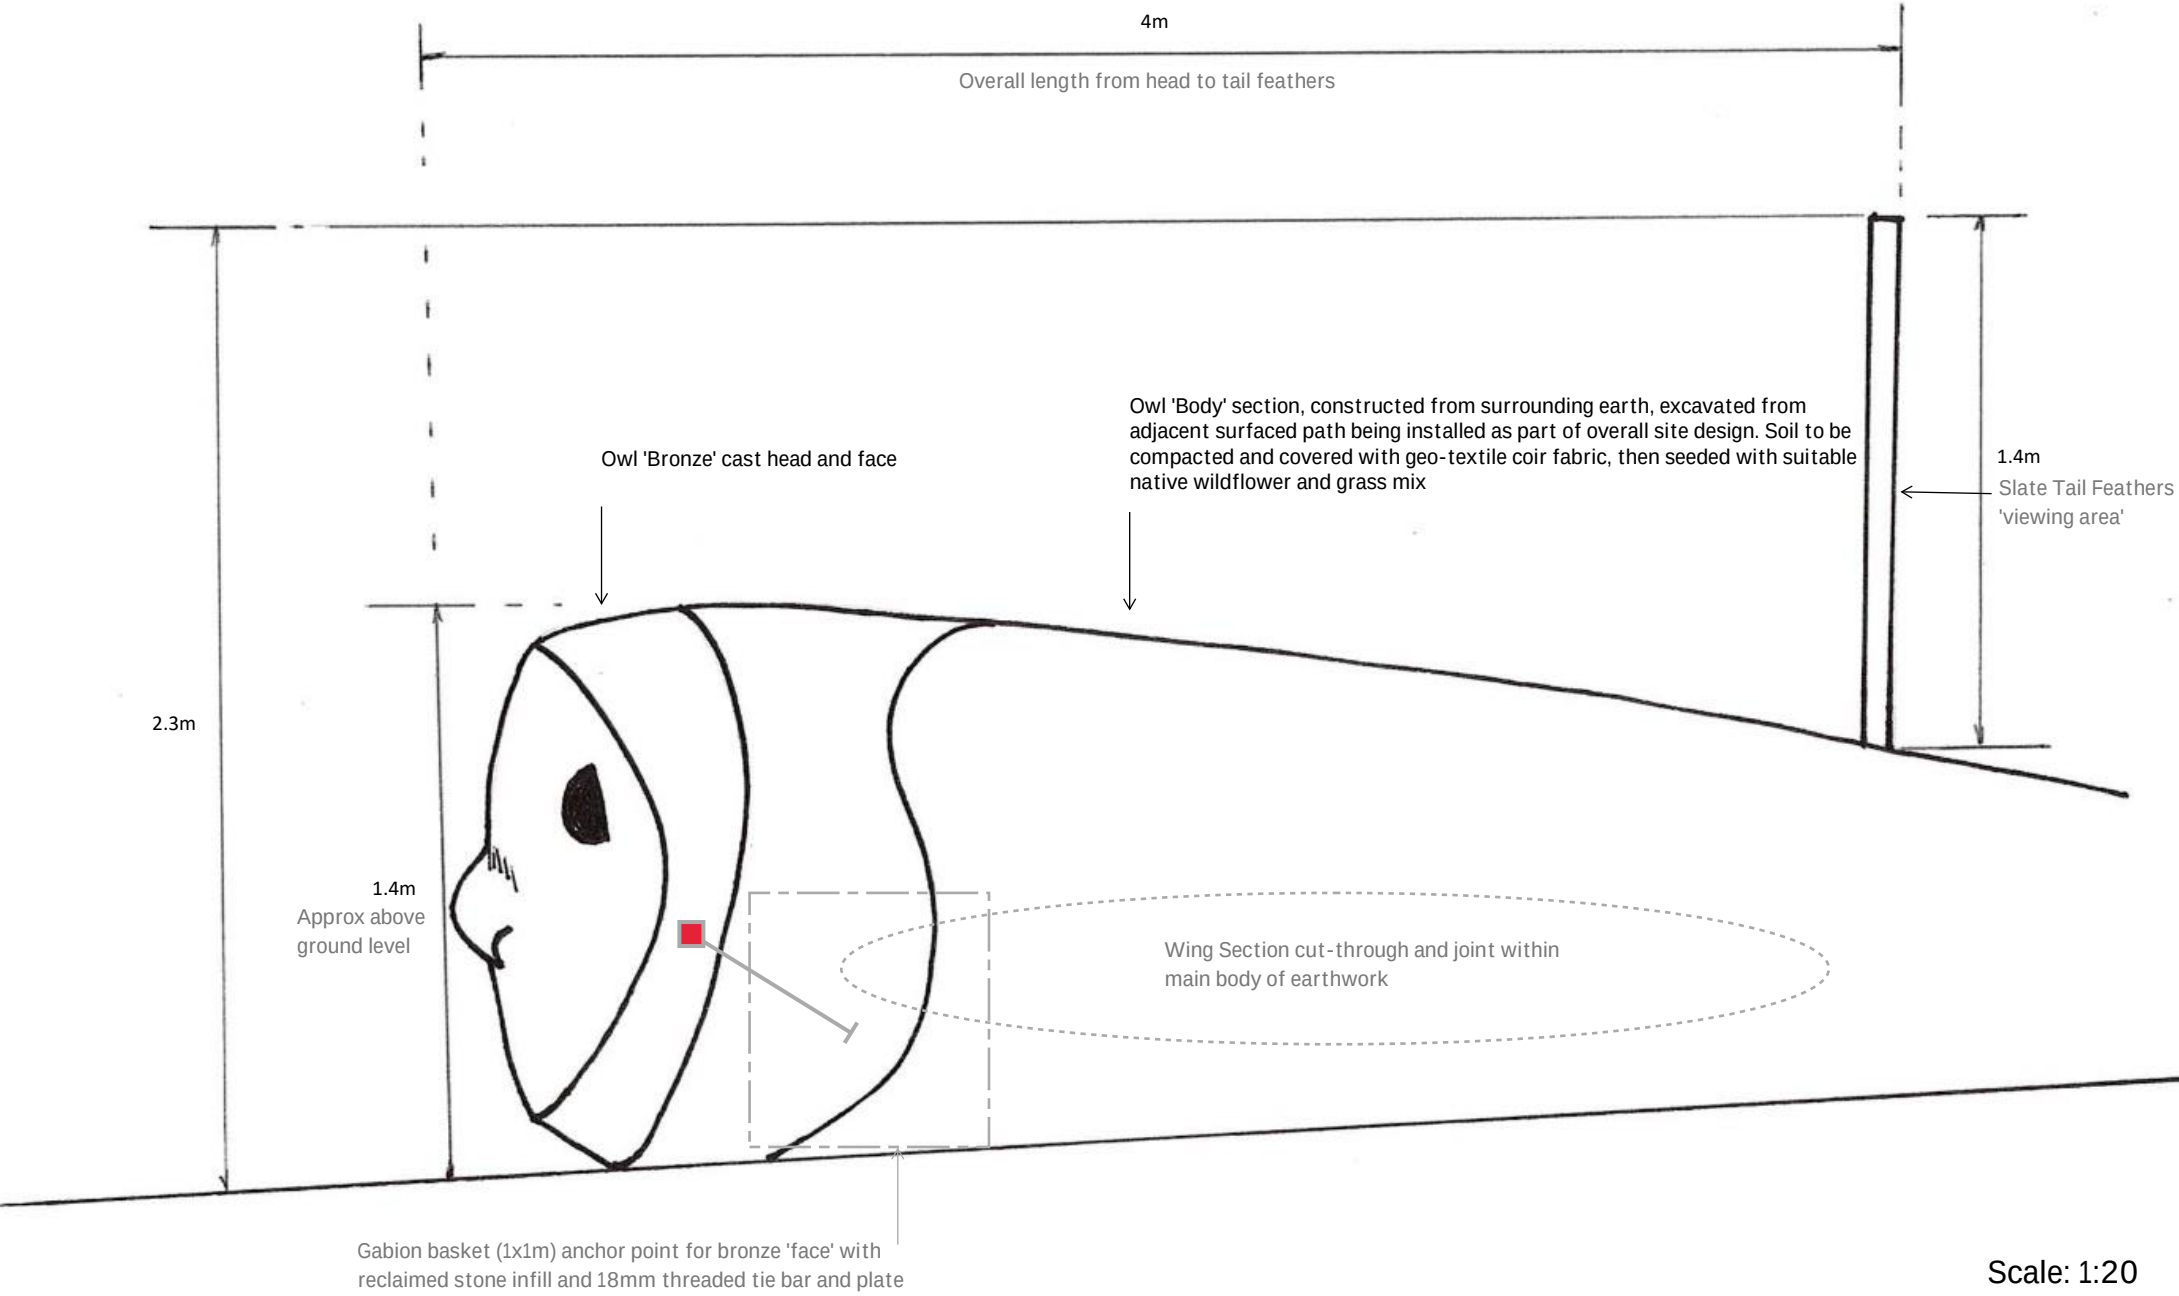

Scale: 1:20