

P14/0302

Bryn-teg

Carport

Balcony

WATER STREET

Drive

Neath Port Talbot
Castell-Nedd Port Talbot

Town & Country Planning Act 1990

APPROVED

Ma Pearce

Pearce
of Planning


Date 8 SEP 2014

Existing Access

22 APR 2014

↑
N

Site Address PROPOSED EXTENSION AT BRYNTEG, WATER STREET, MARGAM, PORTTALBOT.	Title PROPOSED SITE PLAN	Notes Dimensions are in millimetres unless otherwise stated.	Date 20.04.14	Scale 1 : 500
			Drawn By DD	Checked by
			Drawing No Brynteg 6	Rev. Date

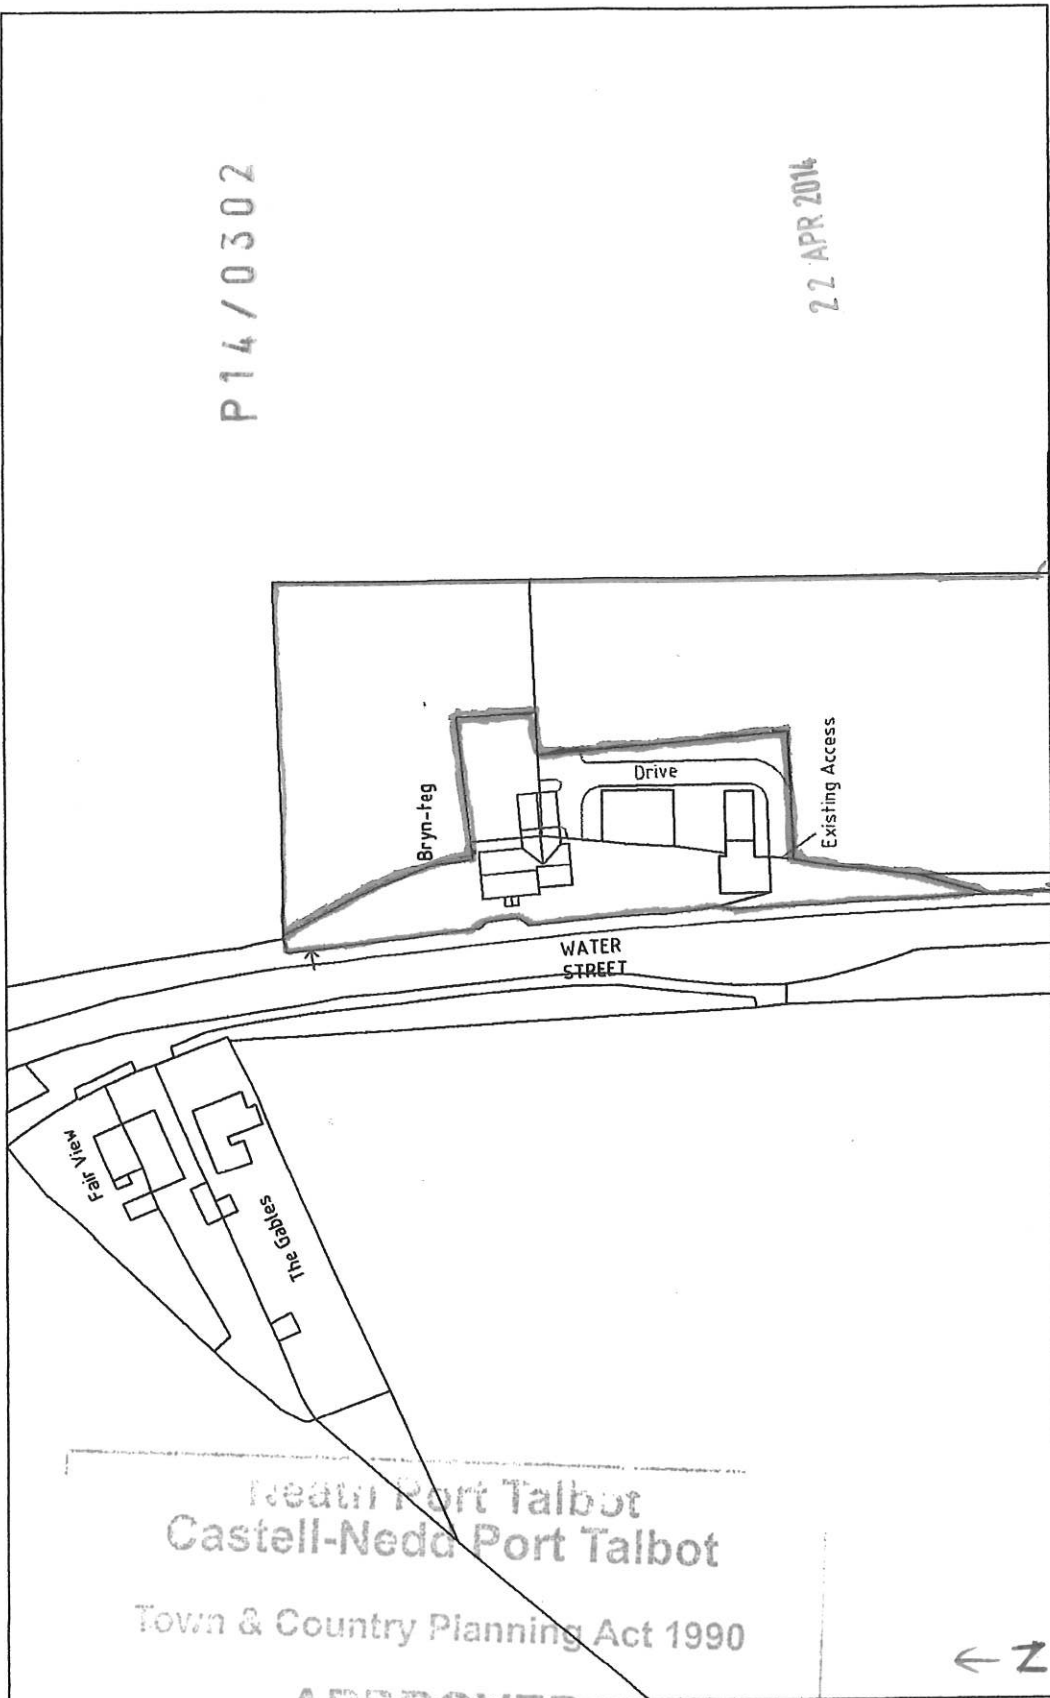

P14/0302

22 APR 2014

John Pearce
 J. Pearce
 Head of Planning

Date - 8 SEP 2014

APPROVED

Title PROPOSED EXTENSION AT BRYNTEG, WATER STREET, MARGAM, PORT TALBOT.	Notes LOCATION PLAN.		Date 20.04.14	Scale 1 : 1250
	Drawn By DD	Checked by	Drawing No Bryn-teg 7	Rev. Date
	Rev. Date			
	Rev. Date			