

CIAT
REGISTERED PRACTICE

ADDITIONAL NOTES:
These drawings have been prepared for Planning Purposes Only.

REVISION	DESCRIPTION	DATE
----------	-------------	------

PURPOSE OF ISSUE
PLANNING PURPOSE

IA

INSPIRED
ARCHITECTURE

Email: jason.smith@inspired-architecture.co.uk *Tel:* 07967020793

Website: www.inspired-architecture.co.uk *F:* @InspiArch *T:* @InspiArch

PROJECT
Proposed Double Storey Rear Extension and Single Storey Side Extension @ 44 Rowan Tree Avenue, Baglan, Port Talbot, SA12 8EZ.


TITLE
Existing First Floor Plan

CLIENT
Mrs. Gemma Griffiths

DRAWN BY JSmith	SCALE (@A2) 1 : 50	DATE 15/03/2023
DRAWING NUMBER PL03	REV	

Existing First Floor Plan

1 : 50

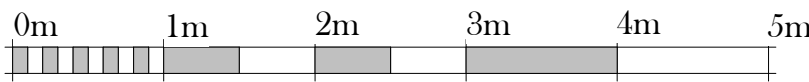

VISUAL SCALE 1:50 @ A1

