



Superseded

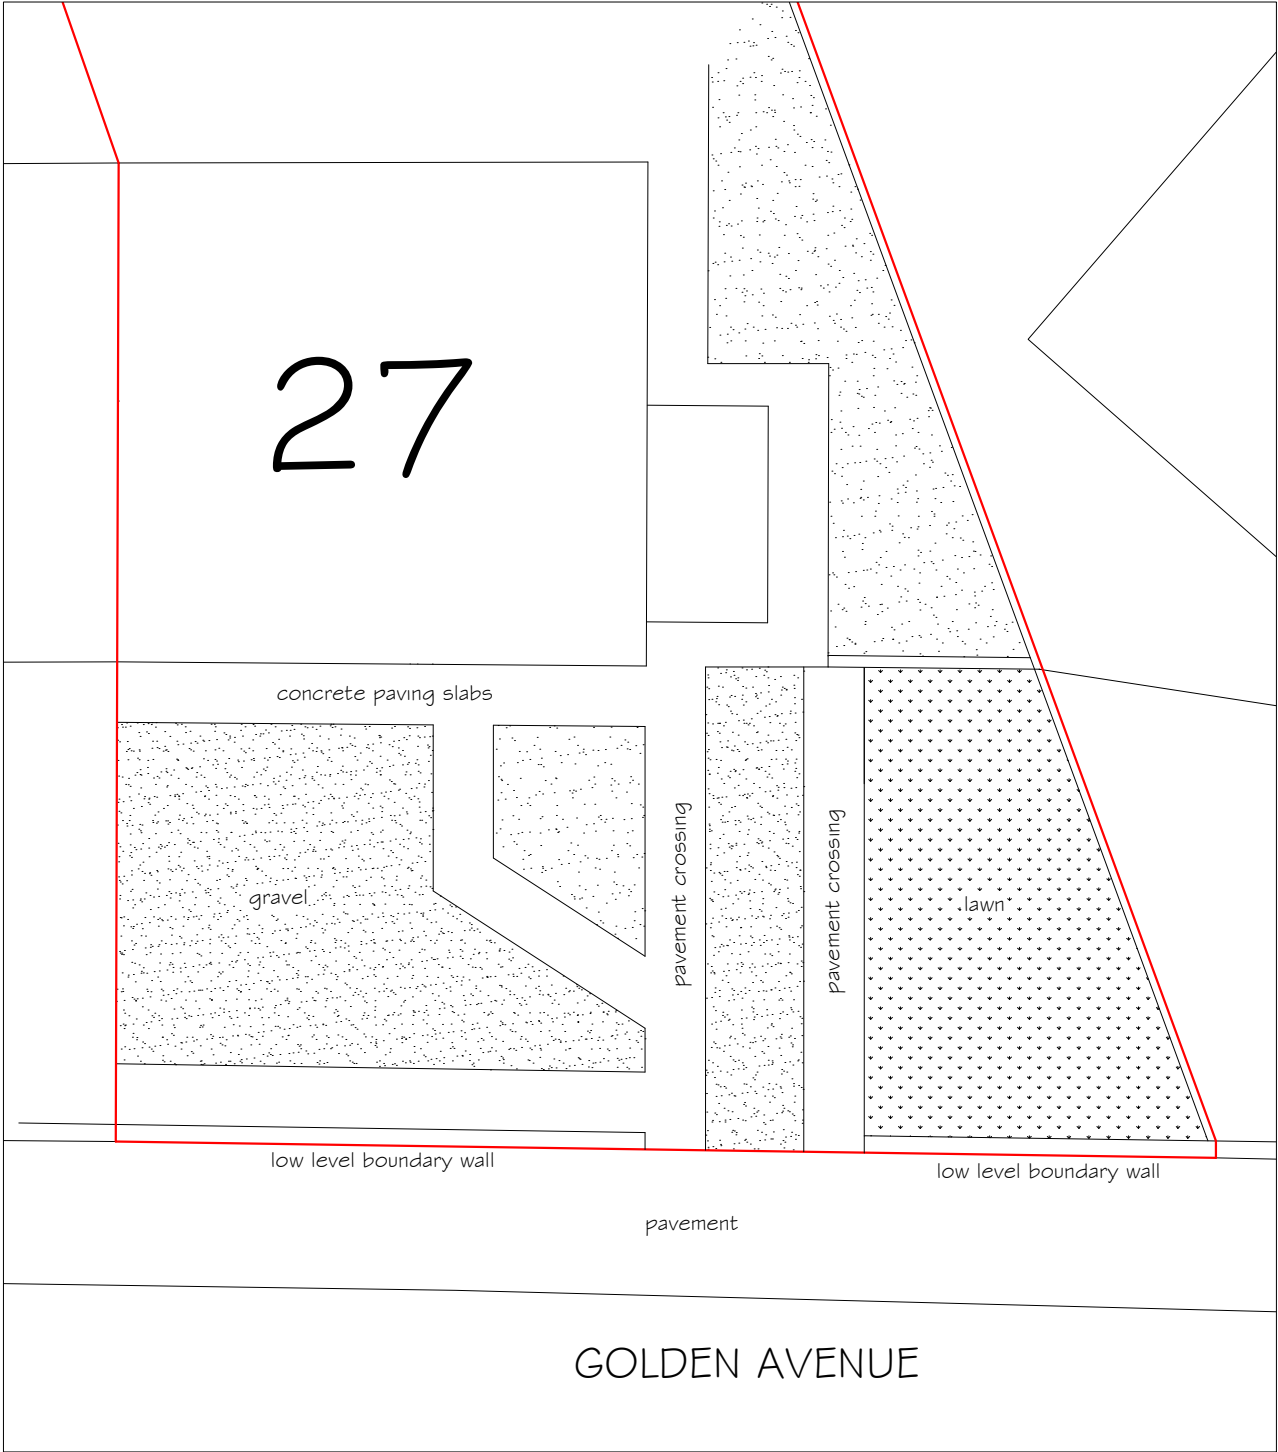

EXISTING SITE PLAN 1:100

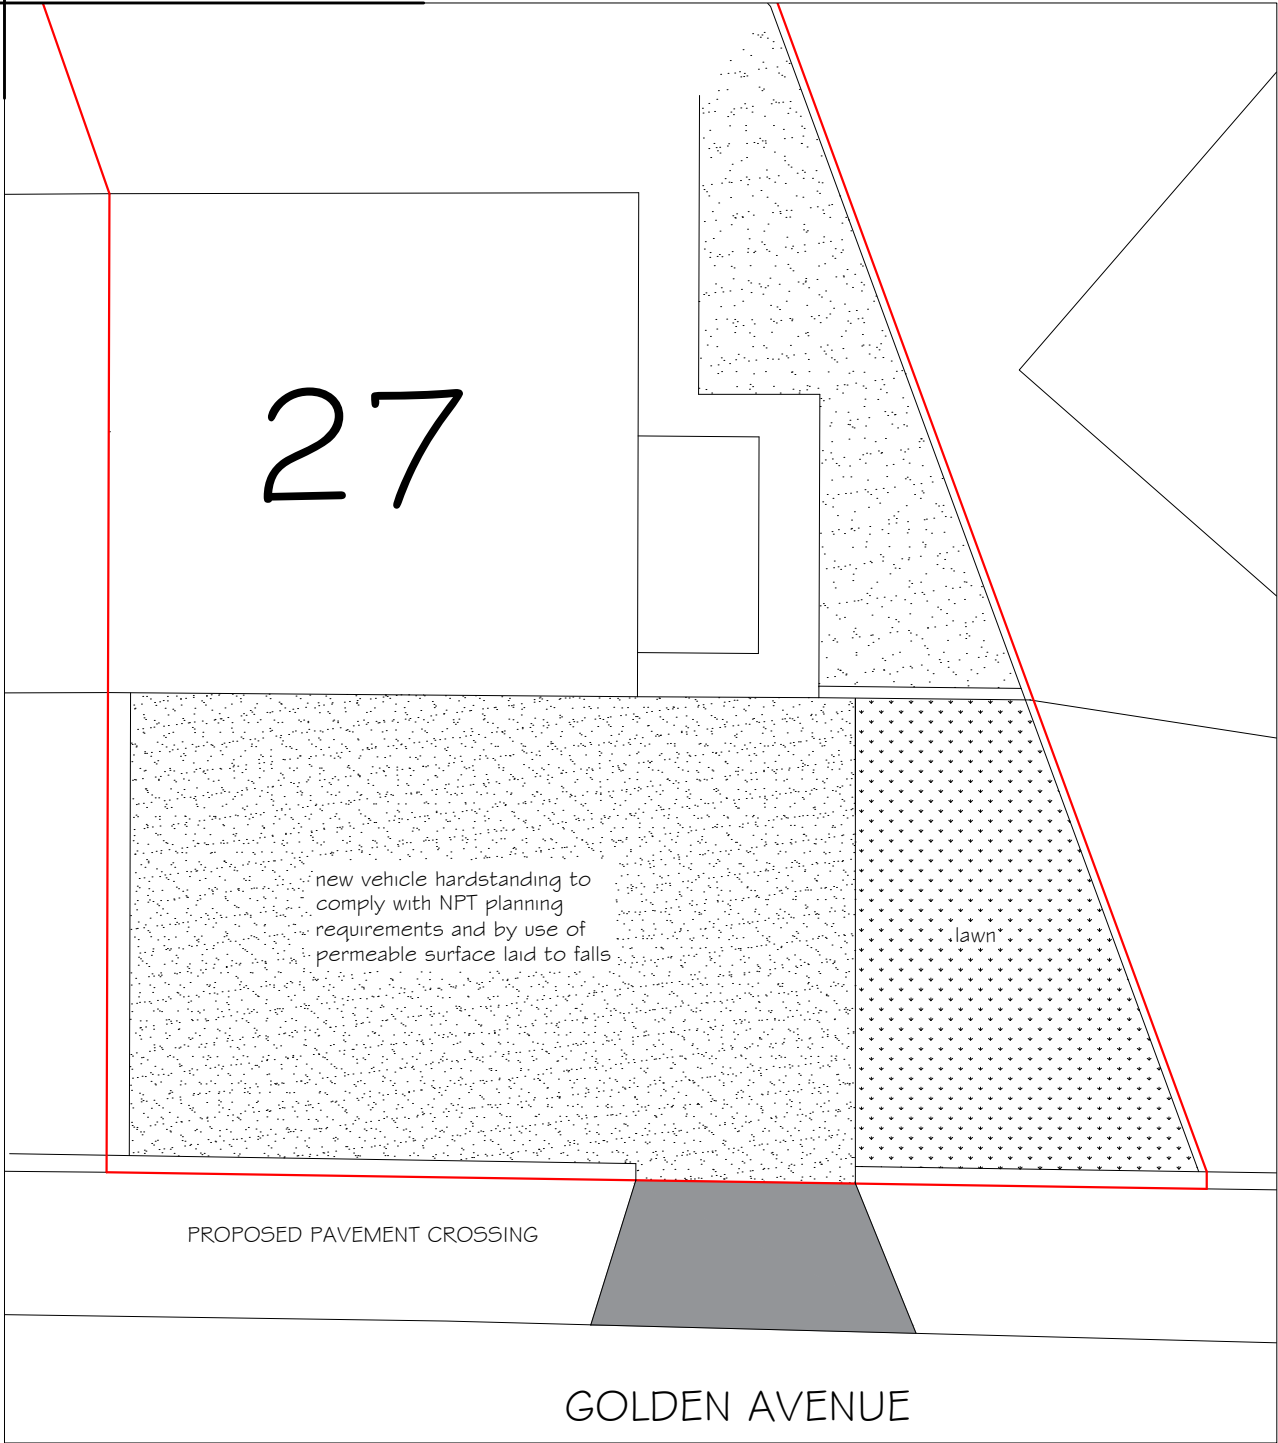

PROPOSED SITE PLAN 1:100

Proposed new pavement crossing with vehicle hardstanding 27 Golden Avenue Sandfields Port Talbot	
existing and proposed site plans	
drawing No	27 GA - 02
date	Sept 2023
scales	1:100