


Construction (expansion) joints to be inserted at a minimum distance of 3000mm from external corners and at a maximum of 6000mm centres. Joints to be 10mm wide to the outer skin of the cavity wall and to be filled with polystyrene beads rendered into the pan and

Construction (expansion) joints to be inserted at a minimum distance of 3000mm from external corners and at a maximum of 6000mm centres. Joints to be 10mm wide to the outer skin of the cavity wall and to be filled with polyethylene backer rod pressed into the gap and weather sealed externally with polysulphide mastic sealant.

with polyethylene backer rod pressed into the gap and weather sealed externally with polysulphide mastic sealant.

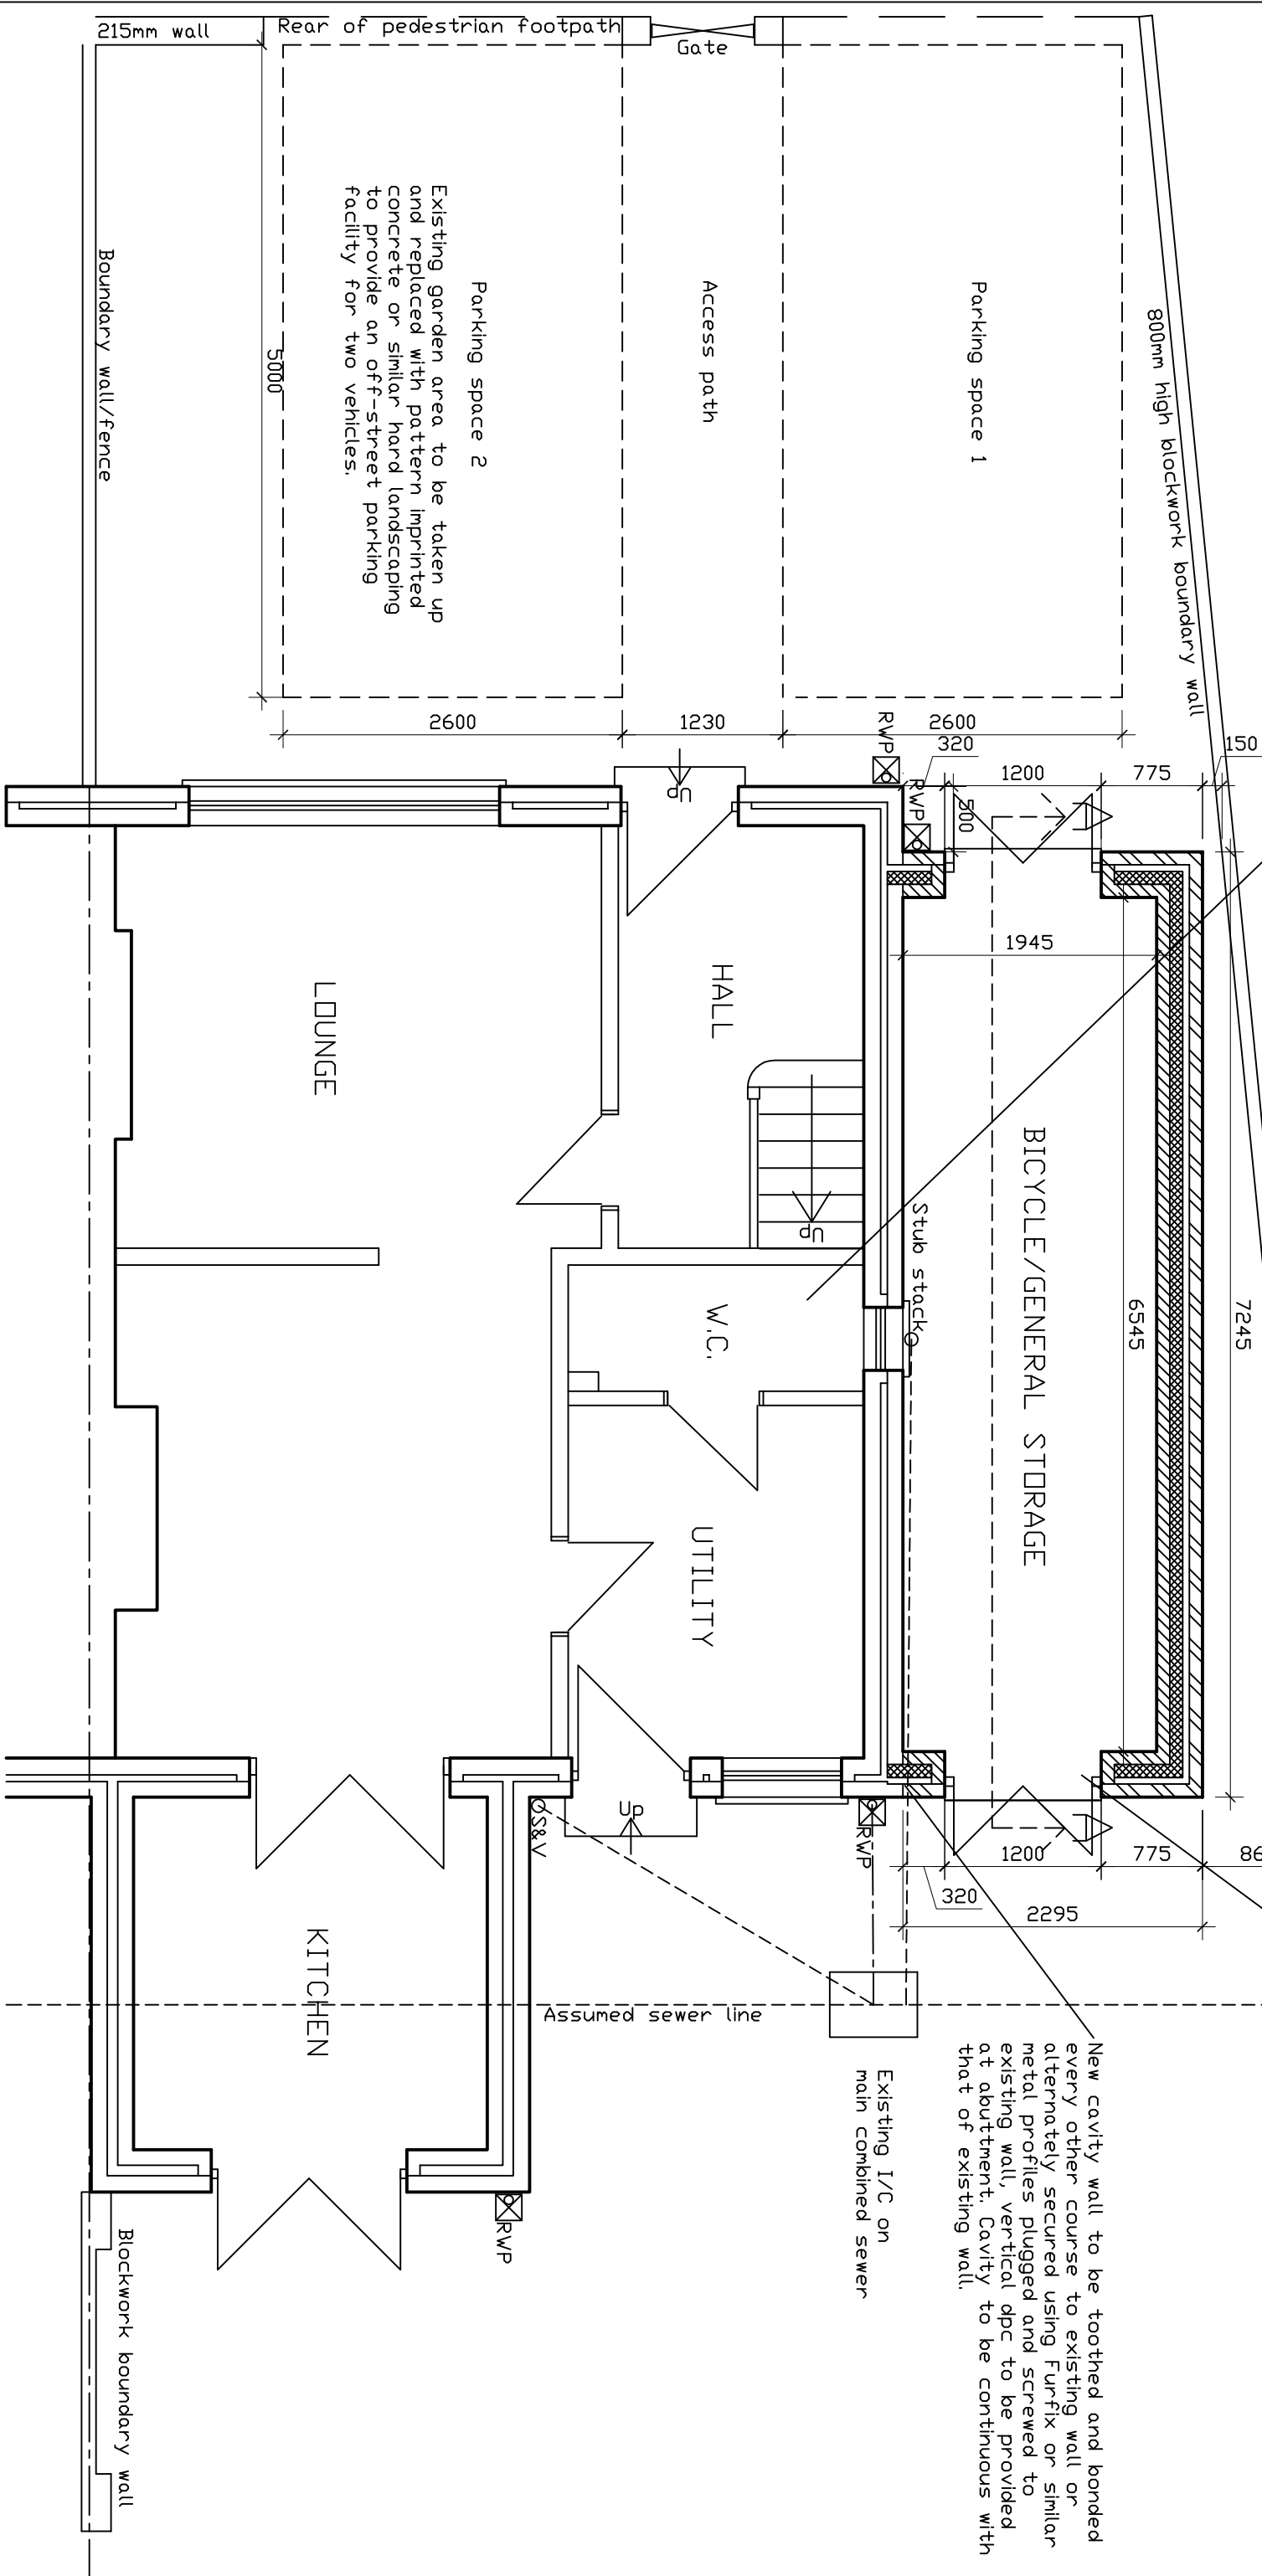

PROPOSED GROUND FLOOR PLAN

DRAWING PROPOSED GROUND FLOOR PLAN

SCALE 1:50 @ A3 DATE OCTOBER 2023

1
2
84

DRAWN RE