


Palm Court_Site Plan

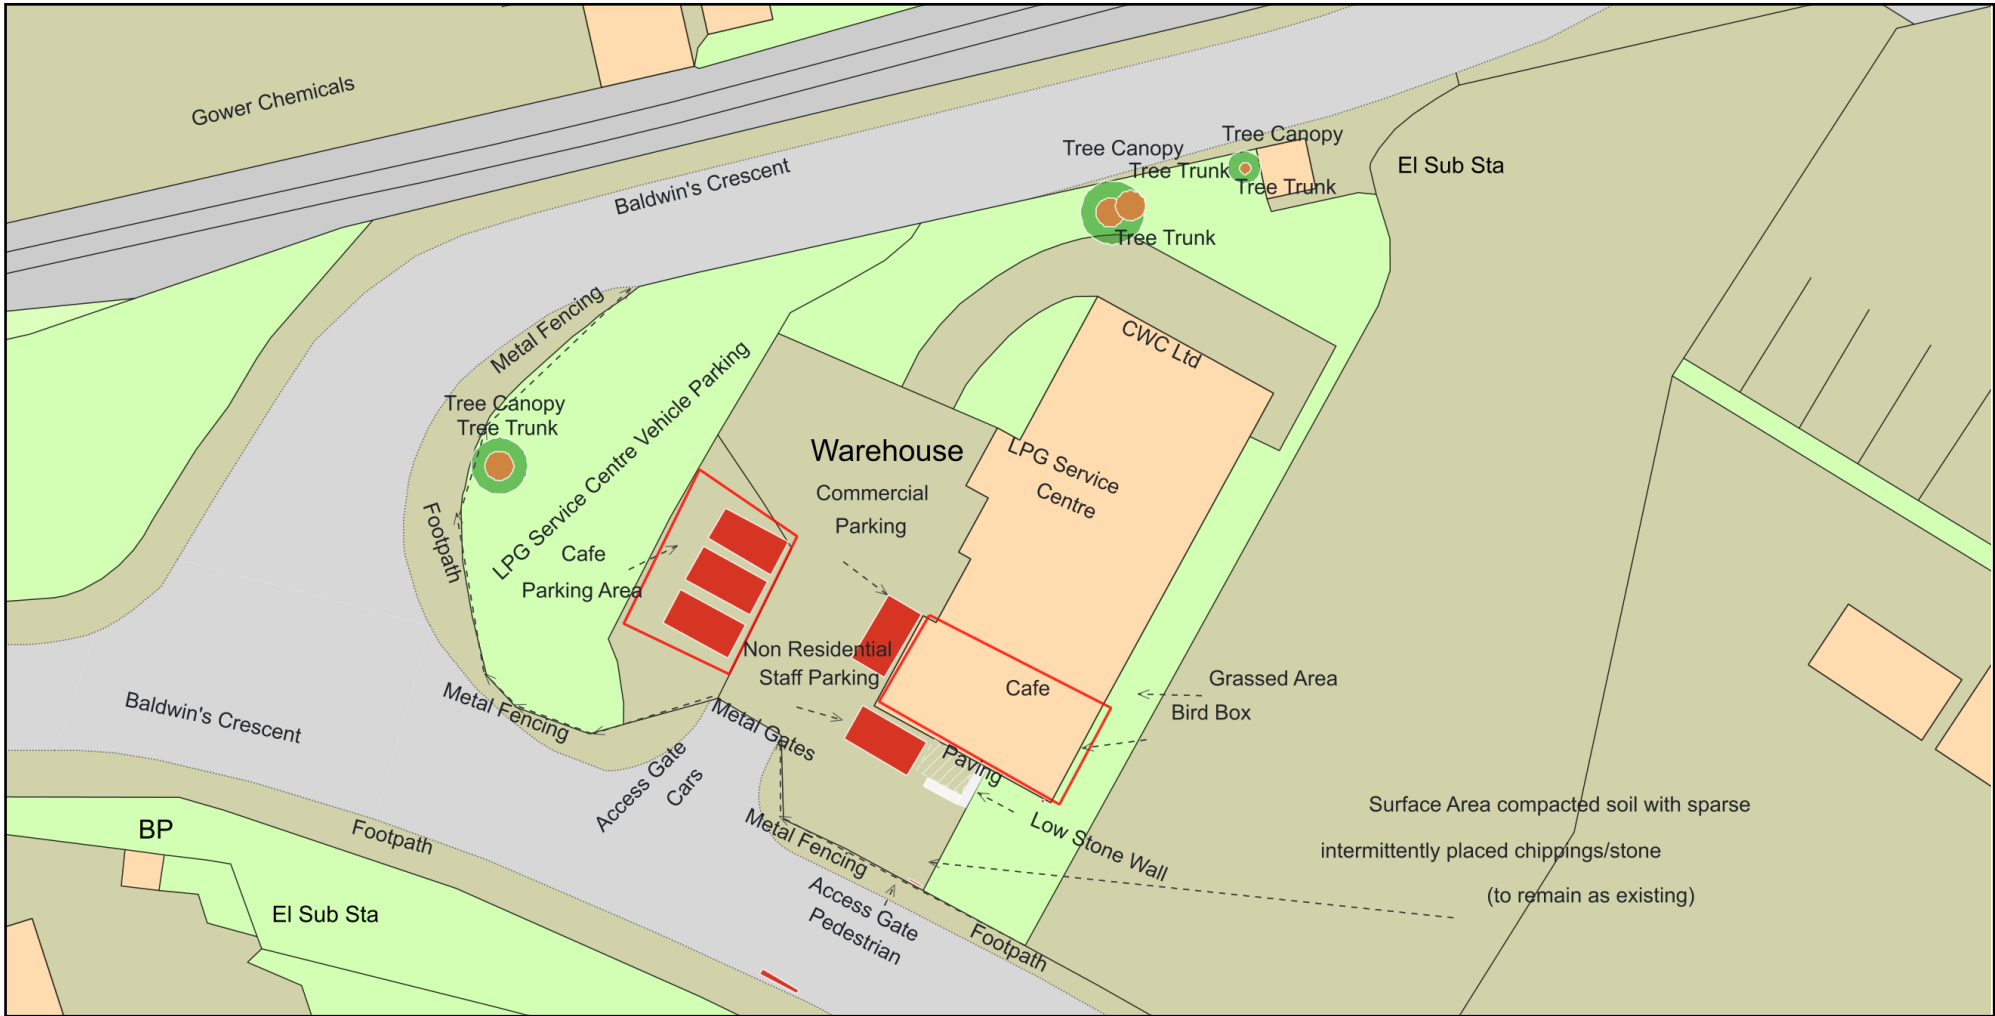

A horizontal number line with vertical tick marks at 0, 10, and 20. The word "Metres" is written below the line.



Plan Produced for: Shelly Sagoo

Date Produced: 10 Oct 2023

Plan Reference Number: TQRQM23227183352259

Scale: 1:500 @ A4

© Crown copyright and database rights 2023 OS 100042766

