

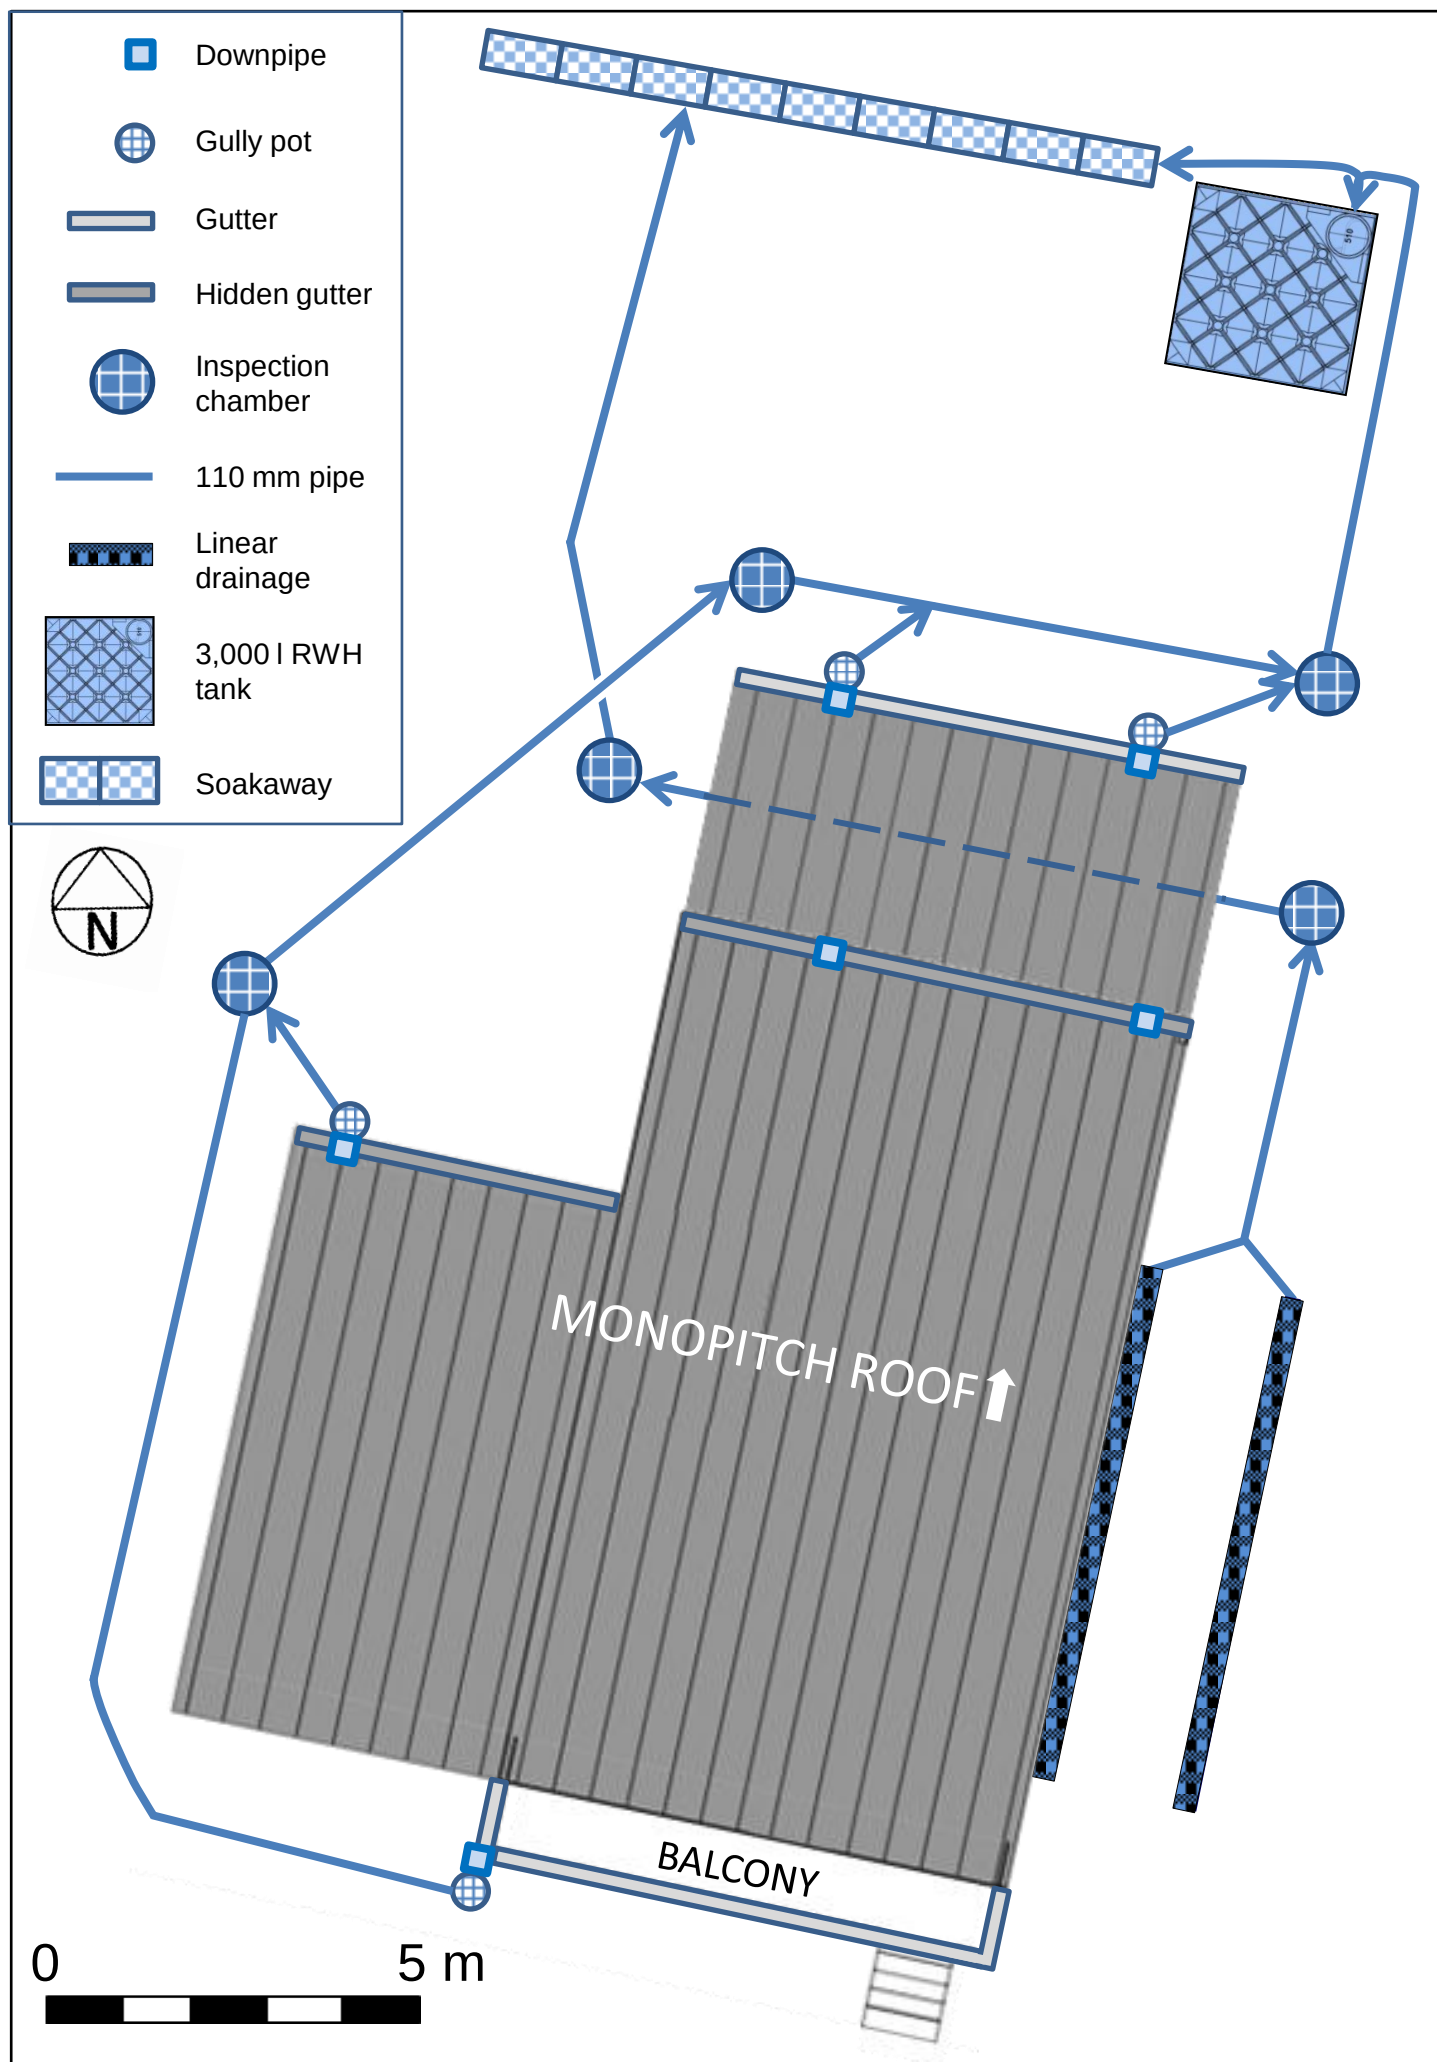


Figure 1d. Drainage plan (surface water). Scale 1:100