


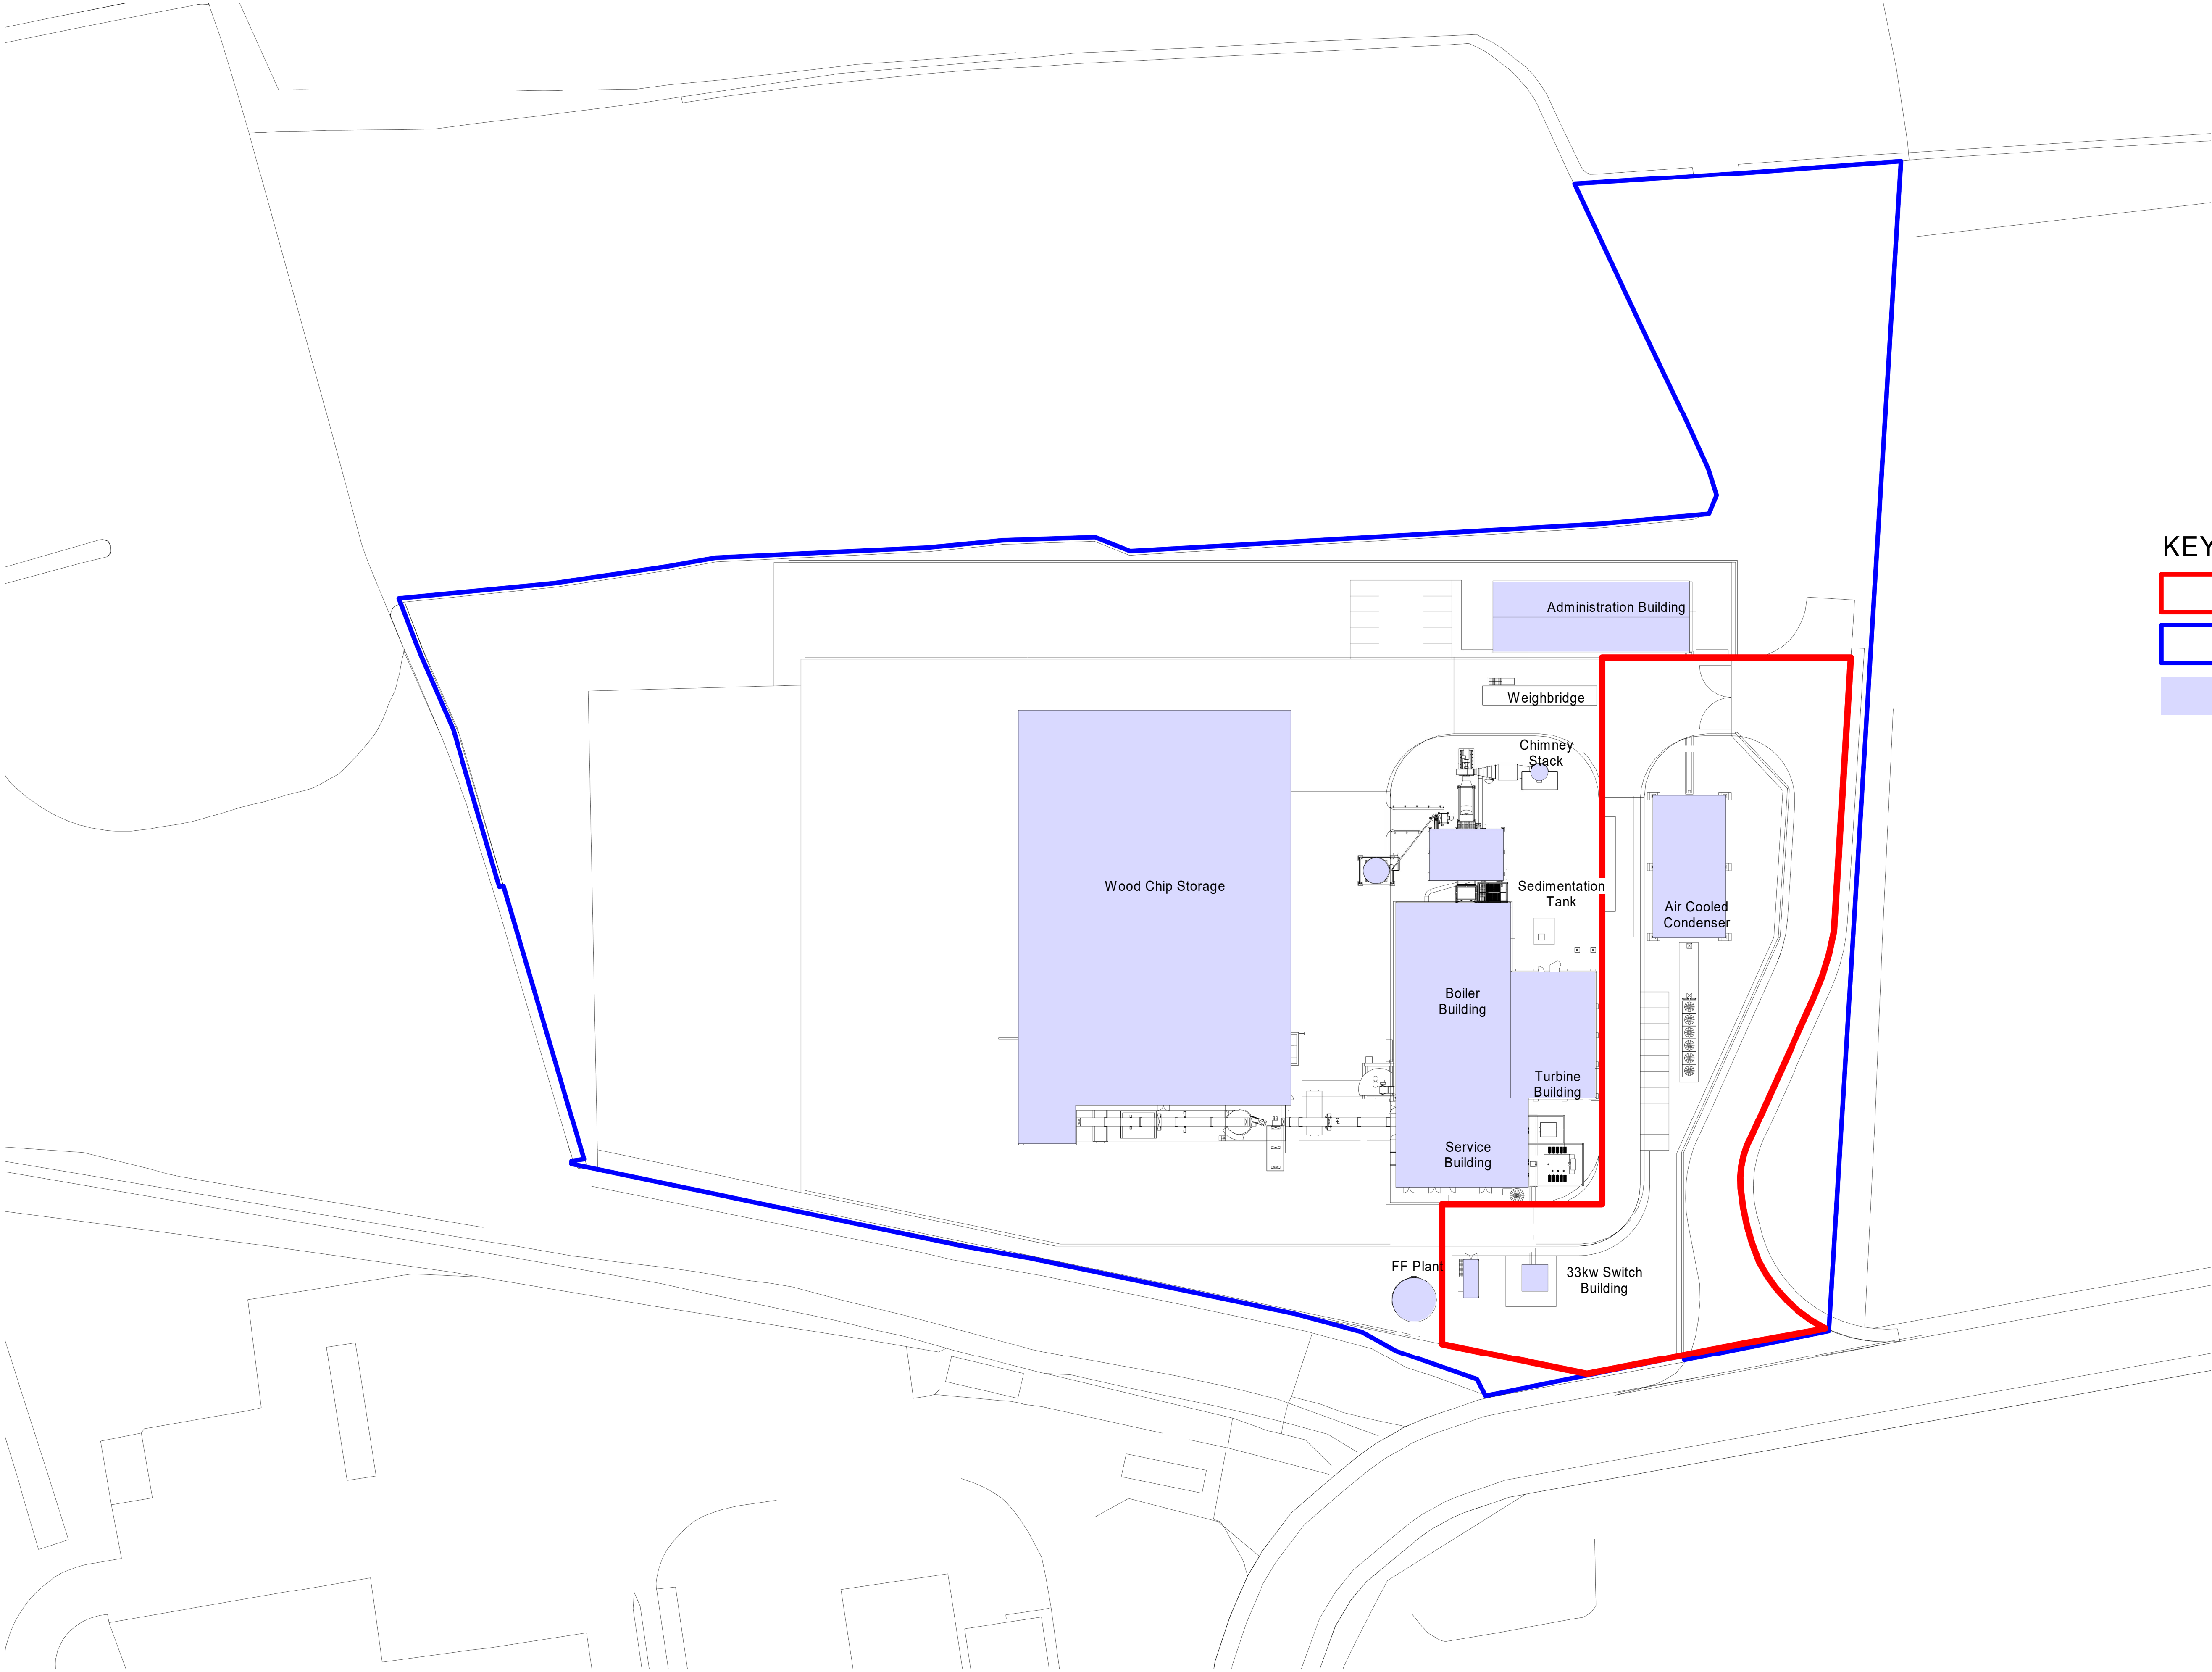


KEY:

Application Boundary

Ownership Boundary

Existing building / structure

1 Existing Site Plan
1 : 500

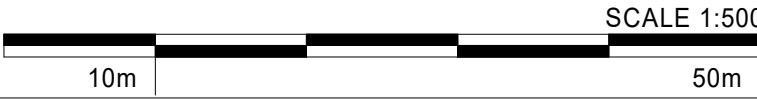

SGP
Architects + Masterplanners

Innovation Centre
1 Devon Way
Longbridge Technology Park
Birmingham
B31 2TS

t: +44 (0)121 222 5346

www.stephengeorge.co.uk

Duranta Energy
Longland Lane
Port Talbot
Proposed 33KV Sub Station
Drawing Name:
Existing Site Plan

Drawing Stage: **Planning**

Status: **S0**

SGP File Ref: 22-093-SGP-XX-XX-M3-A-001

22-093 26/10/23 RS RS As@ A1
SGP Project No. Date: Drawn: Team: indicated: Rev:

Drawing Number:

22-093-SGPZZZZ-DR-A- 131021
Project Code Originator Volume Level Type Role Number