


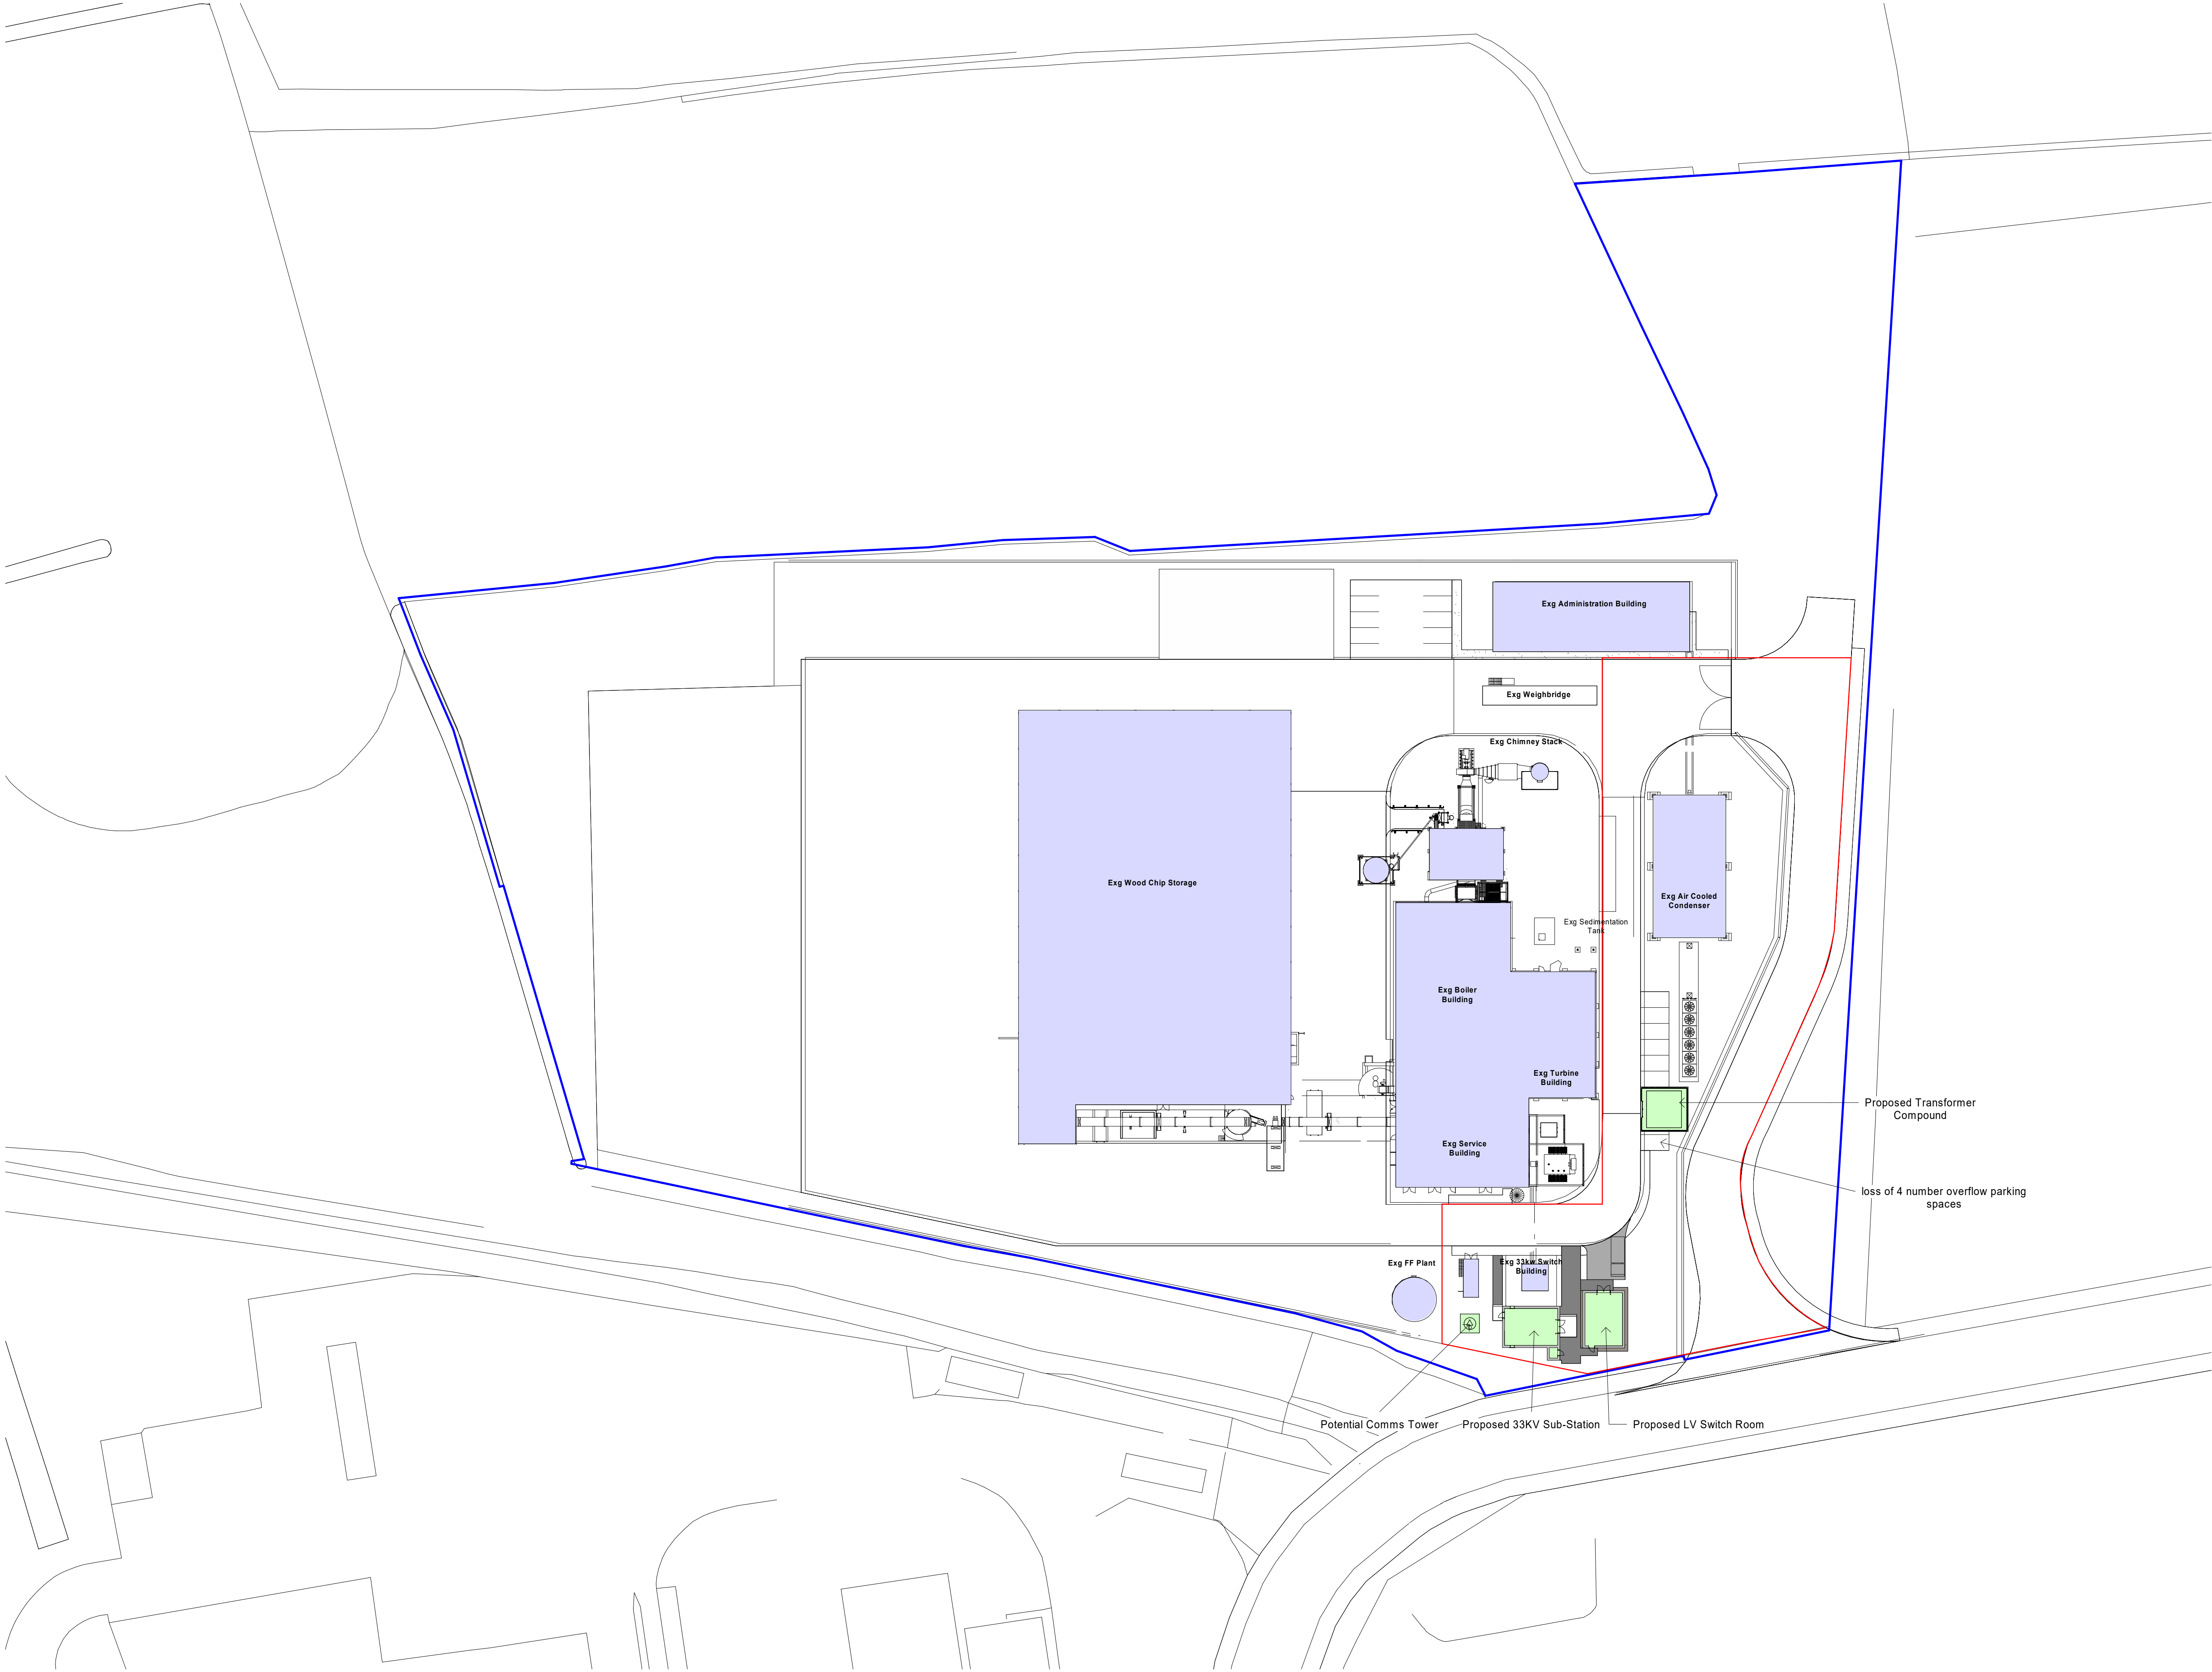

KEY:

- Application Boundary
- Ownership Boundary
- Existing building / structure
- Proposed building / structure



SGP
Architects + Masterplanners

Innovation Centre
1 Devon Way
Longbridge Technology Park
Birmingham
B31 2TS

t: +44 (0)121 222 5346

www.stephengeorge.co.uk

Duranta Energy
Longland Lane
Port Talbot
Proposed 33KV Sub Station
Drawing Name:
Proposed Site Plan

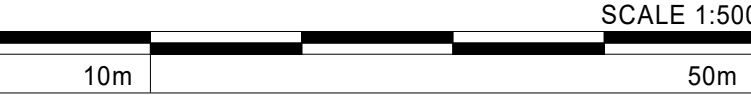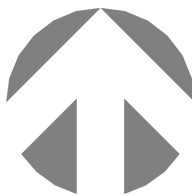

1 Proposed Site Plan
1 : 500

Drawing Stage:	Planning						
Status:	S0						
SGP File Ref:	22-093-SGP-XX-XX-M3-A-001						
22-093	26/10/23	RS	RS	As@	A1		
SGP Project No:	Date:	Drawn:	Team:	Indicated:	Rev:		
Drawing Number:							
22-093	SGPZZZZ-DR-A-	131023					
Project Code	Originator	Volume	Level	Type	Role	Number	