


19 St Catherines Court - Site Plan - Location Plan

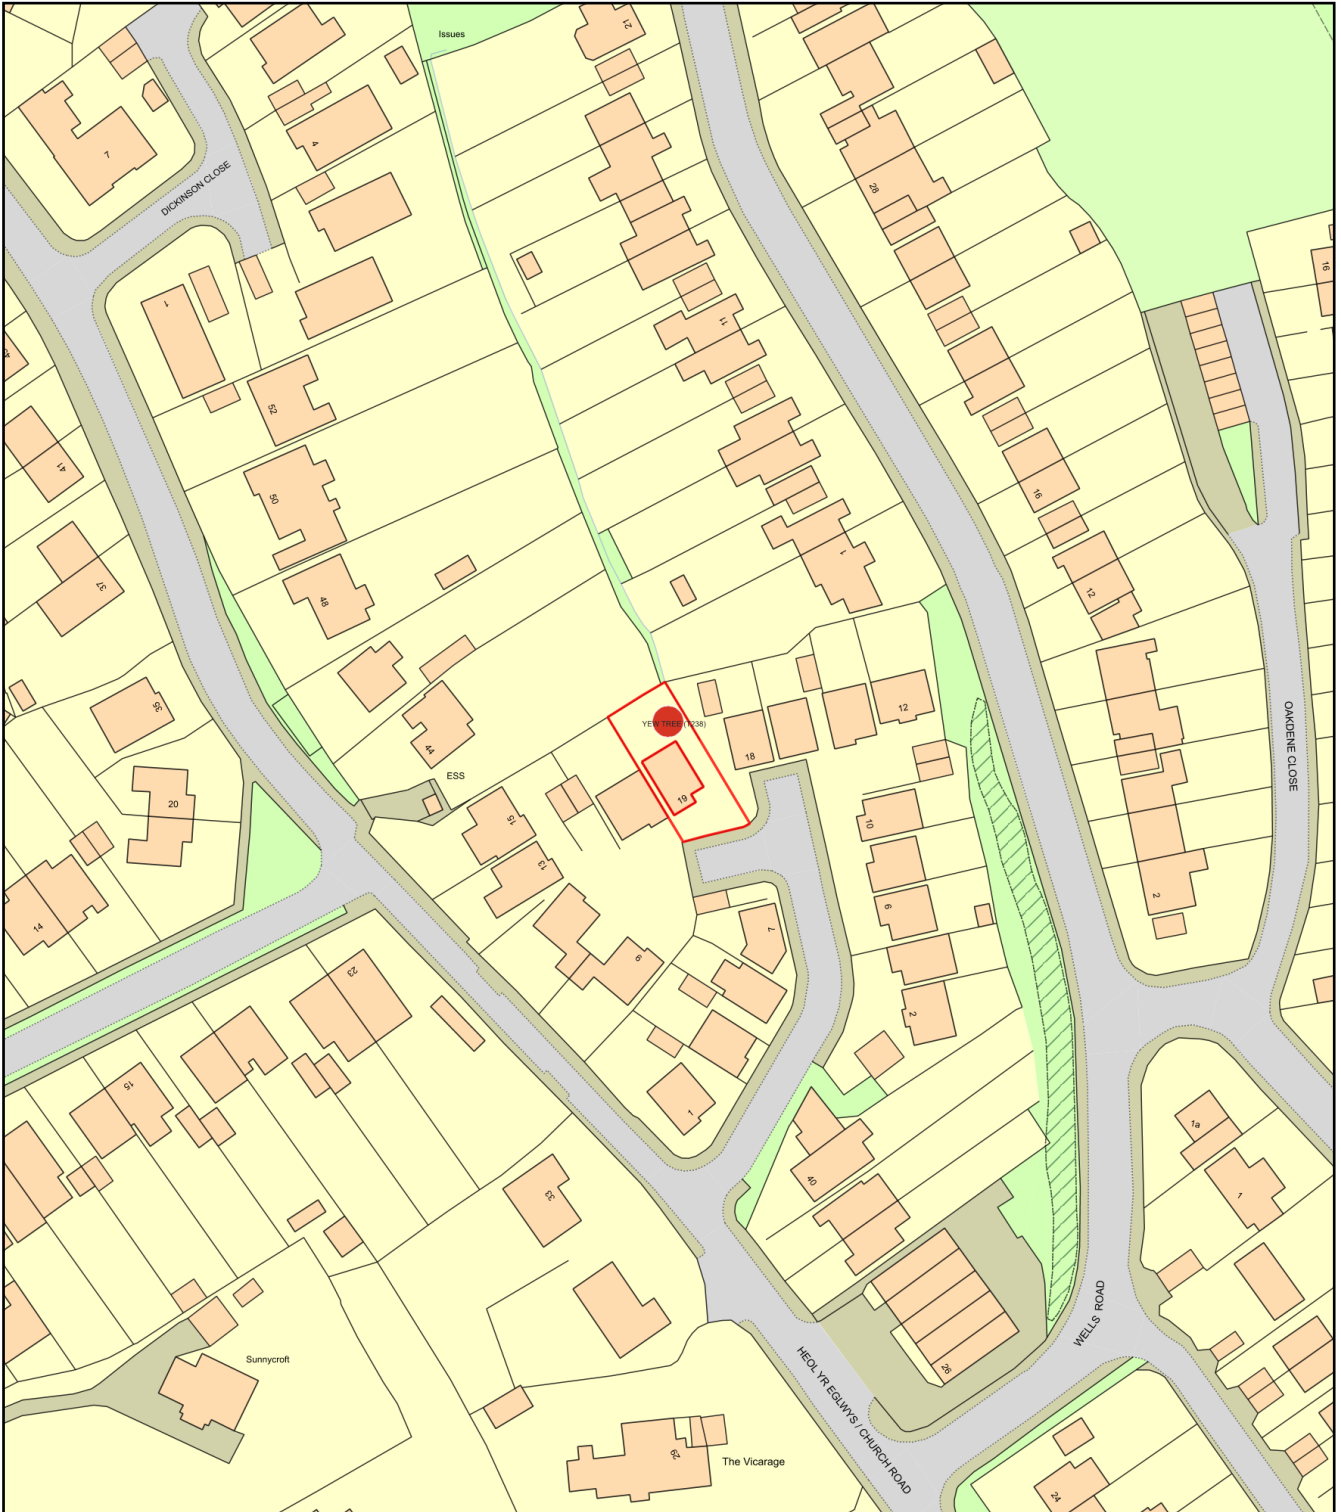

0 50
Metres



Plan Produced for: Zak Bater

Date Produced: 06 Mar 2024

Plan Reference Number: TQRQM24066144112086

Scale: 1:1250 @ A4