



KEY

BOUNDARY LINE

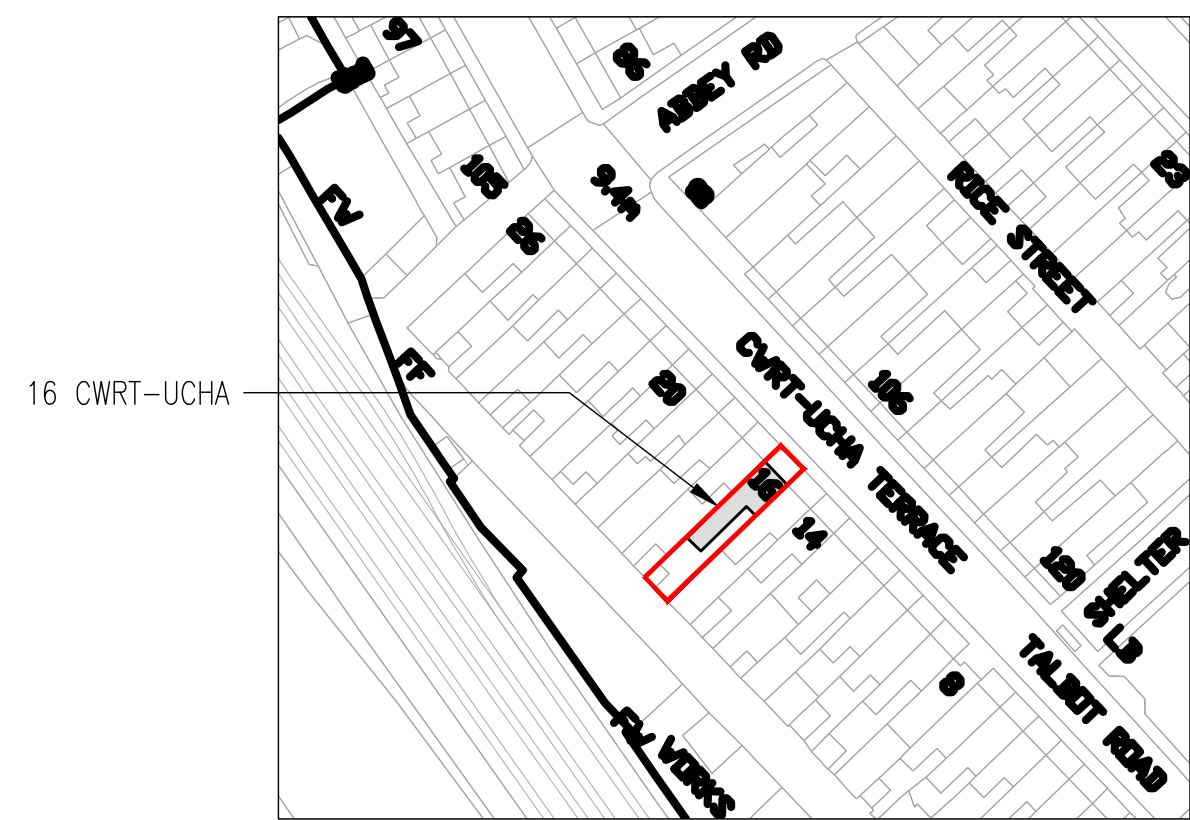

LOCATION PLAN
SCALE 1:1250 ● A1

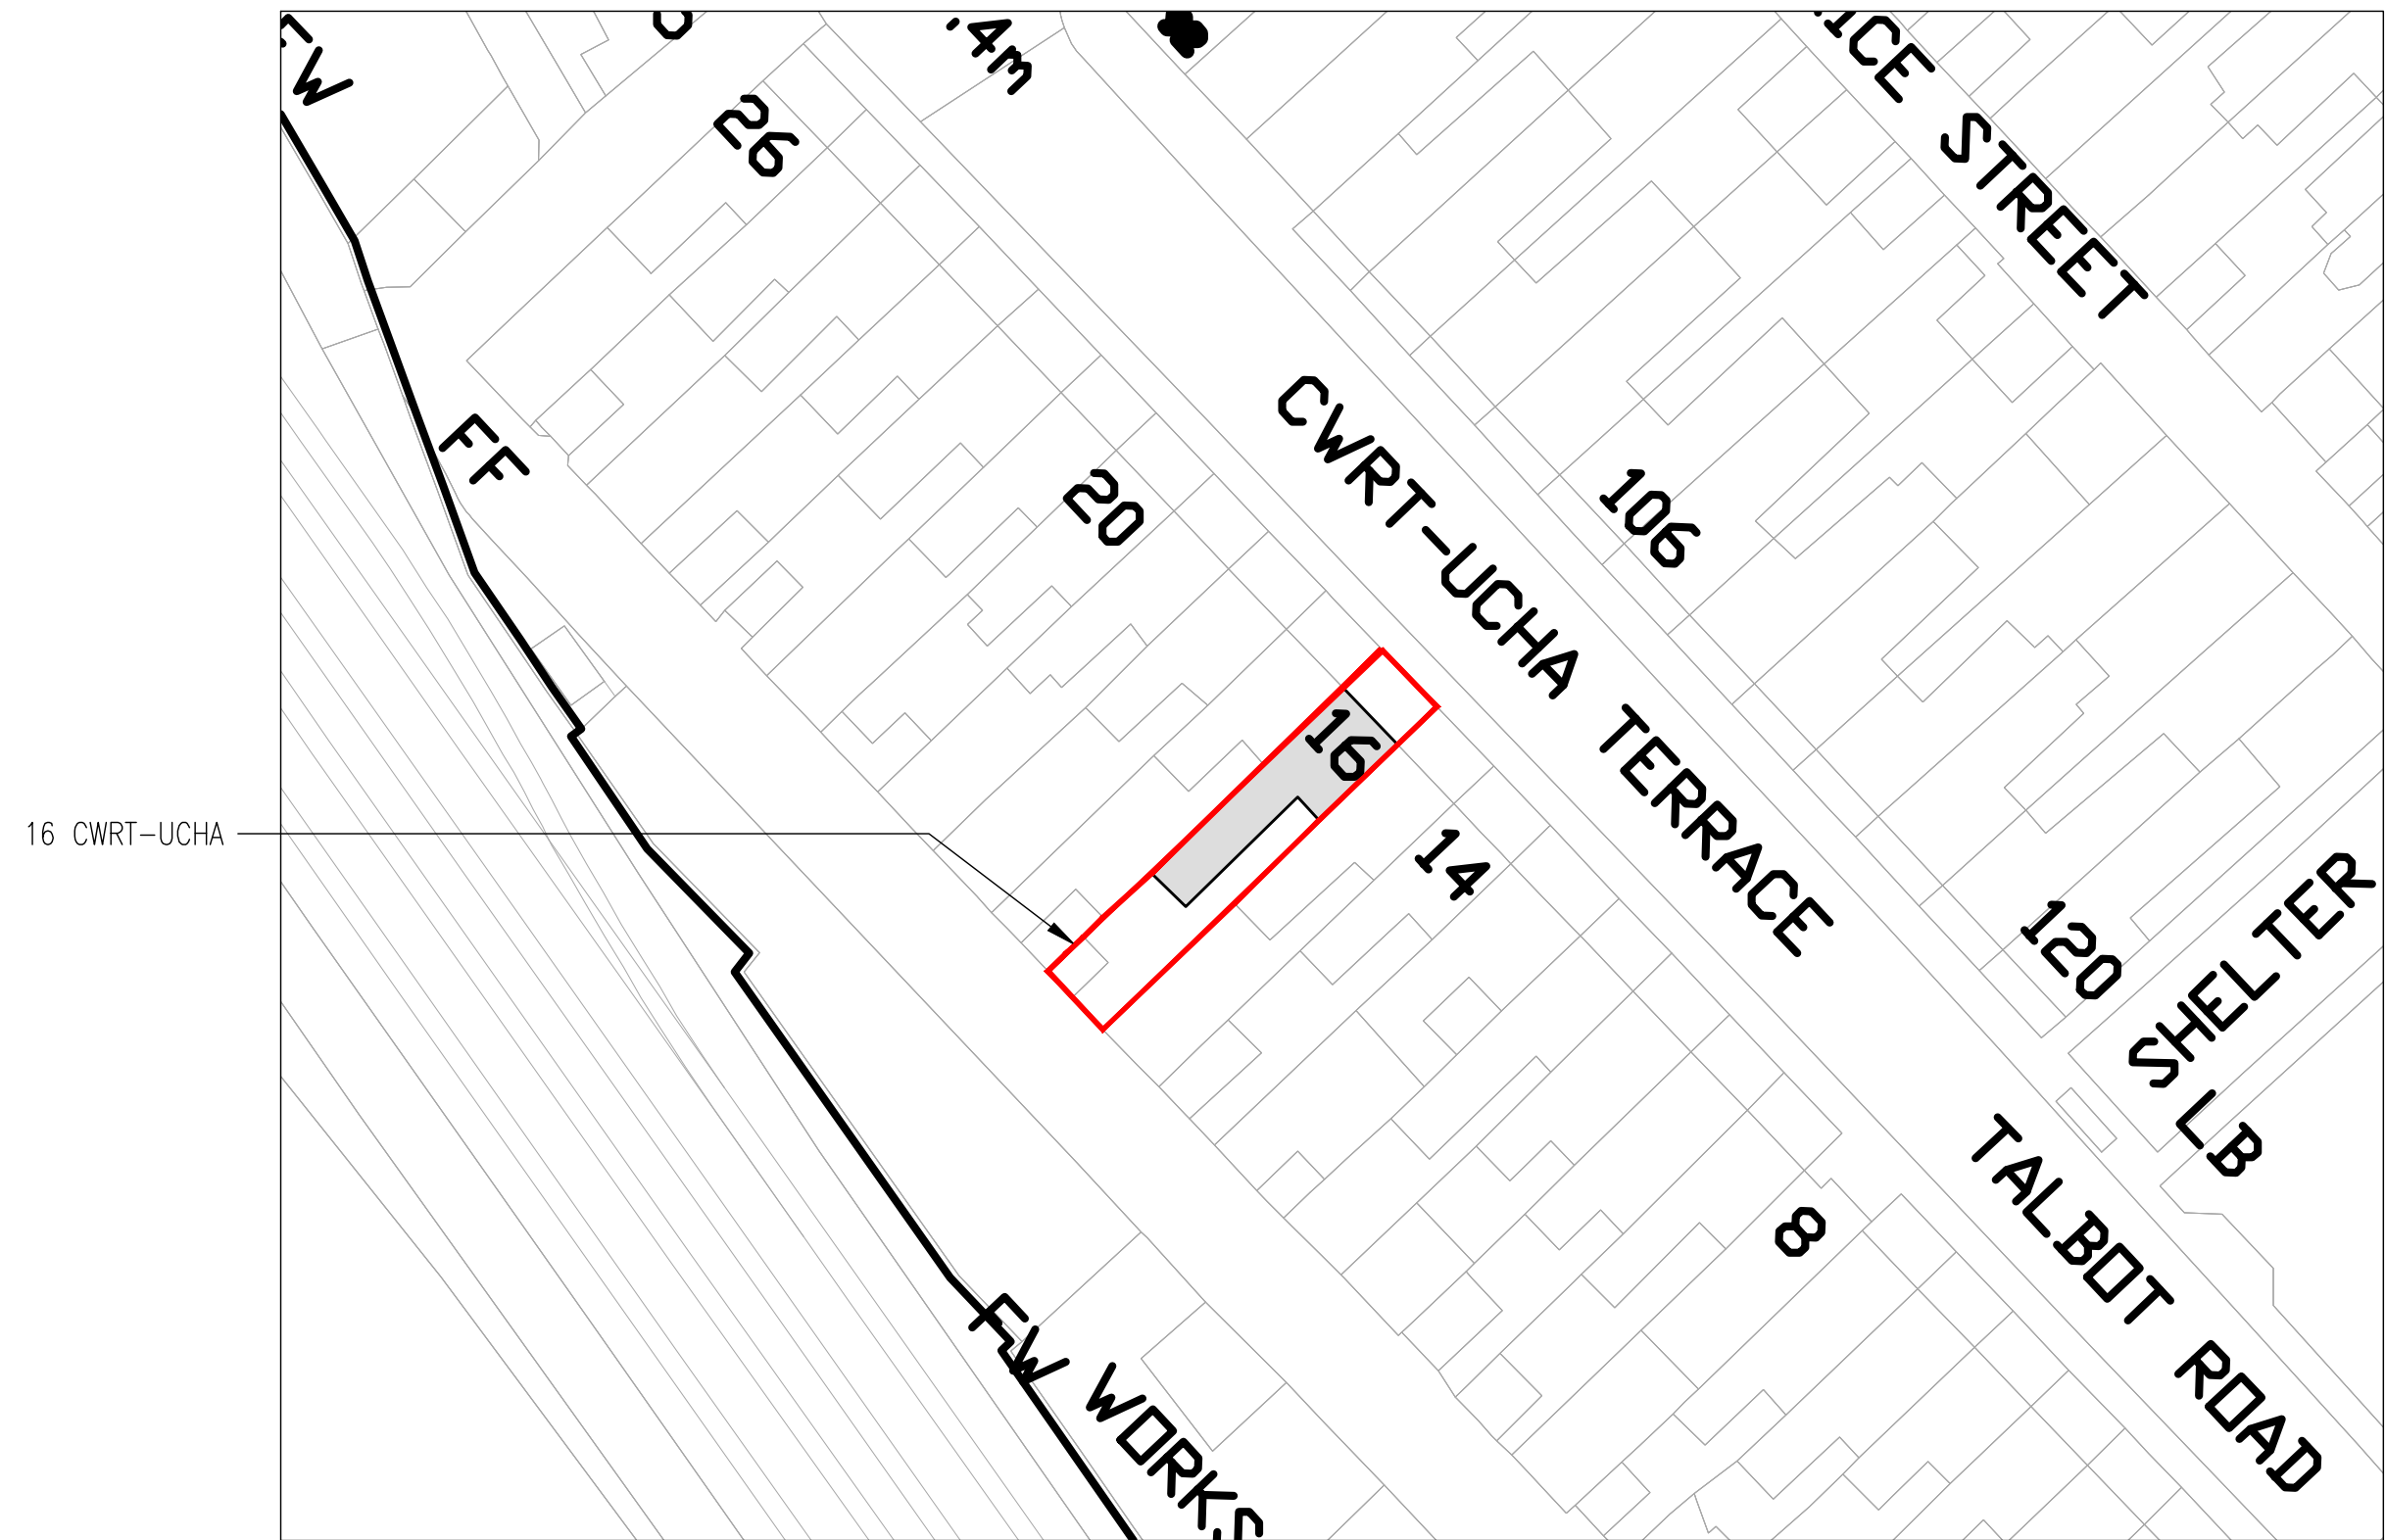

SITE PLAN
SCALE 1:500 ● A1

16 CWRT - UCHA TERRACE,
PORT TALBOT
SA13 1LD

LOCATION PLAN & SITE PLAN