


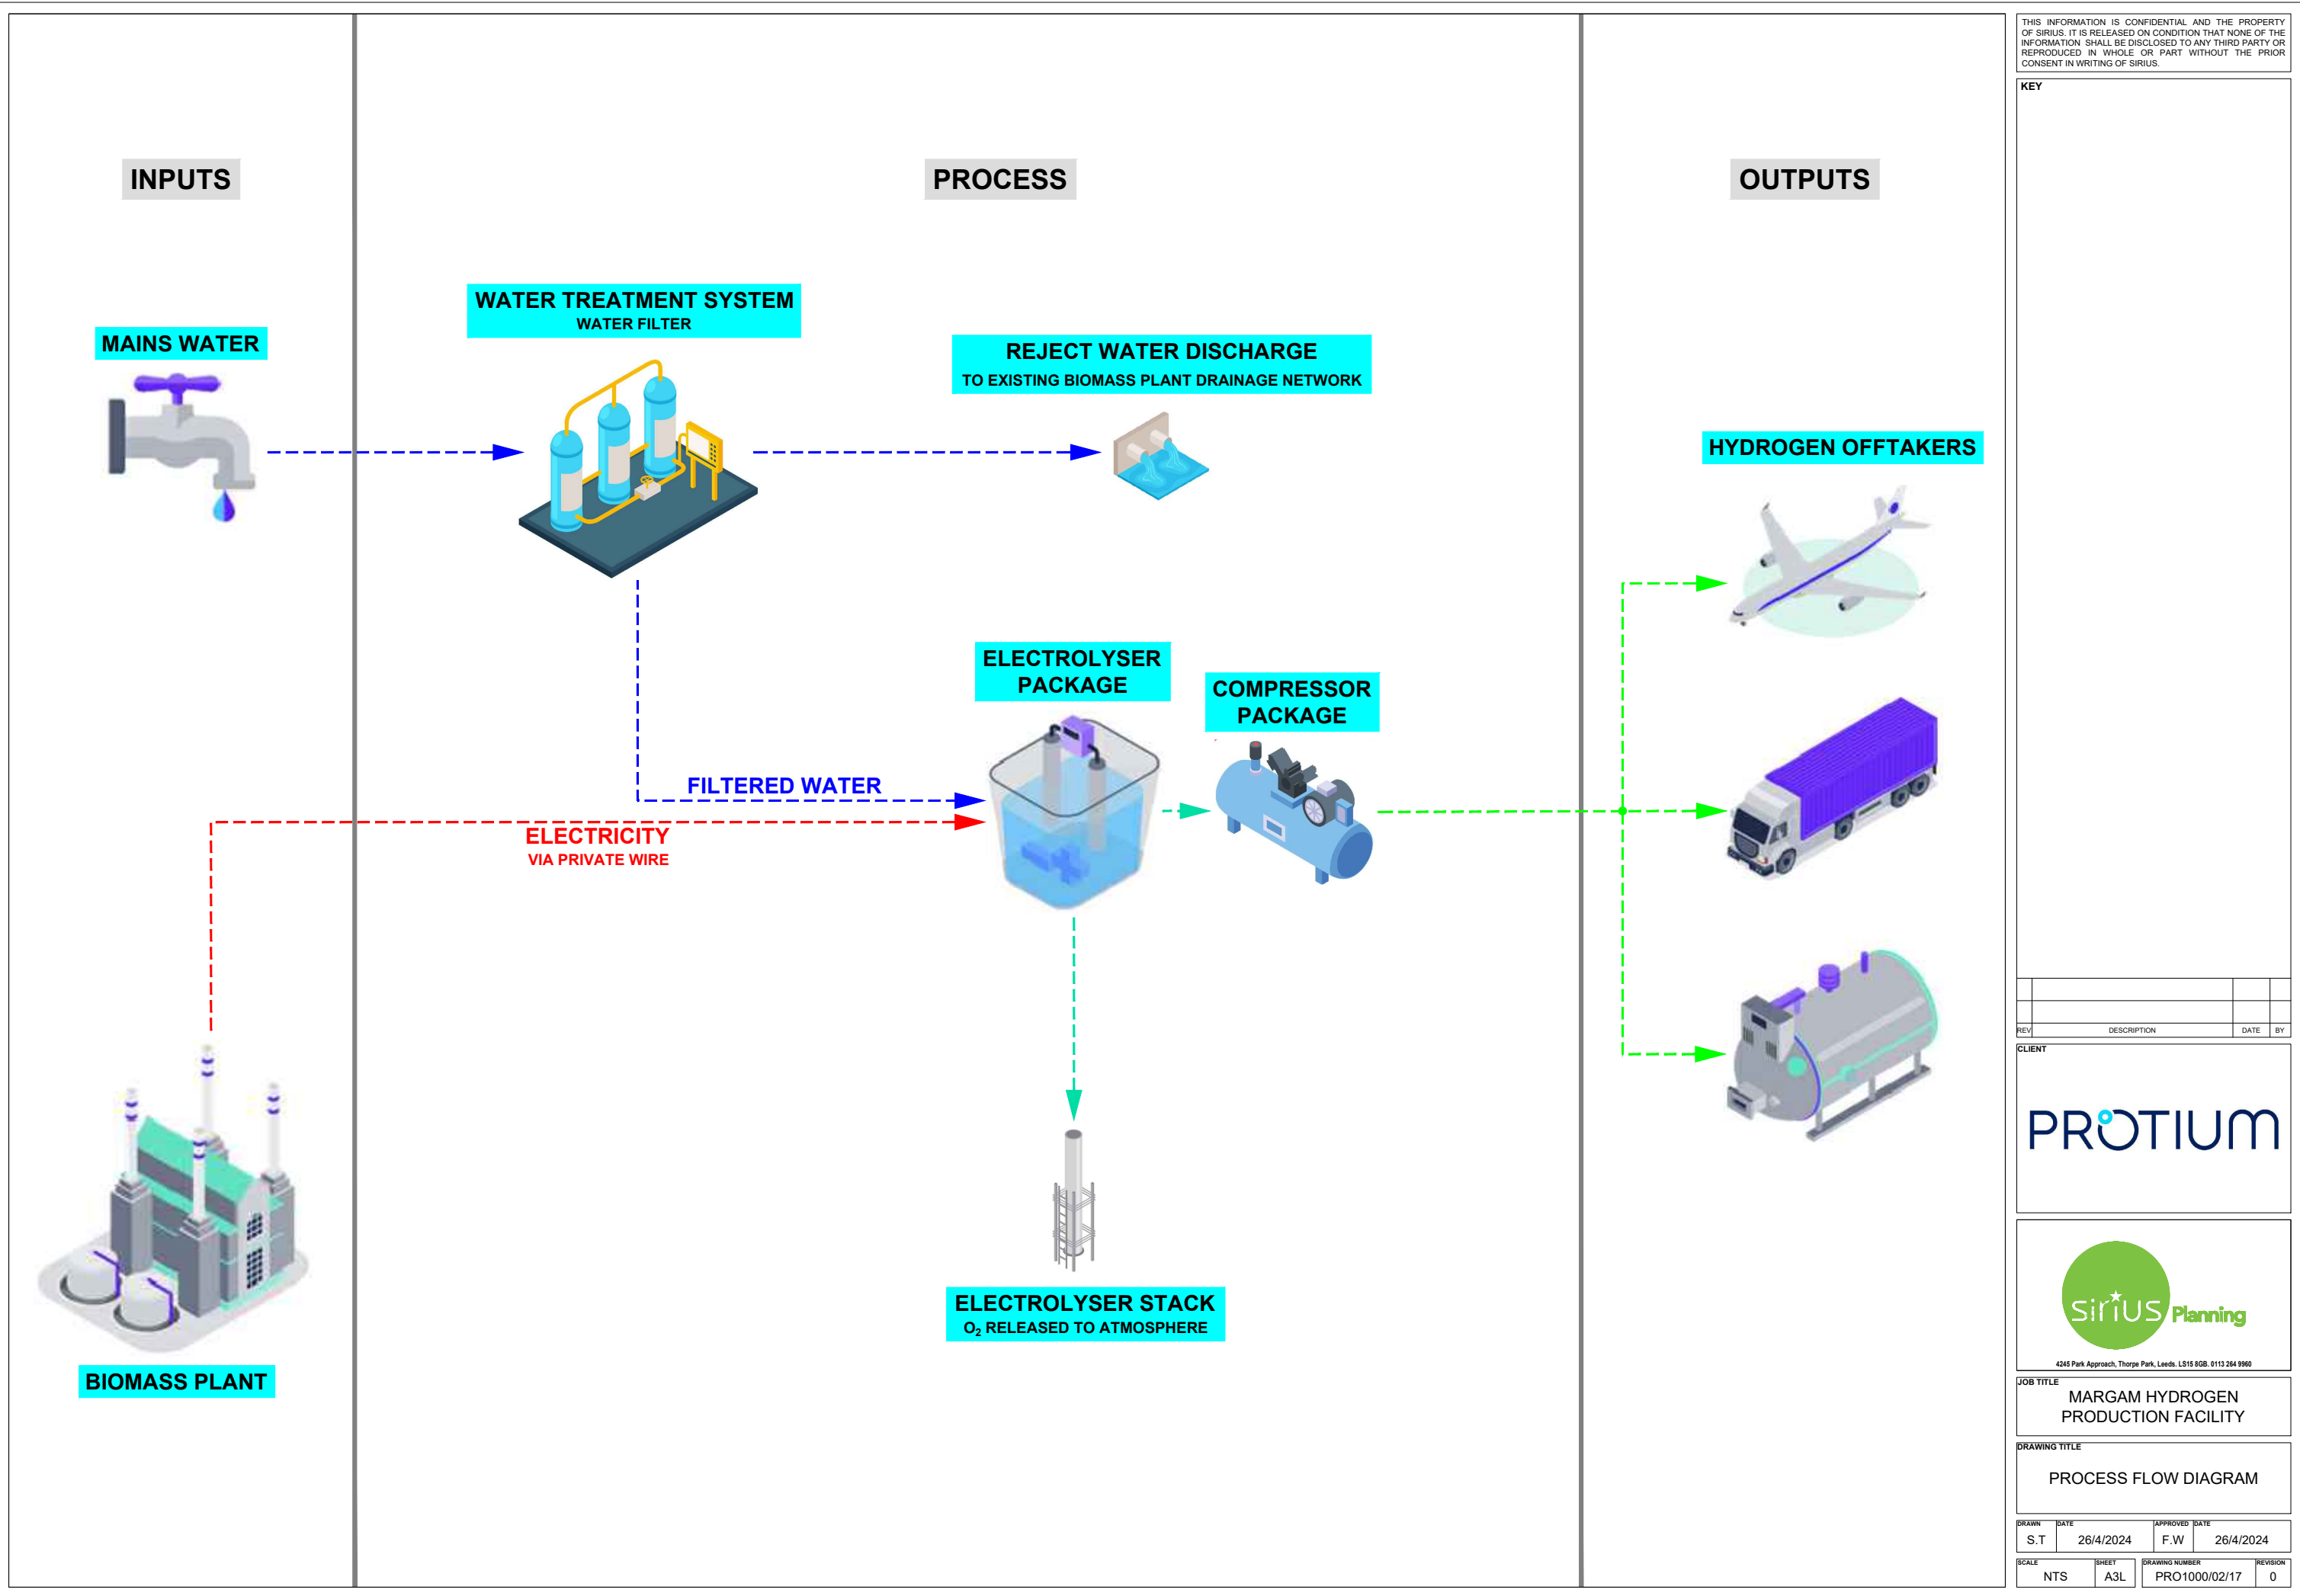

THIS INFORMATION IS CONFIDENTIAL AND THE PROPERTY OF SIRIUS. IT IS RELEASED ON CONDITION THAT NONE OF THE INFORMATION SHALL BE DISCLOSED TO ANY THIRD PARTY OR REPRODUCED IN WHOLE OR PART WITHOUT THE PRIOR CONSENT IN WRITING OF SIRIUS.

KEY

REV	DESCRIPTION	DATE	BY

CLIENT

PROTIUM



4245 Park Approach, Thorpe Park, Leeds. LS15 8GB. 0113 264 9960

JOB TITLE
MARGAM HYDROGEN
PRODUCTION FACILITY

DRAWING TITLE
PROCESS FLOW DIAGRAM

DRAWN	DATE	APPROVED	DATE
S.T	26/4/2024	F.W	26/4/2024

SCALE	SHEET	DRAWING NUMBER	REVISION
NTS	A3L	PRO1000/02/17	0