


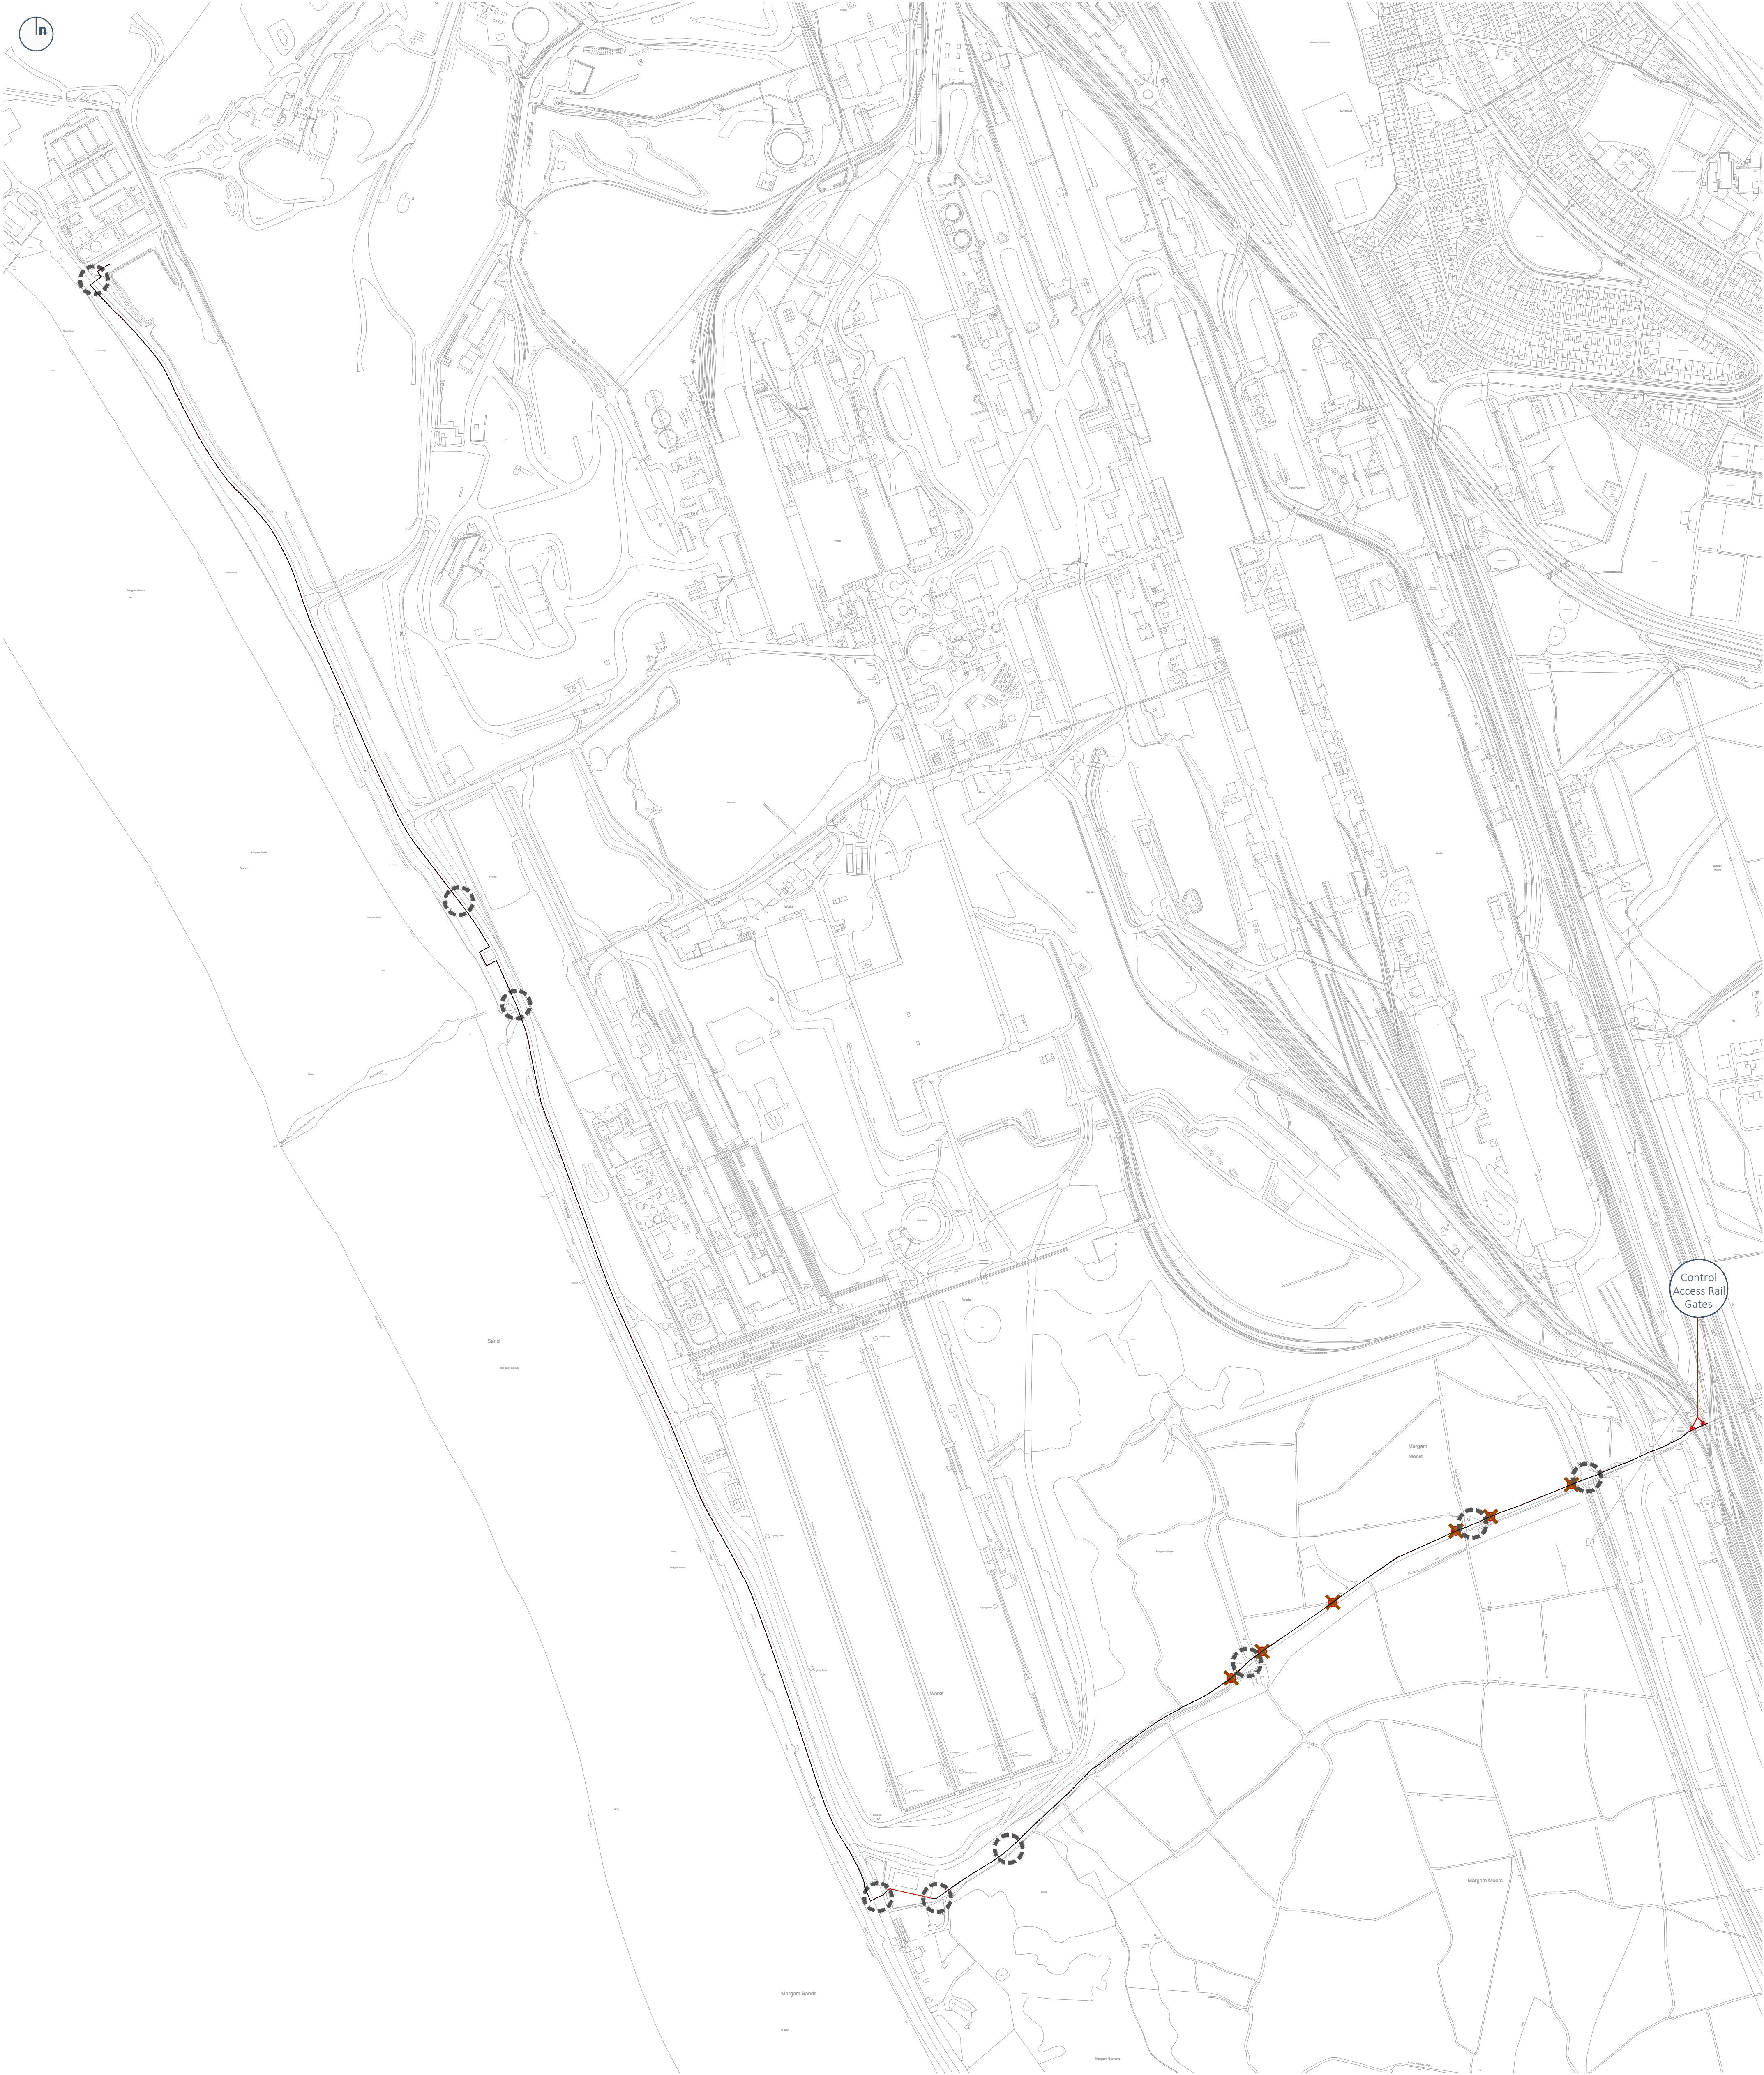

Copyright of Turley
This drawing is for illustrative purposes only and should not be used for any construction or estimation purposes. To be scaled for planning application purposes only. No liability or responsibility is accepted arising from reliance upon the information contained within this drawing.
Plans reproduced by permission of Ordnance Survey on behalf of The Controller of Her Majesty's Stationery Office. © Crown Copyright and database right [2021]. Ordnance Survey Licence number [0100334973].

- KEY
- Application boundary
 - Proposed Perimeter Fence (0.2m)
 - Proposed Barrier Gate (0.55m)
 - Badger Access Points*
 - Manual Access Gates

*The badger access points will comprise a piece of steel plate with a hole extending to a minimum diameter of 225mm. This will be fixed to the fencing where denoted on the above plan

CLIENT
Tata

PROJECT
New Perimeter Fence

DRAWING
Proposed Site Plan

PROJECT NUMBER
TATT3041

DRAWING NUMBER
1007

CHECKED BY
DH/SM

REVISION
C

STATUS
DRAFT

DATE
May 2024

SCALE
1:5,000 @ A1

