


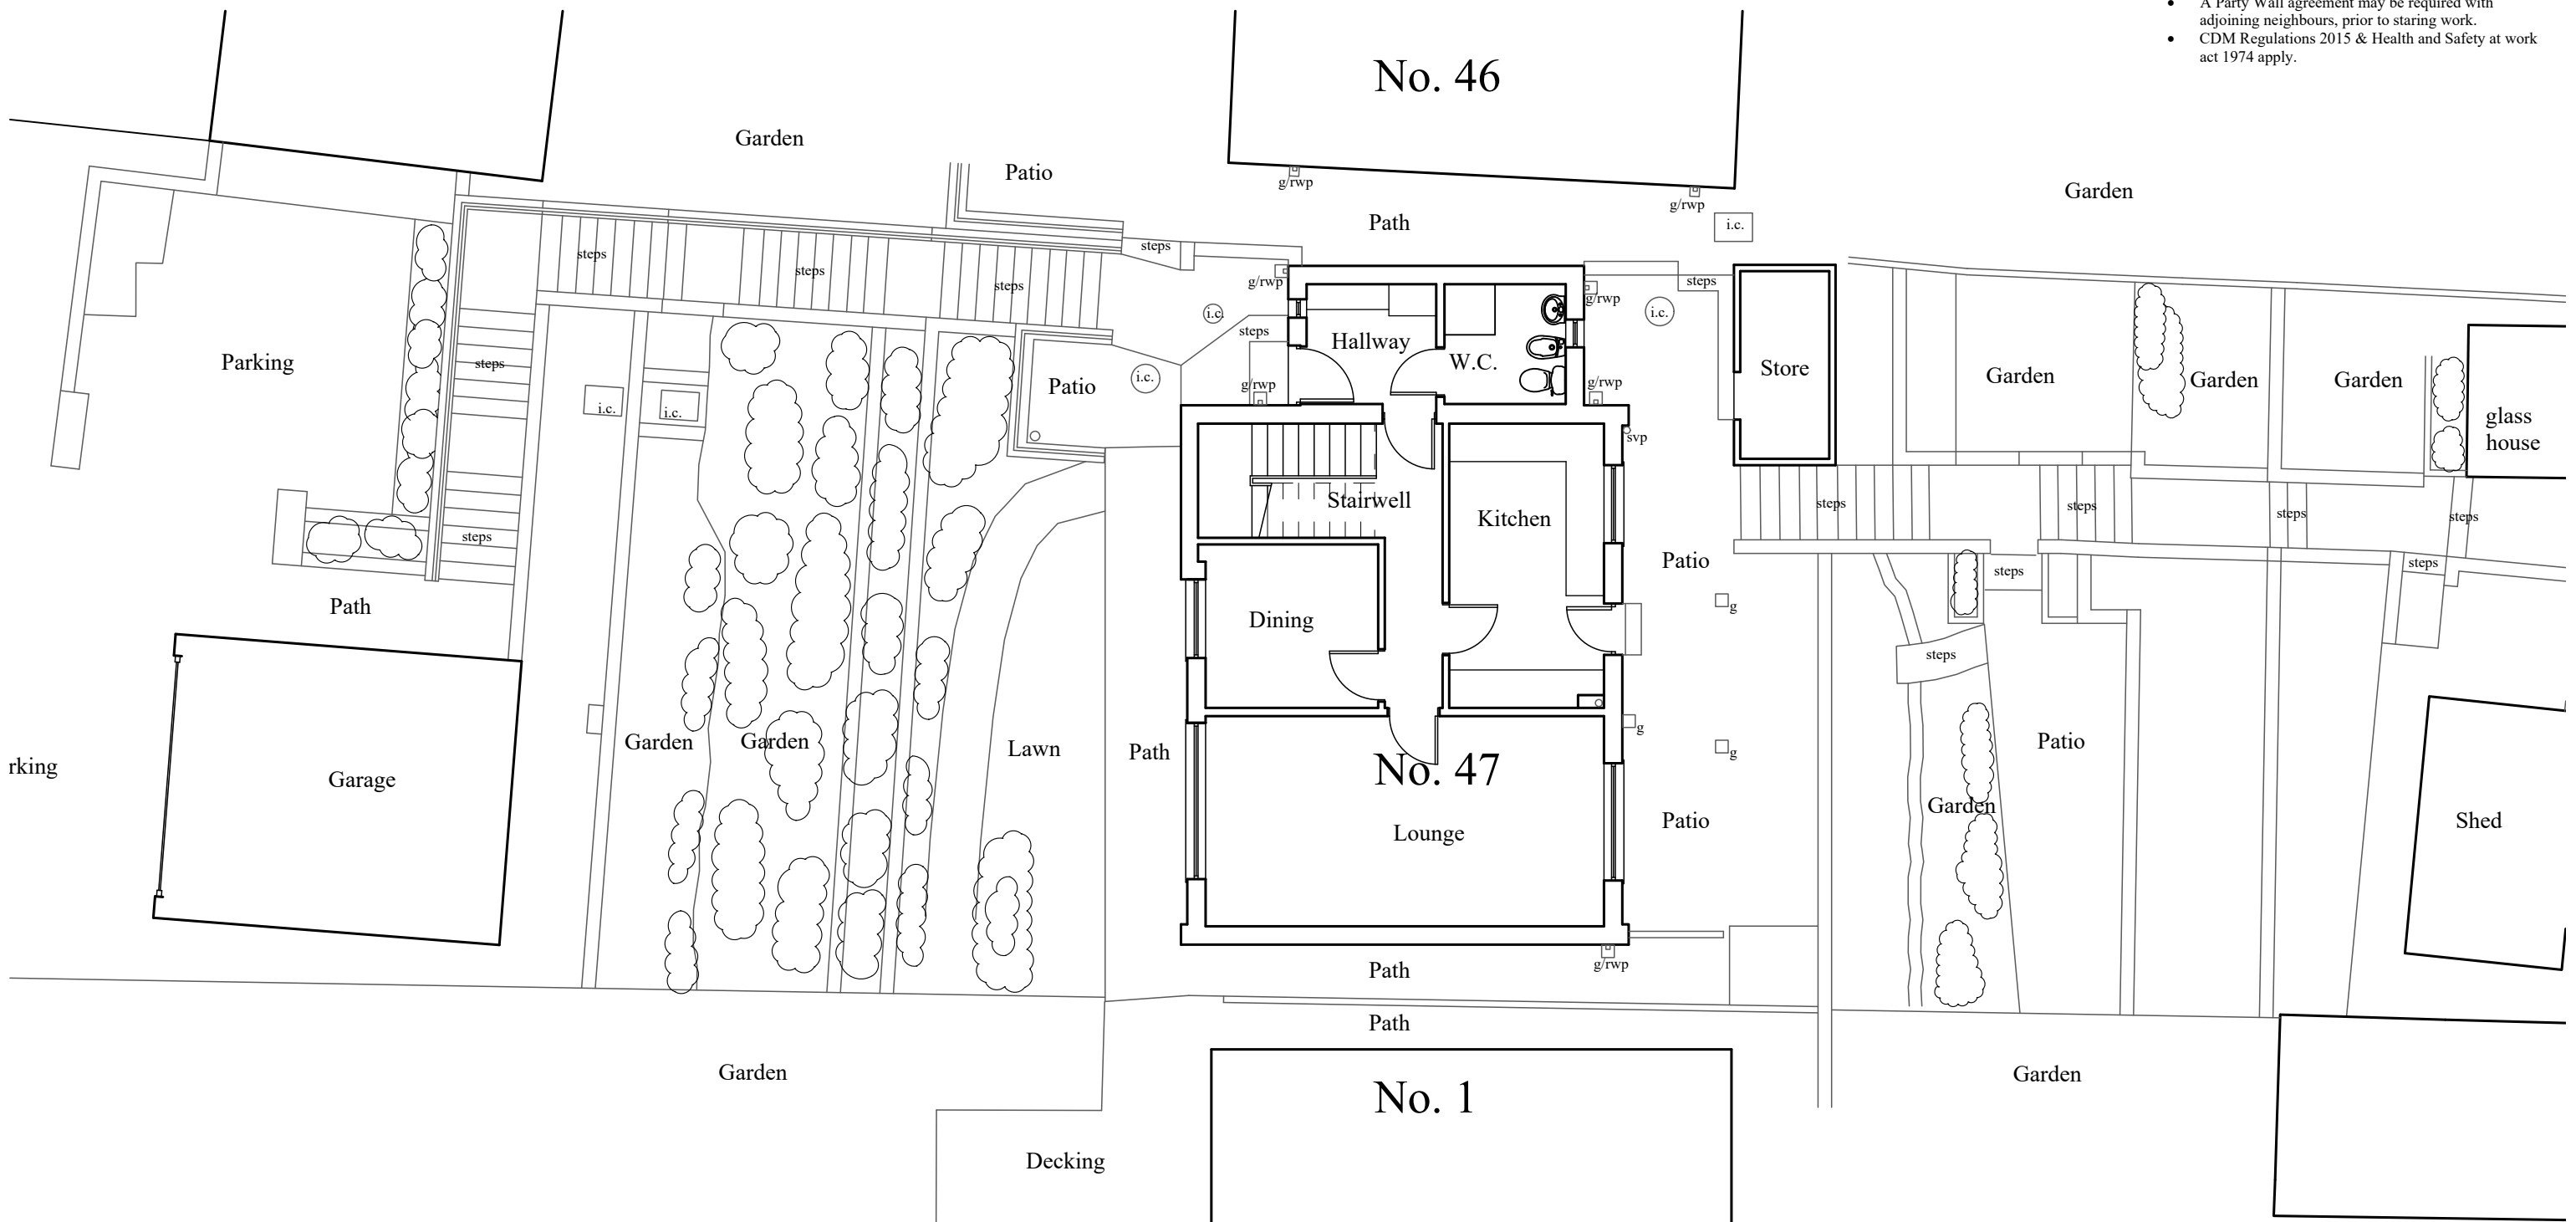

- ## Ground Floor Plan

Dwg Title:- Existing Ground Floor Plan

3

Email:- garyjseymour@gmail.com

Email:- garyjseymour@gmail.com