

Planting Schedule

Trees					
Number	Species	Height	Girth	Specification	Density
2	Acer platanoides	425-600cm	14-16cm	RB; 3x; Extra Heavy Standard; clear stem 175-200cm; 4 breaks	Counted
4	Acer platanoides 'Crimson Sentry'	425-600cm	14-16cm	RB; 3x; Extra Heavy Standard; clear stem 175-200cm; 4 breaks	Counted
5	Alnus glutinosa	400-450cm	14-16cm	RB; 3x; Extra Heavy Standard; clear stem minimum 200cm; 5 breaks	Counted
3	Amelanchier lamarckii	300-350cm	14-16cm	RB; 3x; Extra Heavy Standard; clear stem 175-200cm; 5 breaks	Counted
3	Betula pendula	400-450cm	14-16cm	RB; 3x; Extra Heavy Standard; clear stem 175-200cm; 5 breaks	Counted
2	Ginkgo biloba	425-600cm	14-16cm	RB; 4x; Extra Heavy Standard; clear stem 175-200cm; 4 breaks	Counted
3	Tilia cordata 'Greenspire'	425-600cm	14-16cm	RB; 3x; Extra Heavy Standard; clear stem 175-200cm; 4 breaks	Counted
Total :22					

Shrubs					
Number of Plants	Species	Height	Pot Size	Specification	Density
471	Skimmia japonica	30-40cm	3L	Bushy; 3 brks: C	4/m ²
199	Ceanothus 'Burkwoodii'	30-40cm	2L	Branched; 3 brks: C	2/m ²
235	Cistus 'Silver Pink'	40-60cm	3L	Full pot: C	5/m ²
53	Pittosporum tenuifolium 'Golf Ball'	40-60cm	5L	Full pot: C	5/m ²
105	Viburnum tinus	30-40cm	2L	Bushy; 4 brks: C	2/m ²
52	Cornus alba 'Elegantissima'	40-60cm	3L	Bushy; 4 brks: C	5/m ²
218	Escallonia 'Apple Blossom'	40-60cm	2L	Branched; 3 brks: C	3/m ²
100	Elaeagnus ebbingei	40-60cm	2L	Branched; 3 brks: C	3/m ²
102	Lonicera nitida 'Baggesen's Gold'	30-40cm	5L	Bushy; 5 brks: C	2/m ²
56	Euonymus fortunei 'Emerald 'n' Gold'	20-25cm	3L	Bushy; 7 brks: C	3/m ²
354	Cotoneaster dammeri	20-30cm	2L	Bushy; 3 brks: C	4/m ²
359	Cotoneaster franchetii	20-30cm	3L	Bushy; 3 brks: C	3/m ²
13	Cornus alba 'Sibirica'	40-60cm	2L	Branched; 3 brks: C	2/m ²
82	Cornus stolonifera 'Flaviramea'	60-80cm	3L	Branched; 4 brks: C	2/m ²
36	Cornus sanguinea 'Midwinter Fire'	40-60cm	3L	Branched; 3 brks: C	3/m ²
90	Euonymus japonicus 'Jean Hugues'	60-80cm	3L	Full pot: C	9/m ²
27	Rosmarinus officinalis 'Miss Jessopp's Upright'	40-60cm	3L	Bushy: C	5/m ²
189	Cotoneaster suecicus 'Coral Beauty'	20-30cm	3L	Bushy; 3 brks: C	5/m ²
87	Vinca minor 'Atropurpurea'	20-30cm	3L	Full pot: 5 brks: C	7/m ²
35	Prunus laurocerasus 'Otto Luyken'	40-60cm	2L	Branched; 3 brks: C	3/m ²
Total :2865					


Native Hedgerow					
Number	Species	Height	Specification	Density	Percentage Contribution
236	Acer campestre	60-80cm	1+1: BR: Transplant: Rabbit spiral and cane	5/m	15%
236	Corylus avellana	60-80cm	1+1: BR: Transplant: Rabbit spiral and cane	5/m	15%
854	Crataegus monogyna	60-80cm	1+1: BR: Transplant: Rabbit spiral and cane	5/m	55%
236	Ilex aquifolium	60-80cm	1+1: BR: Transplant: Rabbit spiral and cane	5/m	15%
Total :1562					

Marginal Species SUDS Mix					
Number	Species	Pot Size	Specification	Density	Percentage Contribution
67	Carex pendula	2L	C	4/m ²	20%
35	Glyceria maxima	2L	C	4/m ²	10%
51	Iris pseudacorus	2L	C	4/m ²	15%
67	Lythrum salicaria	2L	C	4/m ²	20%
35	Myosotis scorpioides	2L	C	4/m ²	10%
35	Nasturtium officinale	2L	C	4/m ²	10%
51	Panicum virgatum 'Shenandoah'	0.5L	C	4/m ²	15%
Total :341					

Marginal Species SUDS Mix 2					
Number	Species	Pot Size	Specification	Density	Percentage Contribution
6	Carex pendula	2L	C	4/m ²	30%
5	Glyceria maxima	2L	C	4/m ²	25%
5	Iris pseudacorus	2L	C	4/m ²	25%
4	Myosotis scorpioides	2L	C	4/m ²	20%
Total :20					

Ornamental Grasses and Perennials - Planting Bed Centres						
Number	Species	Height	Pot Size	Specification	Density	Percentage Contribution
9	Lysimachia atropurpurea 'Beaujolais'	40-60cm	2L	Full pot	7/m ²	10%
25	Miscanthus 'Flamingo'	80-100cm	5L	Full pot; Bushy	5/m ²	40%
25	Miscanthus 'Glacilimus'	100-120cm	5L	Full pot; Bushy	5/m ²	40%
9	Verbena bonariensis	60-80cm	2L	Full pot	7/m ²	10%
Total :68						

Ornamental Grasses and Perennials - Planting Bed Edges						
Number	Species	Height	Pot Size	Specification	Density	Percentage Contribution
40	Allium sphaerocephalon	5cm+		Bulb	15/m ²	10%
47	Echinacea purpurea	60-80cm	2L	Full pot	9/m ²	20%
37	Salvia nemerosa 'Caradonna'	40-60cm	2L	Full pot	7/m ²	20%
36	Sanguisorba officinalis 'Tanna'	30-40cm	2L	Full pot	9/m ²	15%
46	Stipa tenuissima 'Pony Tails'	40-50cm	5-7.5L	Full pot; Bushy	5/m ²	35%
Total :206						

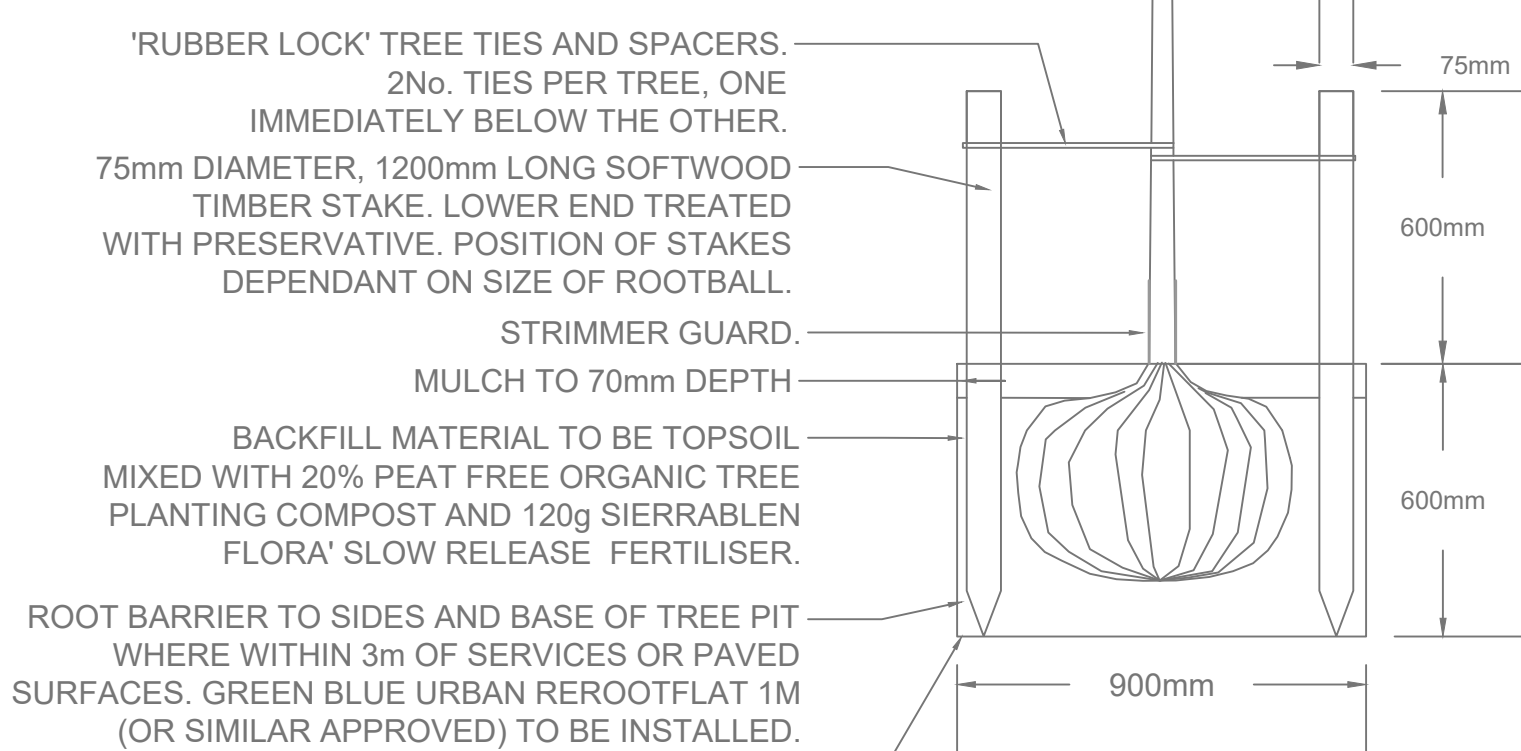

EXTRA HEAVY STANDARD TREES IN SOFT LANDSCAPE AREAS



This document should not be relied on or used in circumstances other than those for which it was prepared and for which Tyler Grange was appointed.

Tyler Grange accepts no responsibility for this document to any other party other than the person by whom it was appointed.

Tyler Grange Group Ltd
Copyright © Tyler Grange Group Ltd 2024

Key:

- Site Boundary
- Existing Tree
- Proposed Trees
- Proposed Native Hedgerow
- Proposed Shrub Planting
- Proposed Ornamental Grasses and Perennials
- Proposed Marginal Planting Mix
- Proposed Strong Lawn Grass Mix (EG22)
- Proposed Pond Edge Meadow Mix (EP1)
- Basic General Purpose Meadow Mixture (EM1)
- Existing Sewer and Easement

Location Plan:



C	Revised Site Layout	09.05.2024
B	Revised Site Layout	29.02.2024
A	Revisions Following lighting layout	06.06.2023
Rev	Description	Date



Marsden Estate, Rendcomb
Cirencester, GL7 7EX

E: TGlandscape@tylergrange.co.uk
W: www.tylergrange.co.uk
T: 01285 831 804

Project title
Burrows Yard, Afan Way, Port Talbot

Drawing title
Soft Landscape Proposals
Sheet 1 of 2

Date: 31.05.2023
Scale: 1:200 @ A3
Status: For planning only

Drawn: KC
Checked: RW
Approved: RW

Drawing number: 15339/P02
Revision: C