


Access Gate

Footpath from Leisure Centre

Additional Parking in
Leisure Centre Car Park

CAR PARK

43 Car parking spaces including 6 disabled spaces provided within the football ground. Additional parking is provided in the Leisure Centre Car Park. 9 spaces will be provided for EV charging.

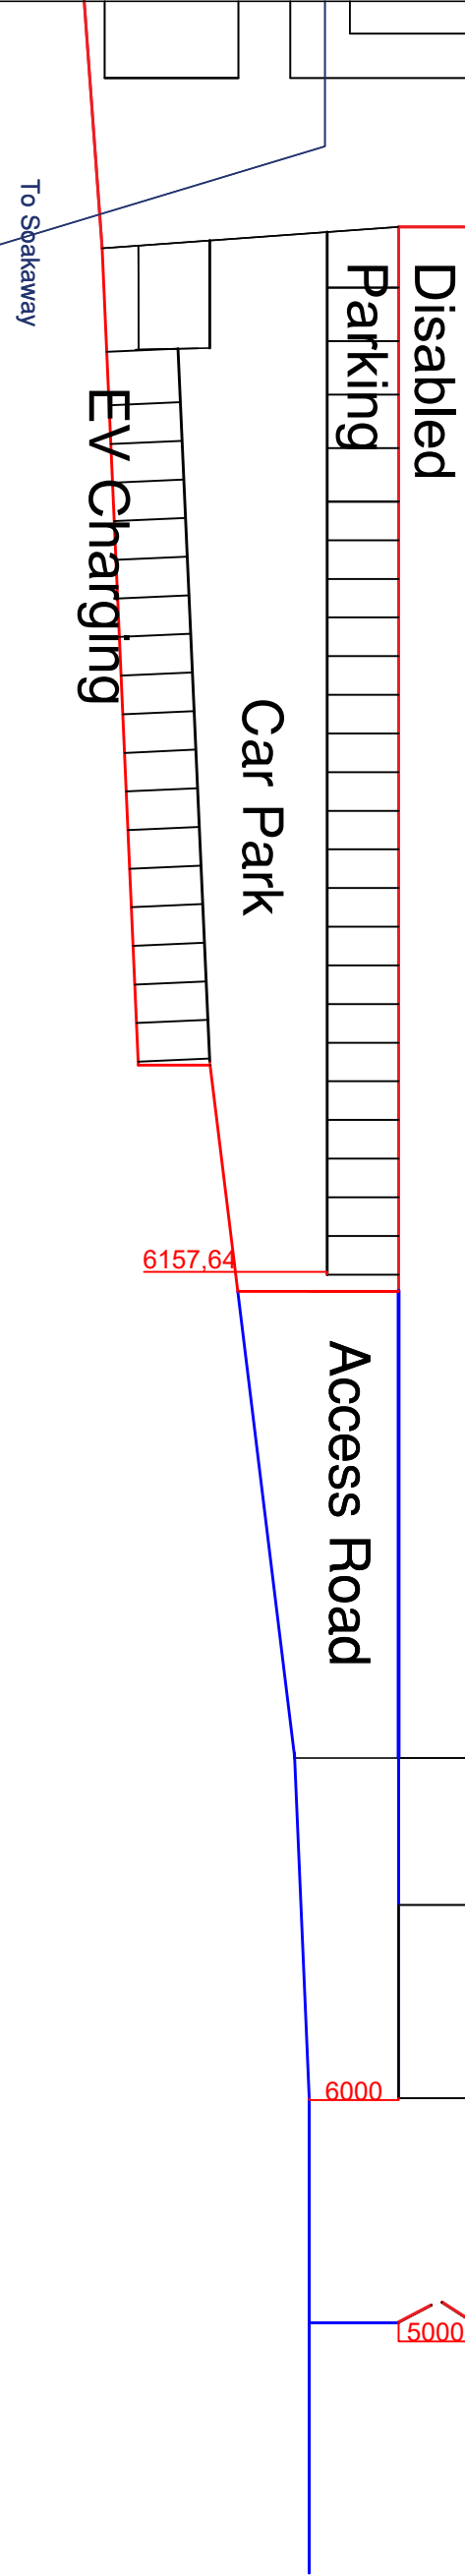

Site Address		Title:		<u>Notes</u> Dimensions are in millimetres unless otherwise stated.		Date		Scale	
<u>PROPOSED NEW CHANGING ROOMS AND CLUBHOUSE FOR PONTARDAWE AFC.</u>		<u>PROPOSED SITE PLAN SHOWING CAR PARKING</u>				30.10.17		1 : 500 On A3	
						Drawn By	Checked by		
						DD			
						Drawing No		Rev.	Date
						PontyAFC 6			