


Extractor and Waste/bins storage locations on the site plan.
272 Margam Road, Port Talbot, SA13 2DB

UPRN: 100100992251

HMLR Title No: CYM72638

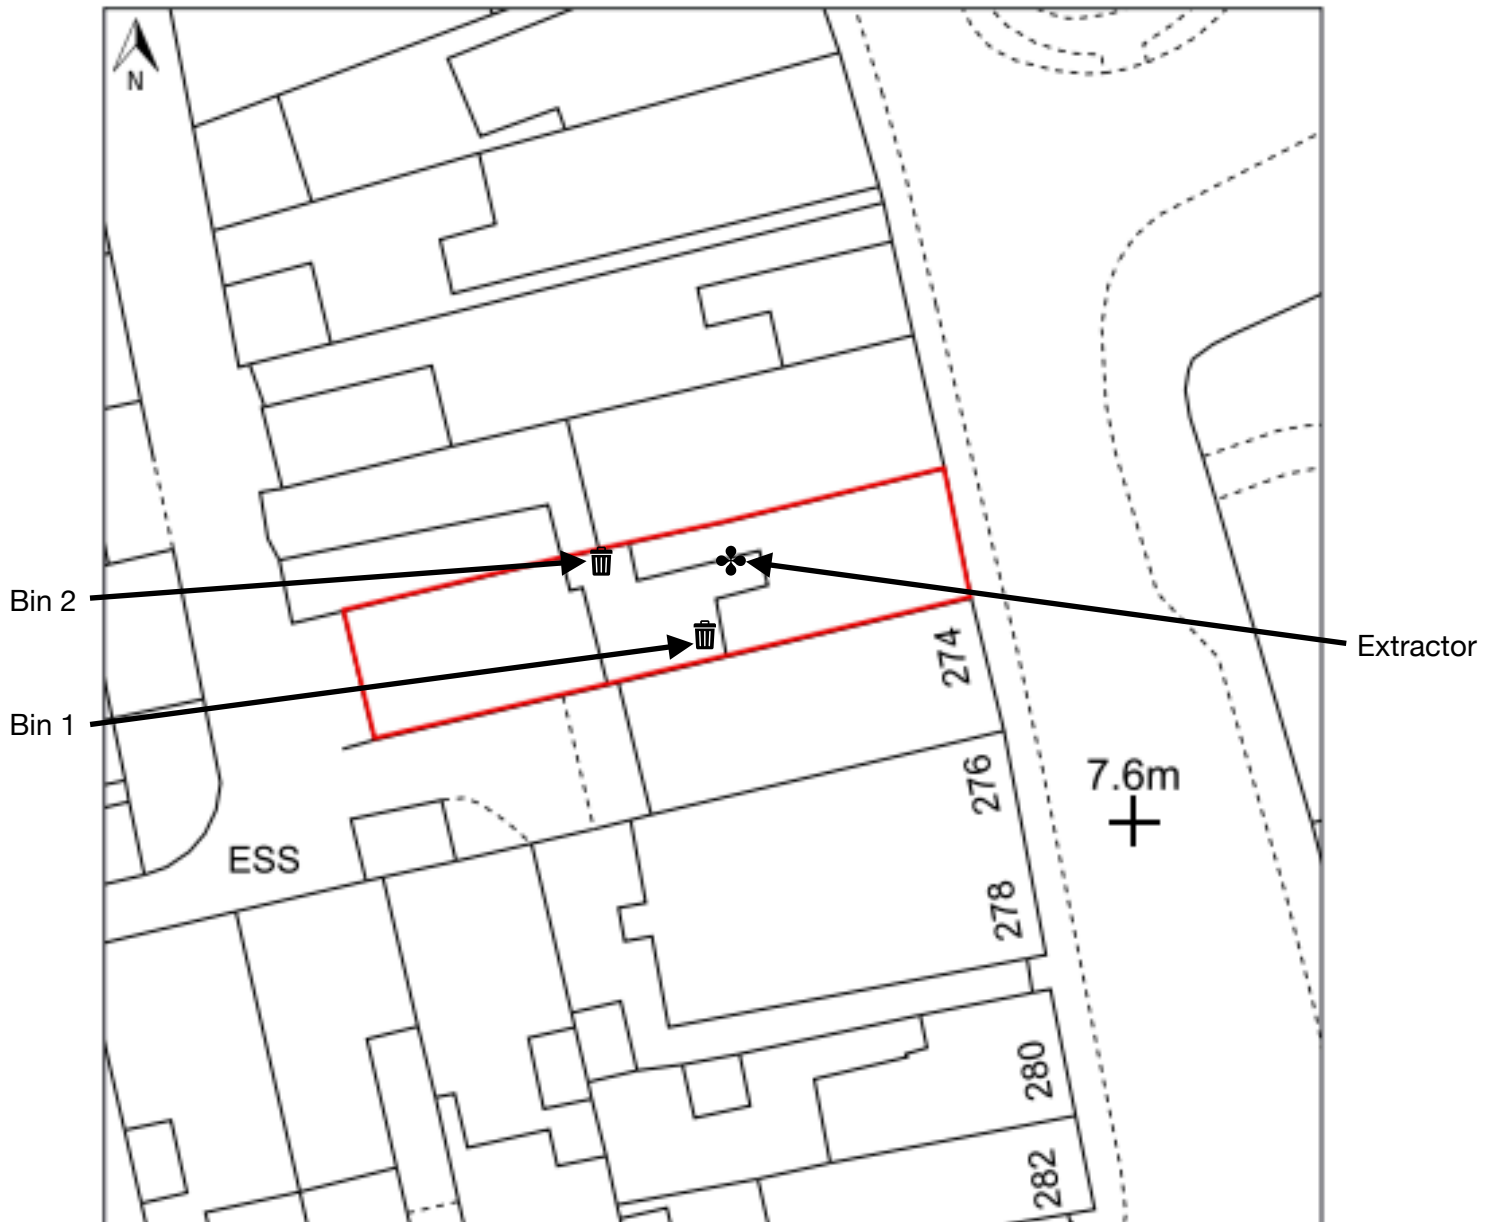

© Crown copyright and database rights, 2024. Ordnance Survey
0100031673 Created using Plans by Emapsite



Scale: 1:500

Paper Size: A4

Notes: All Waste/bins are storage outside with full cover and at least 1 meter away from exit/entrance.
Existing Extractor: at least 2 meters from neighbour property boundary, at least 2 meters away from any Entrance/Exit and not higher than roof.

