


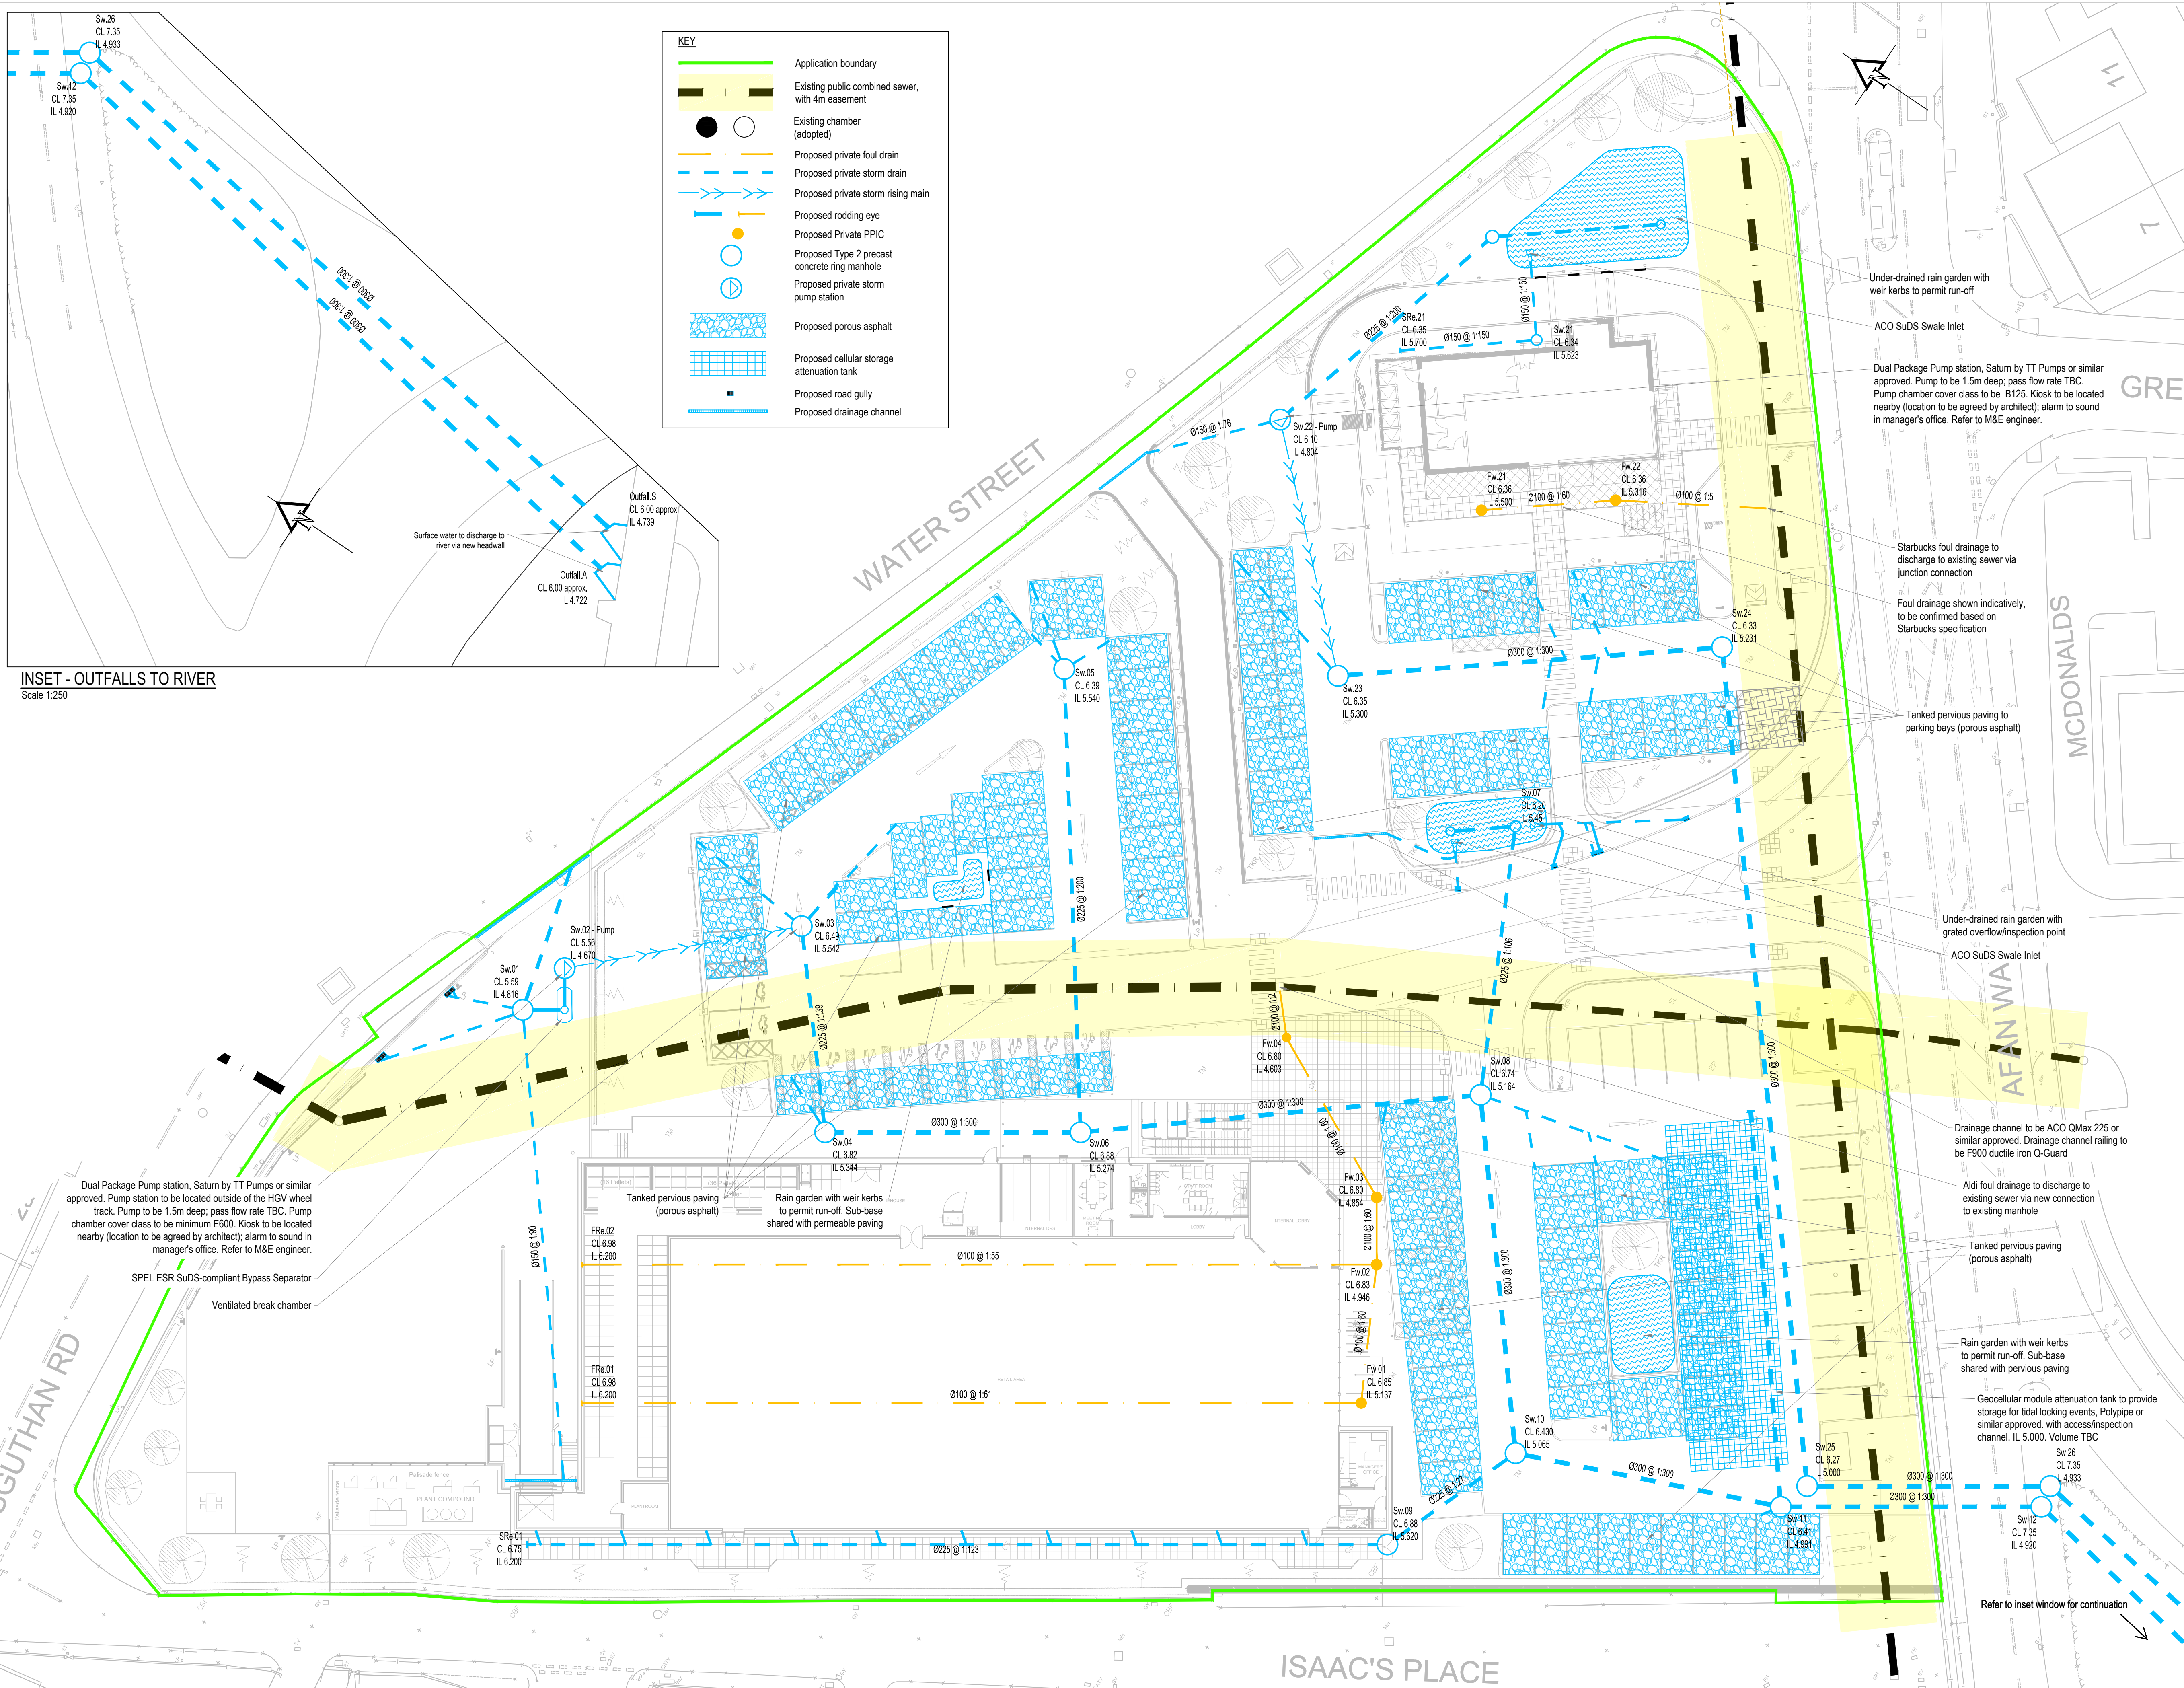

IF YOU HAVE A QUERY CALL US

SCALING FROM THIS DRAWING OR OBTAINING DIMENSIONS ELECTRONICALLY MAY NOT PROVIDE ACCURATE INFORMATION AND SHOULD BE AVOIDED. WORK ONLY FROM FIGURED DIMENSIONS.

GENERAL NOTES

DRAWINGS AND SPECIFICATIONS: This drawing is to be read in conjunction with all relevant Architects, Engineers and Specialists drawings together with the specification.

DRAINAGE NOTES

DRAINAGE STANDARDS: All private drainage works shall be in accordance with Building Regulations Document Part H. All adoptable drainage works shall be in accordance with Sewerage Sector Guidance Appendix C : Design and Construction Guidance and statutory undertakers requirements.

ABOVE GROUND DRAINAGE: RWP/SVP drainage positions shown on Craddys drawings, upon which the below ground drainage is designed, are based upon the positions provided to us by the Architect and these are to be set out on the Architect's floor plans unless agreed otherwise. If above ground drainage positions change then Craddys will need to be informed of these changes in writing and the changes in position clearly noted or highlighted on a drawing, i.e. using revision clouds, with relevant CAD files provided to Craddys below ground drainage drawings to be updated. Note that should these changes occur following Craddys issue of Construction status drawings then there is a risk of the contractor undertaking abortive works.

LAYING DRAINAGE: It is recommended that all drains be laid starting from the downstream connection to the existing network and working upstream to and through the new development.

DRAINAGE PIPE SIZES: All foul water drains to be 100mm diameter unless noted otherwise. All surface water drains to be 150mm U.N.O.

MANHOLE COVER LEVELS: All manhole & inspection chamber cover levels are to be adjusted to suit the Architect's proposed finished surface levels. If the cover levels proposed in the drainage schedules vary from proposed surface level by more than 100mm, Contractor to notify Craddys.

C.D.M. : SIGNIFICANT HAZARDS

THE FOLLOWING HEALTH AND SAFETY HAZARDS ARE IDENTIFIED BY THE DESIGNER, AS ABNORMAL IN PURSUANCE OF THE CURRENT CONSTRUCTION DESIGN AND MANAGEMENT REGULATIONS.

RISKS DURING CONSTRUCTION:

- No abnormal risks have been identified relating to this design element.

OPERATION / MAINTENANCE RISKS:

- No abnormal risks have been identified relating to this design element.

RISKS DURING DEMOLITION / DECOMMISSIONING / DISMANTLING / ALTERATIONS:

- No abnormal risks have been identified relating to this design element.

IT IS ASSUMED THAT ALL WORKS WILL BE CARRIED OUT BY COMPETENT & ADEQUATELY RESOURCED CONTRACTOR(S) WORKING TO SAFE SYSTEMS OF WORK.

C	UPDATES TO SUIT LATEST SITE PLAN	WAH	28.10.24
B	UPDATES TO SUIT LATEST SITE PLAN	WAH	08.05.24
A	FIRST ISSUE	WAH	27.06.23
REV	REVISION DETAILS	BY	DATE

CRADDYS

Consulting Civil and Structural Engineers

www.craddys.co.uk

THIS DRAWING IS THE COPYRIGHT OF CRADDY PITCHERS LTD AND MUST NOT BE COPIED, REPRODUCED OR SUBMITTED TO OTHER PARTIES WITHOUT THEIR PERMISSION.

PROJECT TITLE

COMMERCIAL DEVELOPMENT

AFAN WAY

PORT TALBOT

DRAWING TITLE

PROPOSED DRAINAGE LAYOUT

CLIENT

ALDI STORES LTD

STATUS

PRELIMINARY

SCALE AT A1	DRG SIZE	DRAWN	CHECKED	APPROVED
1:250	A1	WAH	-	-
JOB NO.	DRAWING NUMBER	REV		
10985	0050	C		