
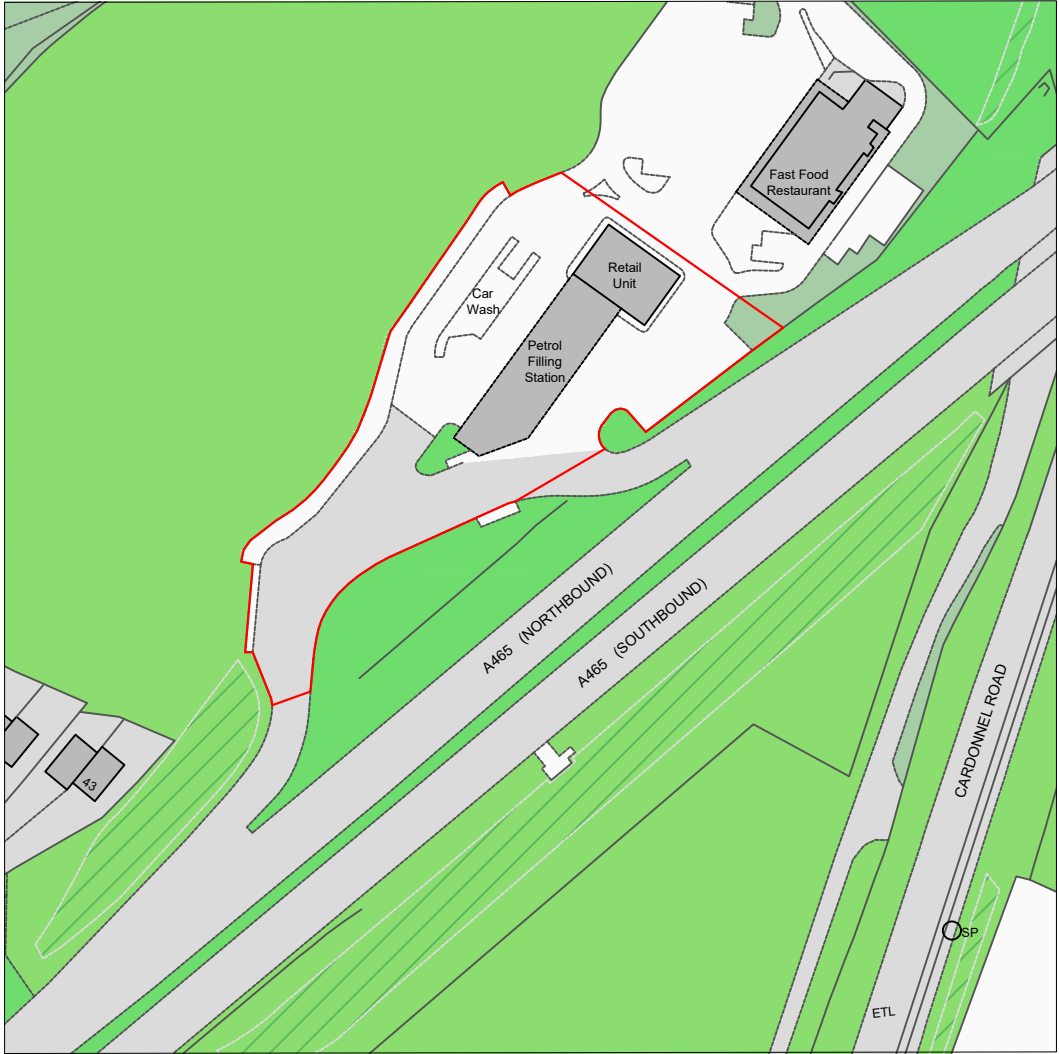


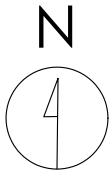

Crown copyright and database rights (2024) OS (100063368)

0 20m 40m 100m

Title
Site Location Plan

Address
A465 (Northbound), Neath, SA10 7DR

Client

Job No.
FS719
24371


Issued
19/12/24

Scale
1:1250 @ A3


Key

1. Boundary of Petrol Filling Station

All information is to be checked on site for accuracy and fit. Only drawings with WD status with the most recent revision are to be used for construction.

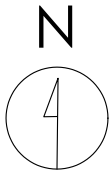

Crown copyright and database rights (2024) OS (100063368)

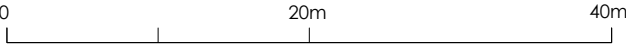

Title
Existing Site Plan

Address
A465 (Northbound), Neath, SA10 7DR


Client

Job No. FS719 24371	Issued 19/12/24
Scale 1:500 @ A3	


Key

1.	Boundary of Petrol Filling Station
2.	Elevation Line

All information is to be checked on site for accuracy and fit. Only drawings with WD status with the most recent revision are to be used for construction.

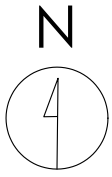

Crown copyright and database rights (2024) OS (100063368)

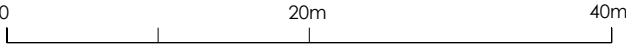

Title
Proposed Site Plan

Address
A465 (Northbound), Neath, SA10 7DR



Client

Job No. FS719 24371	Issued 19/12/24
Scale 1:500 @ A3	


Key

1.	Boundary of Petrol Filling Station
2.	Proposed Digital Display
3.	Elevation Line

All information is to be checked on site for accuracy and fit. Only drawings with WD status with the most recent revision are to be used for construction.

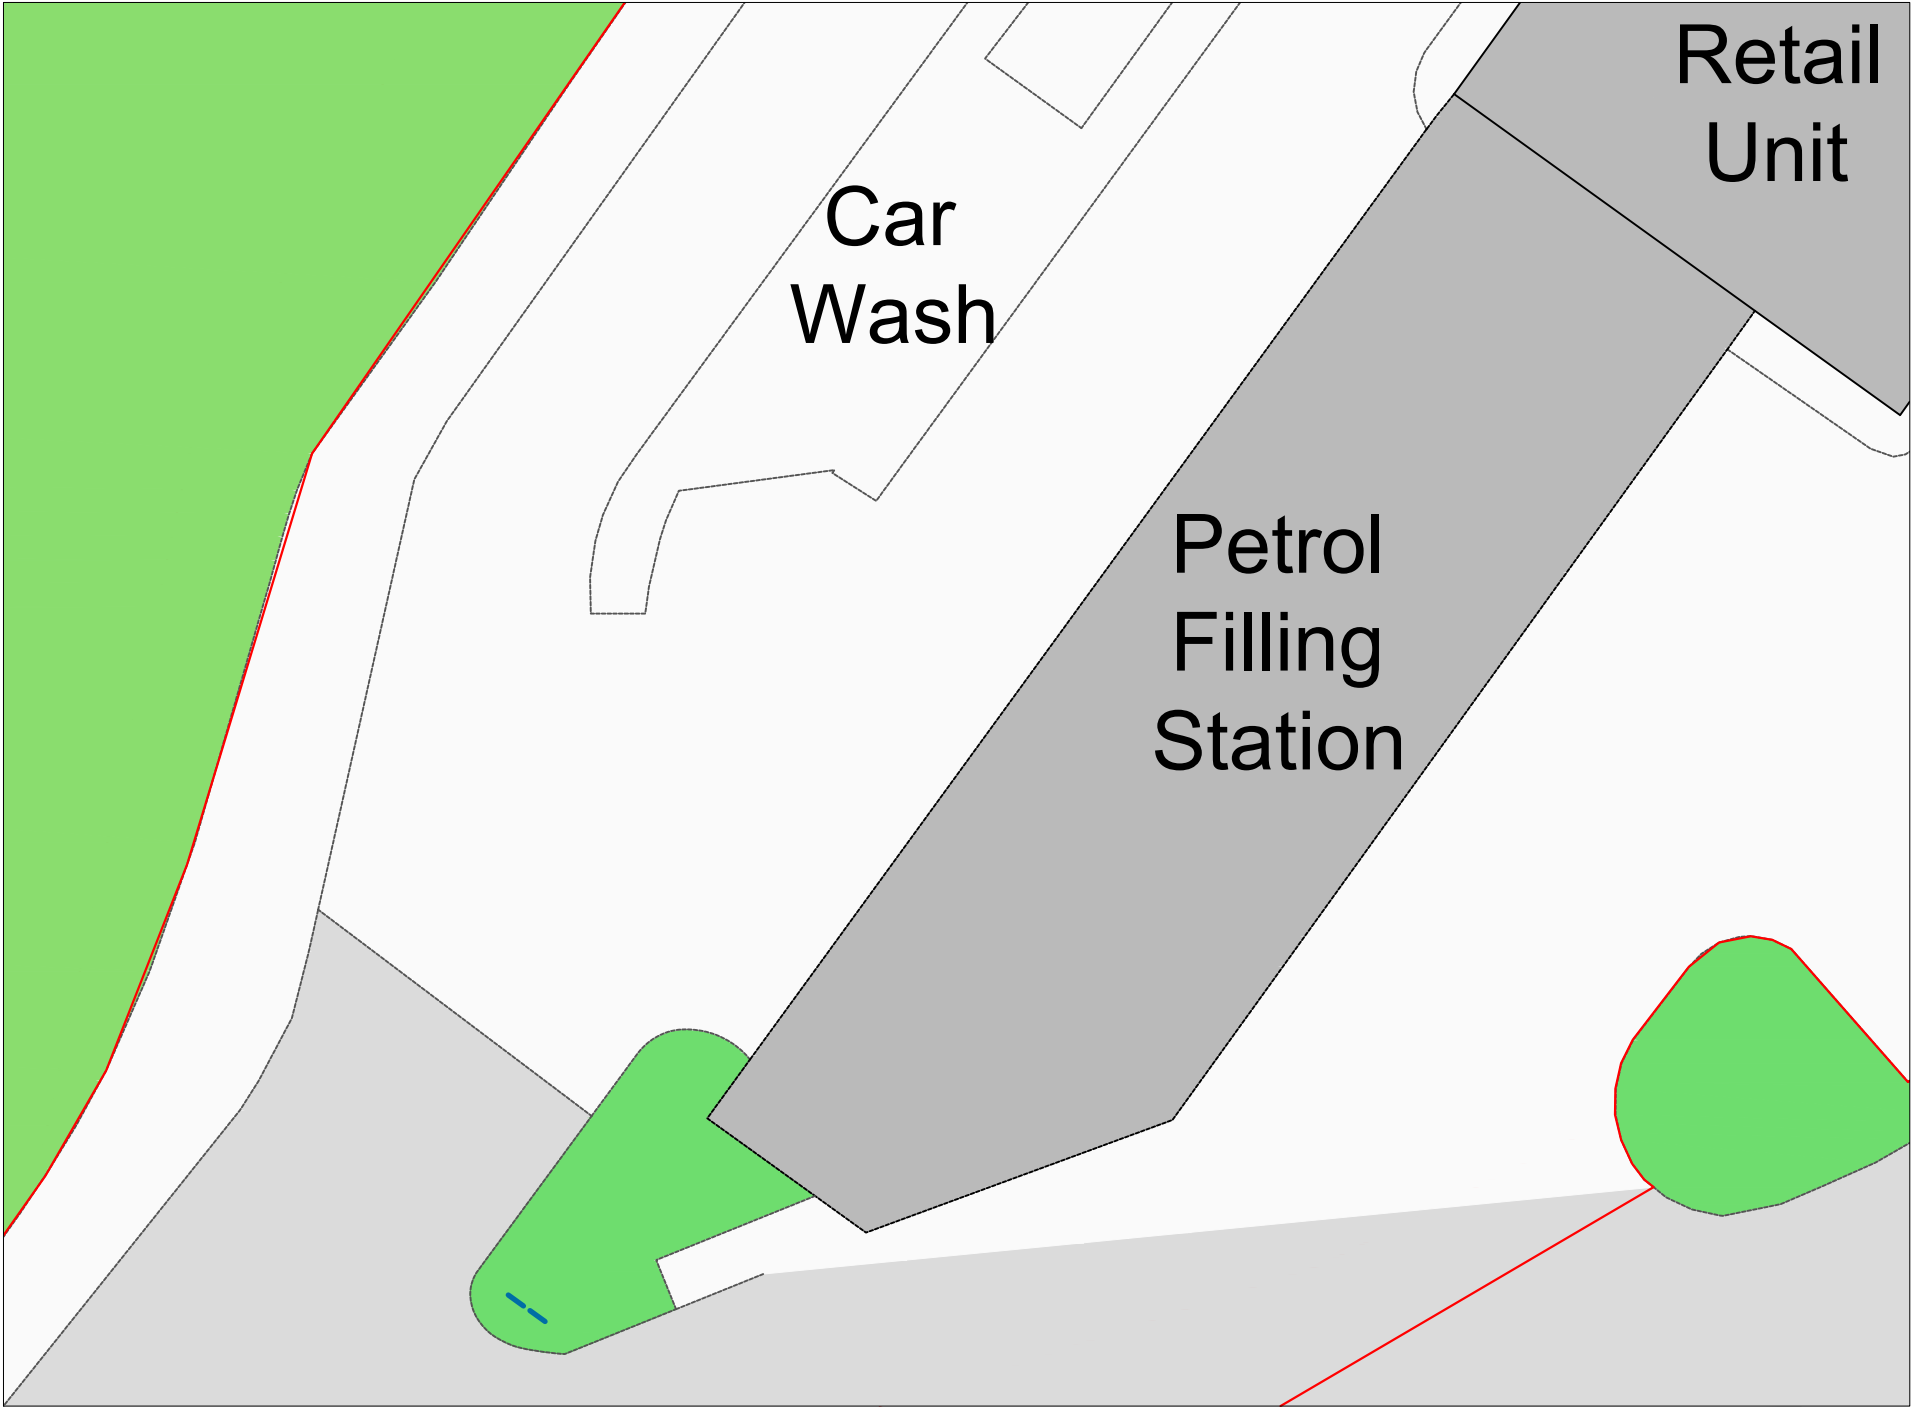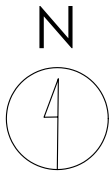

Crown copyright and database rights (2024) OS (100063368)

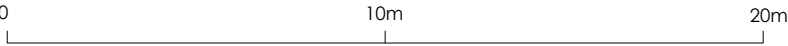

Title
Proposed Site Plan

Address
A465 (Northbound), Neath, SA10 7DR


Client

Job No.	Issued
FS719	19/12/24
24371	


Scale
1:200 @ A3

- Key**
- 1. Boundary of Petrol Filling Station
 - 2. Proposed Digital Display

All information is to be checked on site for accuracy and fit. Only drawings with WD status with the most recent revision are to be used for construction.

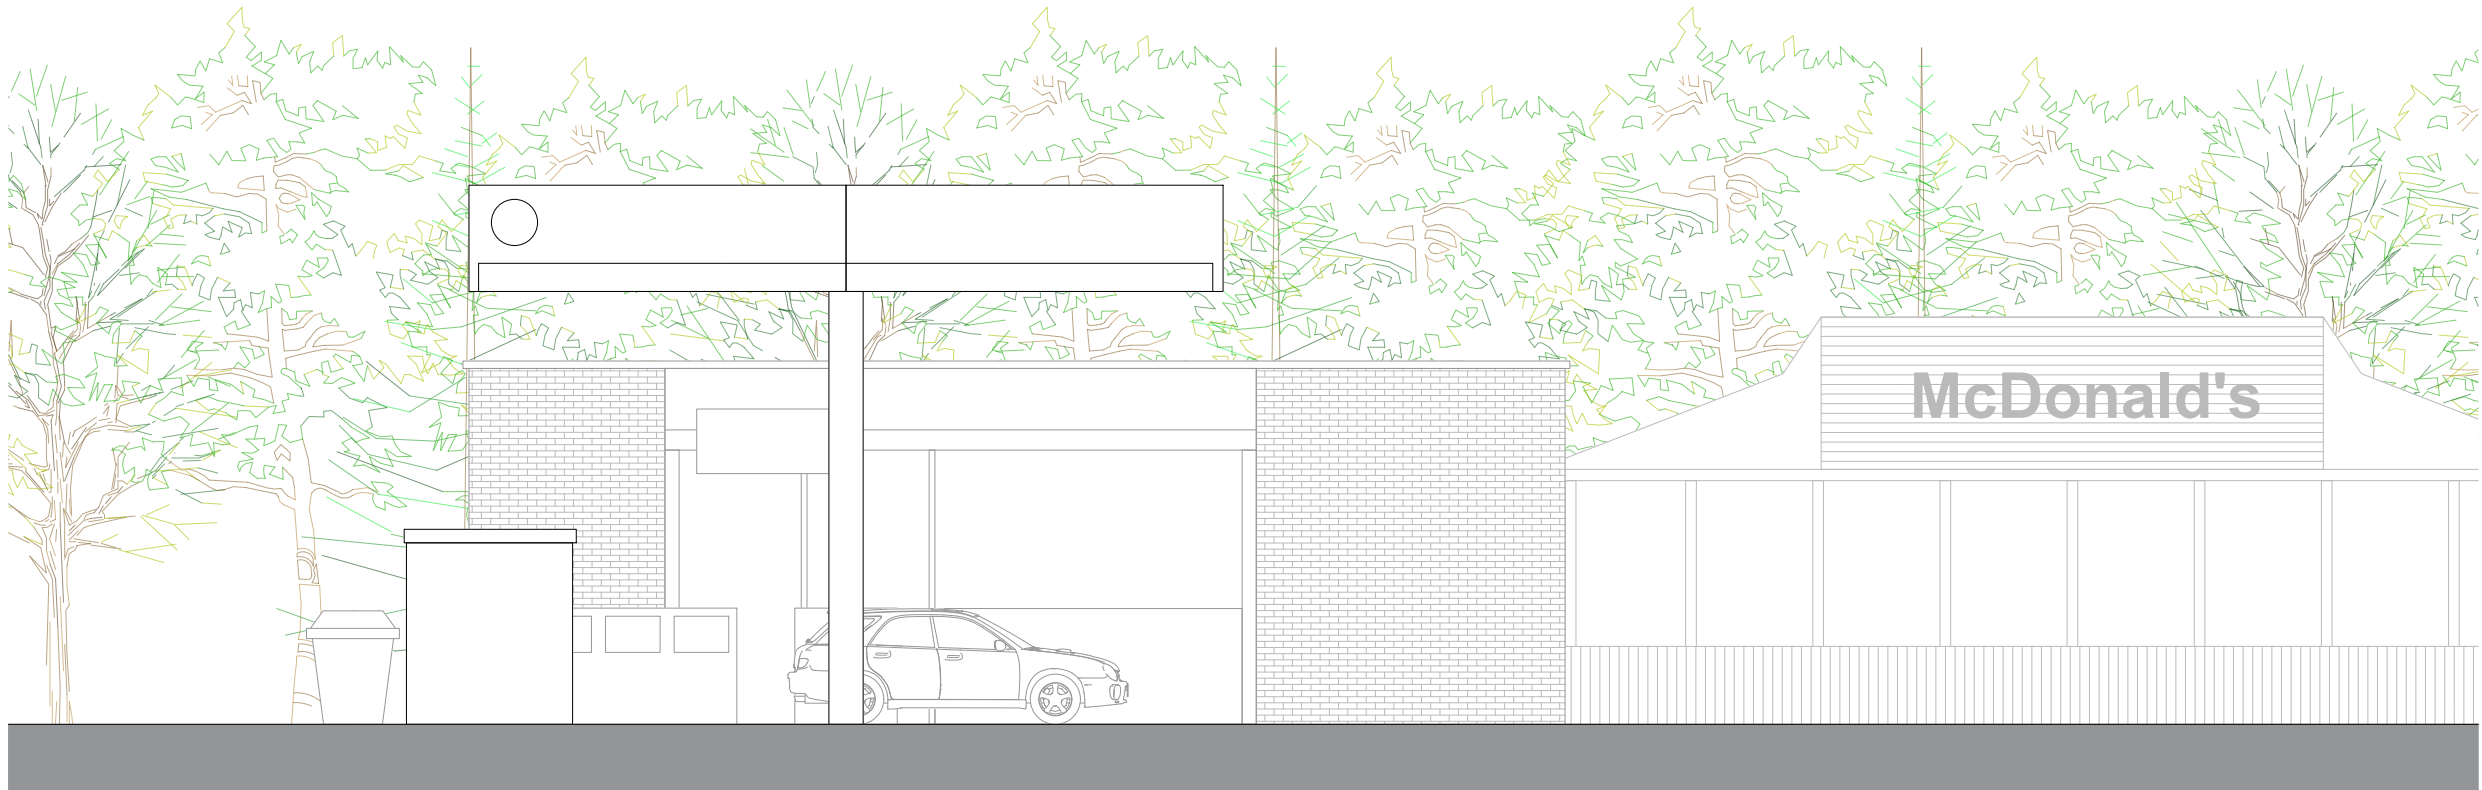

Existing

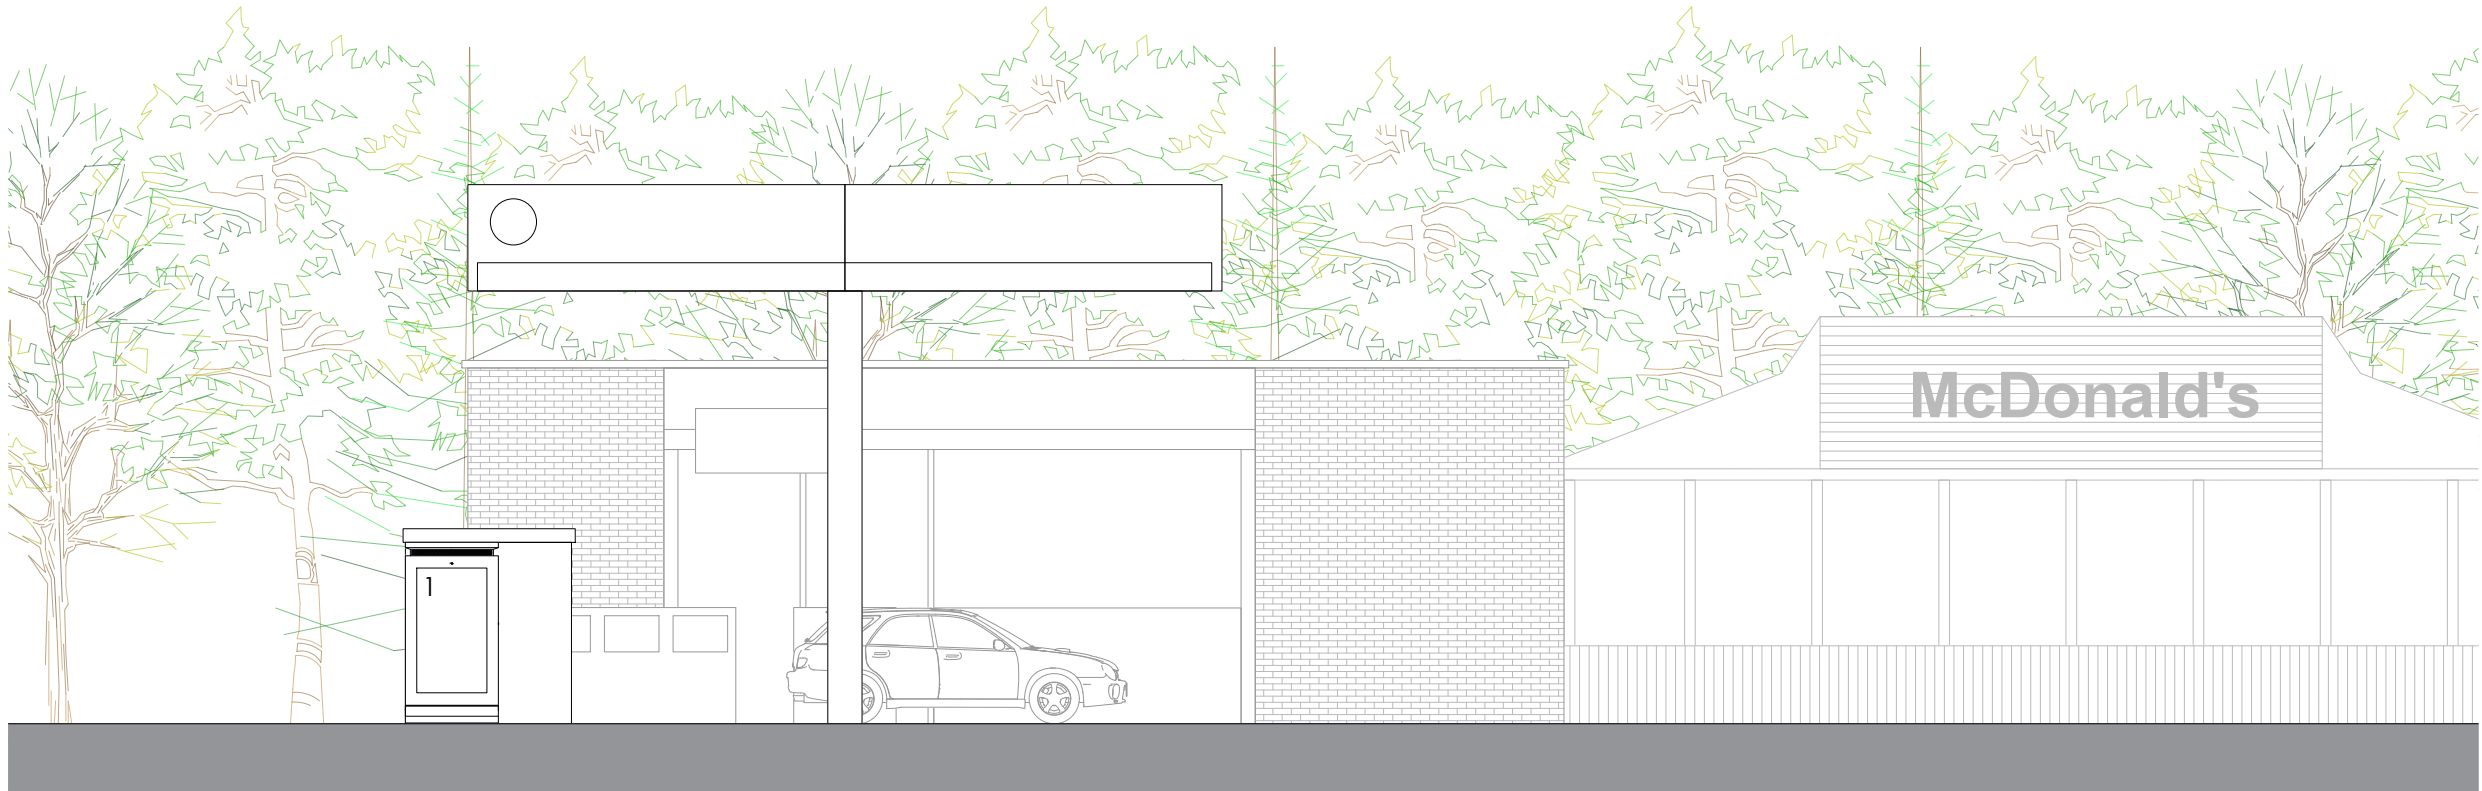

Proposed

Title
Existing and Proposed Elevations


Address
A465 (Northbound), Neath, SA10 7DR

Client

Job No. FS719
24371
Scale 1:100 @ A3
Issued 19/12/24

Key
1. Proposed Digital Display

All information is to be checked on site for accuracy and fit. Only drawings with WD status with the most recent revision are to be used for construction.

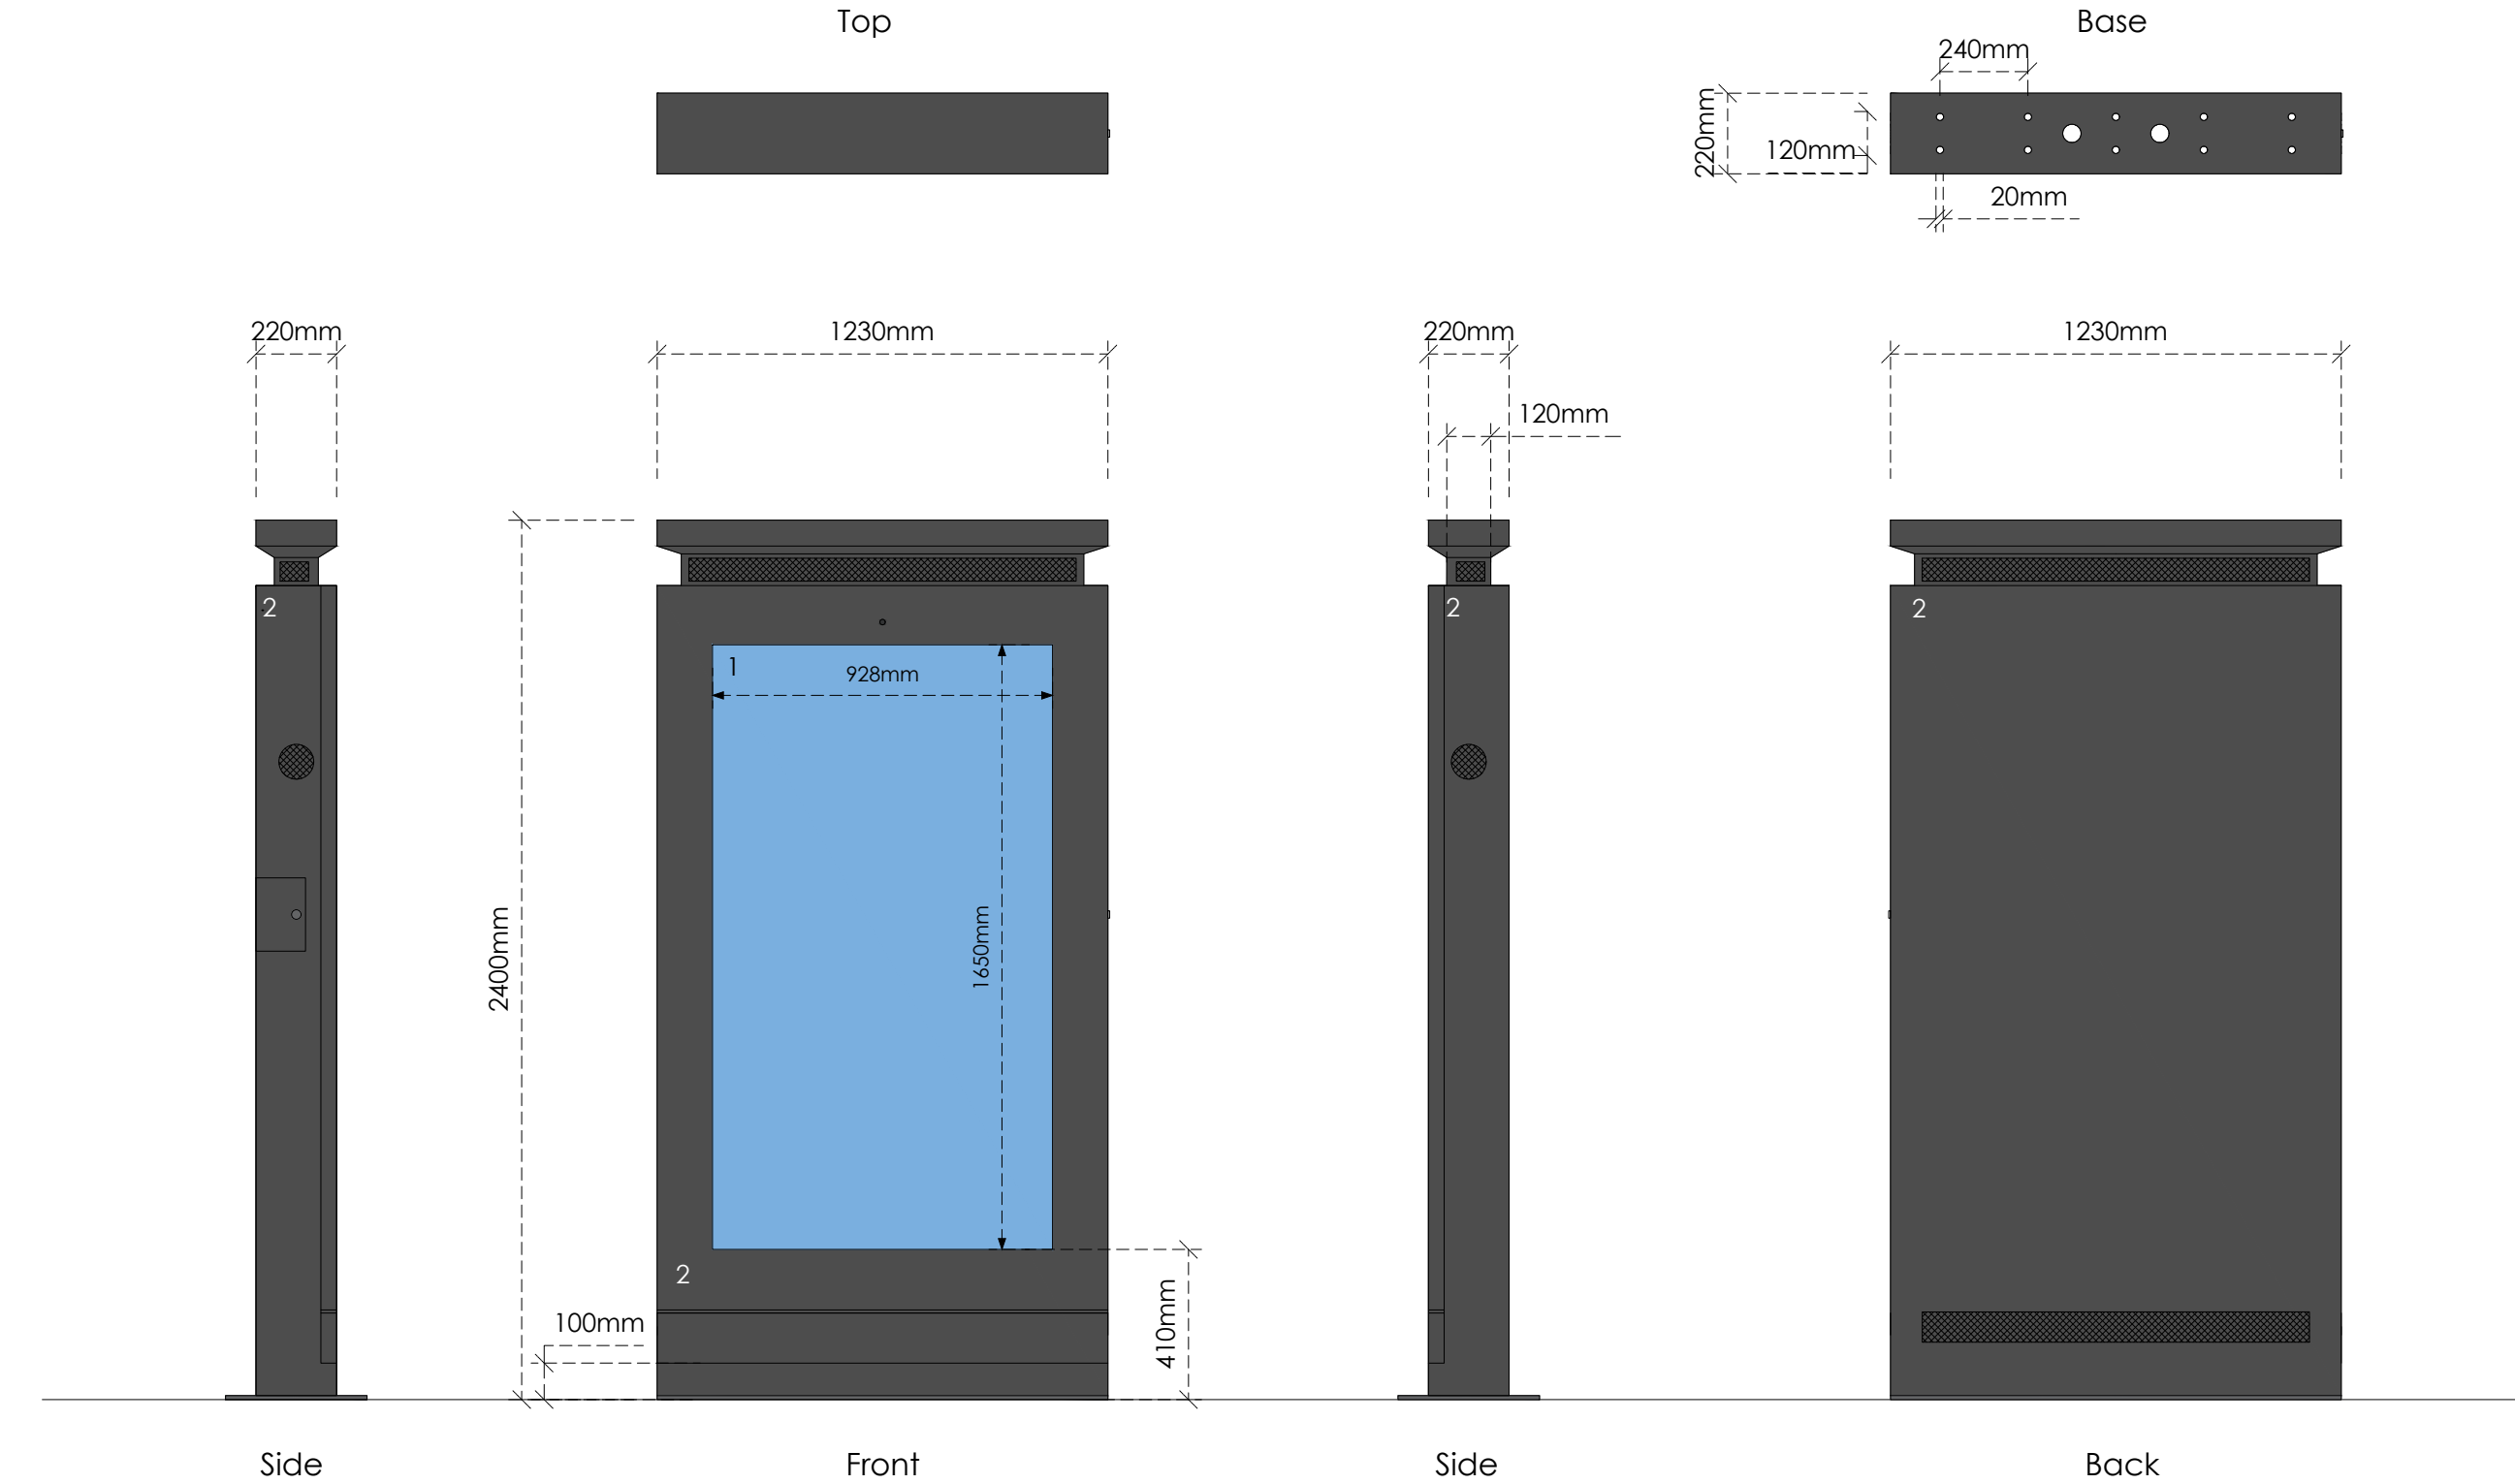

Title
Specification

Address
A465 (Northbound), Neath, SA10 7DR

Client

Job No.
FS719
24371


Issued
19/12/24

Scale
1:20 @ A3

Key

- 1. Digital Display
- 2. Zinc Powder and Fine Grain Powder Coated Galvanized Steel in Black (RAL 9005)

All information is to be checked on site for accuracy and fit. Only drawings with WD status with the most recent revision are to be used for construction.

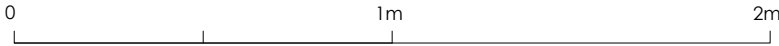



BEFORE



AFTER

Title	
CGI	
Address	
A465 (Northbound), Neath, SA10 7DR	
Client	
Job No.	Issued
FS719	19/12/24
24371	
Scale	
NTS	
Key	

All information is to be checked on site for accuracy and fit. Only drawings with WD status with the most recent revision are to be used for construction.