


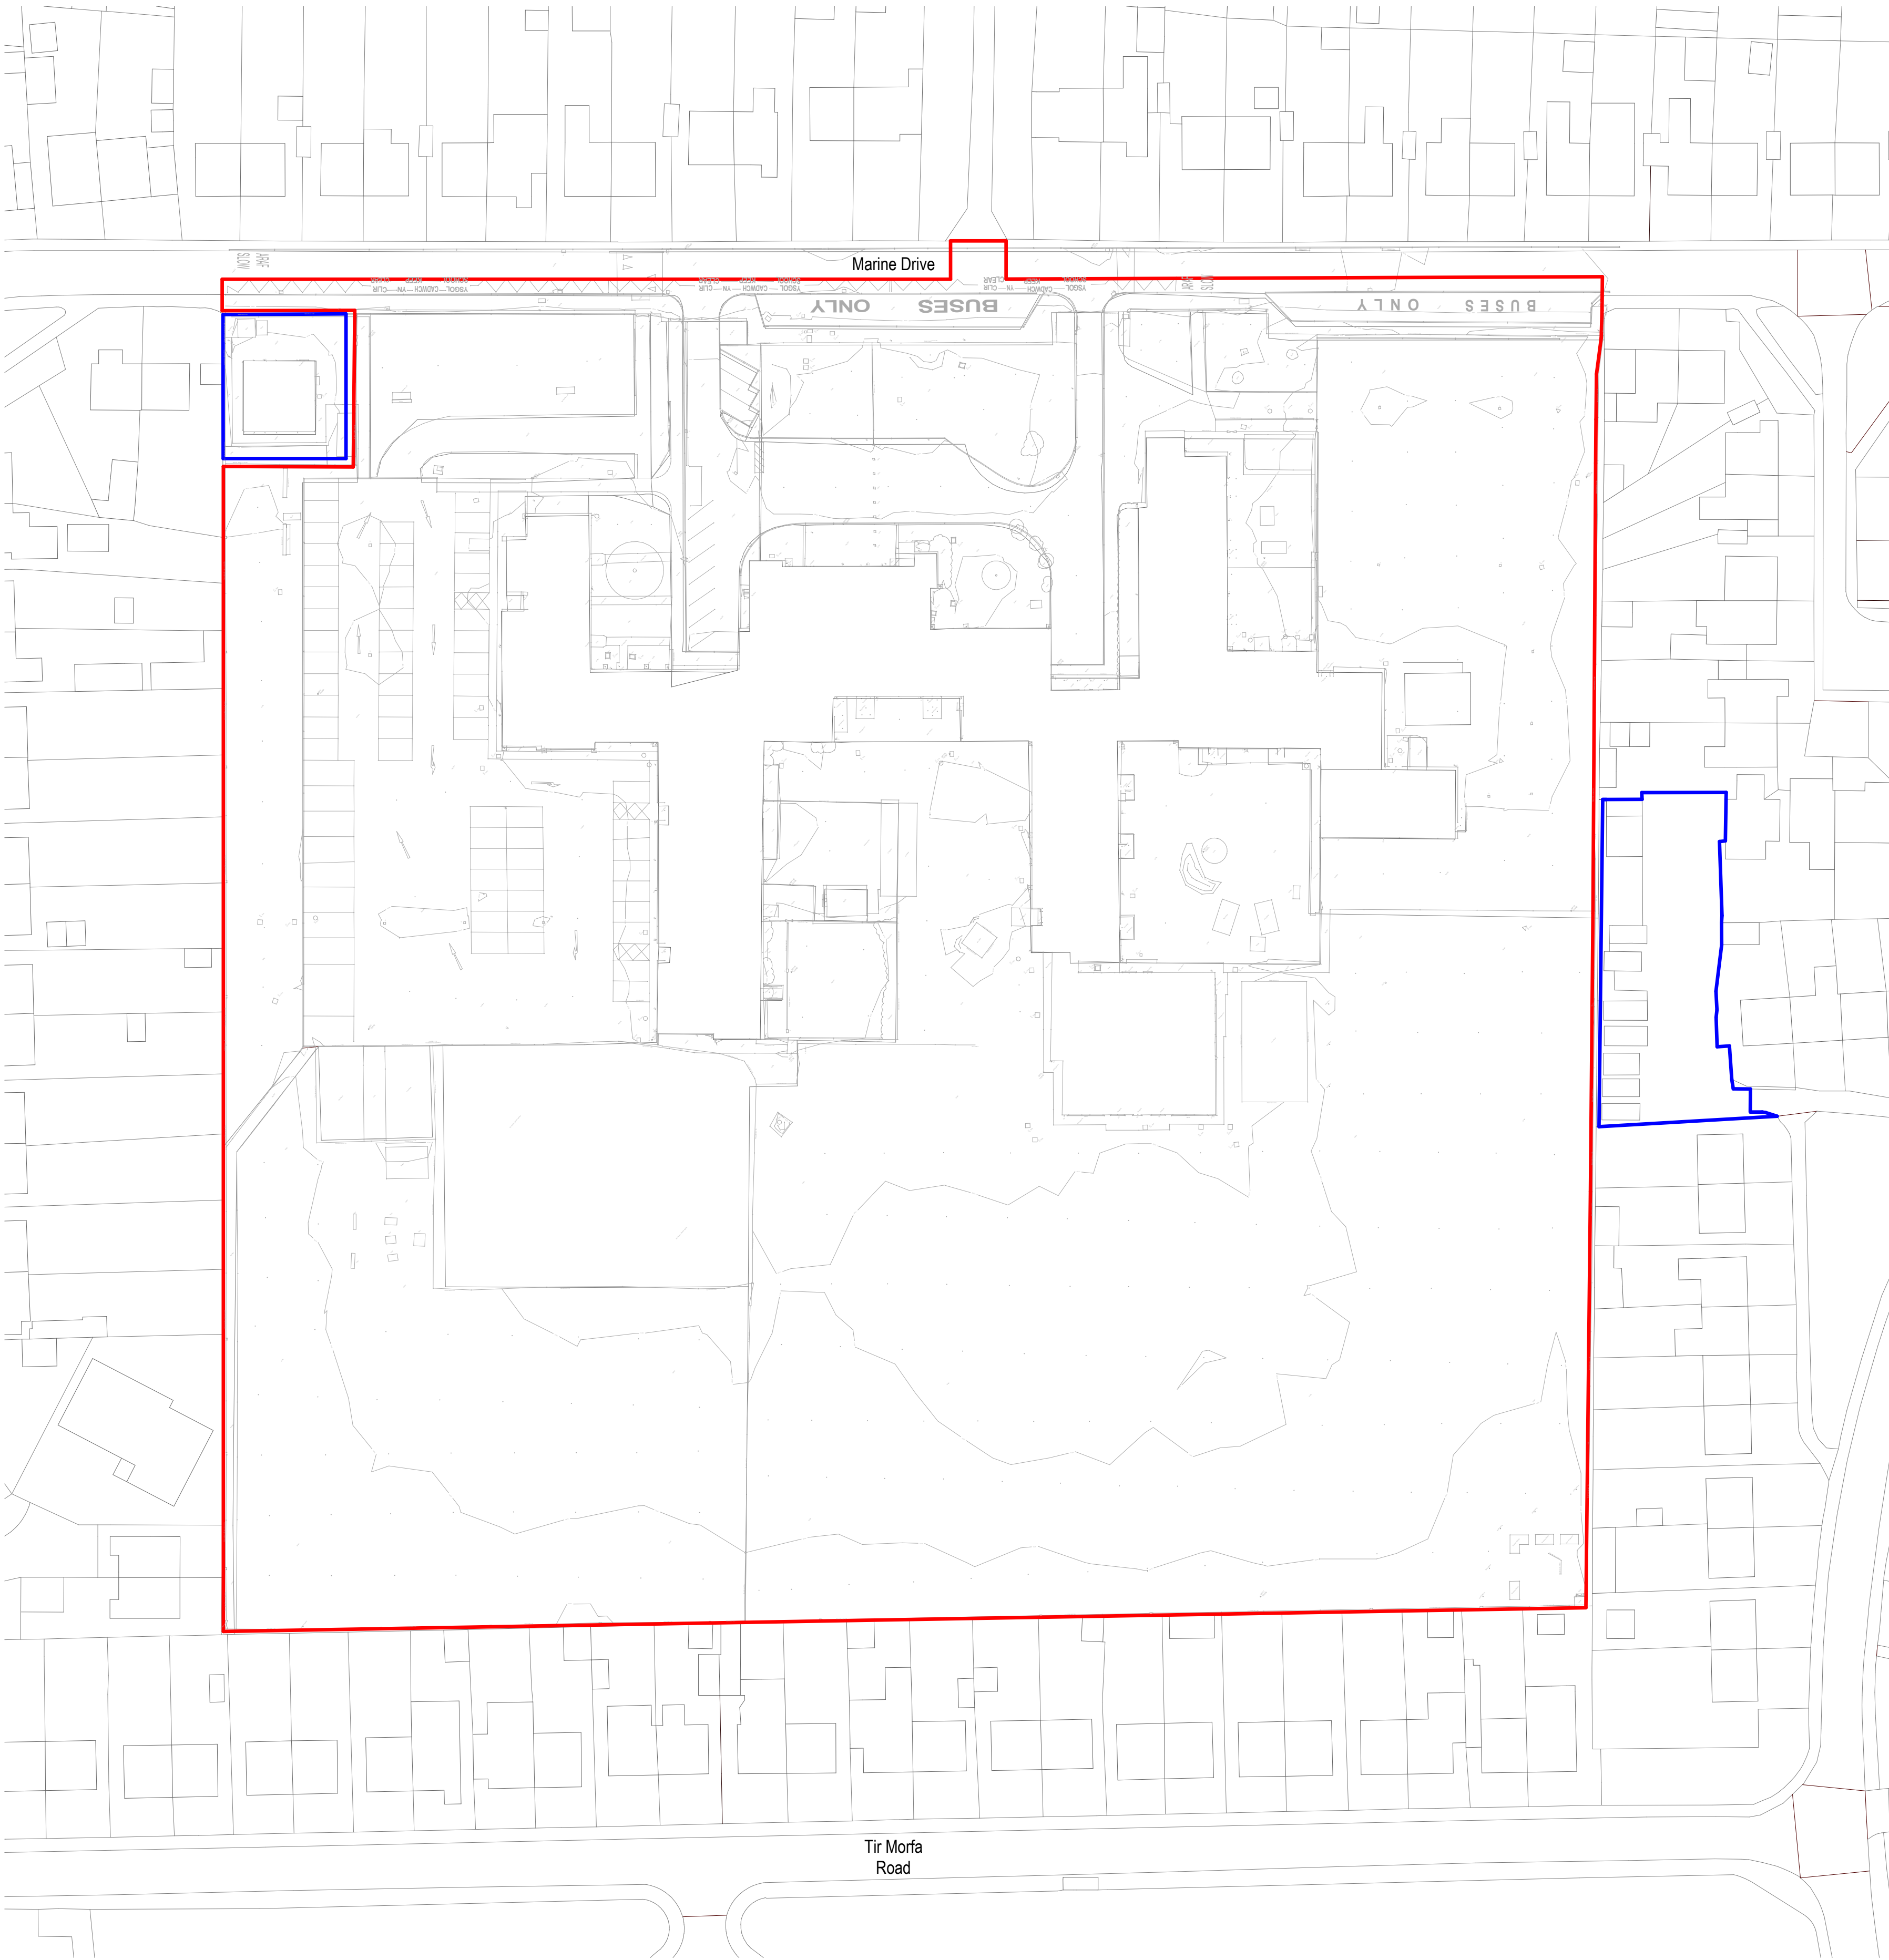

Notes:

- This drawing is copyright
- Do not scale dimensions from this drawing.
- This drawing is to be read in conjunction with all other relevant drawings • All discrepancies on this drawing are to be reported to the architect.
- Do not modify any element of this drawing.
- Use drawing only for purposes issued.
- This drawing may contain colour.

Scale Bar

05m15m25m

Scale: 1:500

North Point

Key Plan

Hazard

1

HAZ-xx

To warn of significant hazards or information that is unusual

To be read in conjunction with all other consultant's information

Refer to CDM Schedule 26CC04-ARC-10-ZZ-L-A-572010

The following external model files are included within this drawing:

Site Boundary

Ownership Boundary

P4

02/05/2025

Planning Issue.

MJ

AP

P3

14/03/2025

Revised and issued for PAC

CD

AP

P2

12/12/2024

Issued for PAC

MJ

AP

P1

15/11/2024

RIBA Stage 3 Issue.

CD

MW

Rev

Date

Revision Notes

Drawn

Review

Logos

MORGAN

SINDALL



www.arcadis.com

Project

YGG Rhosafan

Drawing Title

Existing Site Plan

Job Number

26CC04

Date

2025.05.02

Security Classification

Drawn By

MJ

Scale

1 : 500

Purpose

Suitable for Planning

Reviewed By

AP

Drawing Number

26CC04-ARC-30-ZZ-D-A-100001

Revision

P4

Submitted

S2