


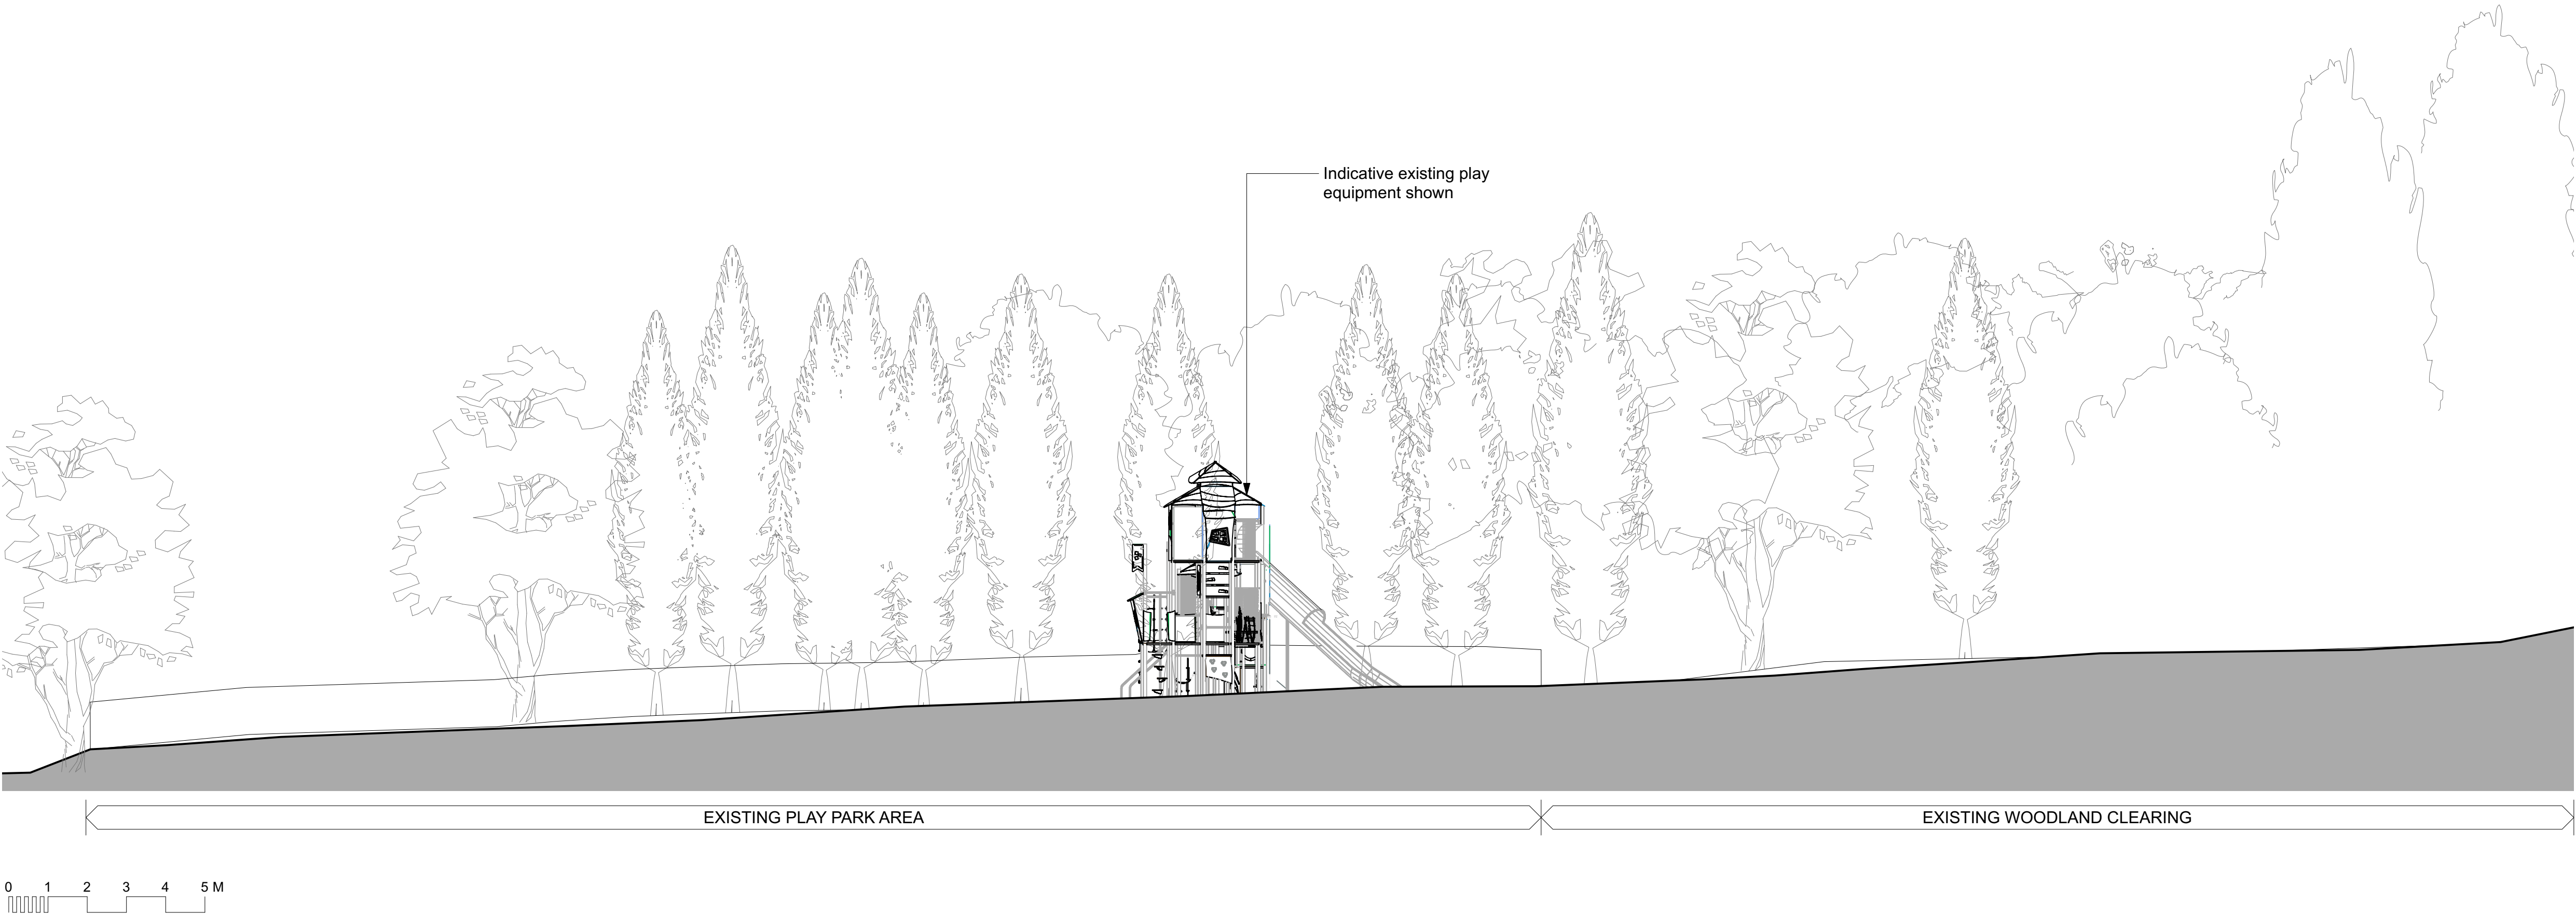

02400.1 EXISTING PLAY AREA SECTION ELEVATION
SCALE 1:100 @ A1, 1:200 @ A3



02400.2 PROPOSED PLAY AREA SECTION ELEVATION
SCALE 1:100 @ A1, 1:200 @ A3

NB: LAYOUT AND ARRANGEMENT INDICATED ON DRAWING, INCLUDING SPECIFICATION OF PLAY EQUIPMENT AND FURNITURE, IS BY OTHERS

Gnoll Park is a Grade II* registered parkland. As a consequence of this designation it is statutorily protected. Extreme care should therefore be taken not to cause any unspecified damage to any fabric or part of structures and landscape on or within the site when undertaking any construction works.

General Notes

Drawing produced for information only as requested by LPA.

Design, layout and arrangement, including specification of play equipment and furniture is by others. Please refer to other consultants information for detail.


Responsibility is not accepted for errors made by others scaling from this drawing.

All dimensions and conditions are to be checked on site prior to preparing drawings or commencing any work.

NOTE:
Drawing to be read in conjunction with drawings produced by:
JUBB
2080-07-JUB-C-DR-00505-S2 - Drainage Layout - Area 07 Adventure Play Area.

Davies Landscape Architects Information
2080-07-DLA-L-DR-3002-S2

Please note this is a limited list and further information maybe available

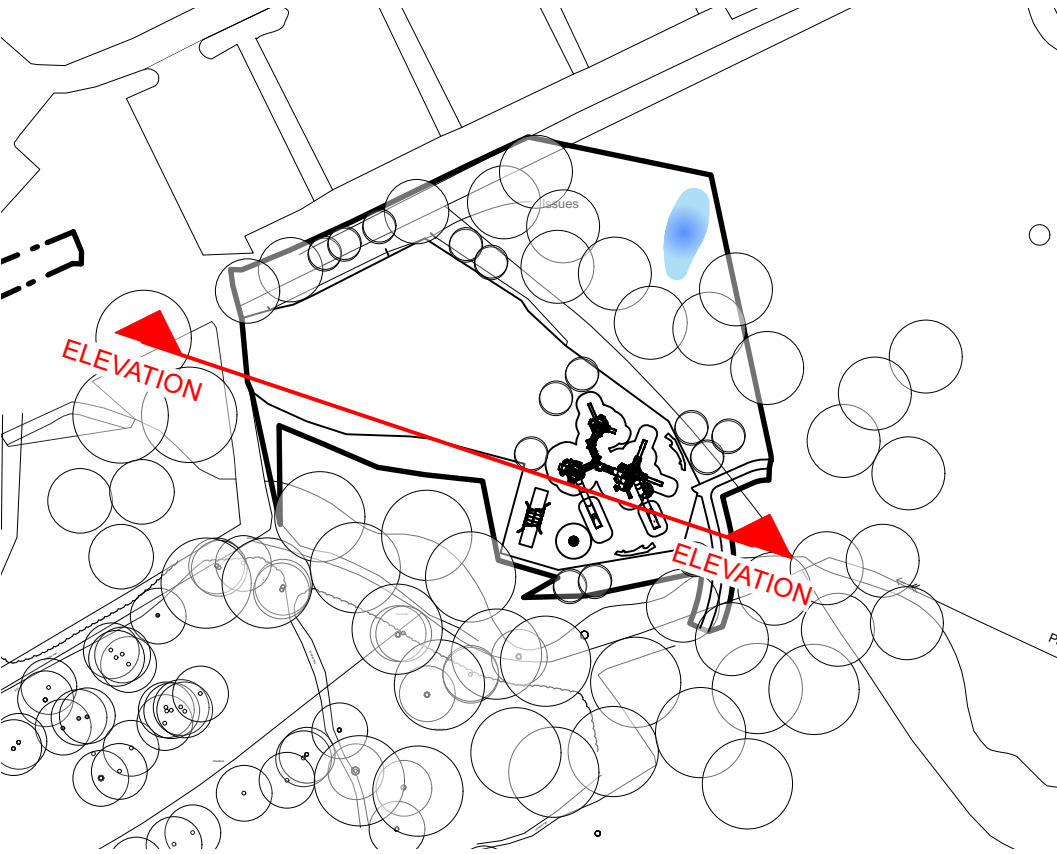

02400.3 KEY PLAN
SCALE 1:1000 @ A1, 1:2000 @ A3

SERIES		Planning
SUITABILITY		S2 - ISSUED FOR INFORMATION
REV	DATE	NOTE
P1	07/04/2025	
P2	08/04/2025	Proposed trees updated
P3	09/05/2025	Play equipment updated

job number

Zone

208007

Neath Port Talbot CBC

GNOLL PARK

Existing / Proposed

Section Elevation Study

Scale 1:100 @ A1, 1:200 @A3 Date 04/25

02920 025814 | office@hiraetharchitecture.co.uk
The Maltings | East Tyndall St | Cardiff | CF24 5EA

UFRN	Zone	Originator	Role	Type	Sht number	S Code	Rev
2080	07	HIR	A	DR	02400	S2	P3

do not scale from this drawing | all dimensions to be verified on site | notify architect of all discrepancies | copyright Hiraeth architecture