



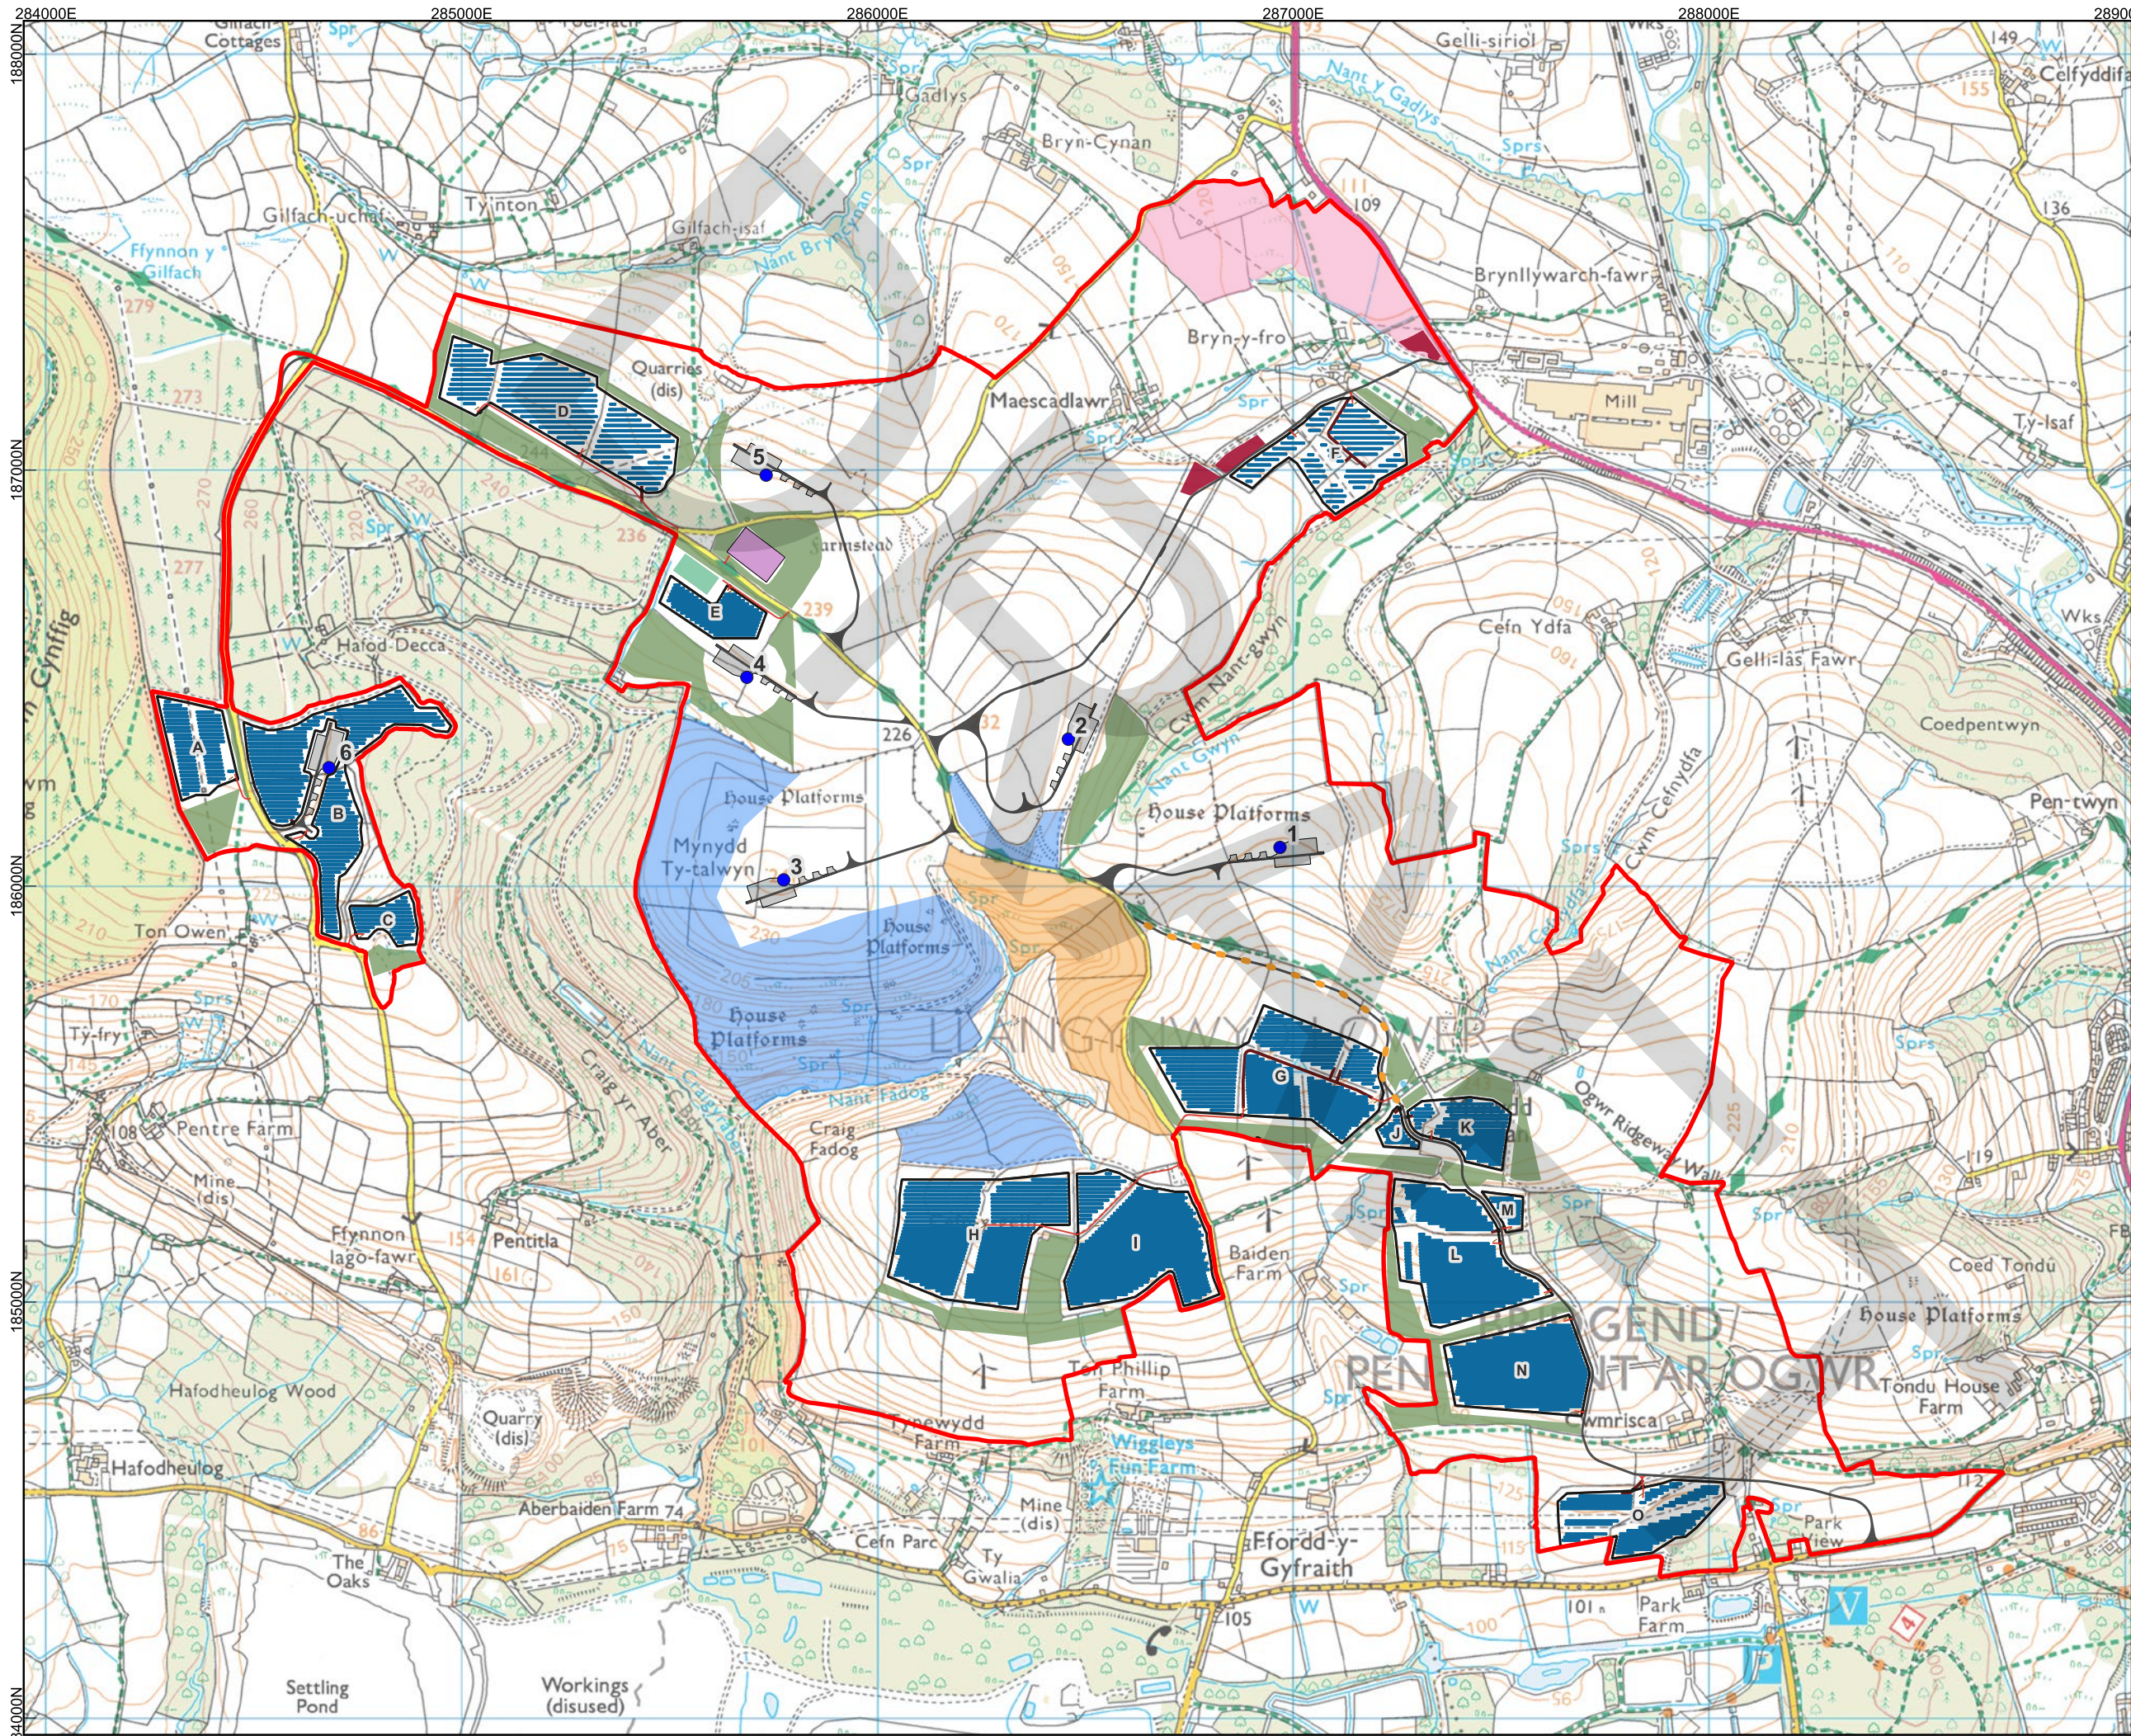

- Legend**
- Site Boundary
 - Turbine Locations (1 - 6)
 - Temporary Construction Compounds
 - Track Layout and Northern Access Passing Places
 - Temporary Track
 - Solar Track
 - Solar Parcels (A - O) Fencing
 - Solar Panels
 - Inverters - Transformers
 - BESS Platform
 - Hardstandings
 - Substation Platform
 - Proposed Permissive Route
 - Ecology Mitigation (Birds)
 - Ecology Mitigation (Fungi)
 - Ecology Mitigation (Marsh Frit)
 - Landscape Woodland Planting

CRS: EPSG:27700
Projection: Transverse Mercator
Ellipsoid: EPSG:7001
Units: meters

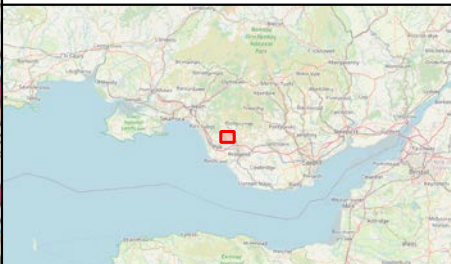


02	15/04/2025	Amendments to Key	MD	JB	JB
01	28/03/2028	Amendments to Key	MD	JB	JB
00	12/03/2025	First Draft	MD	JB	JB
Rev	Date	Description	Drn	Chk	App


Mynydd Ty-talwyn Energy Park



TITLE:
Figure 2.1
Proposed Development Layout

ID:Fig.2.1 Proposed Development Layout

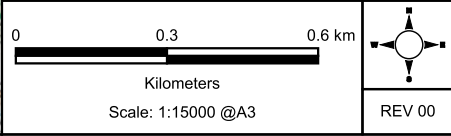

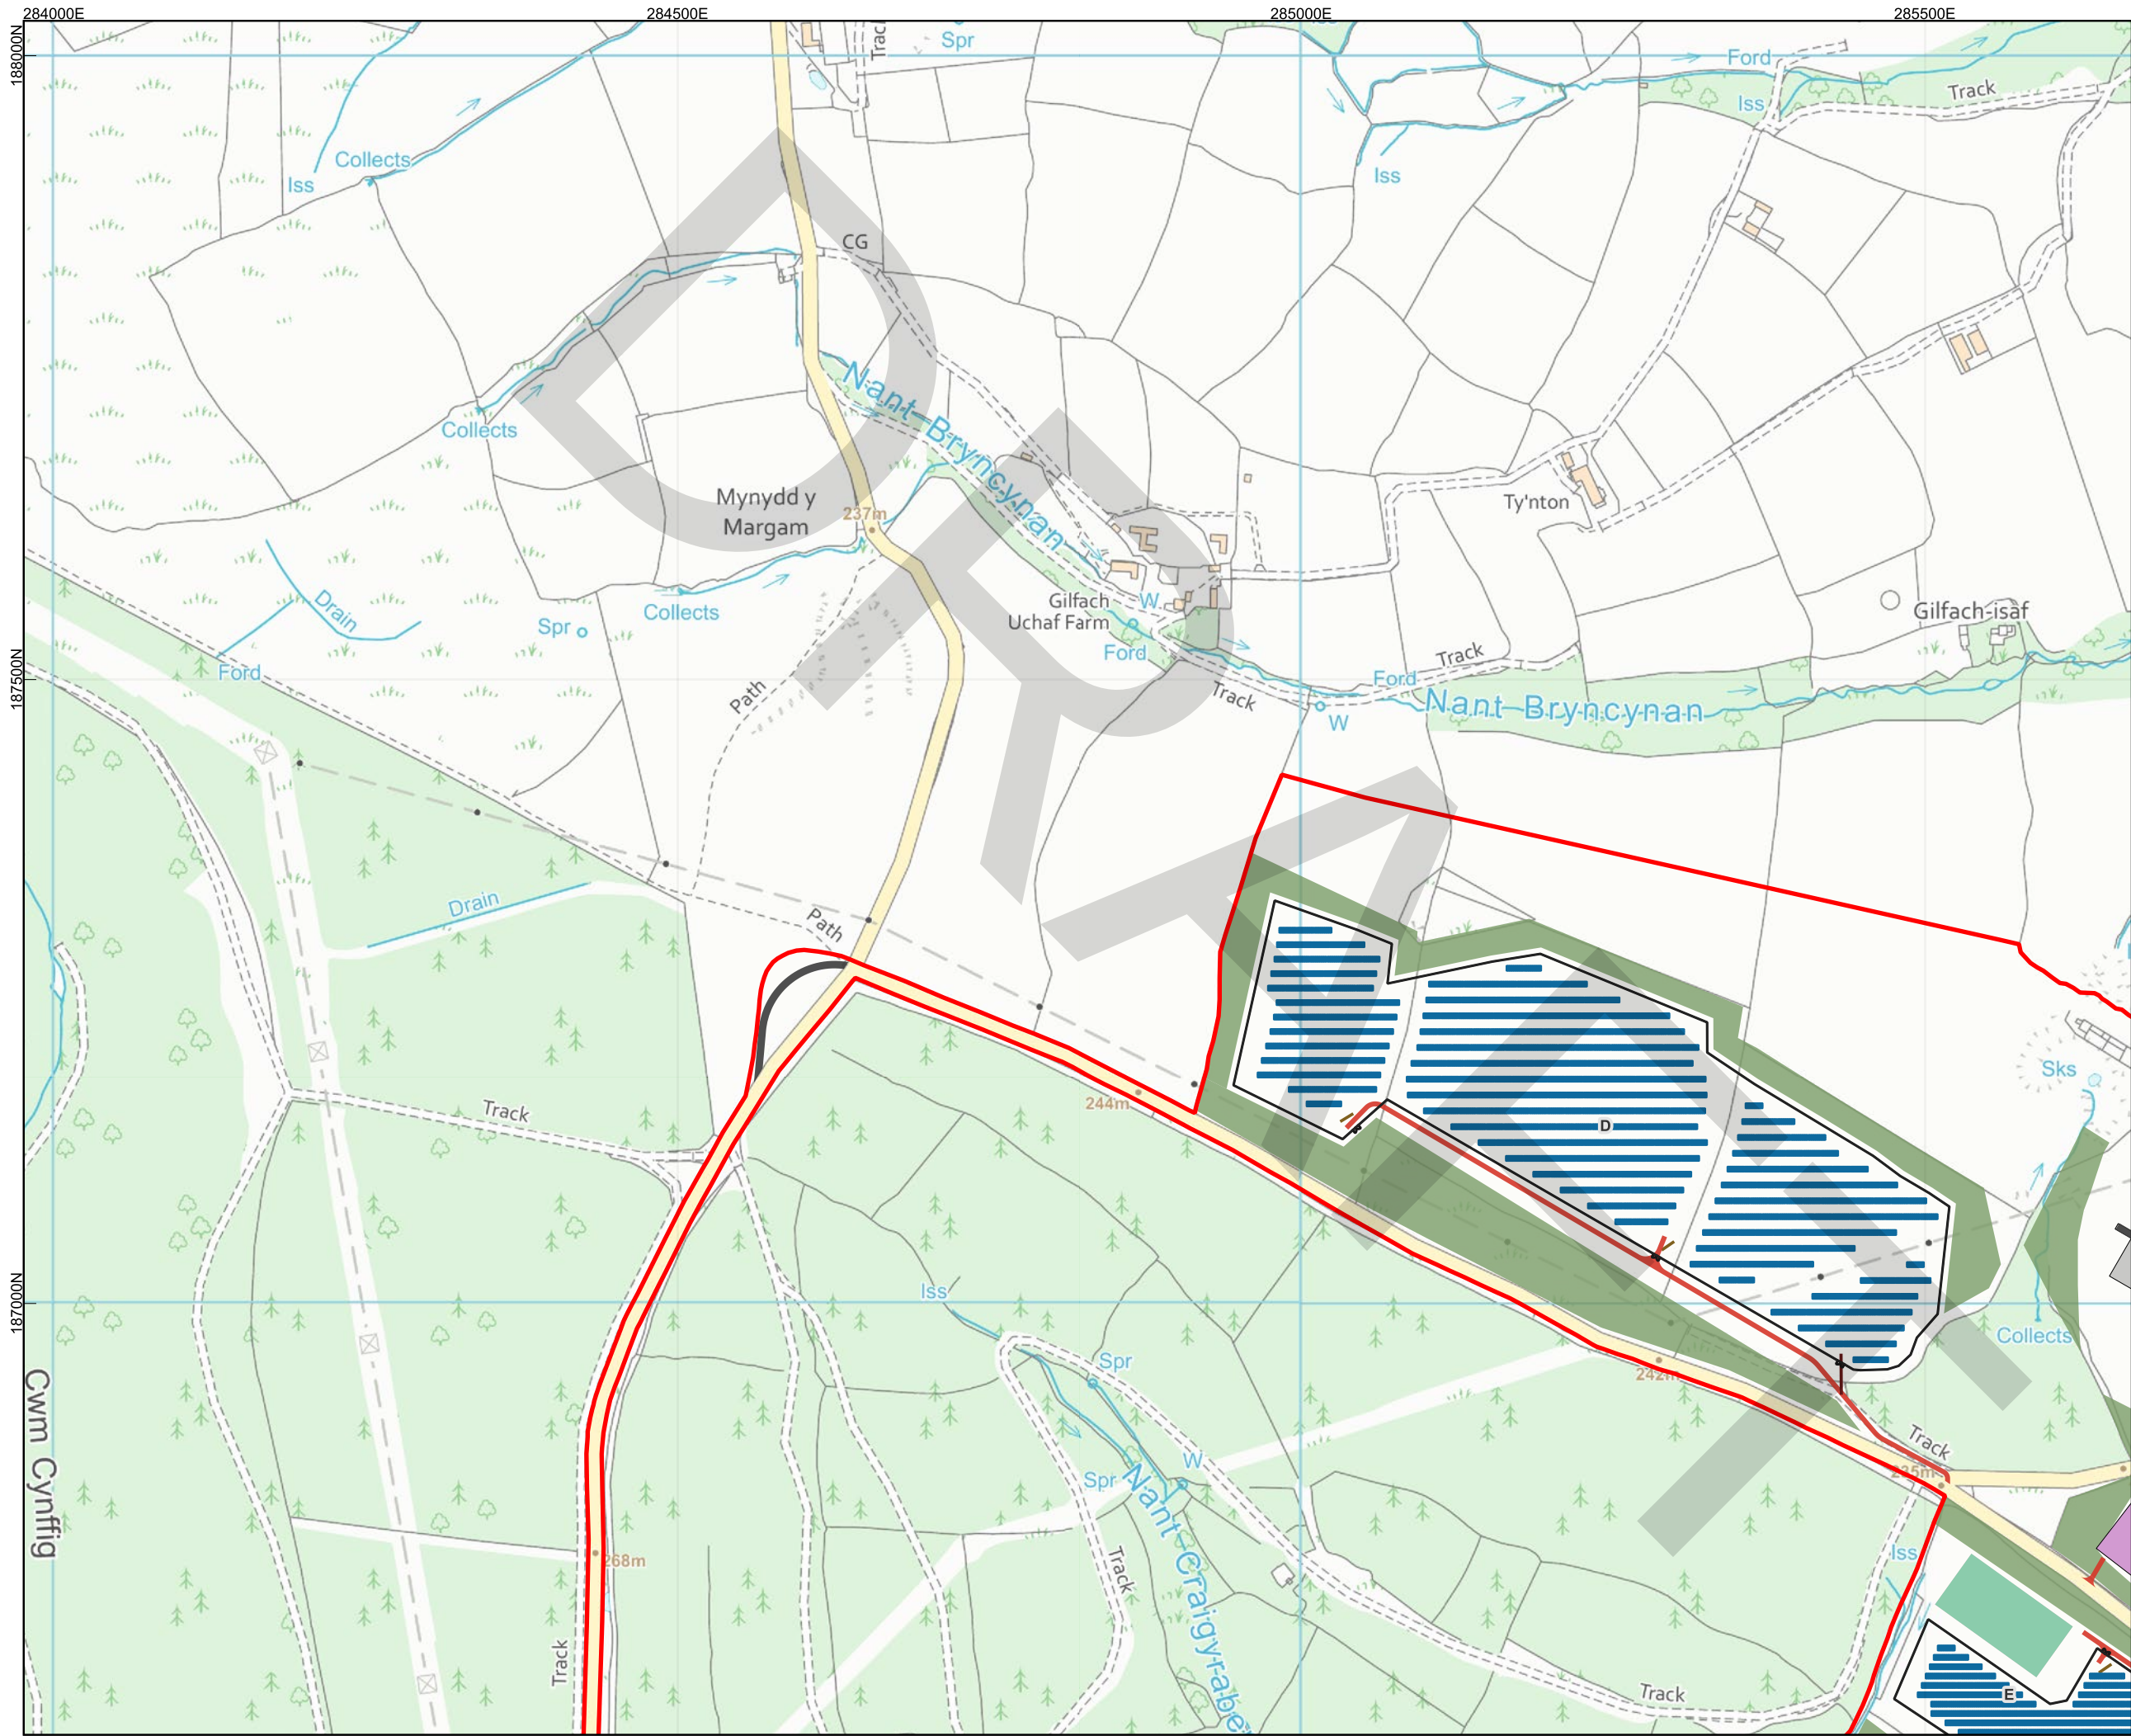

- Legend**
- Site Boundary
 - Track Layout
 - Temporary Track
 - Solar Track
 - Solar Parcels (A - O) Fencing
 - Solar Panels
 - Inverters - Transformers
 - BESS Platform
 - Hardstandings
 - Substation Platform
 - Landscape Woodland Planting




Rev	Date	Description	Drm	Chk	App
01	15/04/2028	Amendments to Key	MD	JB	JB
00	28/03/2025	First Draft	MD	JB	JB

Mynydd Ty-talwyn Energy Park




TITLE: Figure 2.1A:
Proposed Development Layout
Inset A

ID:Fig2.1A Proposed Development Layout Inset A

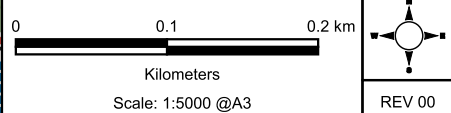


REV 00

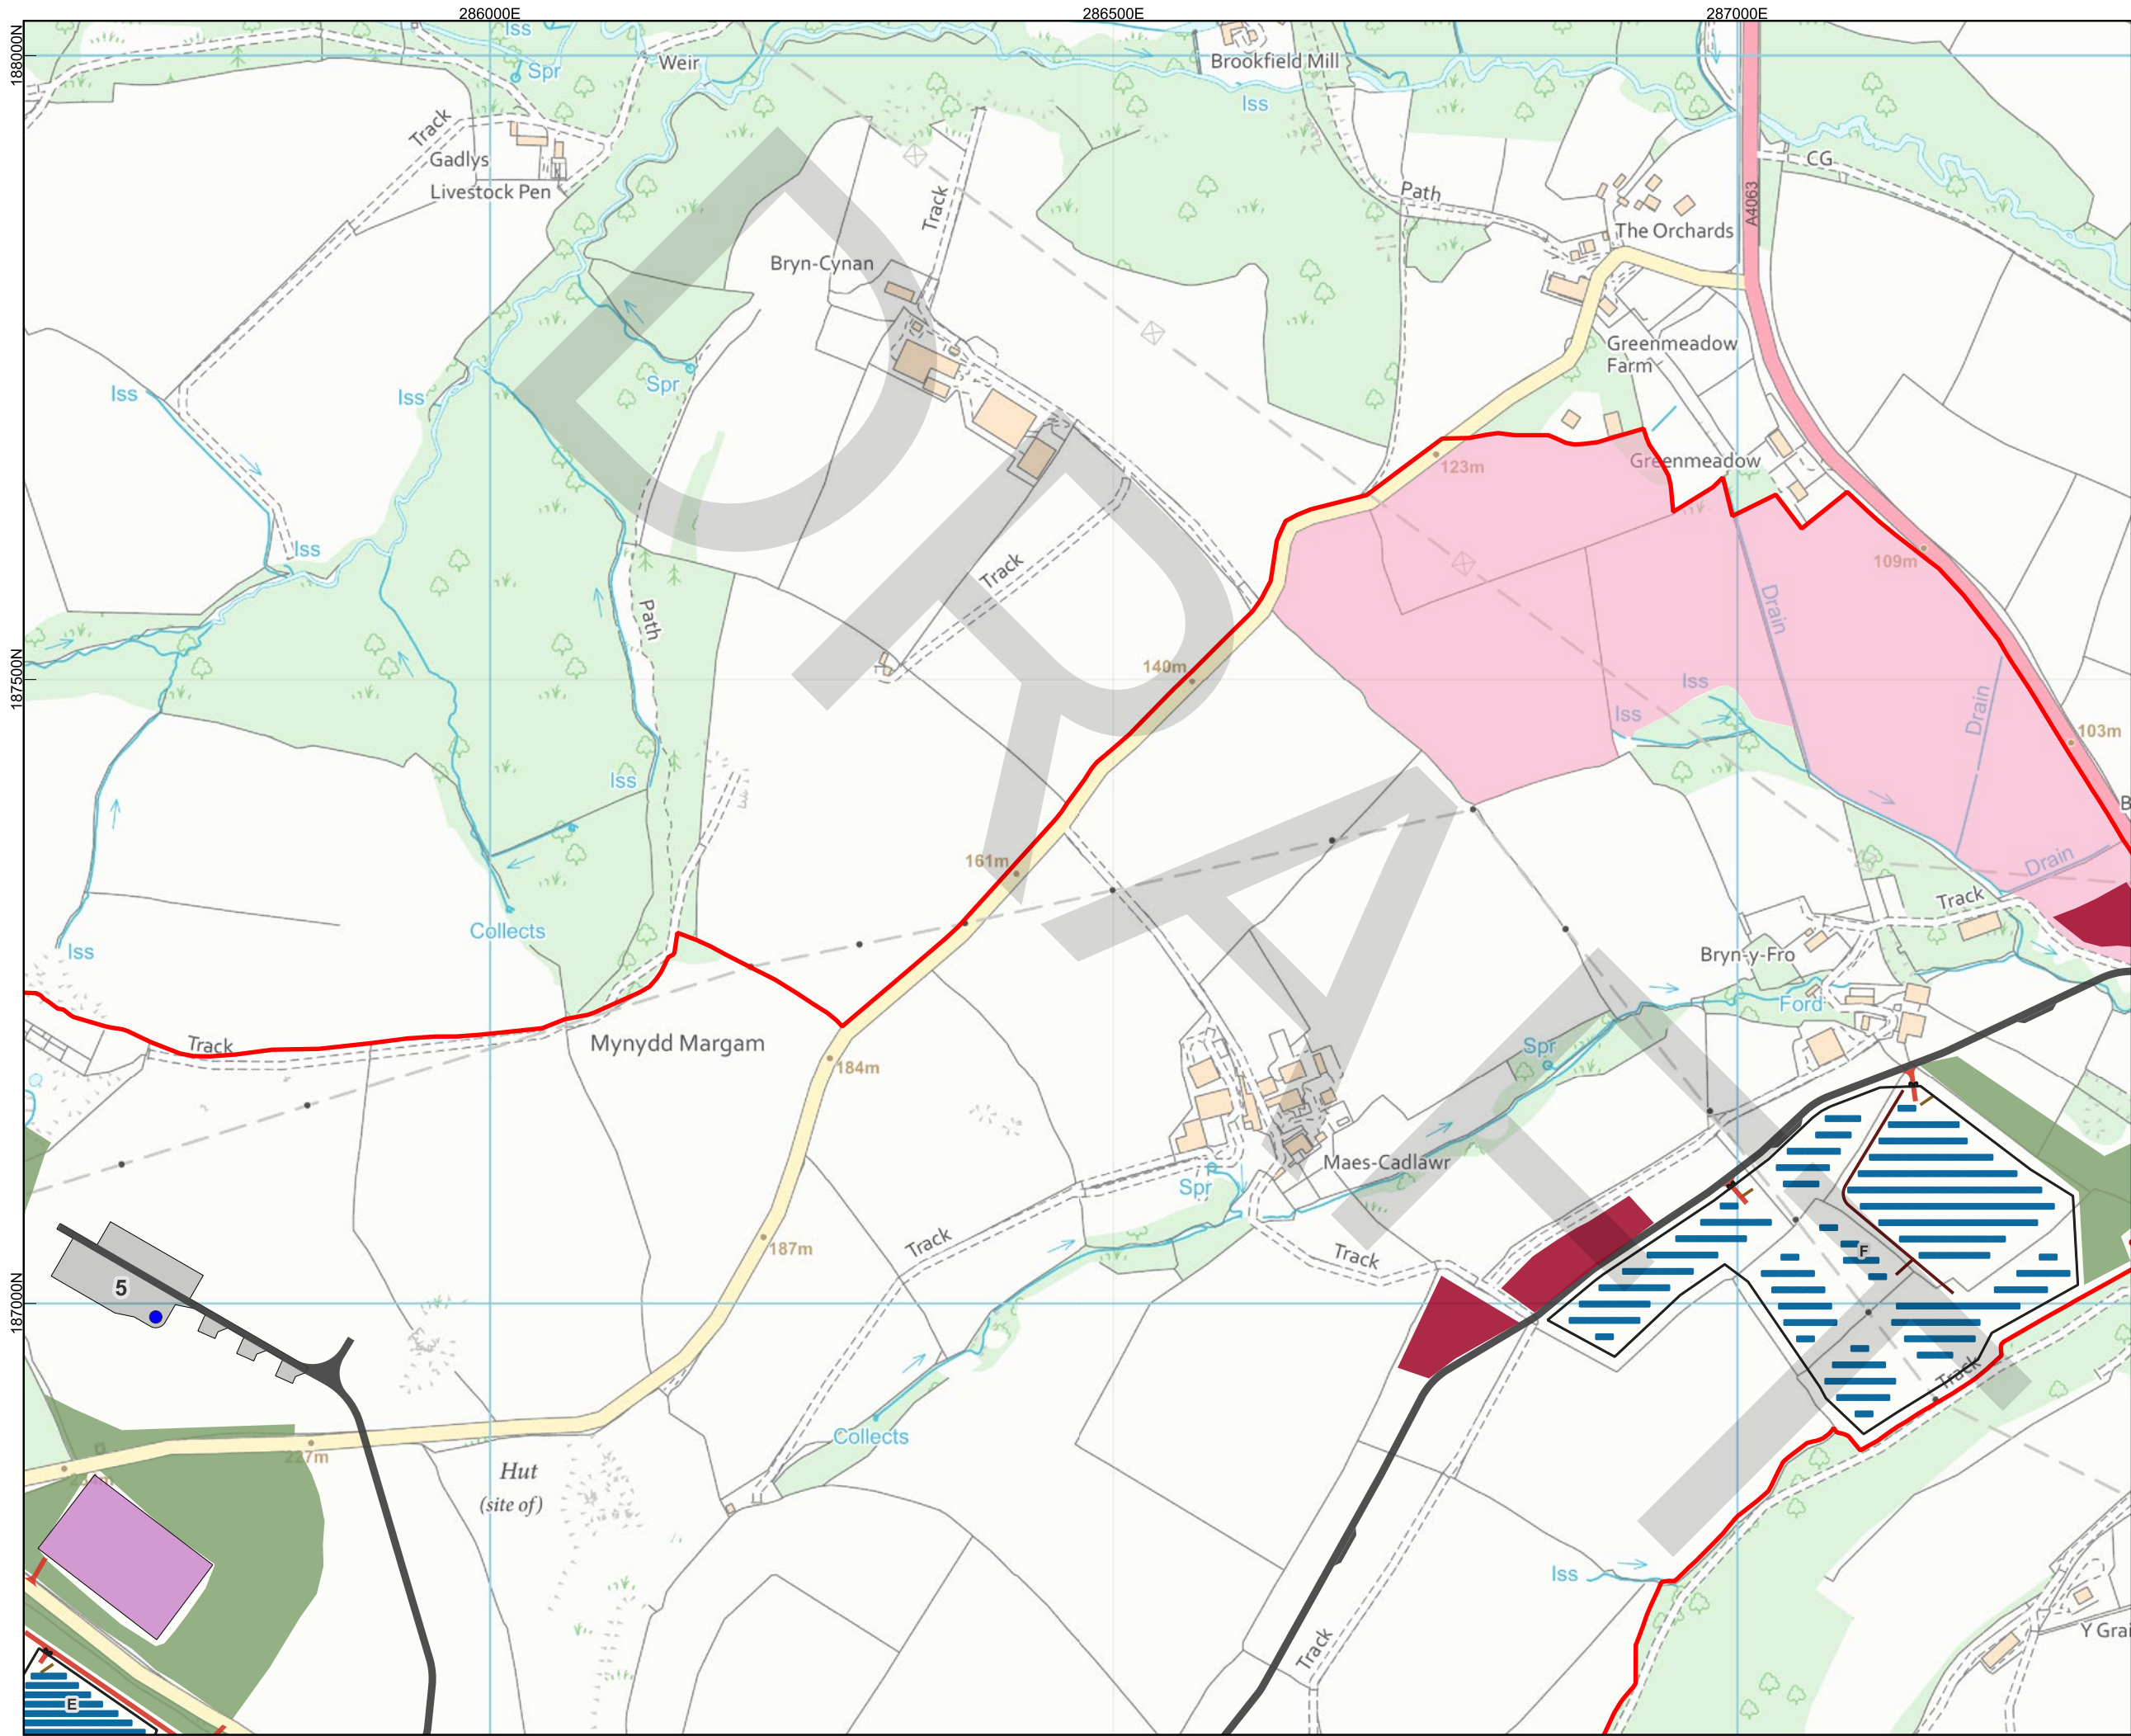

Legend

- Site Boundary
- Turbine Locations (1 - 6)
- Temporary Construction Compounds
- Track Layout and Northern Access Passing Places
- Temporary Track
- Solar Track
- Solar Parcels (A - O) Fencing
- Solar Panels
- Inverters - Transformers
- Hardstandings
- Substation Platform
- Ecology Mitigation (Marsh Frit)
- Landscape Woodland Planting

CRS: EPSG:27700
Projection: Transverse Mercator
Ellipsoid: EPSG:7001
Units: meters

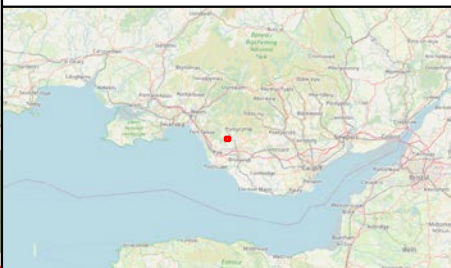

Rev	Date	Description	Drm	Chk	App
01	15/04/2028	Amendments to Key	MD	JB	JB
00	28/03/2025	First Draft	MD	JB	JB


Mynydd Ty-talwyn Energy Park



GALILEO EMPOWER

TITLE: Figure 2.1B:
Proposed Development Layout
Inset B

ID:Fig2.1B Proposed Development Layout Inset B

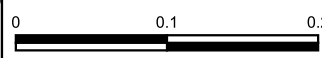


Kilometers

Scale: 1:5000 @A3




REV 00

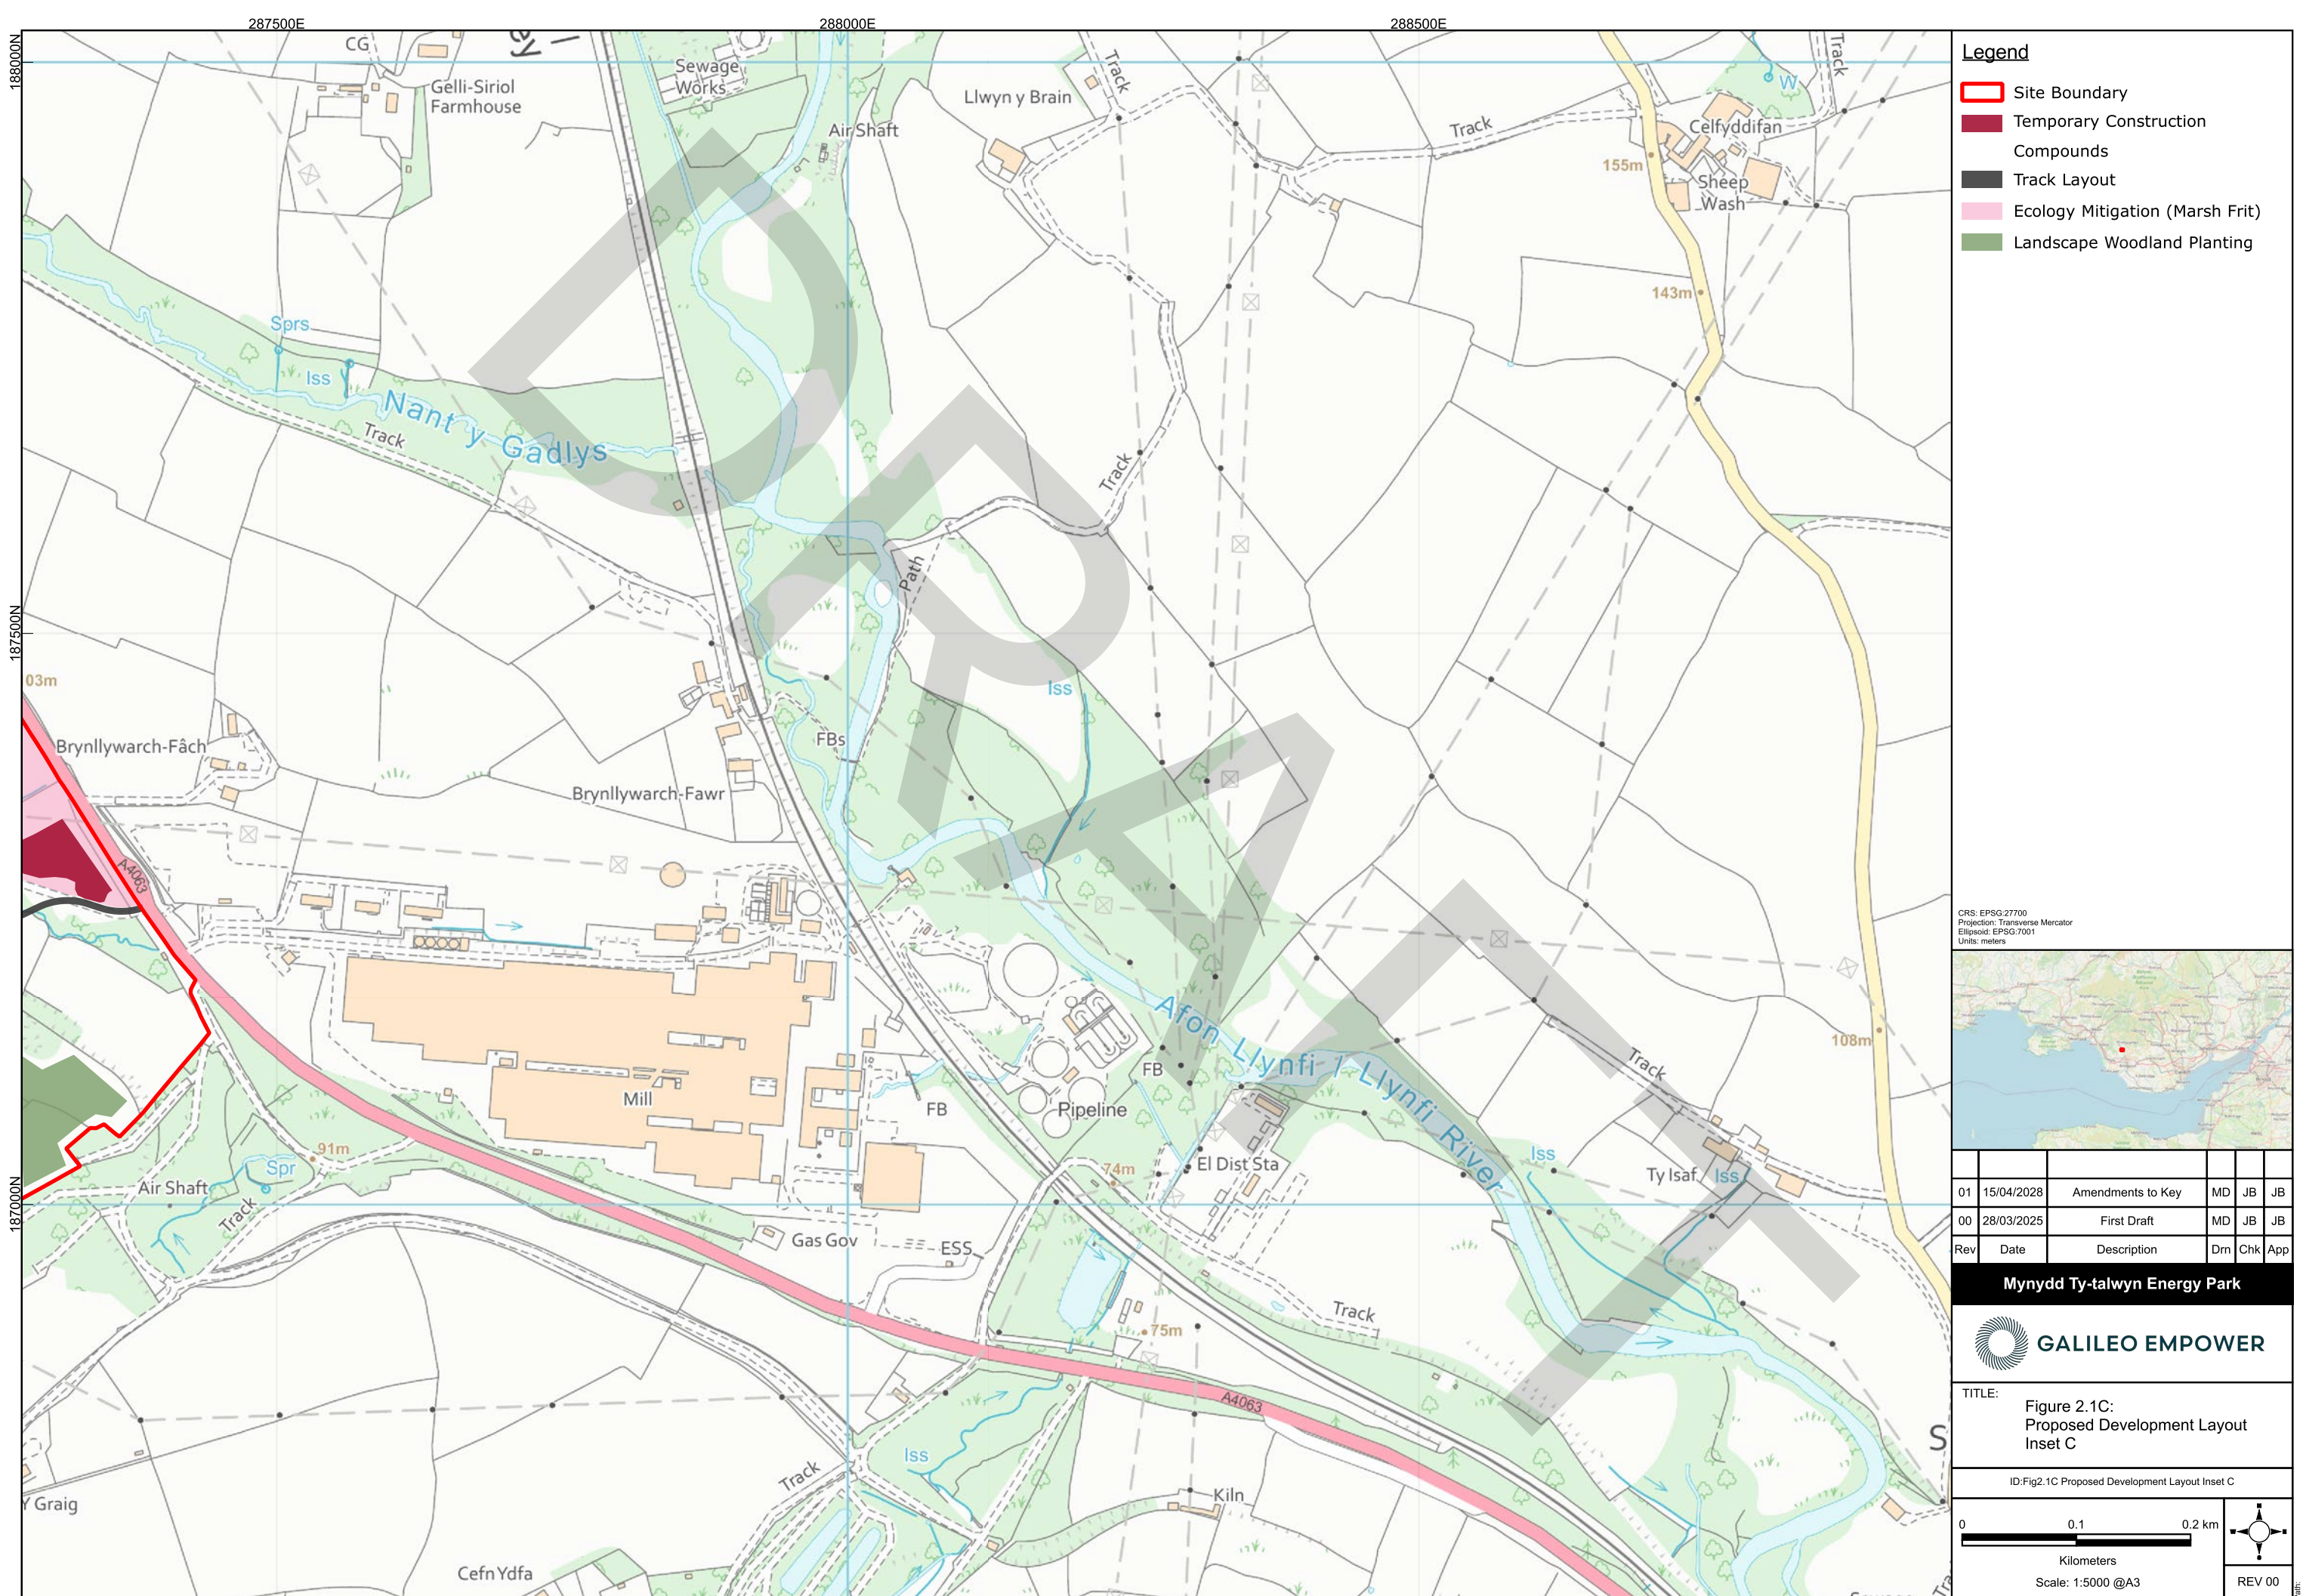

- Legend**
- Site Boundary
 - Temporary Construction Compounds
 - Track Layout
 - Ecology Mitigation (Marsh Frit)
 - Landscape Woodland Planting

CRS: EPSG:27700
Projection: Transverse Mercator
Ellipsoid: EPSG:7001
Units: meters

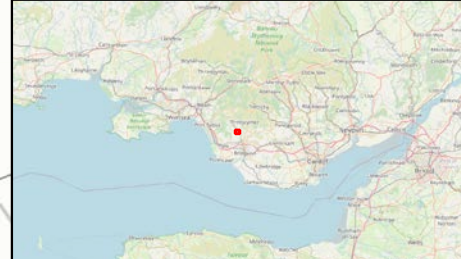


Rev	Date	Description	Drm	Chk	App
01	15/04/2028	Amendments to Key	MD	JB	JB
00	28/03/2025	First Draft	MD	JB	JB


Mynydd Ty-talwyn Energy Park



TITLE: Figure 2.1C:
Proposed Development Layout
Inset C


ID:Fig2.1C Proposed Development Layout Inset C

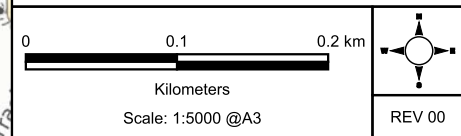

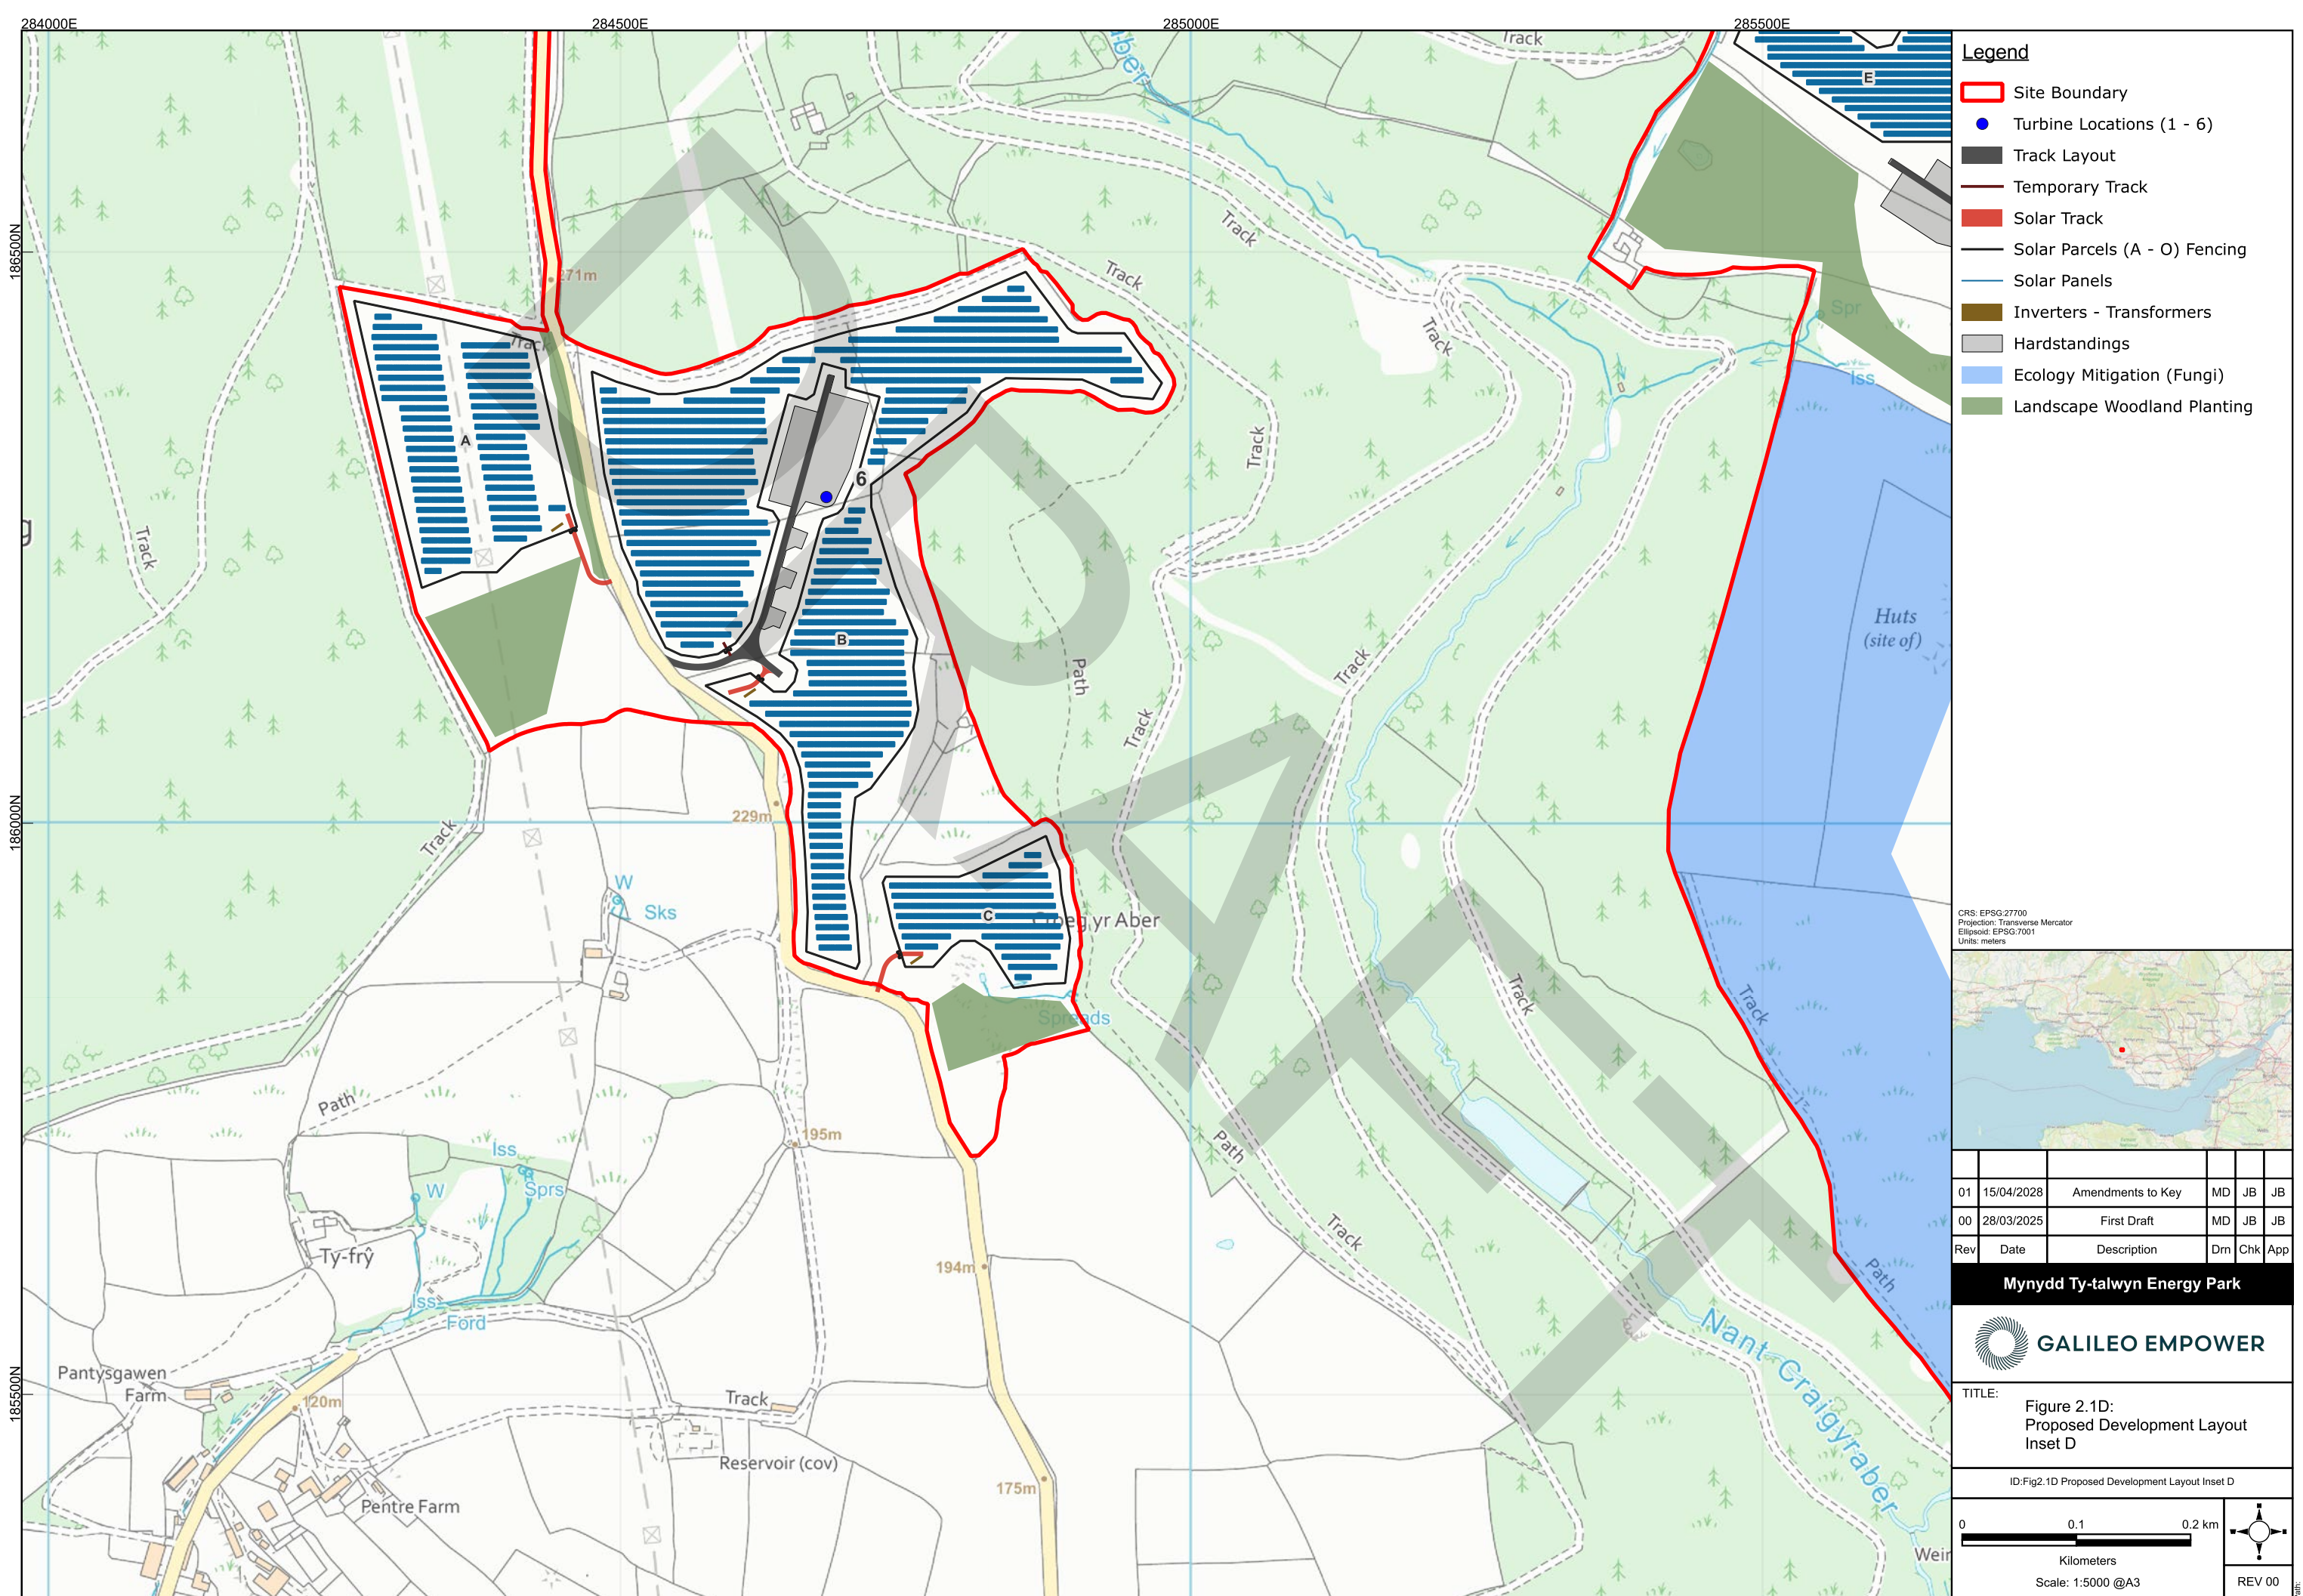

- Legend**
- Site Boundary
 - Turbine Locations (1 - 6)
 - Track Layout
 - Temporary Track
 - Solar Track
 - Solar Parcels (A - O) Fencing
 - Solar Panels
 - Inverters - Transformers
 - Hardstandings
 - Ecology Mitigation (Fungi)
 - Landscape Woodland Planting

CRS: EPSG:27700
Projection: Transverse Mercator
Ellipsoid: EPSG:7001
Units: meters

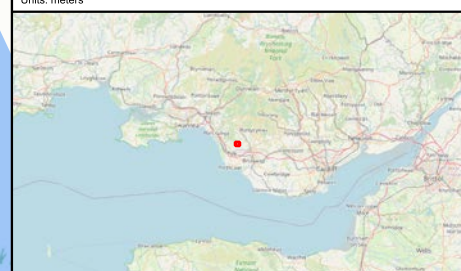

Rev	Date	Description	Drm	Chk	App
01	15/04/2028	Amendments to Key	MD	JB	JB
00	28/03/2025	First Draft	MD	JB	JB

Mynydd Ty-talwyn Energy Park

**GALILEO EMPOWER**

TITLE: Figure 2.1D:
Proposed Development Layout
Inset D

ID:Fig2.1D Proposed Development Layout Inset D


00.10.2

Kilometers

Scale: 1:5000 @A3




REV 00

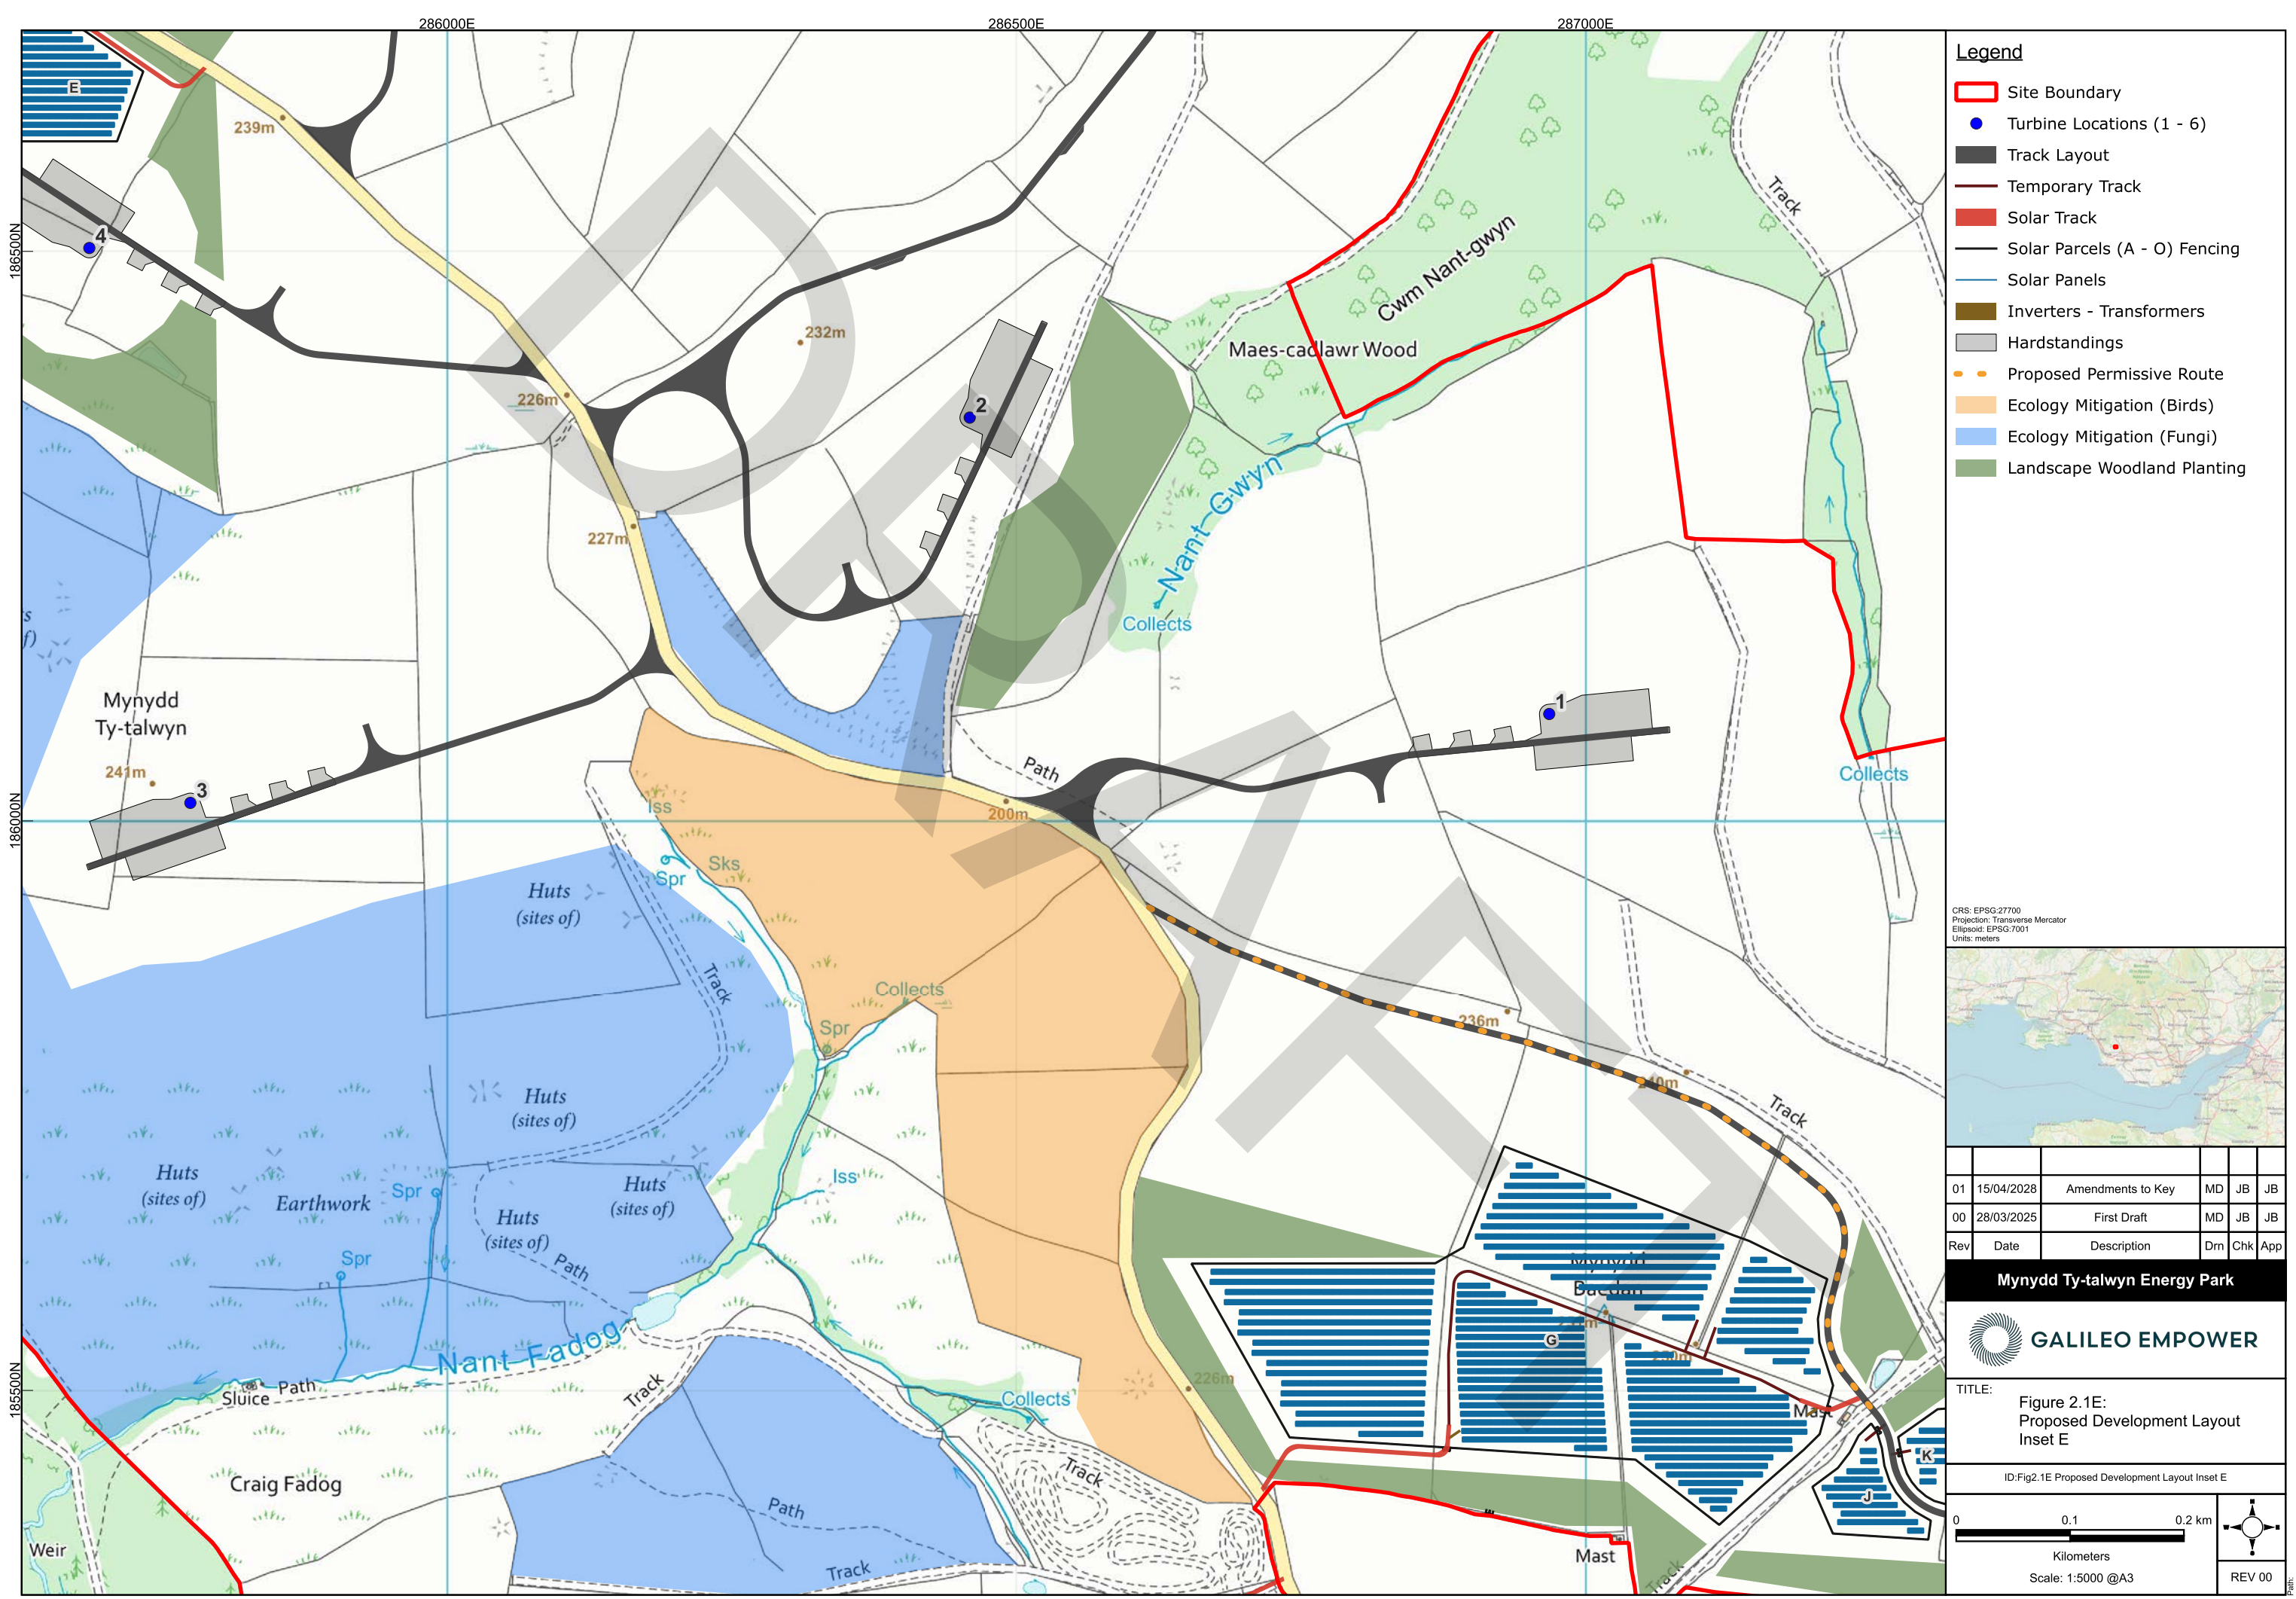

- Legend**
- Site Boundary
 - Turbine Locations (1 - 6)
 - Track Layout
 - Temporary Track
 - Solar Track
 - Solar Parcels (A - O) Fencing
 - Solar Panels
 - Inverters - Transformers
 - Hardstandings
 - Proposed Permissive Route
 - Ecology Mitigation (Birds)
 - Ecology Mitigation (Fungi)
 - Landscape Woodland Planting

CRS: EPSG:27700
Projection: Transverse Mercator
Ellipsoid: EPSG:7001
Units: meters

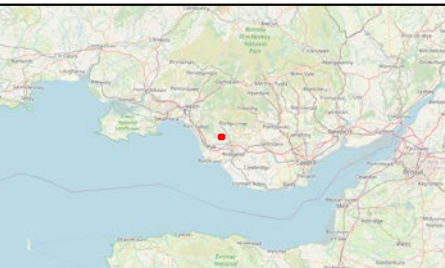


Rev	Date	Description	Drm	Chk	App
01	15/04/2028	Amendments to Key	MD	JB	JB
00	28/03/2025	First Draft	MD	JB	JB


Mynydd Ty-talwyn Energy Park



TITLE: Figure 2.1E:
Proposed Development Layout
Inset E

ID:Fig2.1E Proposed Development Layout Inset E

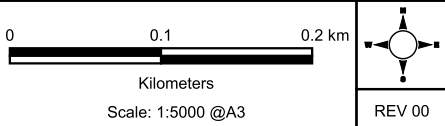

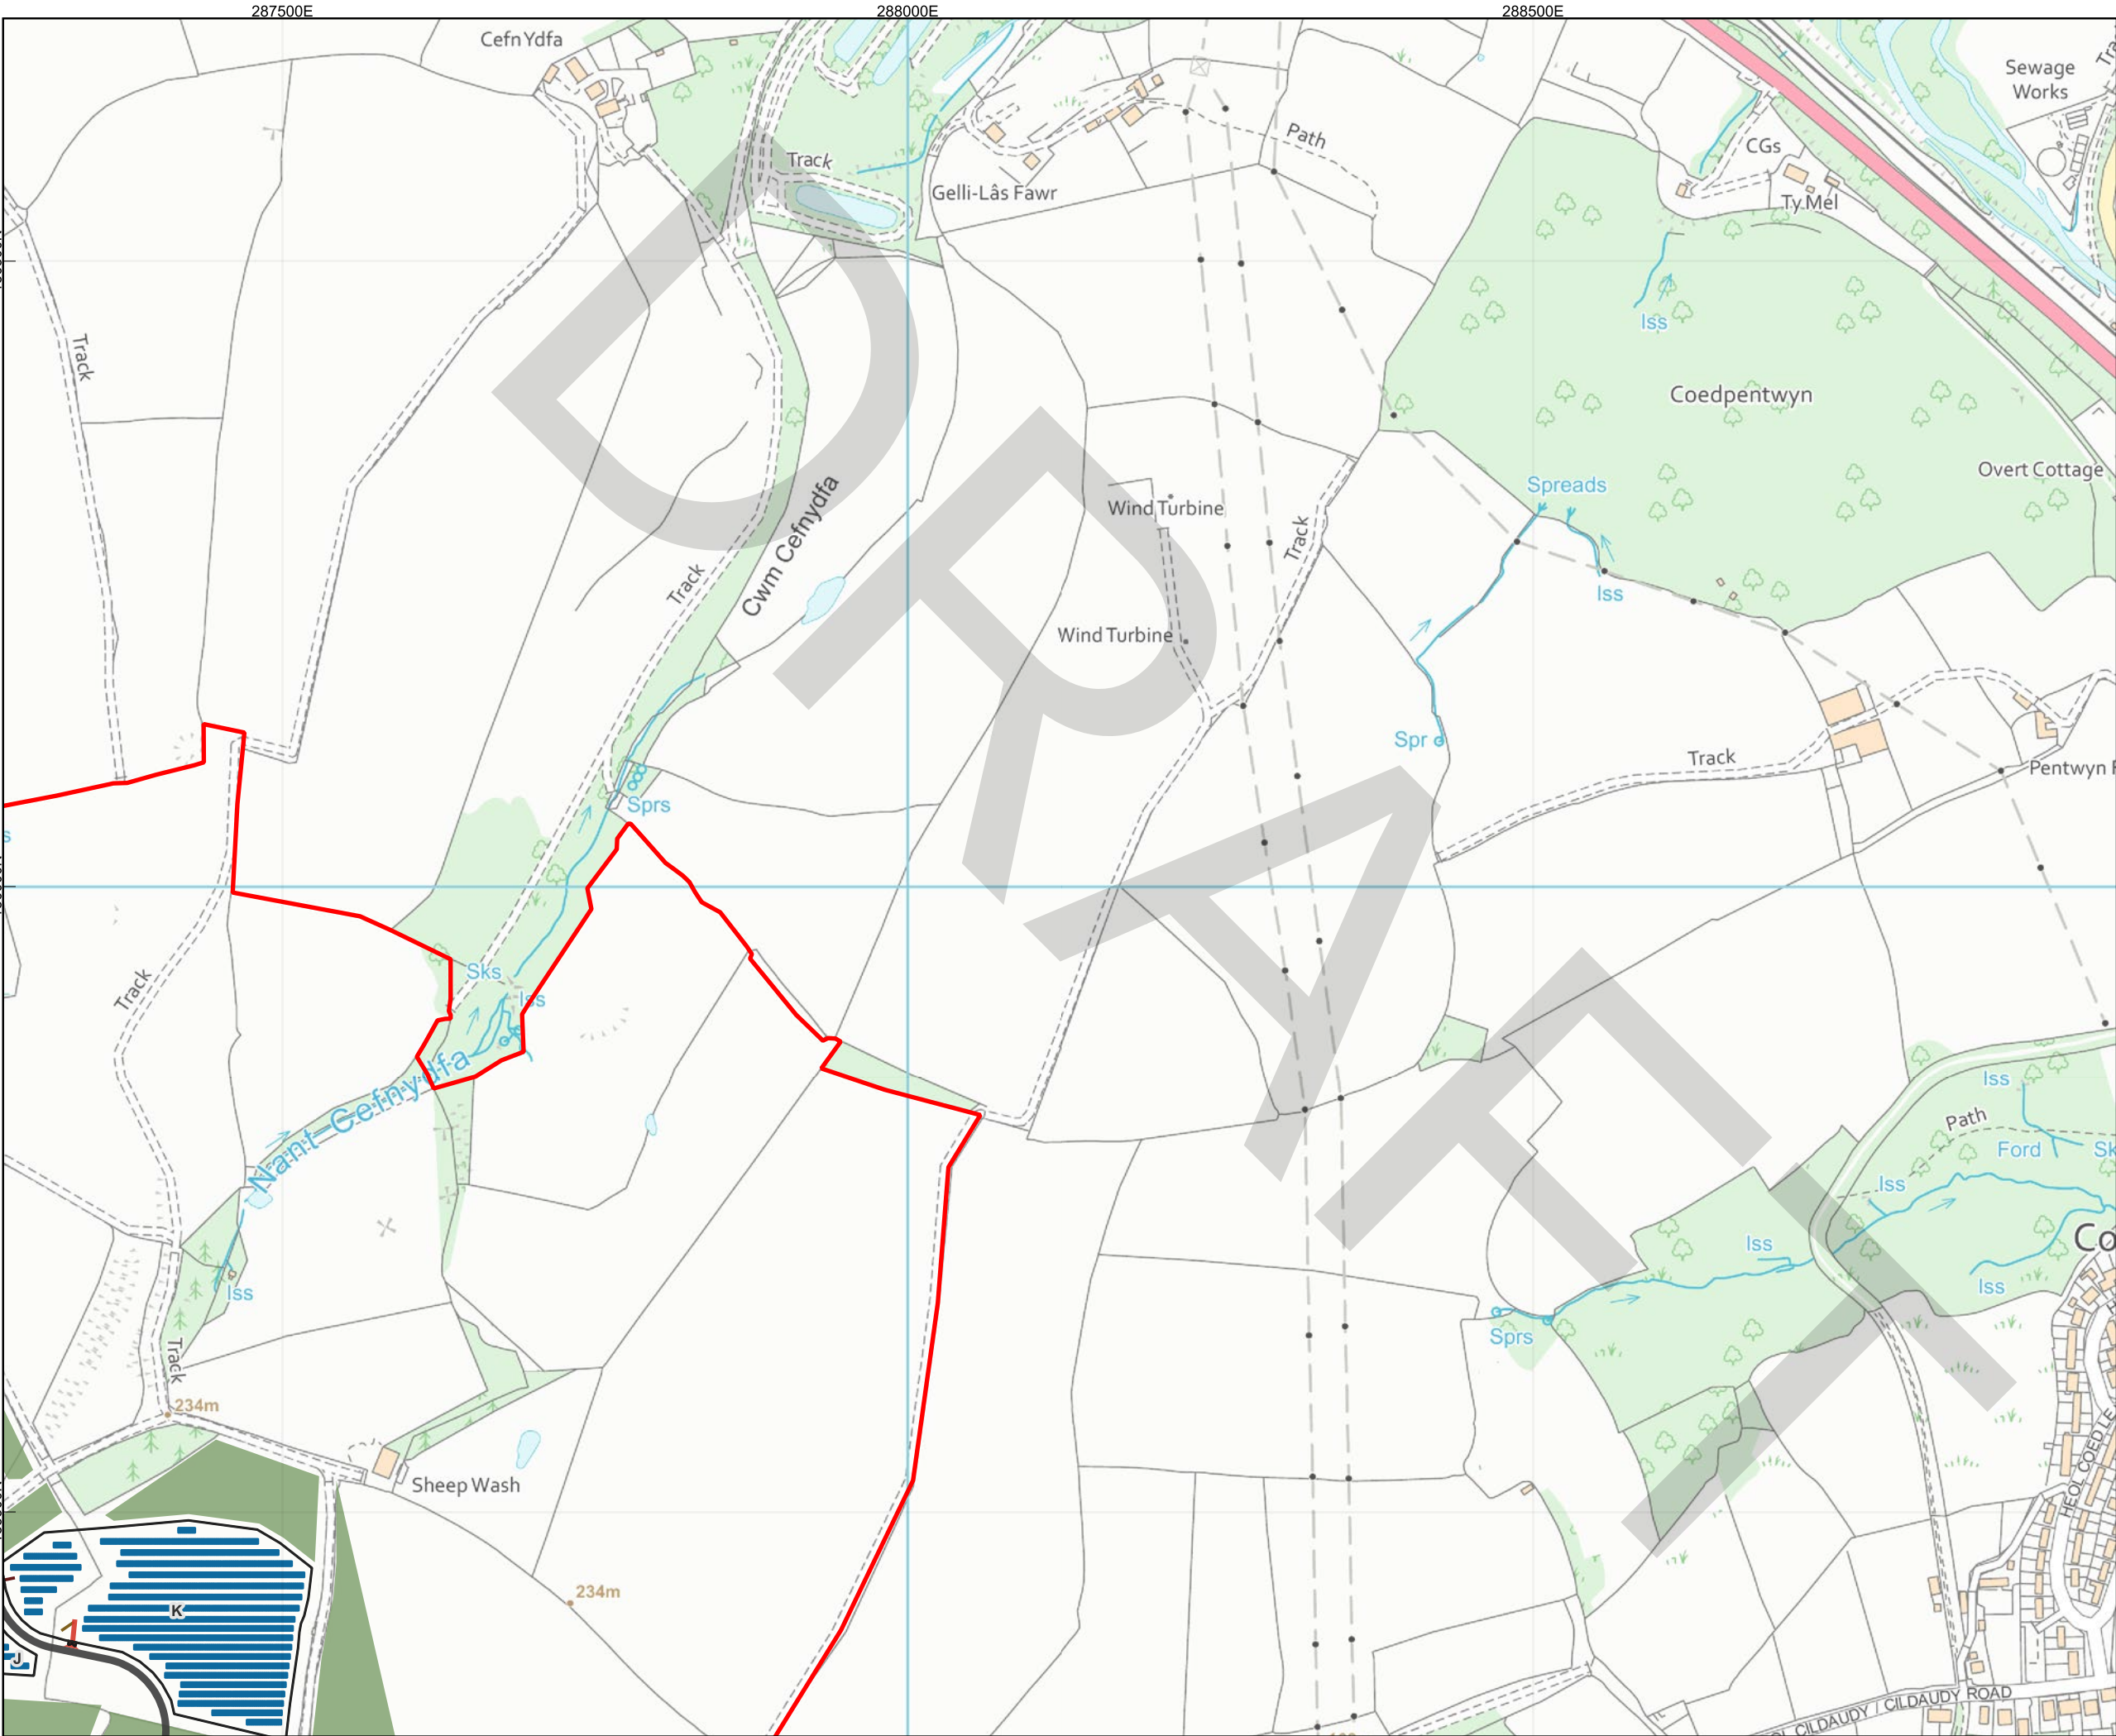

- Legend**
- Site Boundary
 - Track Layout
 - Temporary Track
 - Solar Panels (A - O) Fencing
 - Solar Panels
 - Inverters - Transformers
 - Landscape Woodland Planting




Rev	Date	Description	Drm	Chk	App
01	15/04/2025	Amendments to Key	MD	JB	JB
00	28/03/2025	First Draft	MD	JB	JB


Mynydd Ty-talwyn Energy Park




TITLE: Figure 2.1F:
Proposed Development Layout
Inset F

ID:Fig2.1F Proposed Development Layout Inset F

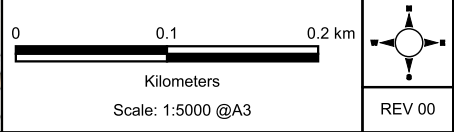

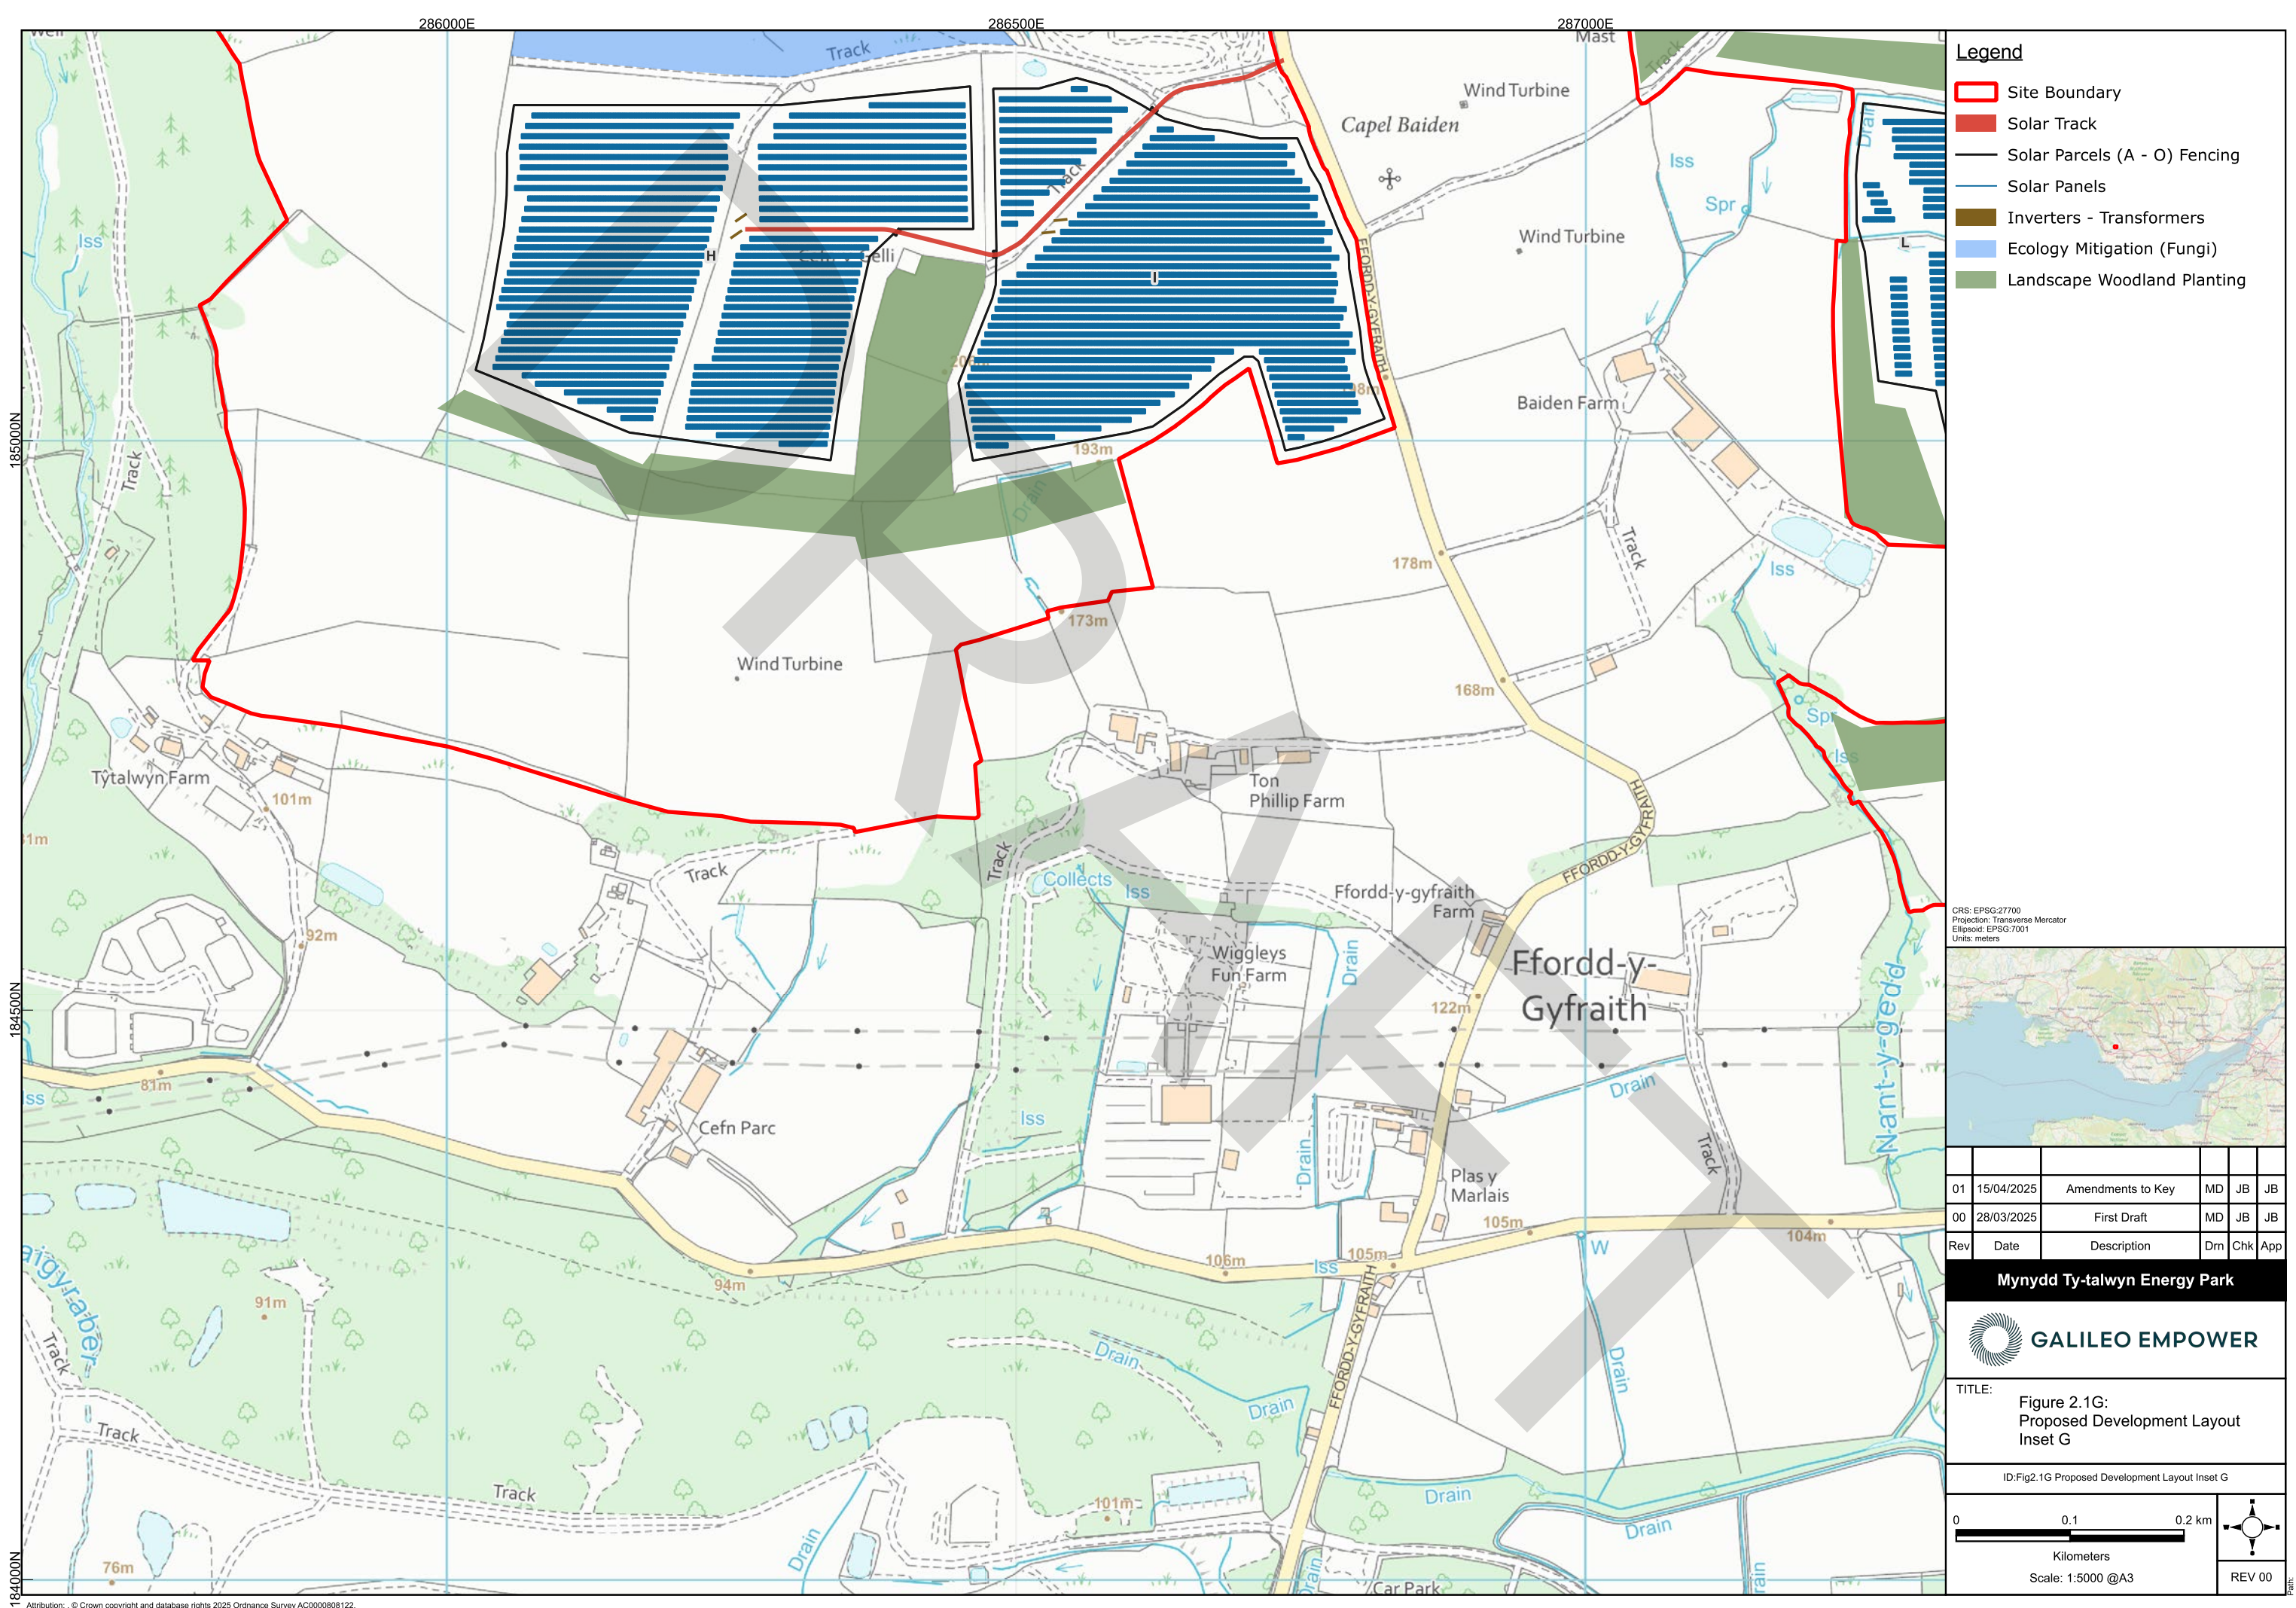

- Legend**
- Site Boundary
 - Solar Track
 - Solar Parcels (A - O) Fencing
 - Solar Panels
 - Inverters - Transformers
 - Ecology Mitigation (Fungi)
 - Landscape Woodland Planting

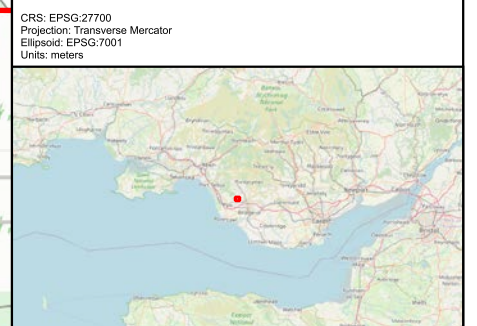

Rev	Date	Description	Drm	Chk	App
01	15/04/2025	Amendments to Key	MD	JB	JB
00	28/03/2025	First Draft	MD	JB	JB

Mynydd Ty-talwyn Energy Park

GALILEO EMPOWER

TITLE: **Figure 2.1G:
Proposed Development Layout
Inset G**


ID:Fig2.1G Proposed Development Layout Inset G

00.10.20250.2 km

Kilometers

Scale: 1:5000 @A3

REV 00

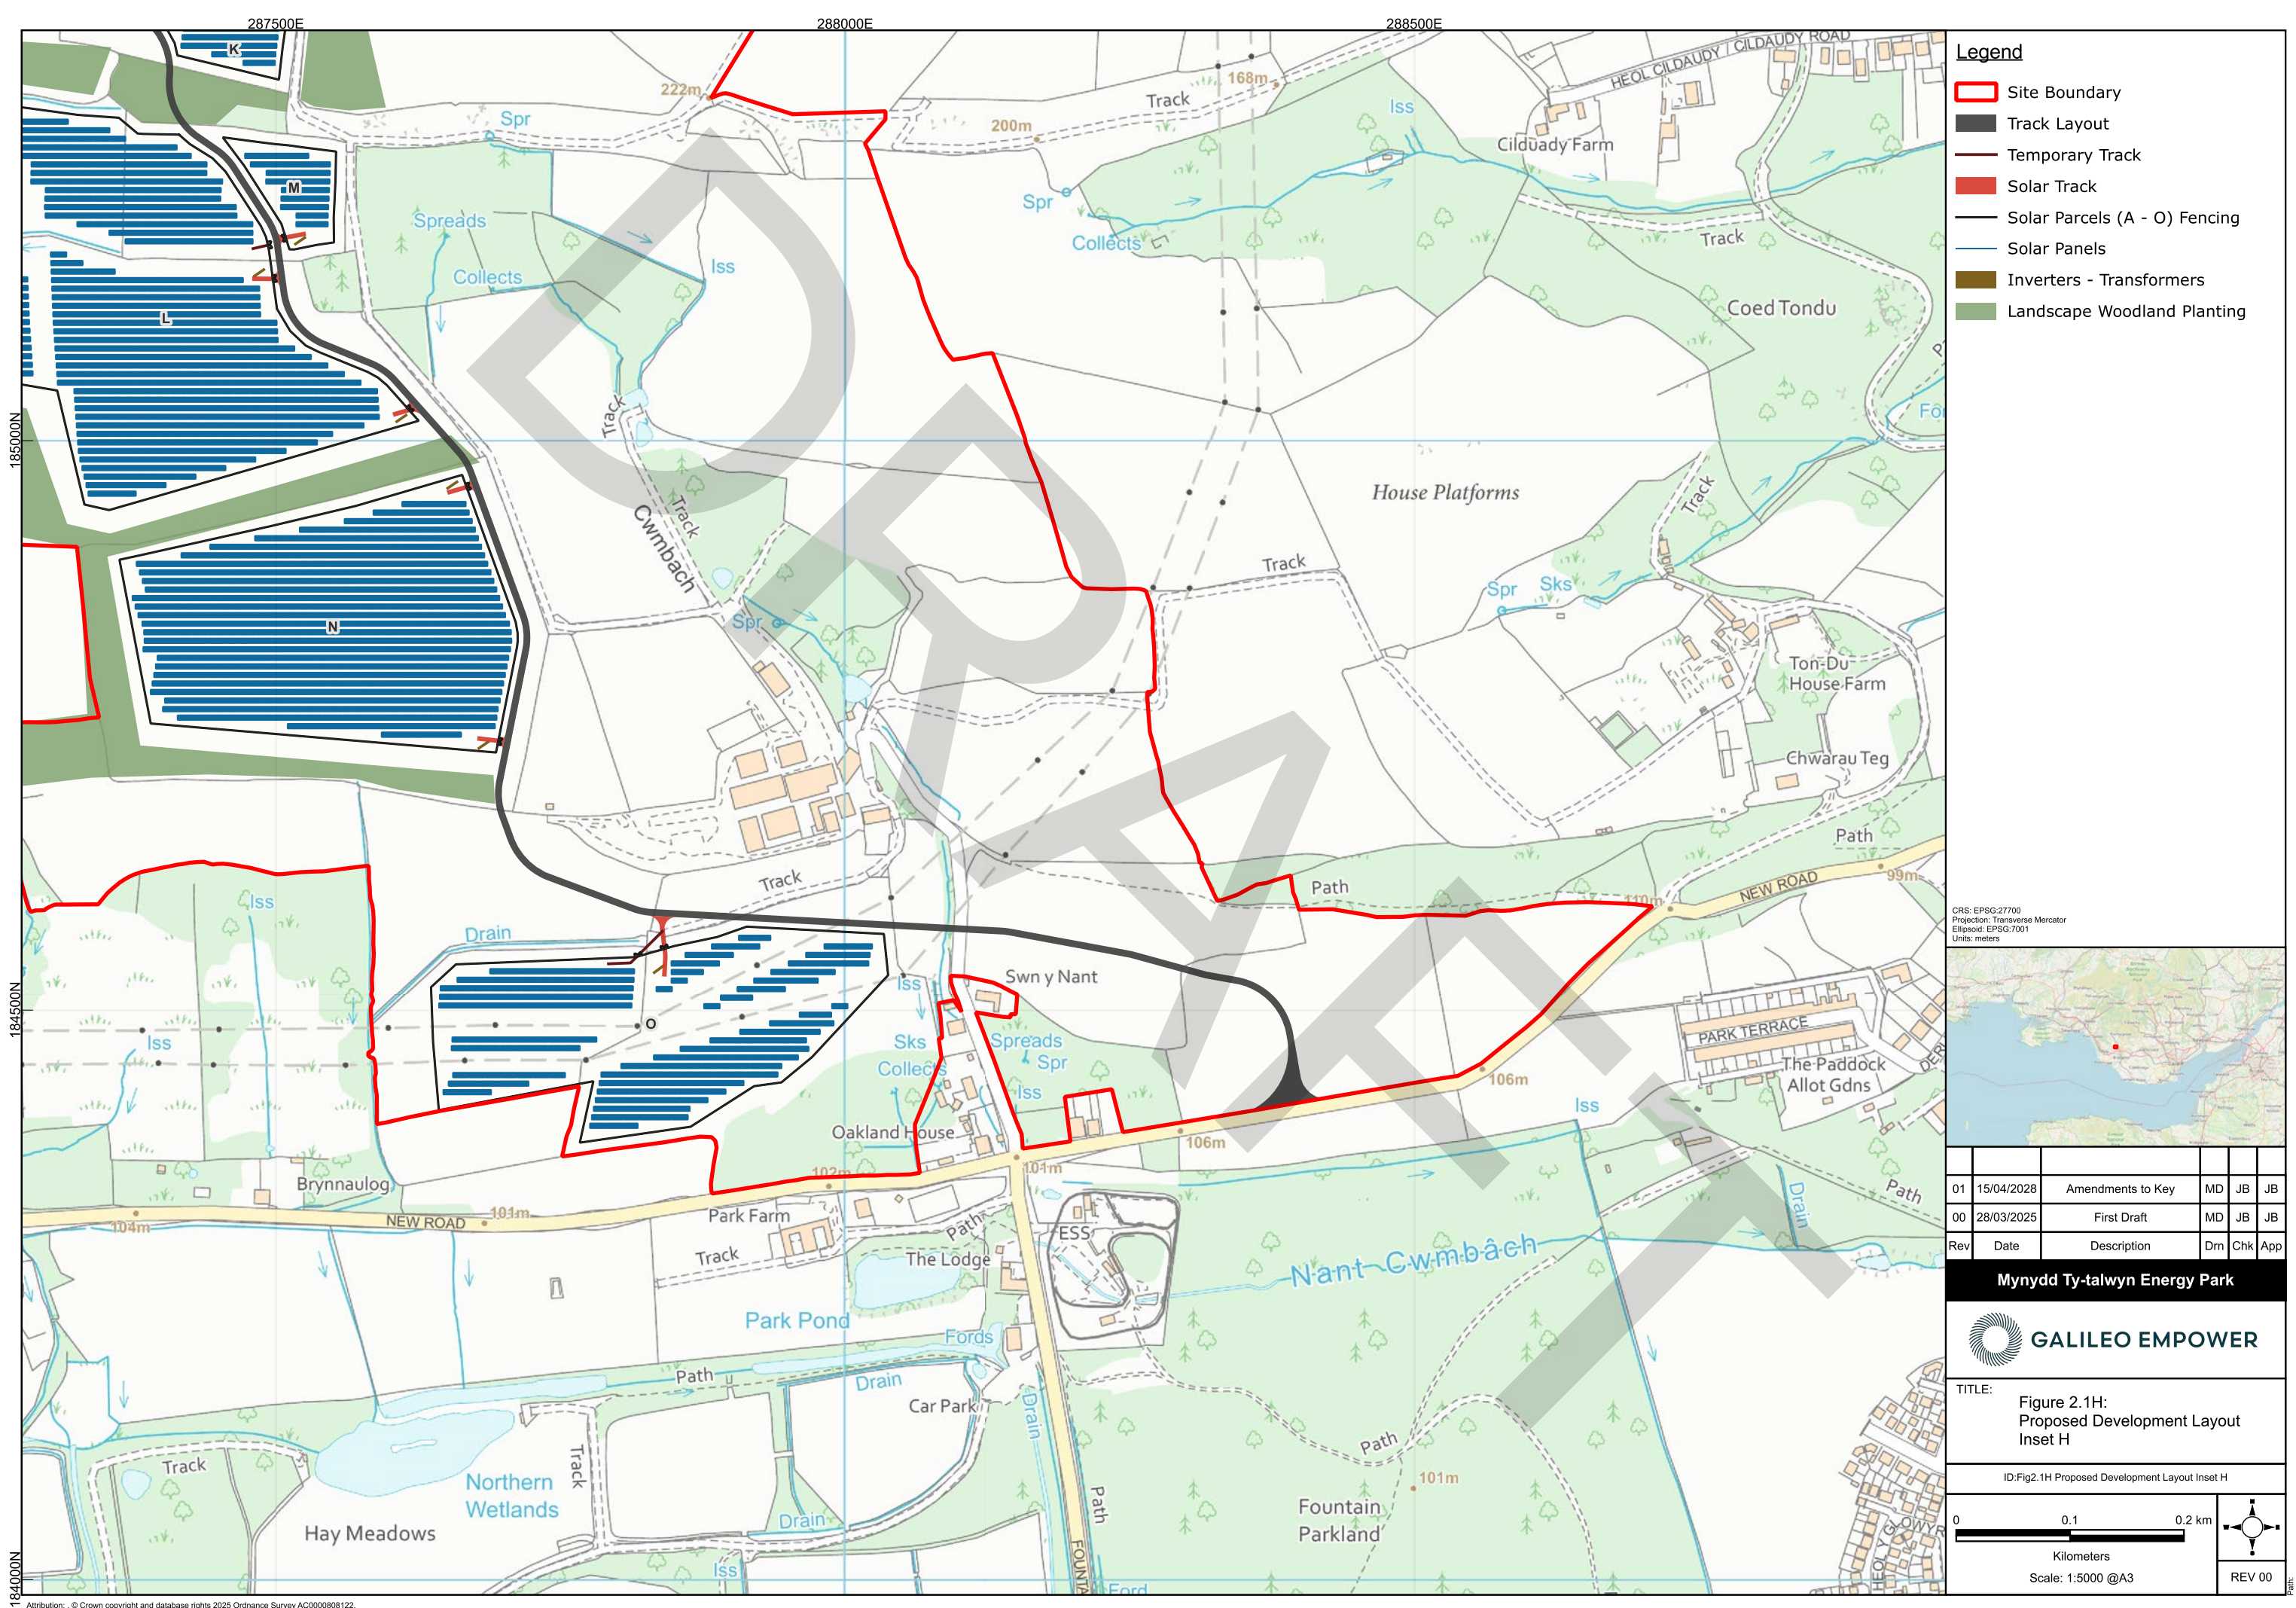

- Legend**
- Site Boundary
 - Track Layout
 - Temporary Track
 - Solar Track
 - Solar Parcels (A - O) Fencing
 - Solar Panels
 - Inverters - Transformers
 - Landscape Woodland Planting




Rev	Date	Description	Drm	Chk	App
01	15/04/2028	Amendments to Key	MD	JB	JB
00	28/03/2025	First Draft	MD	JB	JB


Mynydd Ty-talwyn Energy Park



TITLE: Figure 2.1H:
Proposed Development Layout
Inset H

ID:Fig2.1H Proposed Development Layout Inset H

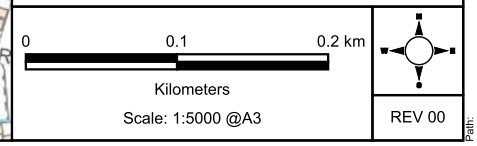

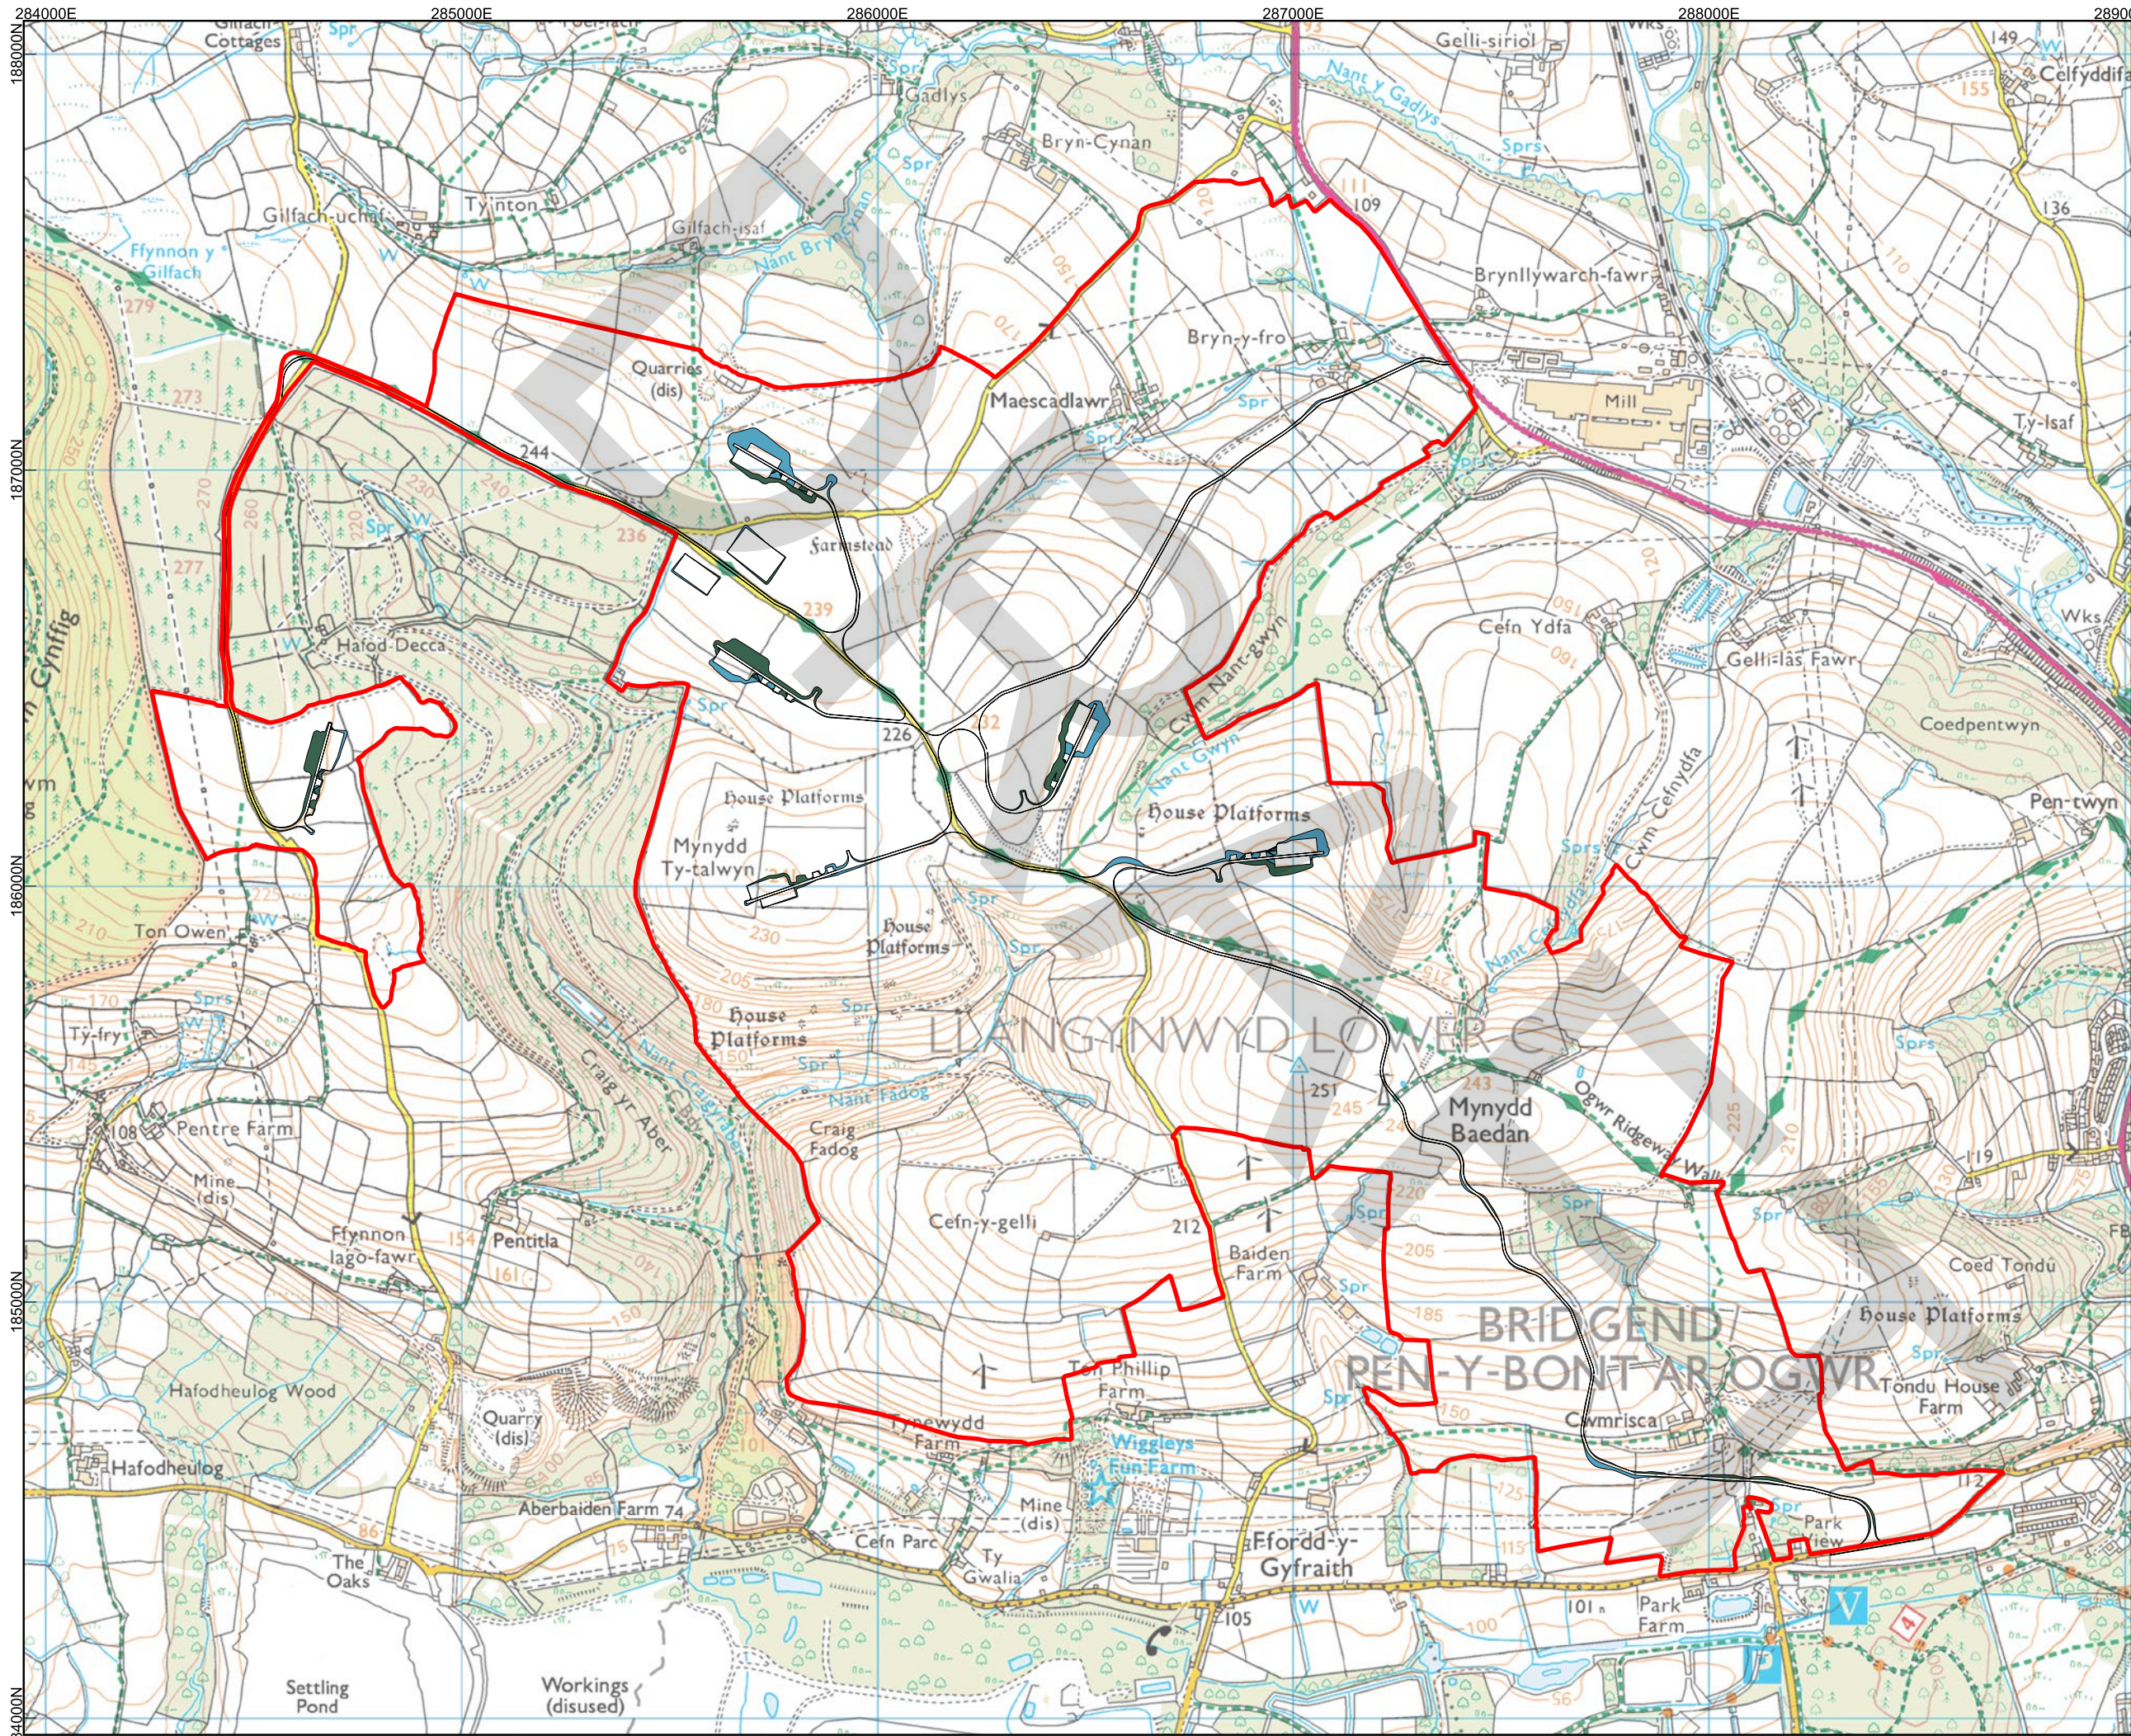

- Legend**
- Site Boundary
 - Indicative Earthworks Cut
 - Indicative Earthworks Fill




Rev	Date	Description	Drm	Chk	App
00	28/03/2025	First Draft	MD	JB	


Mynydd Ty Talwyn Energy Park



TITLE: Figure 2.2
Indicative Earthworks
Requirements

ID: Figure 2.2 - Indicative Earthworks Requirements

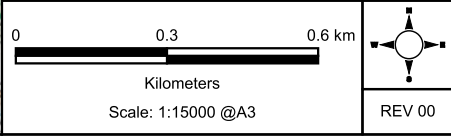

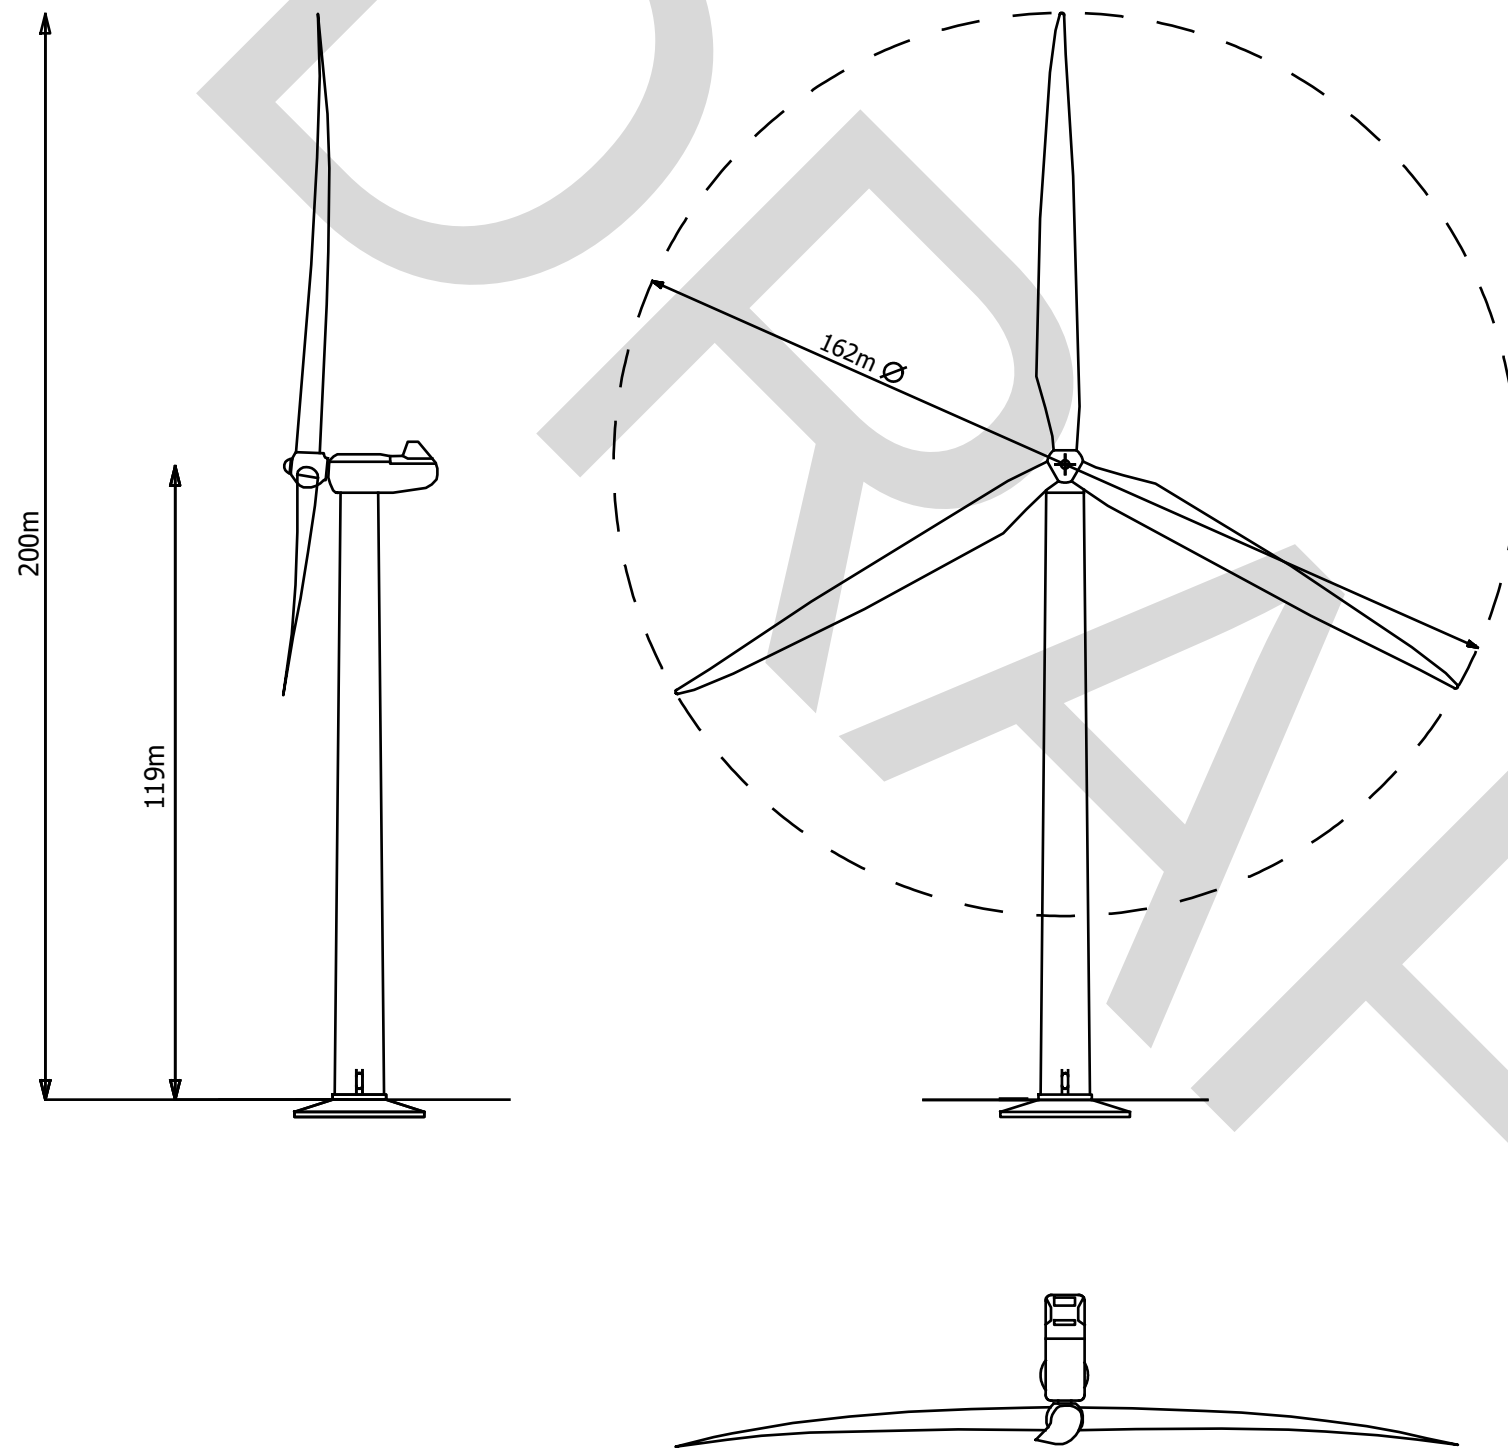

Legend:

Coordinate System: British National Grid
Projection: Transverse Mercator
Datum: OSGB 1936
Units: Meter




00	28/03/2025	First Draft	NH	MD	JB
Rev	Date	Description	Drm	Chk	App


Mynydd Ty-talwyn Energy Park



TITLE: Figure 2.3:
Typical Turbine Elevation


ID:P663870_Illustrations_Fig2-3 Typical_Turbine_Elevation

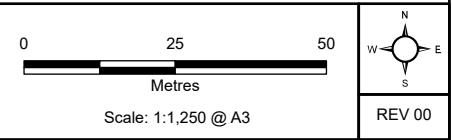

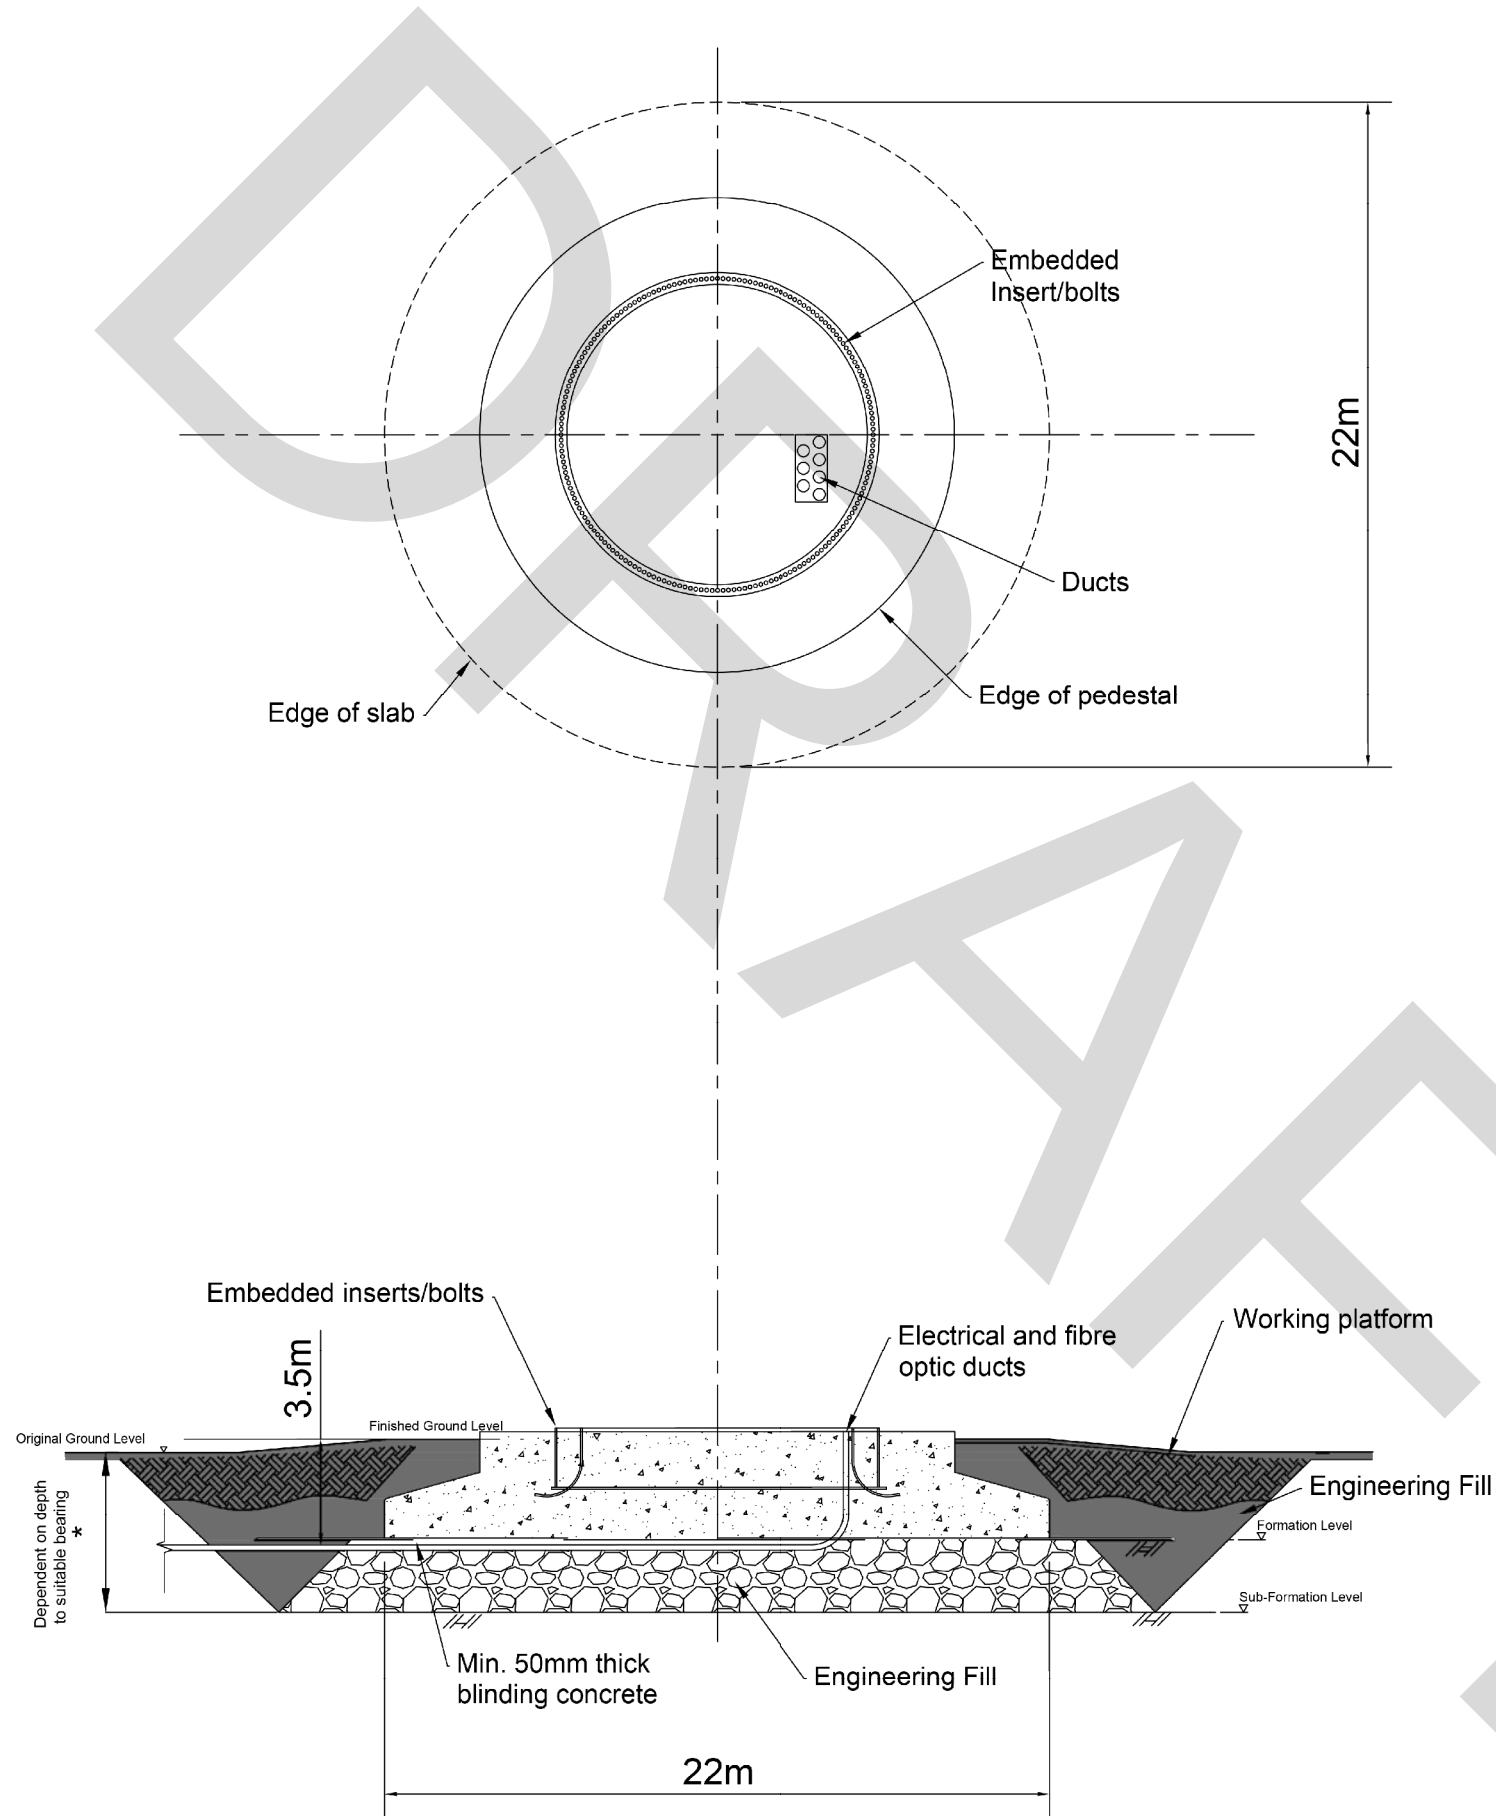

Legend:

Coordinate System: British National Grid
Projection: Transverse Mercator
Datum: OSGB 1936
Units: Meter

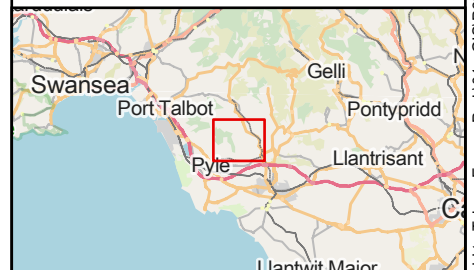


00	28/03/2025	First Draft	NH	MD	JB
Rev	Date	Description	Drn	Chk	App


Mynydd Ty-talwyn Energy Park



TITLE: Figure 2.4:
Typical Turbine Foundation

ID:P663870_Illustrations_Fig2-4 Typical Turbine Foundation

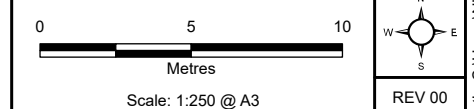

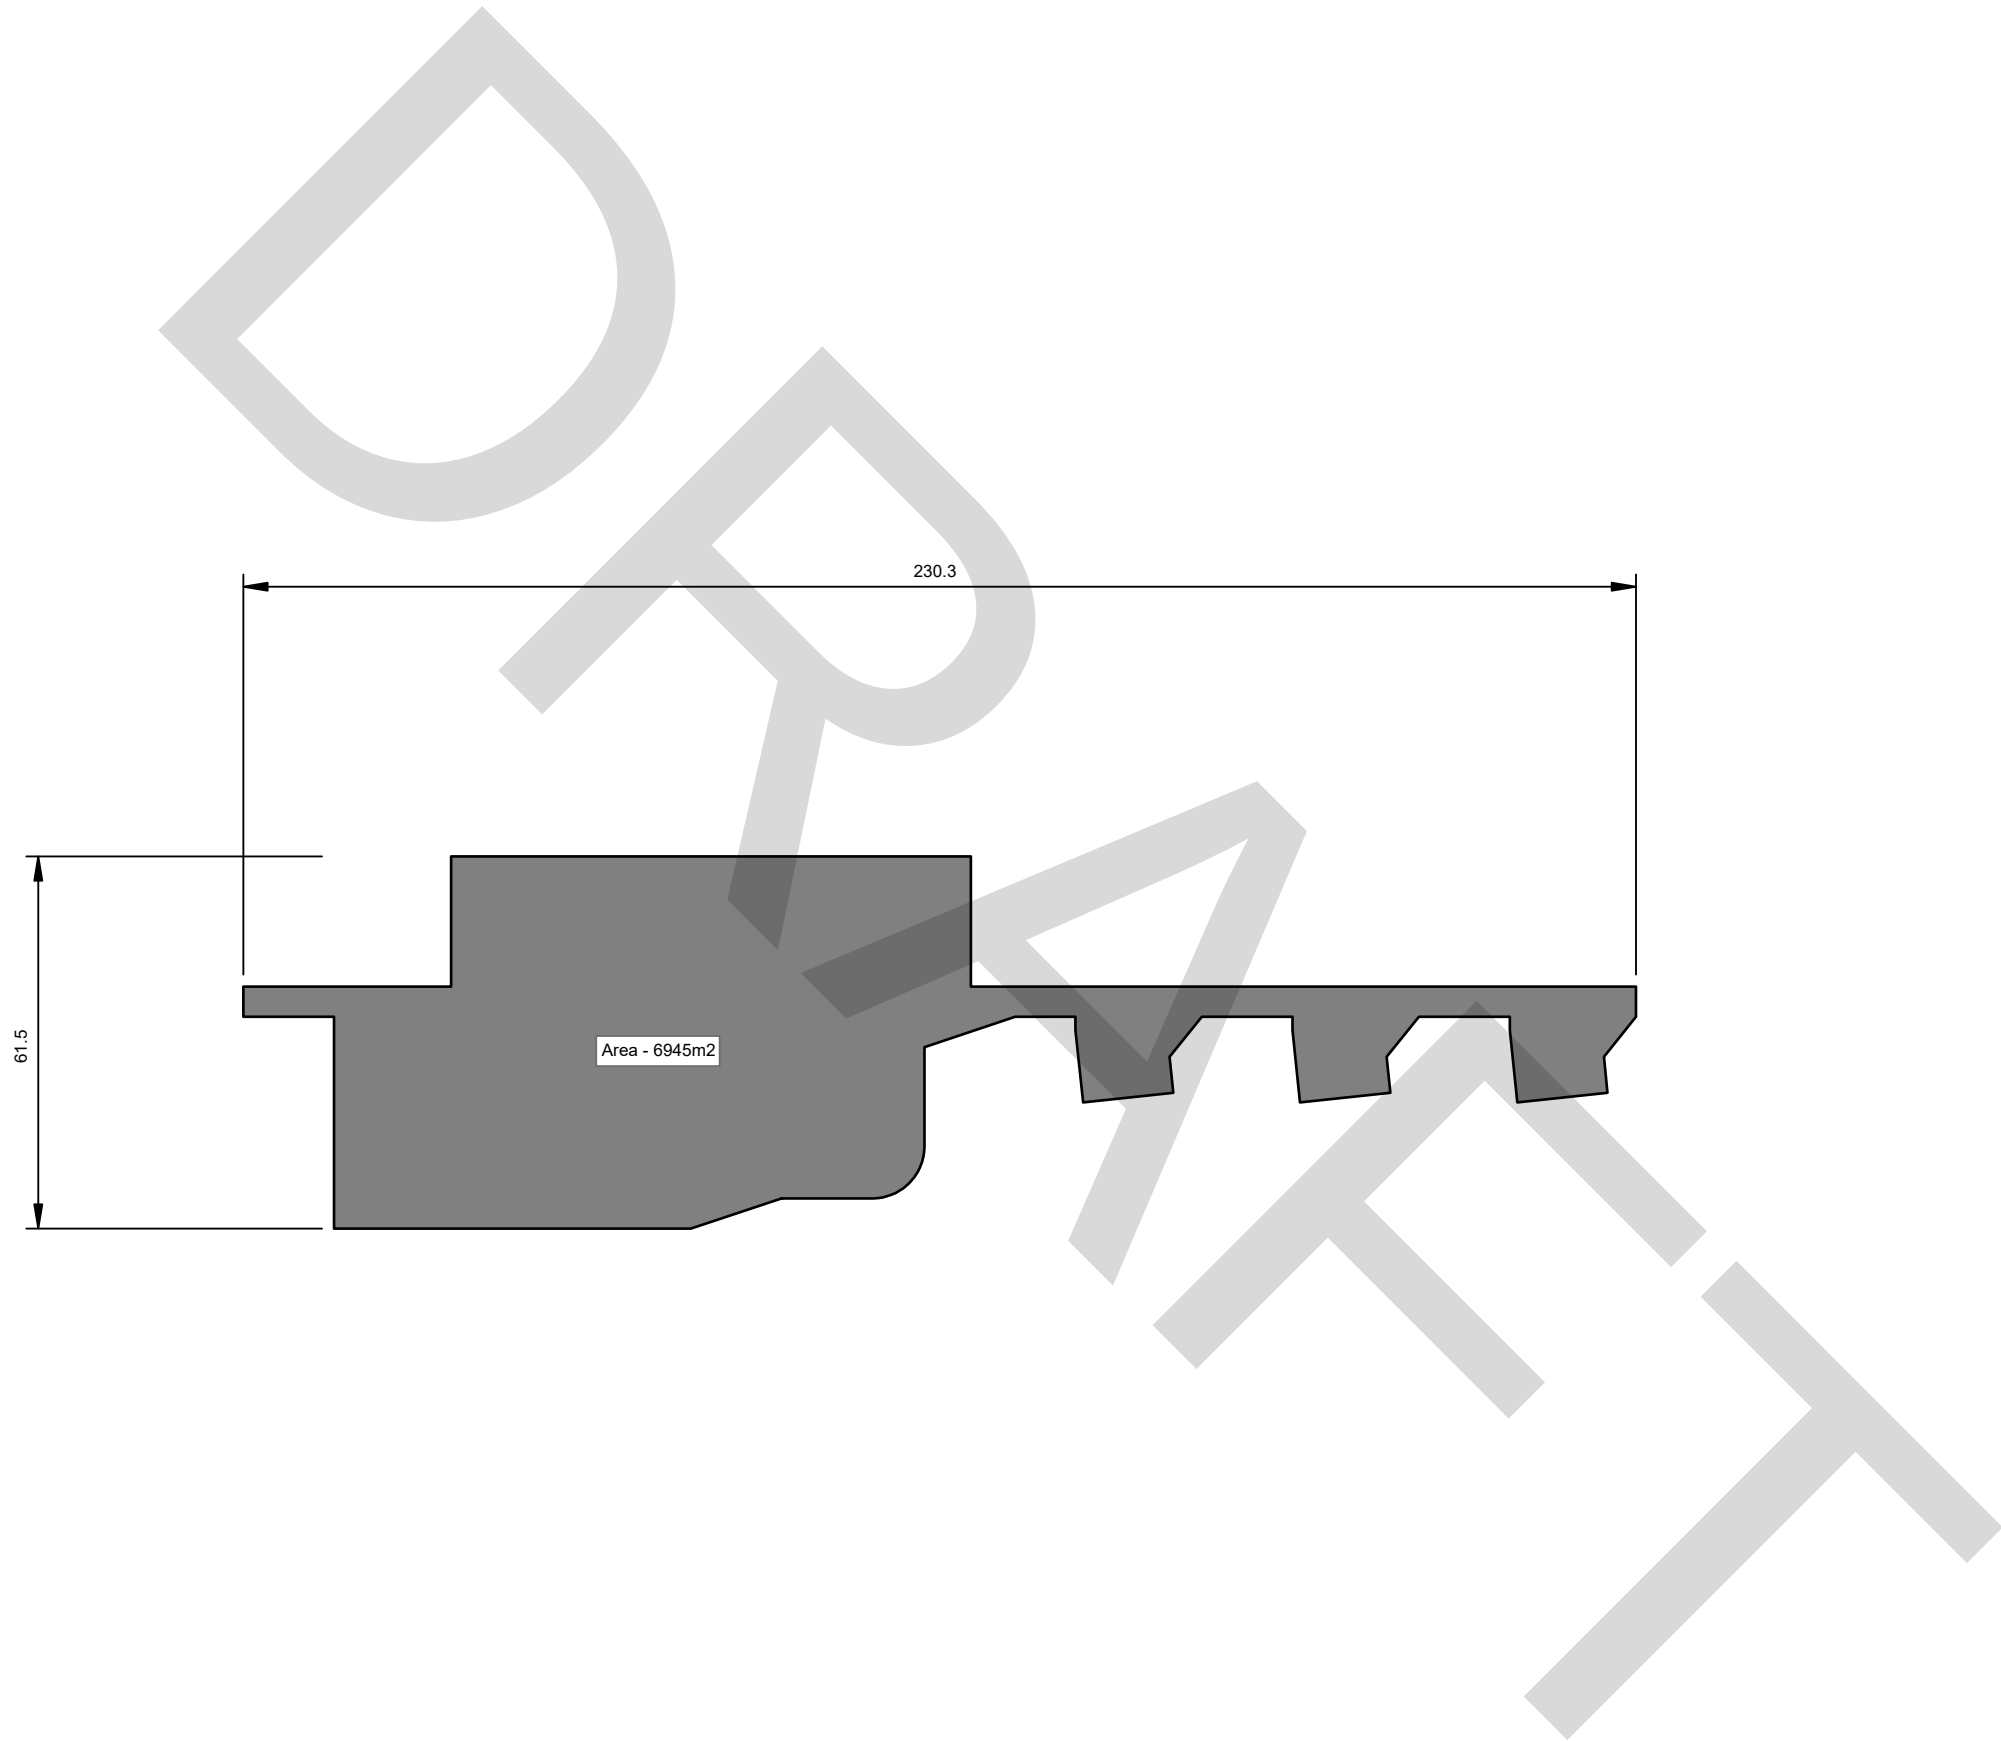

Legend:

Coordinate System: British National Grid
Projection: Transverse Mercator
Datum: OSGB 1936
Units: Meter



00	28/03/2025	First Draft	NH	MD	JB
Rev	Date	Description	Drm	Chk	App

Mynydd Ty-talwyn Energy Park



TITLE: Figure 2.5:
Typical Crane Hardstanding

ID:P663870_Illustrations_Fig2-5 Typical Crane Hardstanding


02550

Metres


Scale: 1:1,250 @ A3

N
W
E
S


REV 00

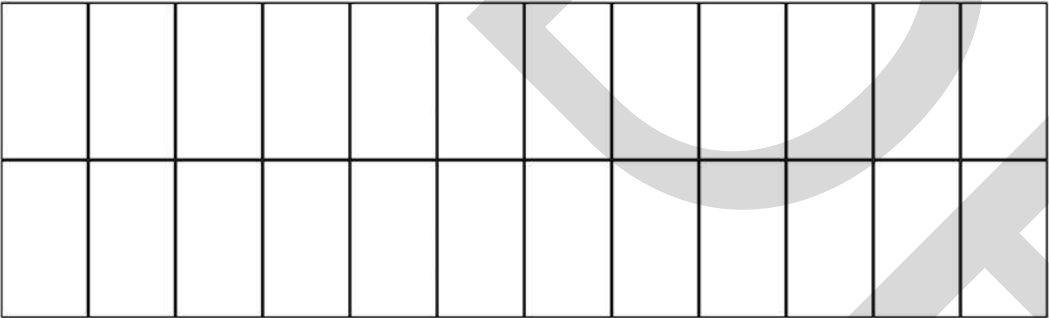


PLAN VIEW

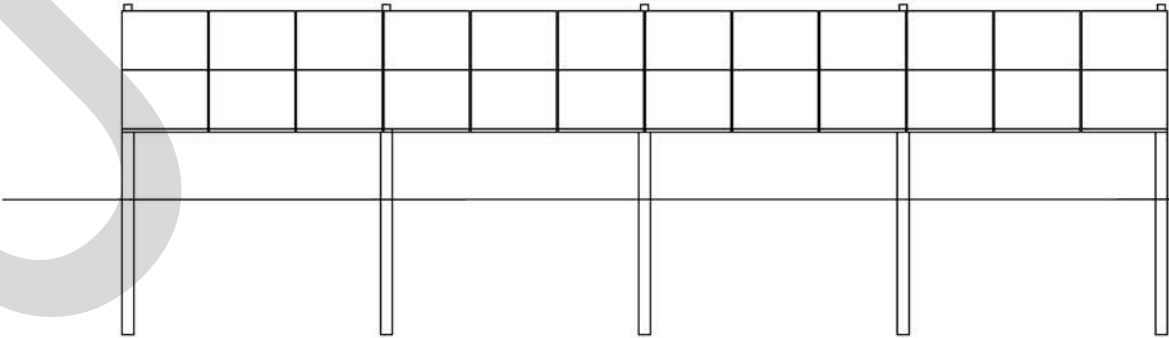

FRONT ELEVATION

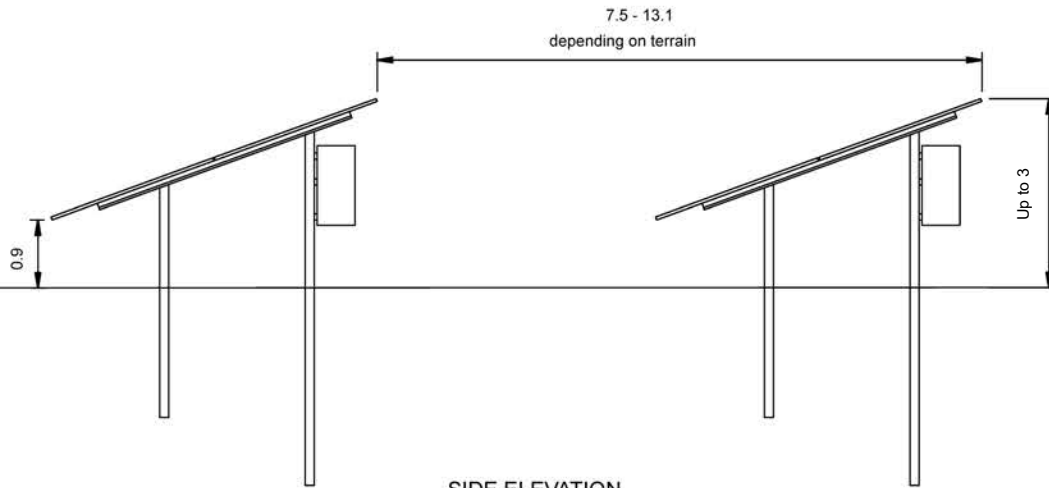

SIDE ELEVATION

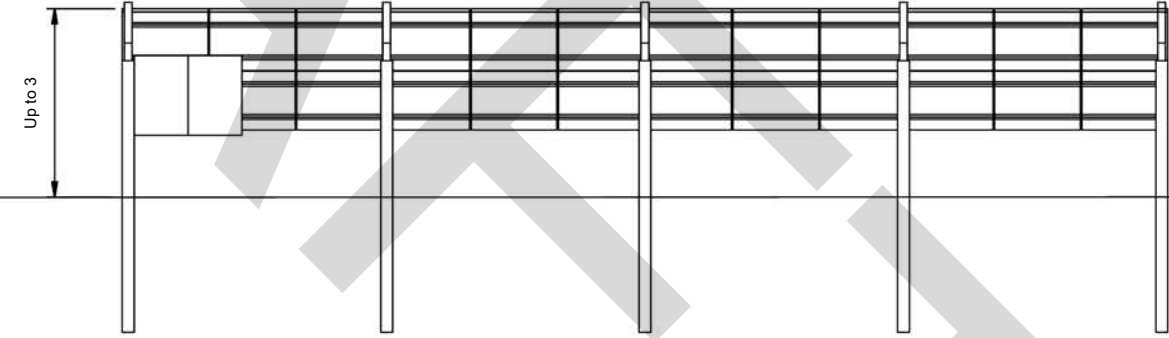

REAR ELEVATION

Legend:

Coordinate System: British National Grid
Projection: Transverse Mercator
Datum: OSGB 1936
Units: Meter




Rev	Date	Description	Dm	Chk	App
00	28/03/2025	First Draft	NH	MD	JB

Mynydd Ty-talwyn Energy Park



TITLE: Figure 2.6
Typical Solar Panel
Elevations and Plan View


ID:P663870_illustrations_Fig2-6 Solar Panel Elevations and Plan View

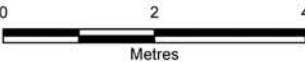


Scale: 1:100 @ A3




REV 00

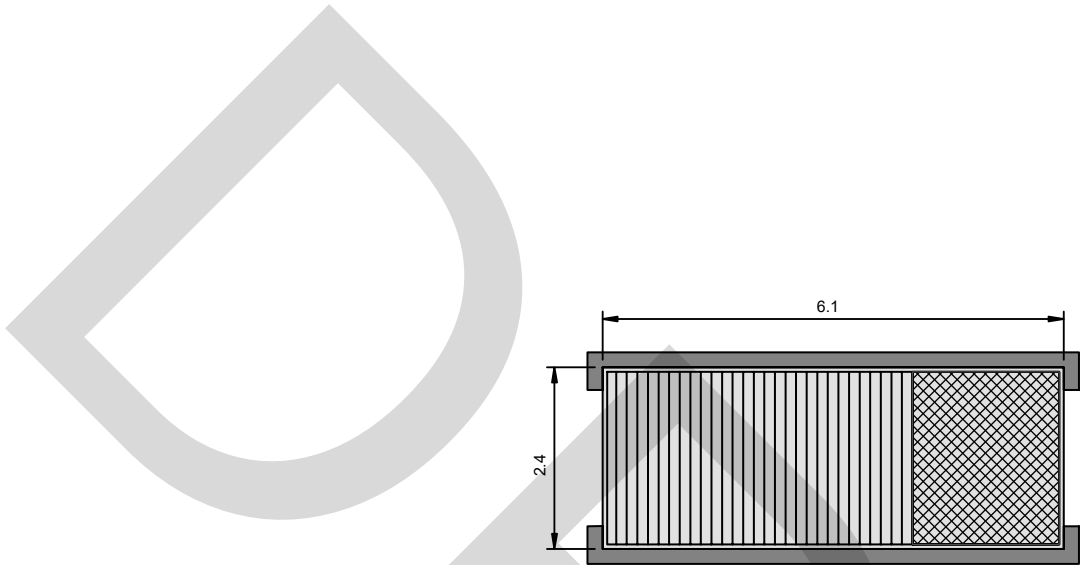


PLAN VIEW

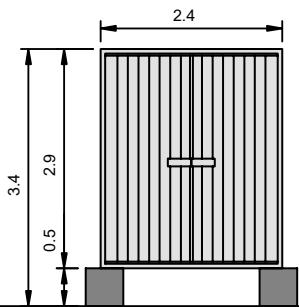


SIDE ELEVATION 1

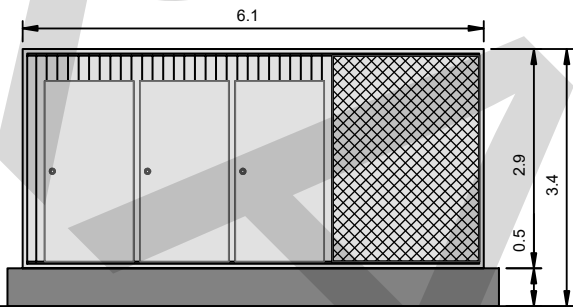

FRONT ELEVATION

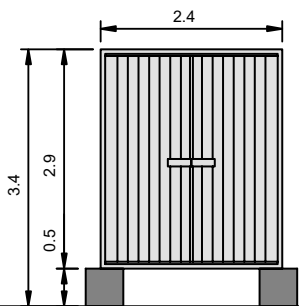

SIDE ELEVATION 2

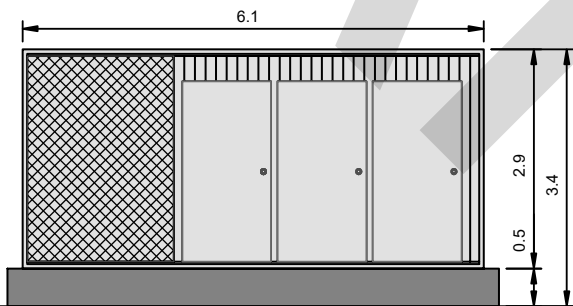

REAR ELEVATION

Legend:

Coordinate System: British National Grid
Projection: Transverse Mercator
Datum: OSGB 1936
Units: Meter




00	15/04/2025	First Draft	NH	MD	JB
Rev	Date	Description	Drn	Chk	App

Mynydd Ty-talwyn Energy Park



TITLE: Figure 2.7:
Solar Transformer Plan and
Elevations


ID:P663870_Illustrations_Fig2-7 Solar Transformer Plan and Elevations

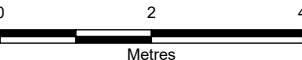

Scale: 1:100 @ A3



REV 00

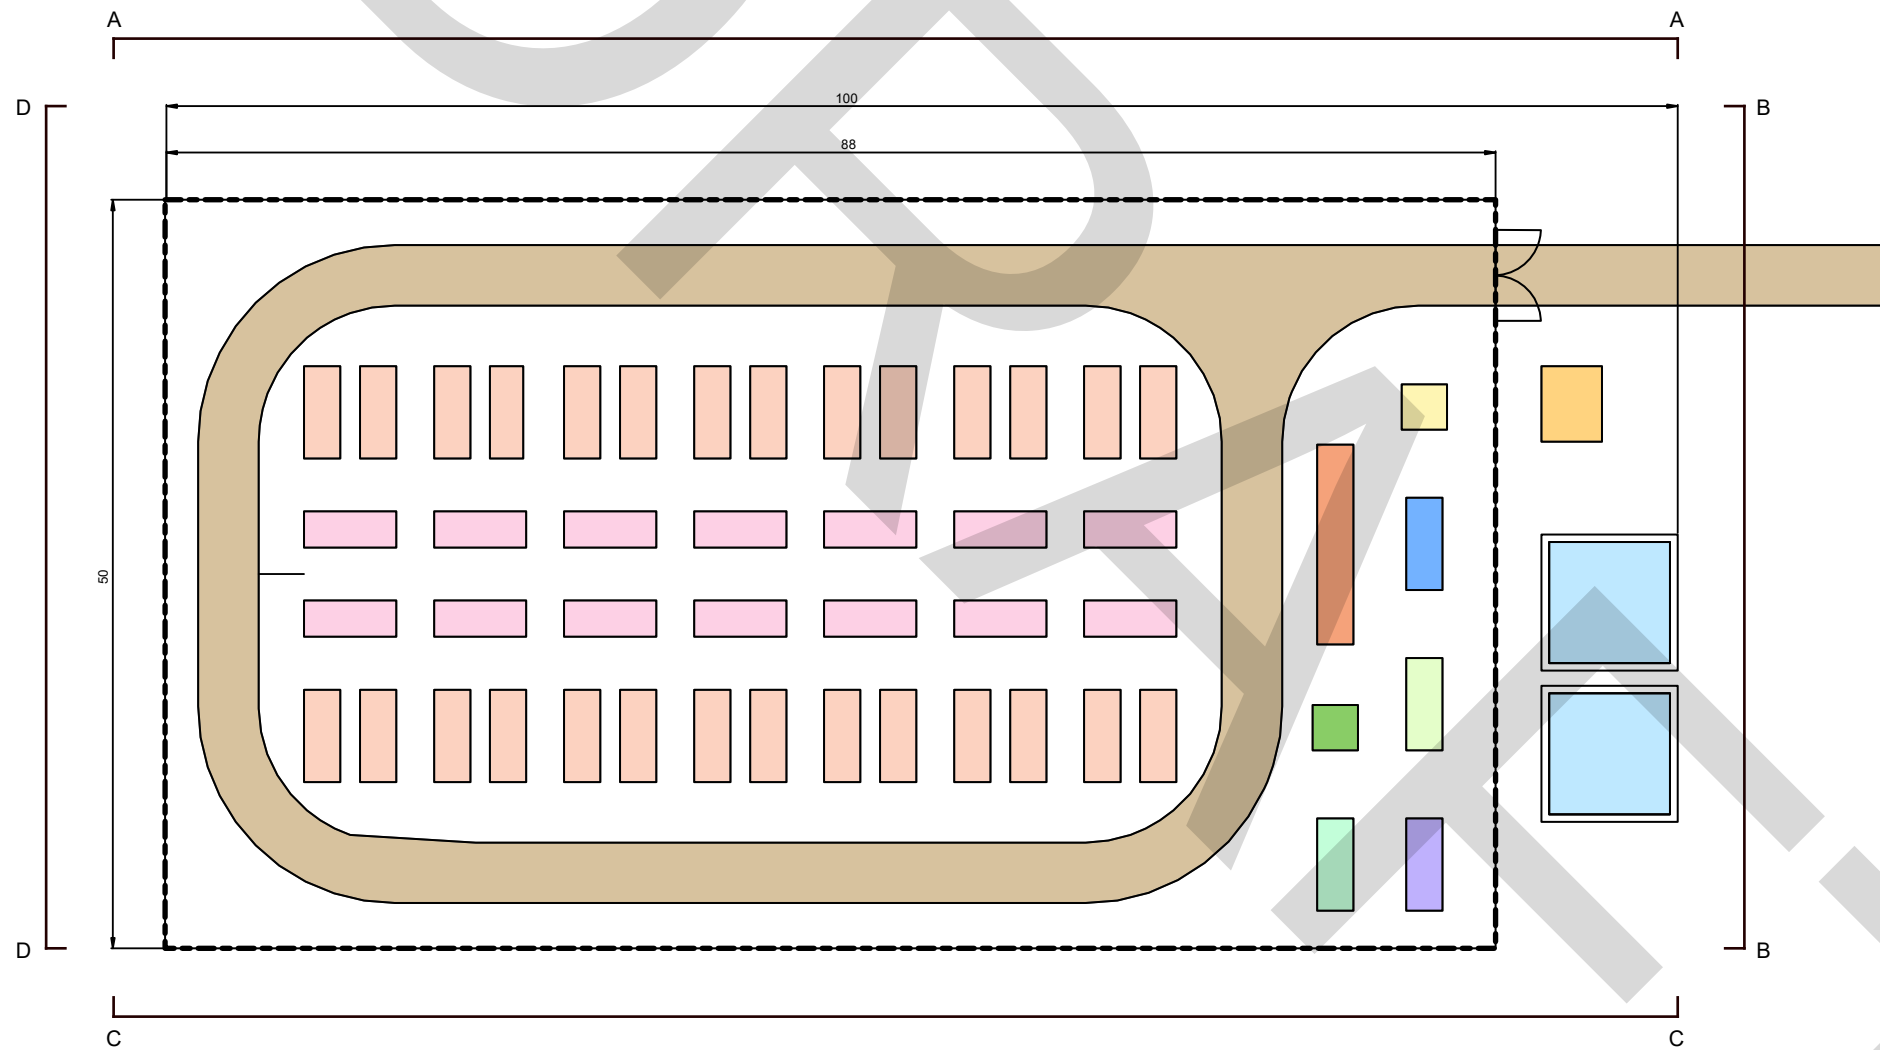

- Legend:**
- Auxiliary TX
 - Battery (20ft)
 - Control Room
 - DNO Cabin
 - Earth TX
 - Inverter/TX
 - LV Room
 - Spares (20ft)
 - Switchroom
 - Track
 - Water Tank
 - Welfare Unit
 - Palisade Fencing

Coordinate System: British National Grid
Projection: Transverse Mercator
Datum: OSGB 1936
Units: Meter




00	28/03/2025	First Draft	NH	MD	JB
Rev	Date	Description	Drm	Chk	App

Mynydd Ty-talwyn Energy Park



TITLE: Figure 2.8:
BESS Layout Plan

ID:P663870_Illustrations_Fig2-8 BESS – Layout Plan

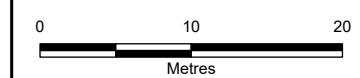

Scale: 1:500 @ A3



REV 00



Legend:

Coordinate System: British National Grid
Projection: Transverse Mercator
Datum: OSGB 1936
Units: Meter




00	28/03/2025	First Draft	NH	MD	JB
Rev	Date	Description	Drm	Chk	App

Mynydd Ty-talwyn Energy Park



TITLE: Figure 2.9:
BESS Compound Sections




ID:P663870_Illustrations_Fig2-9 BESS Compound Sections

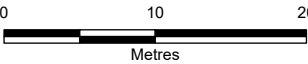

Scale: 1:500 @ A3



REV 00

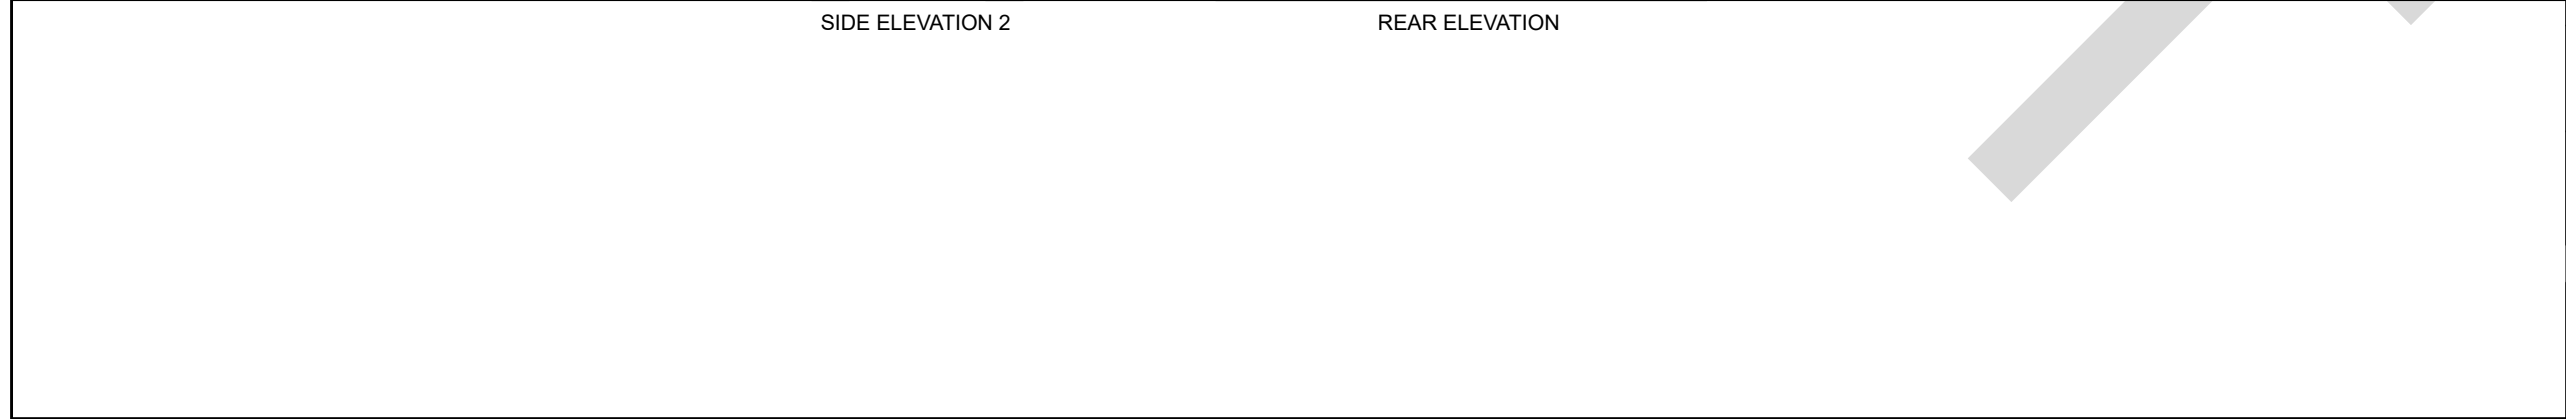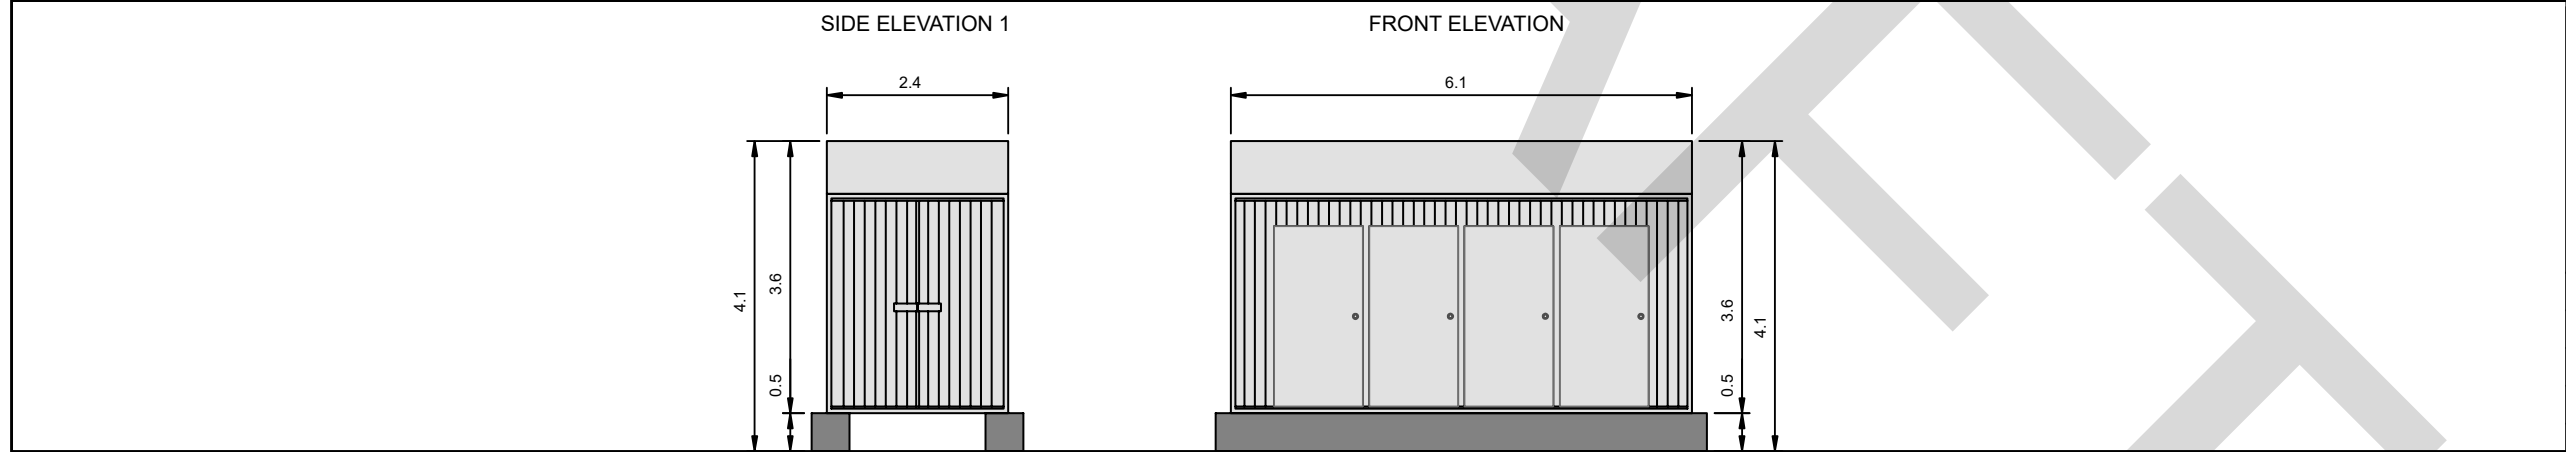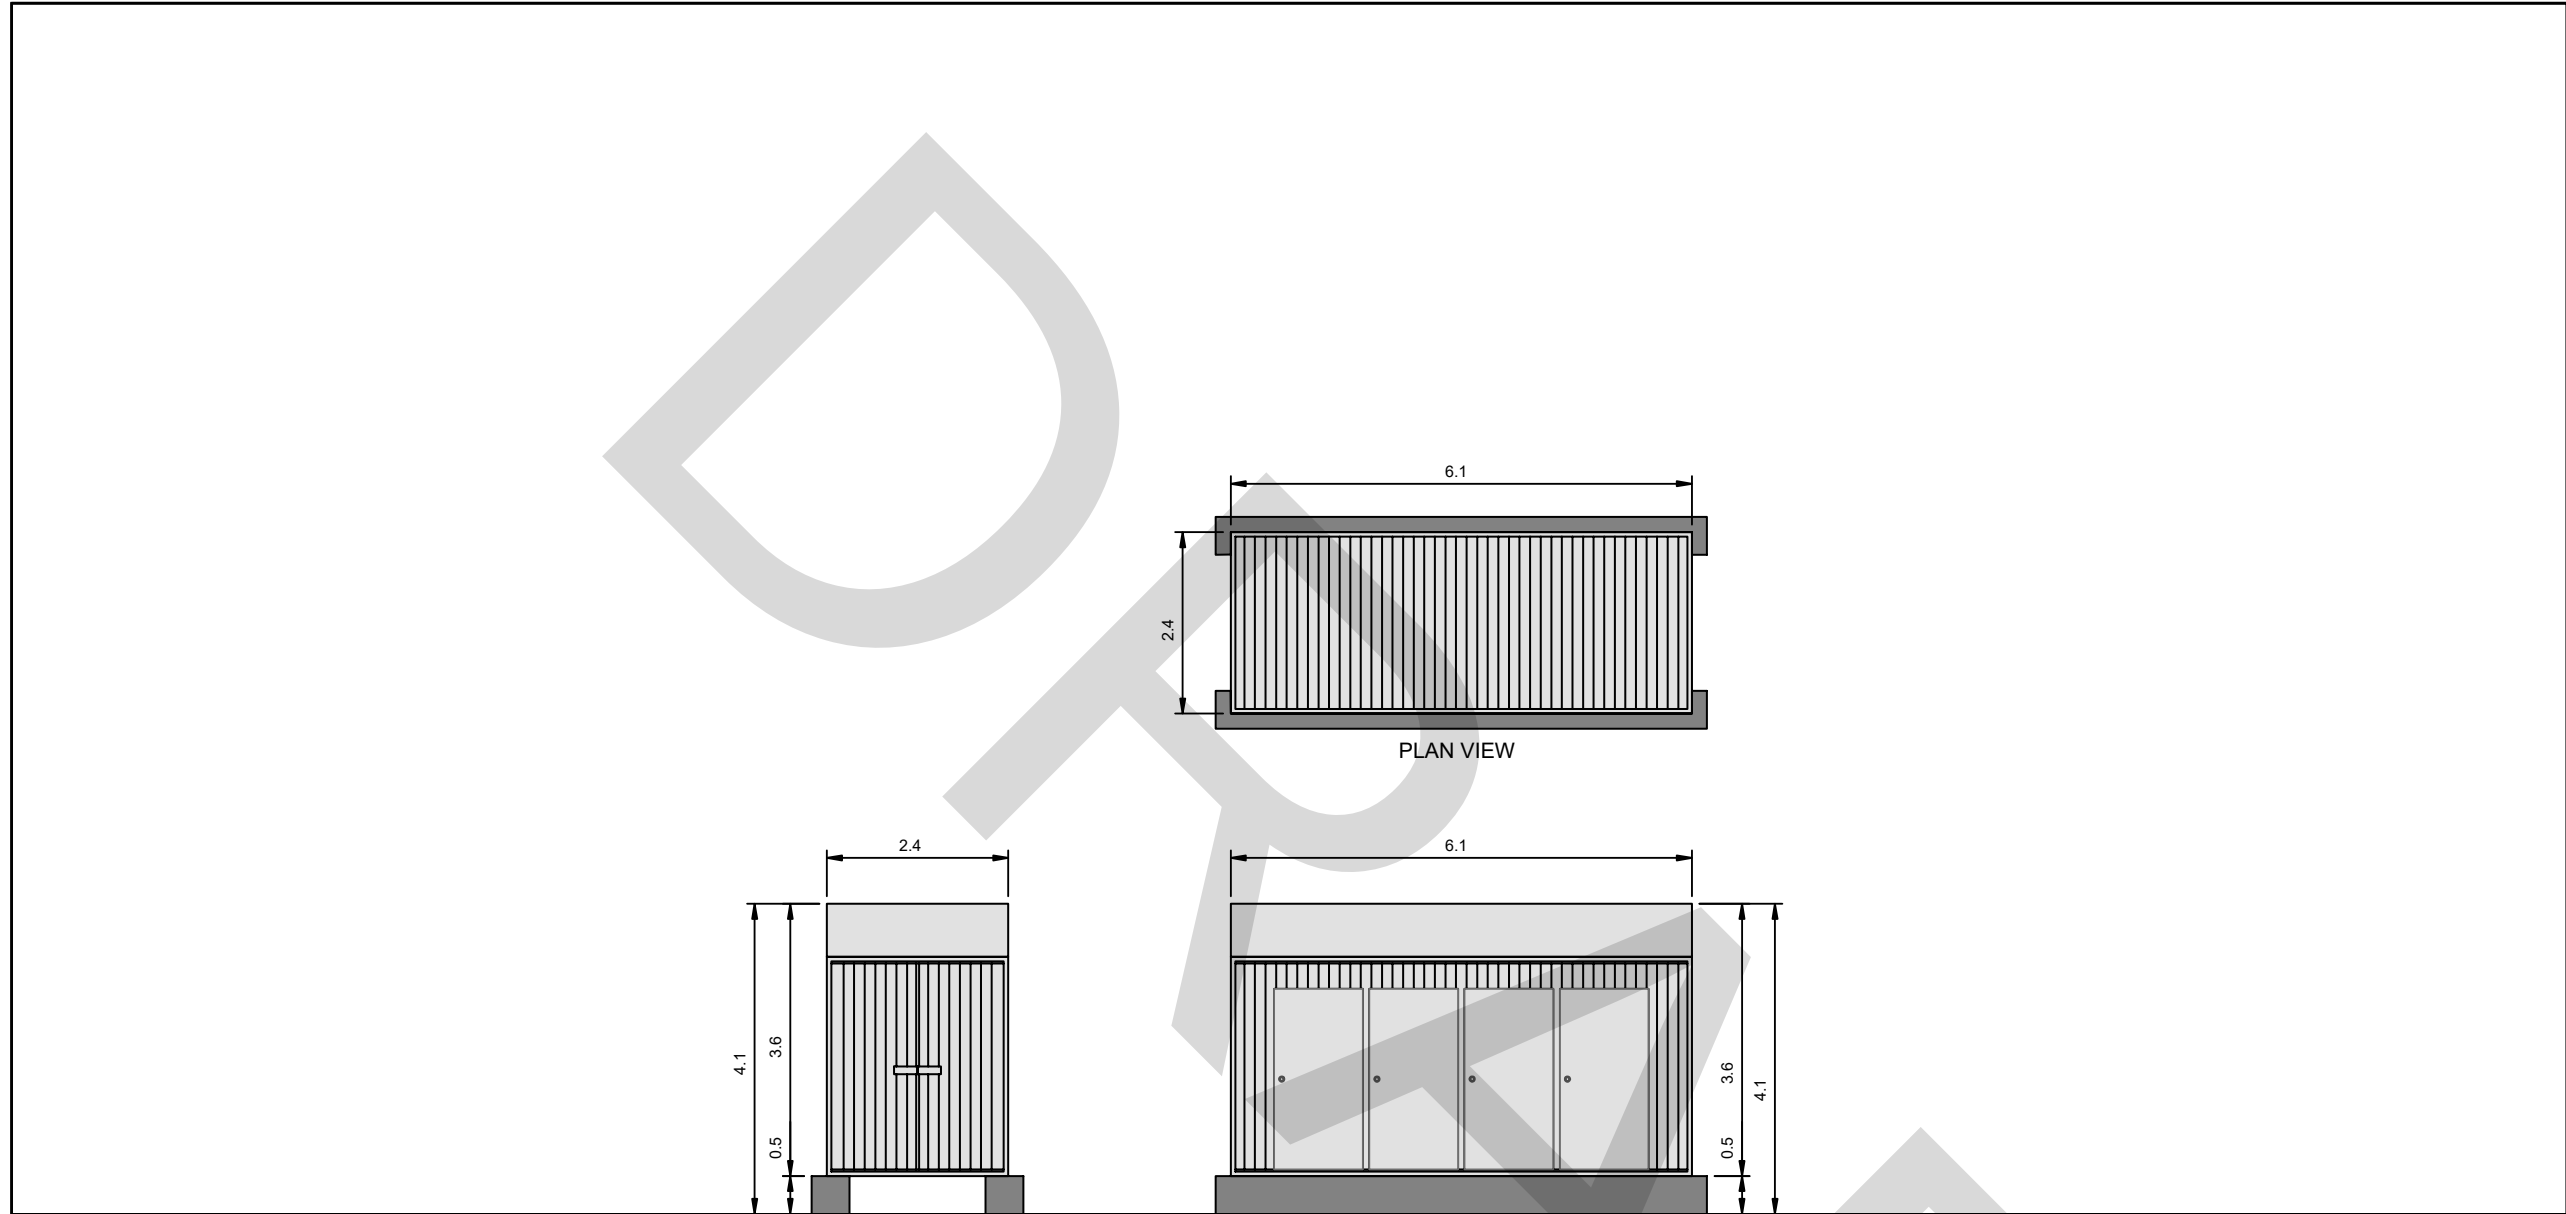

Legend:

Coordinate System: British National Grid
Projection: Transverse Mercator
Datum: OSGB 1936
Units: Meter

Swansea, Port Talbot, Gelli, Pontypridd, Llantrisant, Llanhwit Major, Pyle

Rev	Date	Description	Drn	Chk	App
00	28/03/2025	First Draft	NH	MD	JB

Mynydd Ty-talwyn Energy Park

GALILEO EMPOWER

TITLE: Figure 2.10:
BESS Container Plan and Elevations


ID:P663870_Illustrations_Fig2-10 BESS Container Plan and Elevations

0 2 4
Metres
Scale: 1:100 @ A3

N
W E
S

REV 00

Path: C:\Users\NHogben\RSK Group\RSK Environment GIS Projects - 663870 Mynydd ty-Talwyn Energy Park\01 - GIS\P663870_Illustrations.aprx\Fig2-10_BEES Container Plan and Elevations

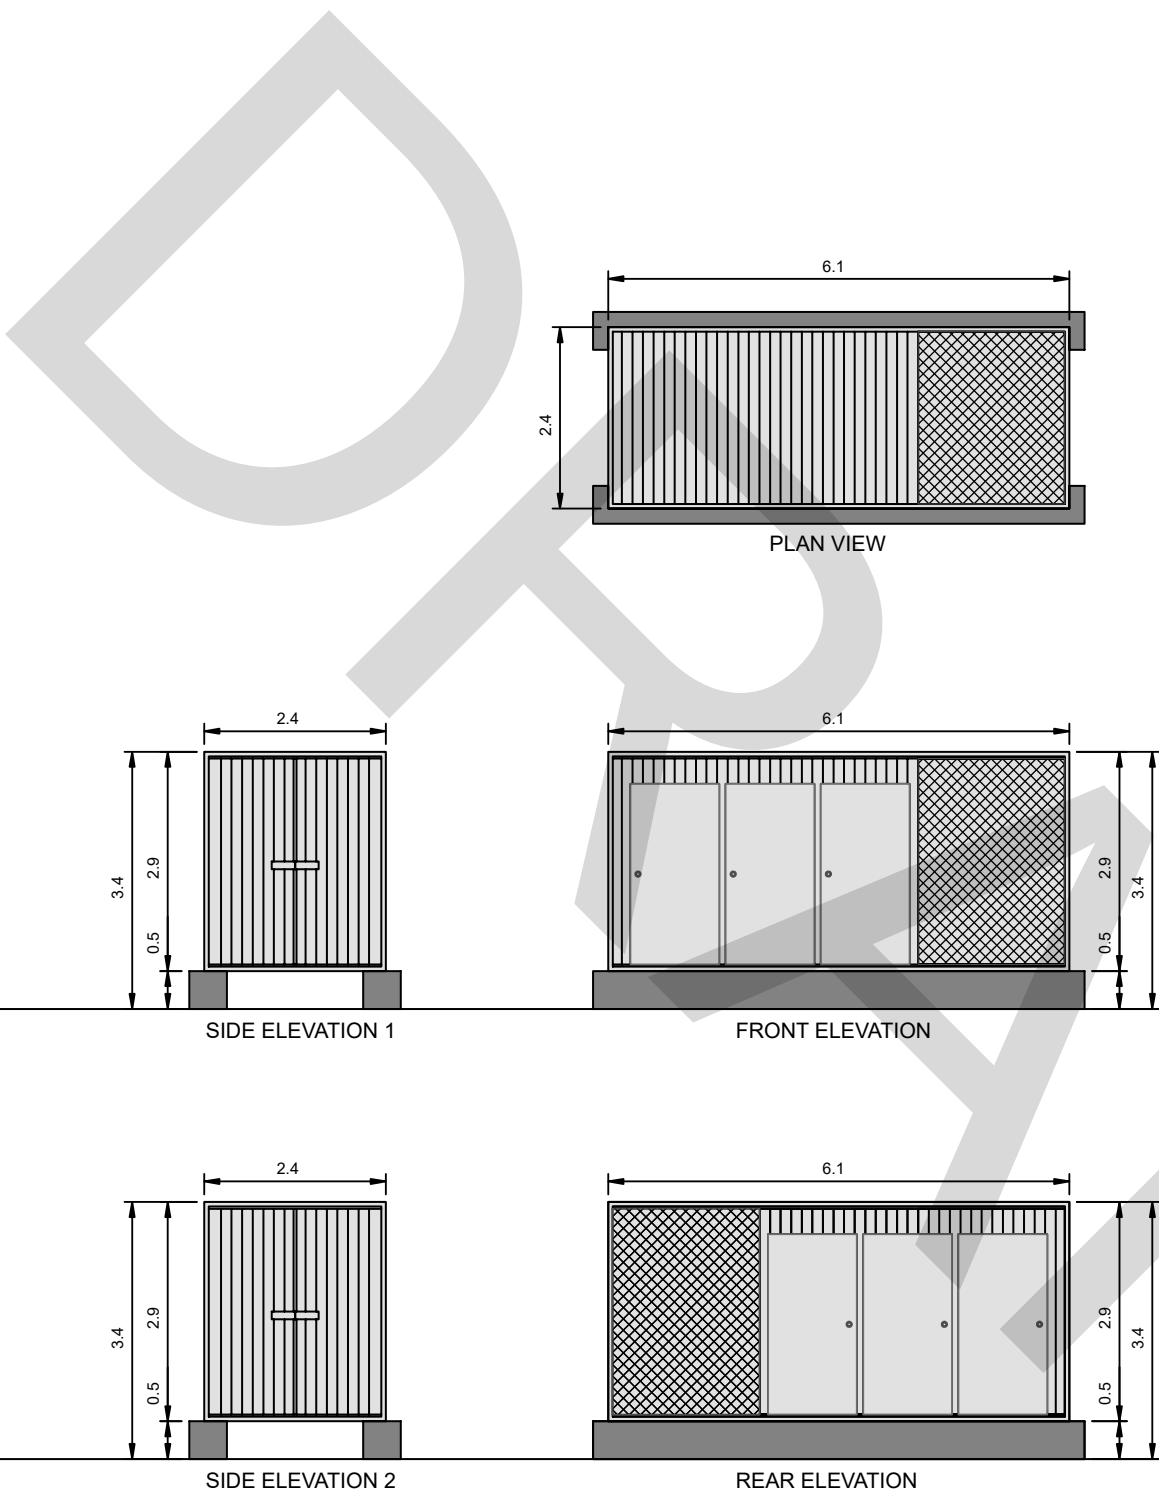

Legend:

Coordinate System: British National Grid
Projection: Transverse Mercator
Datum: OSGB 1936
Units: Meter




00	15/04/2025	First Draft	NH	MD	JB
Rev	Date	Description	Drm	Chk	App

Mynydd Ty-talwyn Energy Park



TITLE: Figure 2.11:
BESS Invertor and Transformer Plan
and Elevations


ID:P663870_Illustrations_Fig2-11 BESS Invertor and Transformer Plan and Elevations

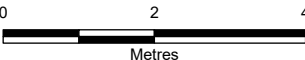

Scale: 1:100 @ A3



REV 00

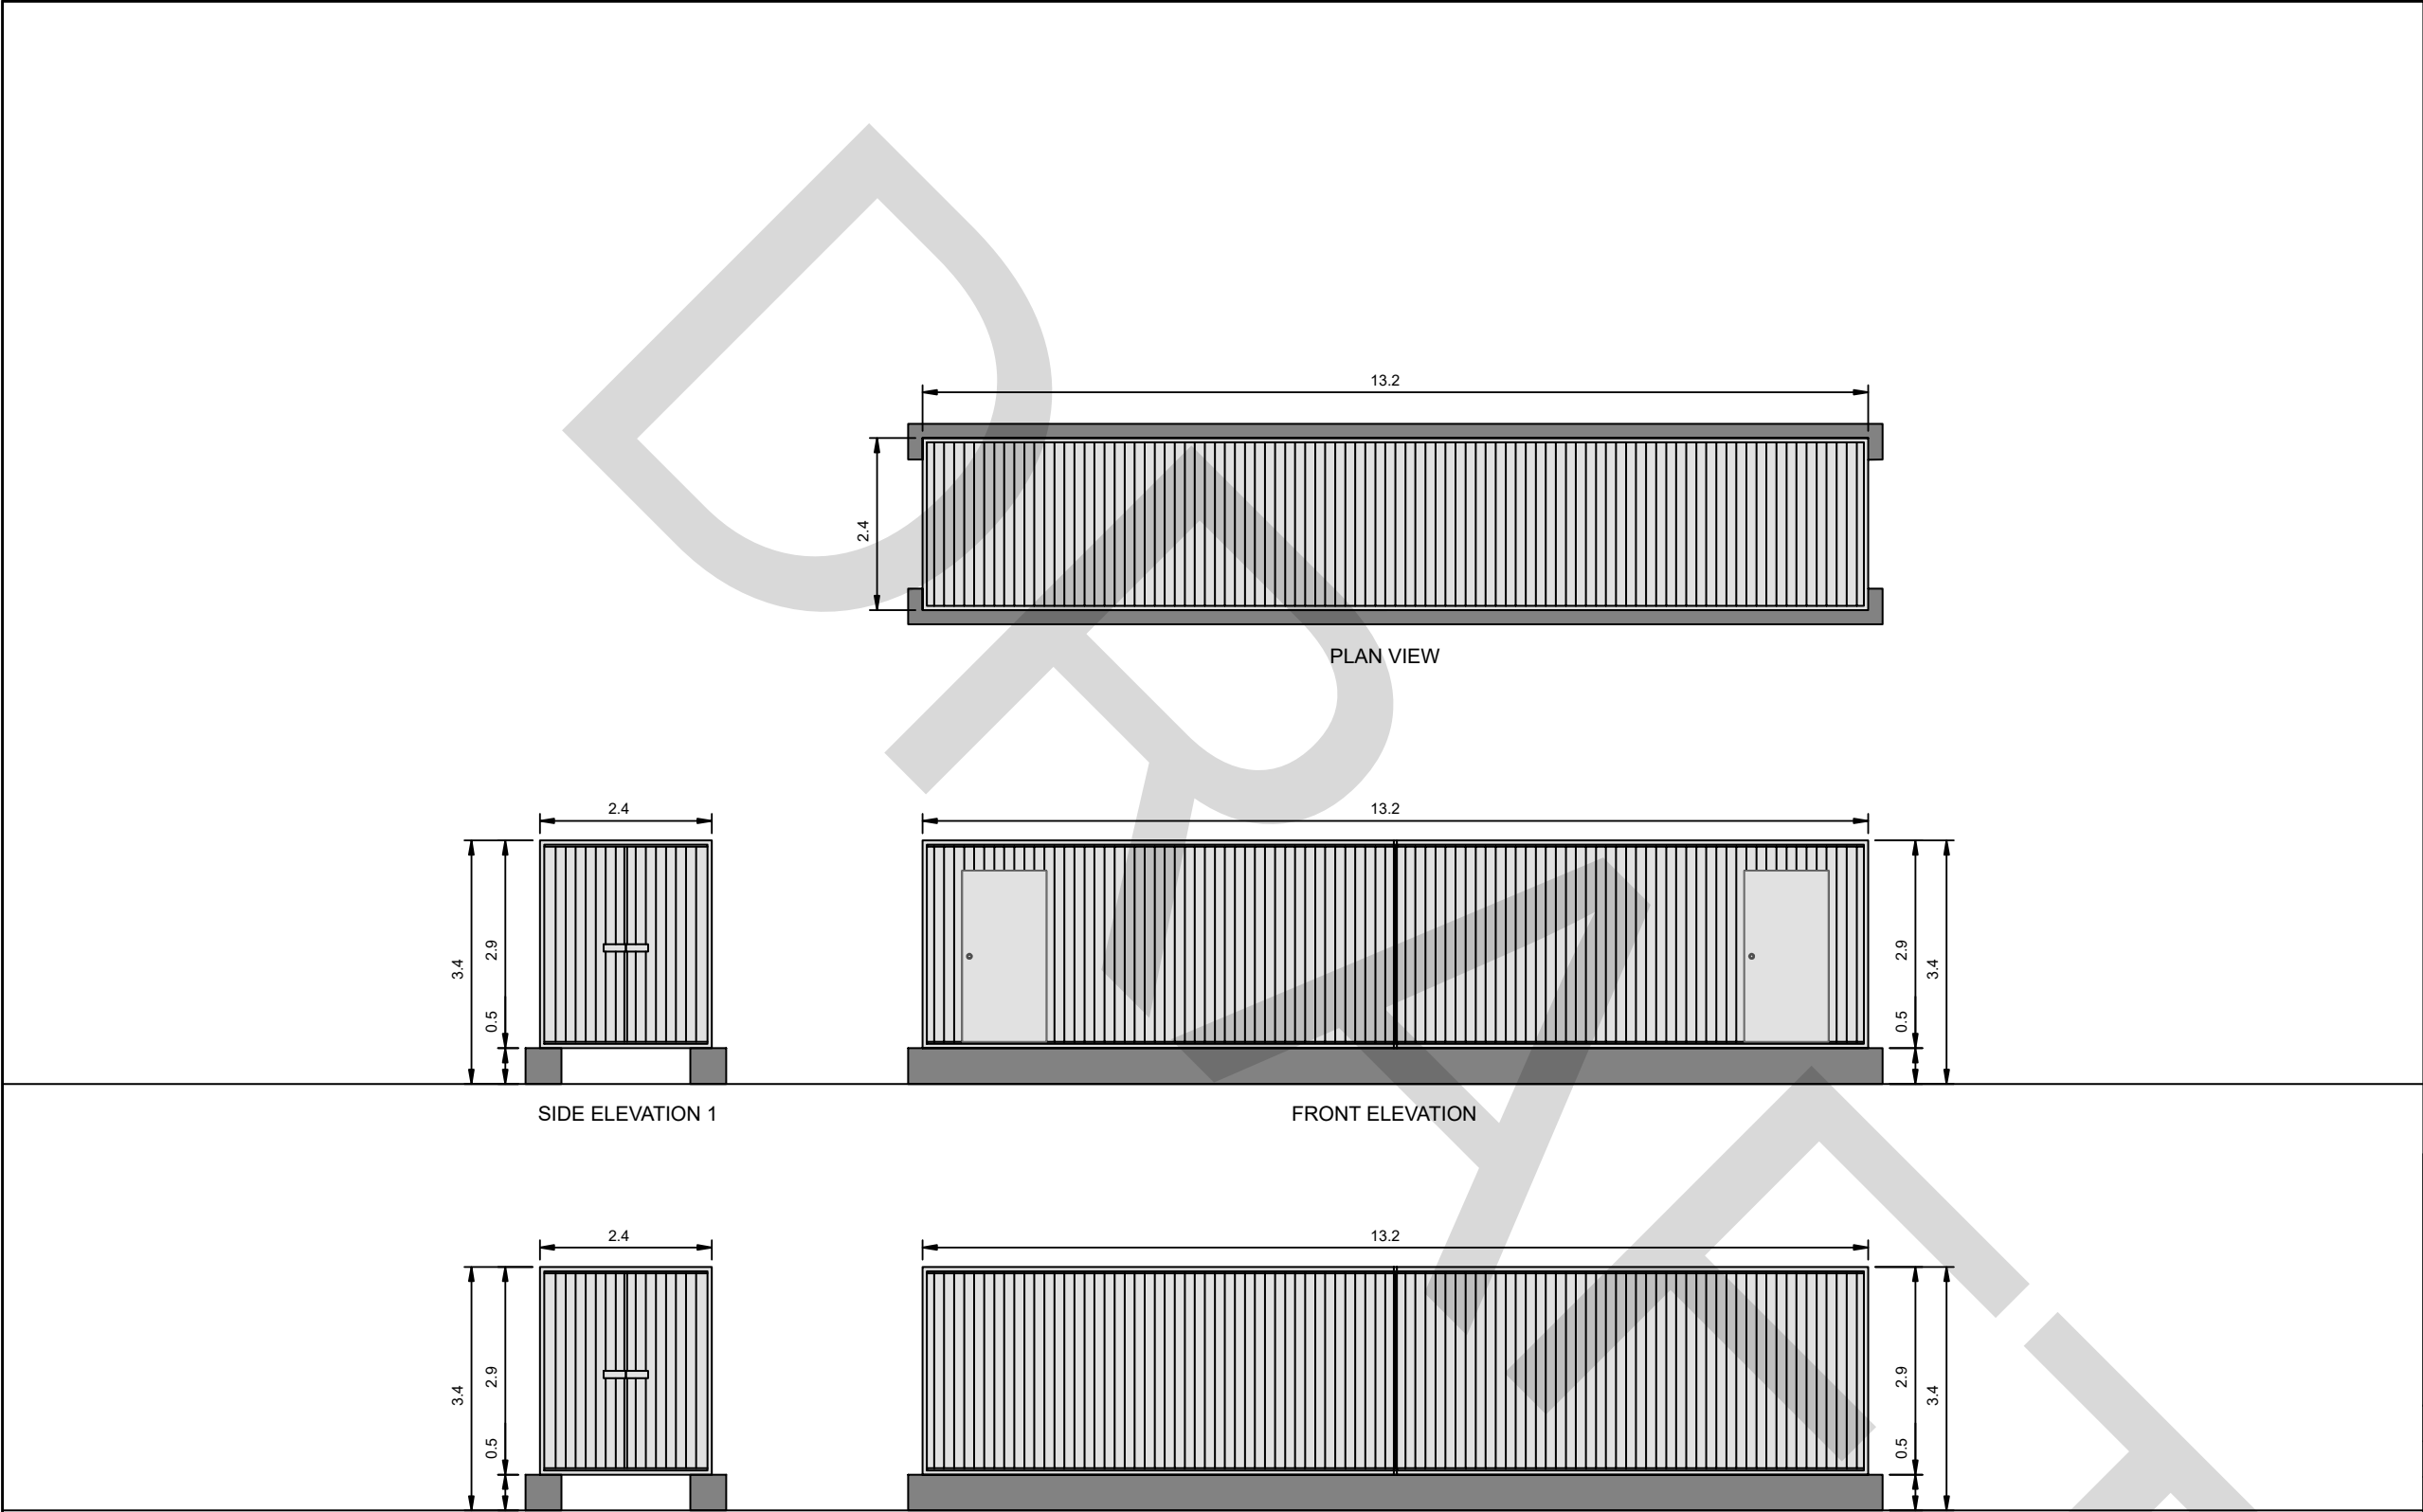

Legend:

Coordinate System: British National Grid
Projection: Transverse Mercator
Datum: OSGB 1936
Units: Meter




00	28/03/2025	First Draft	NH	MD	JB
Rev	Date	Description	Drm	Chk	App

Mynydd Ty-talwyn Energy Park



TITLE: Figure 2.12:
BESS Switchroom Plan and
Elevations


ID:P663870_Illustrations_Fig2-12 BESS Switchroom Plan and Elevations

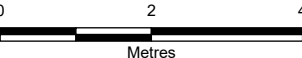

Scale: 1:100 @ A3



REV 00

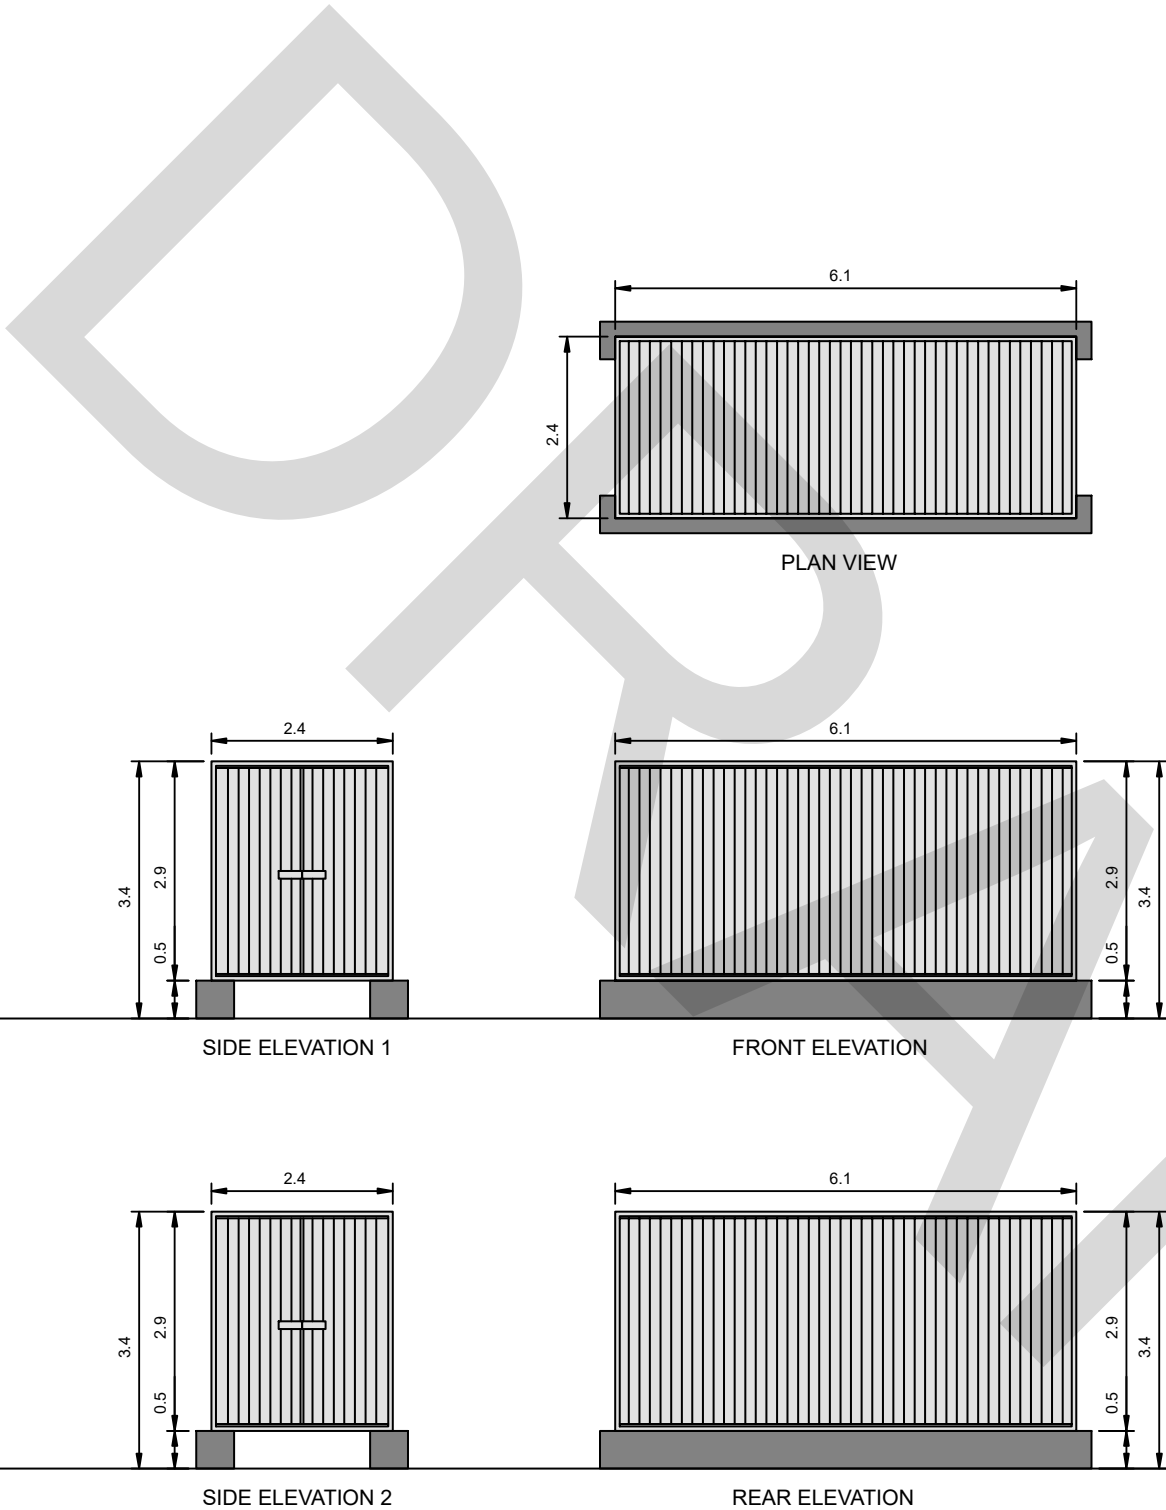

Legend:

Coordinate System: British National Grid
Projection: Transverse Mercator
Datum: OSGB 1936
Units: Meter



00	28/03/2025	First Draft	NH	MD	JB
Rev	Date	Description	Drn	Chk	App

Mynydd Ty-talwyn Energy Park

GALILEO EMPOWER

TITLE: Figure 2.13:
BESS Spares Container Plan
and Elevations

ID:P663870_Illustrations_Fig2-13 BESS Spares Container Plan and Elevations

024

Metres

Scale: 1:100 @ A3


N

W


E

S


REV 00

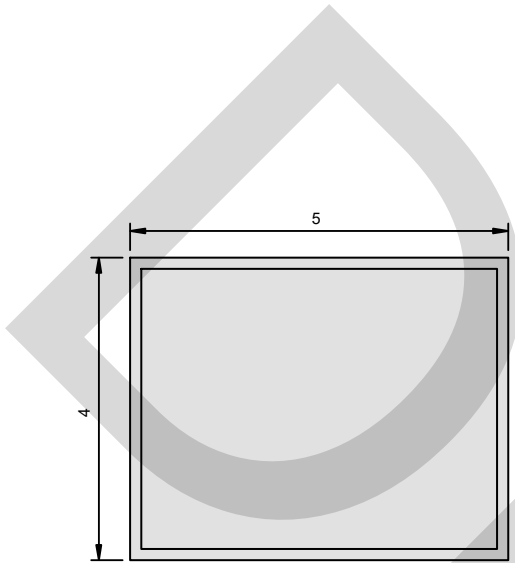


PLAN VIEW

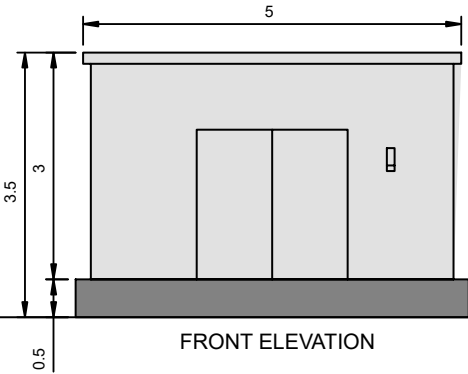


FRONT ELEVATION

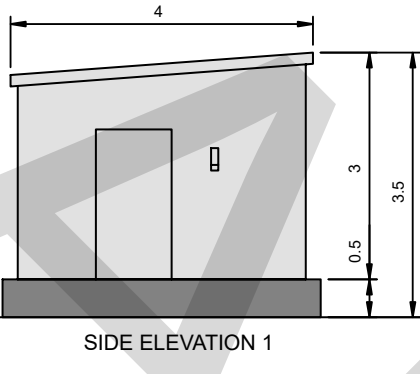

SIDE ELEVATION 1

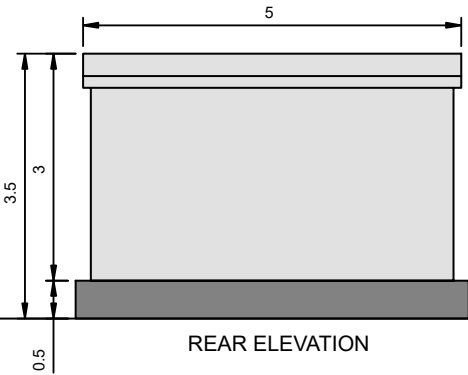

REAR ELEVATION

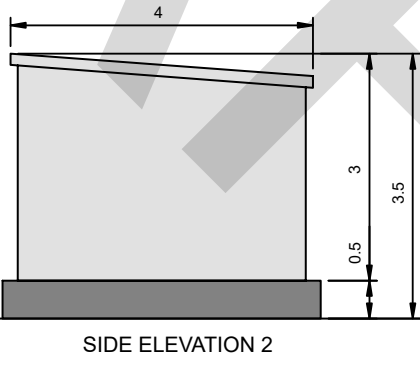

SIDE ELEVATION 2

Legend:

Coordinate System: British National Grid
Projection: Transverse Mercator
Datum: OSGB 1936
Units: Meter




00	28/03/2025	First Draft	NH	MD	JB
Rev	Date	Description	Drn	Chk	App

Mynydd Ty-talwyn Energy Park



TITLE: Figure 2.14:
BESS DNO Cabin Plan and
Elevations


ID:P663870_Illustrations_Fig2-14 BESS DNO Cabin Plan and Elevations

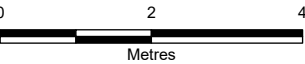

Scale: 1:100 @ A3



REV 00

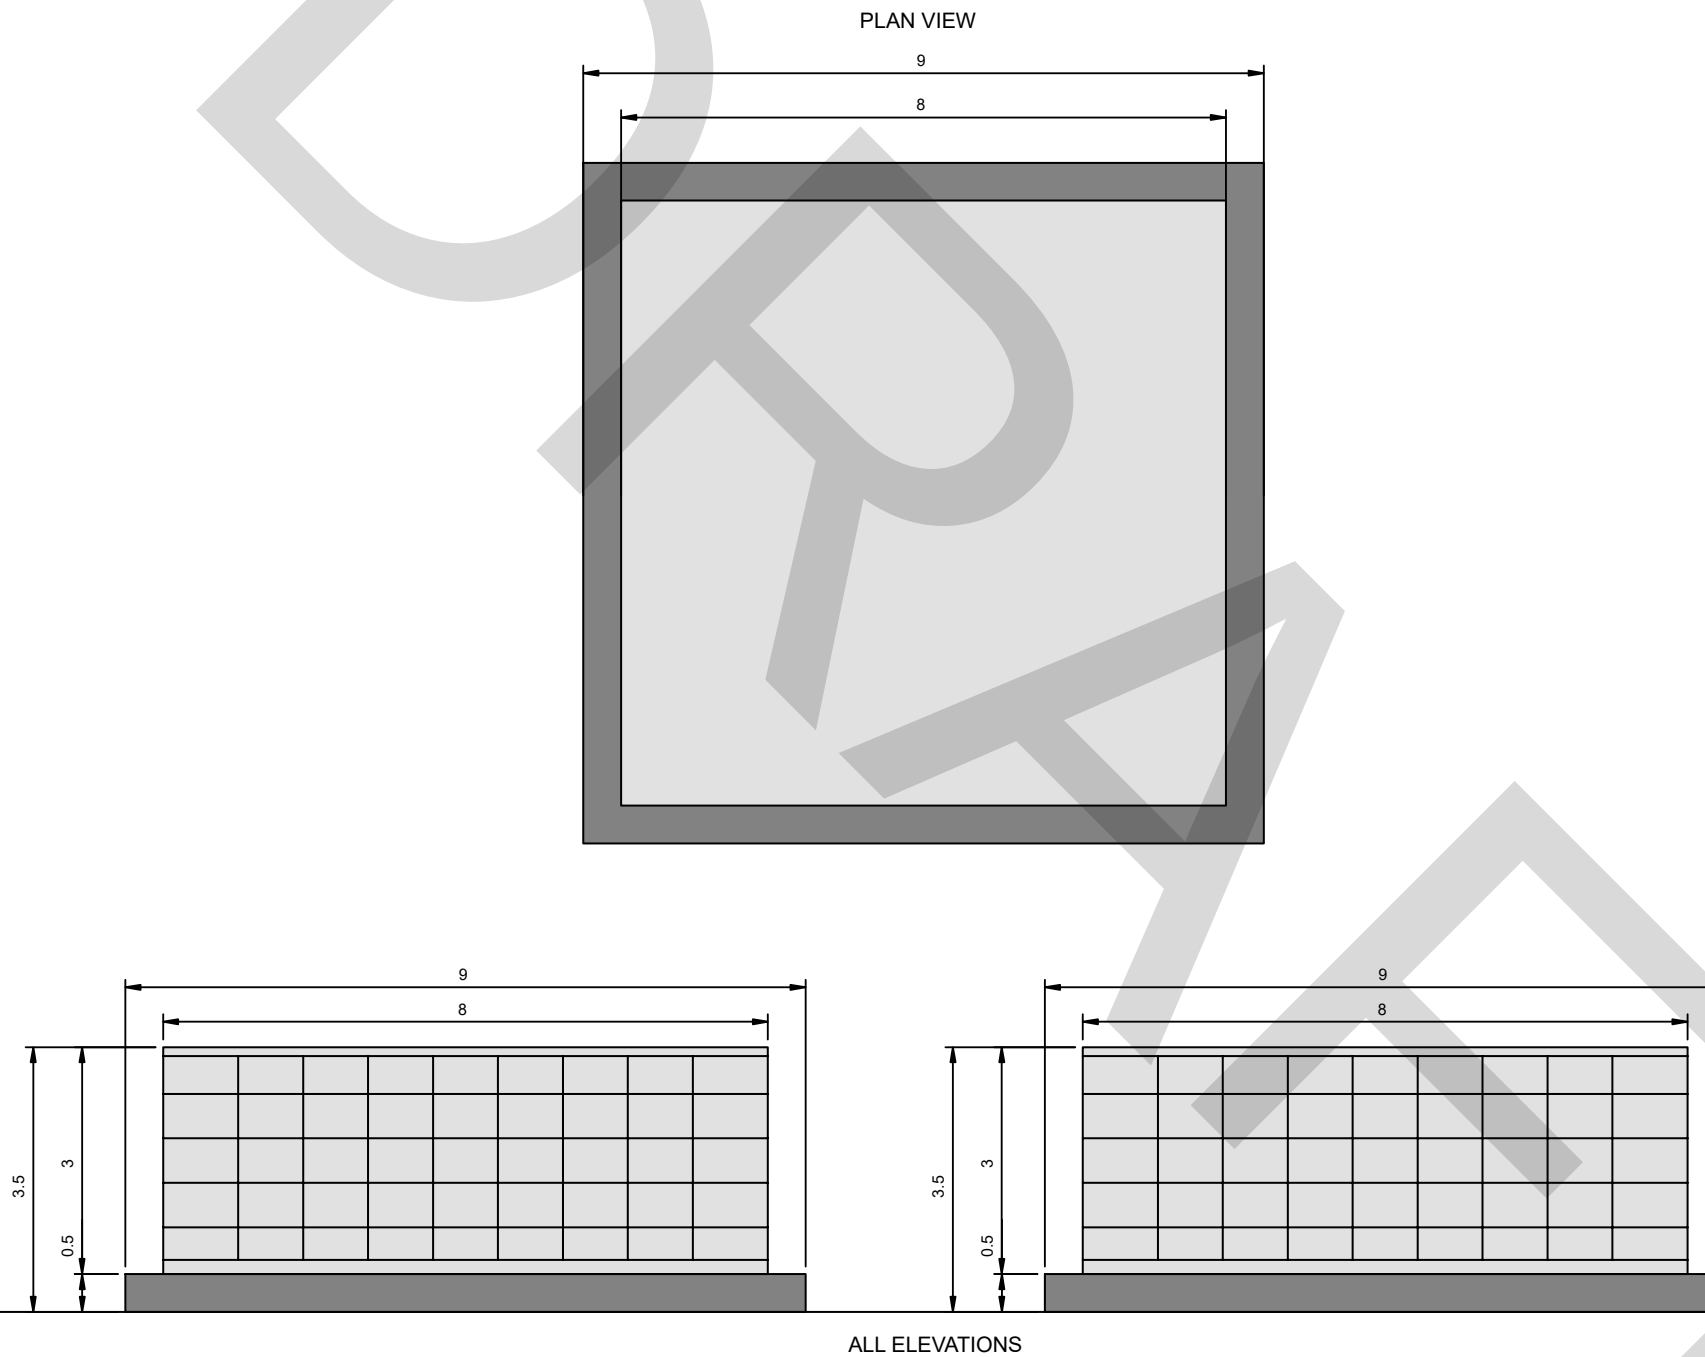

Legend:

Coordinate System: British National Grid
Projection: Transverse Mercator
Datum: OSGB 1936
Units: Meter




00	28/03/2025	First Draft	NH	MD	JB
Rev	Date	Description	Drn	Chk	App

Mynydd Ty-talwyn Energy Park



TITLE: Figure 2.15:
BESS Water Tank Plan
and Elevations


ID:P663870_Illustrations_Fig2-15 BESS Water Tank Plan and Elevations

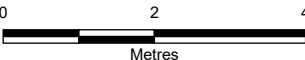

Scale: 1:100 @ A3



REV 00

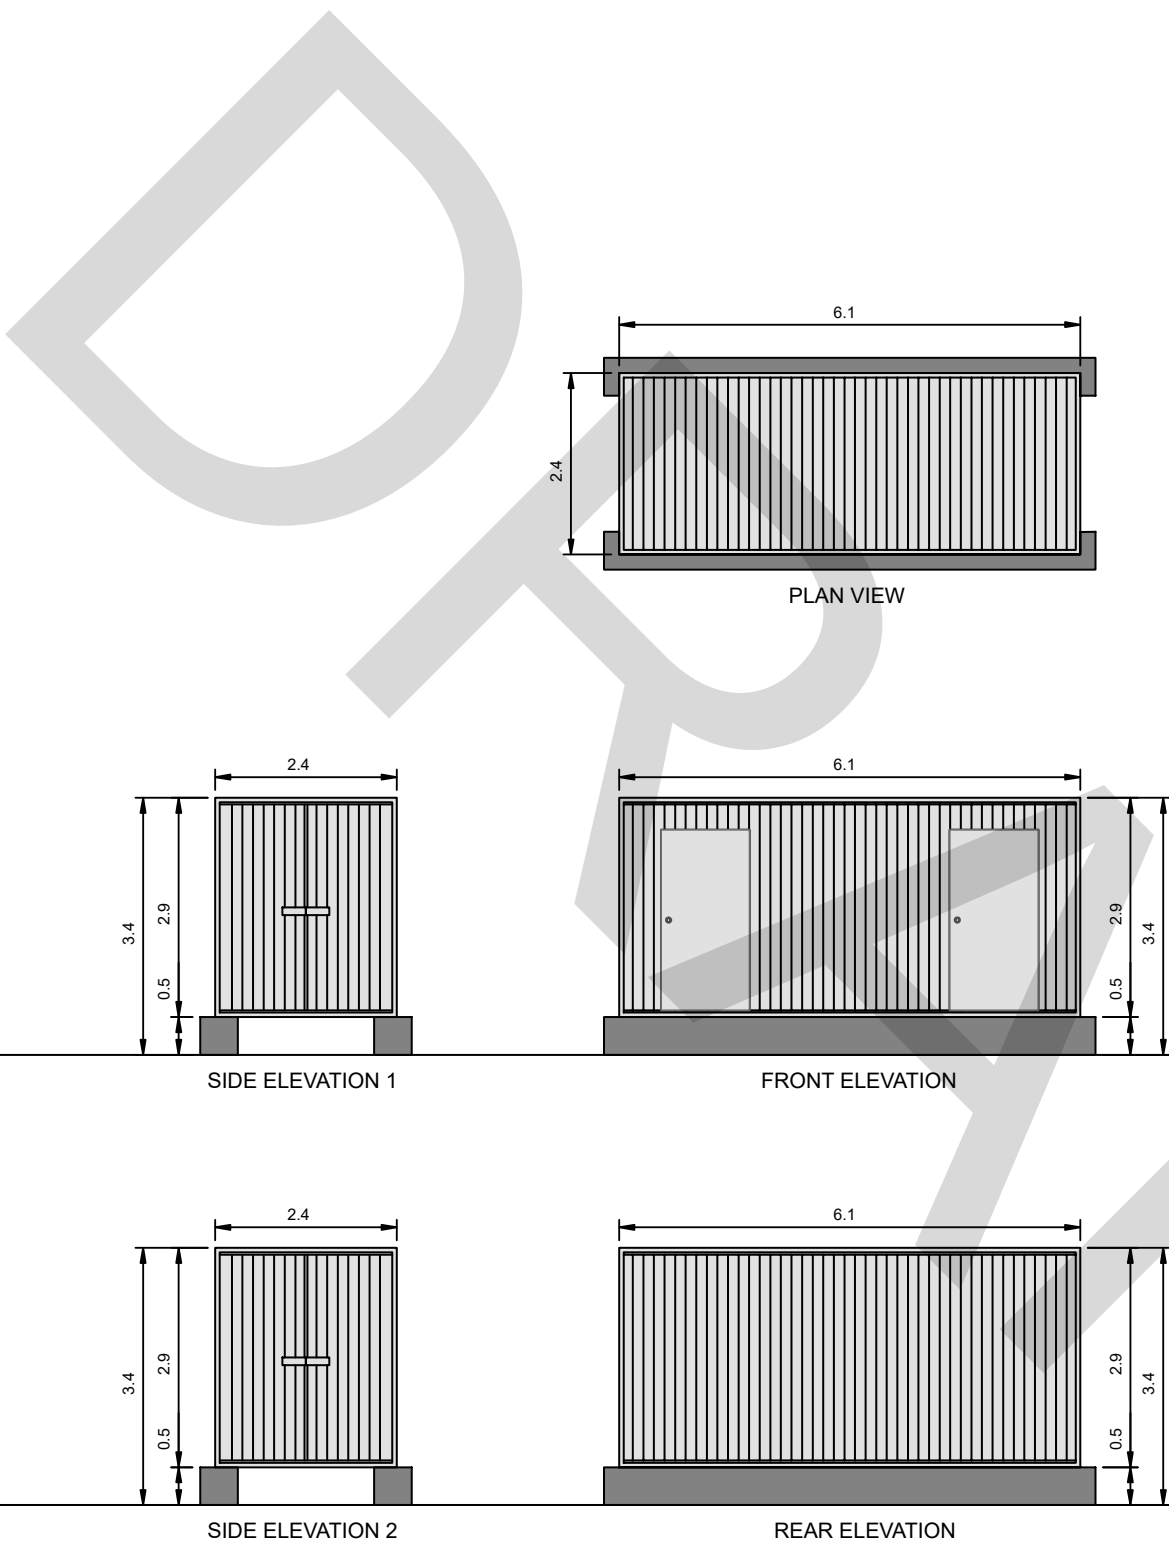

Legend:

Coordinate System: British National Grid
Projection: Transverse Mercator
Datum: OSGB 1936
Units: Meter




00	28/03/2025	First Draft	NH	MD	JB
Rev	Date	Description	Drm	Chk	App

Mynydd Ty-talwyn Energy Park



TITLE: Figure 2.16:
BESS LV Room, Welfare &
Control Plan


ID:P663870_Illustrations_Fig2-16 BESS LV Room, Welfare & Control Plan

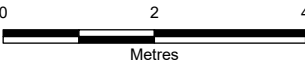

Scale: 1:100 @ A3



REV 00

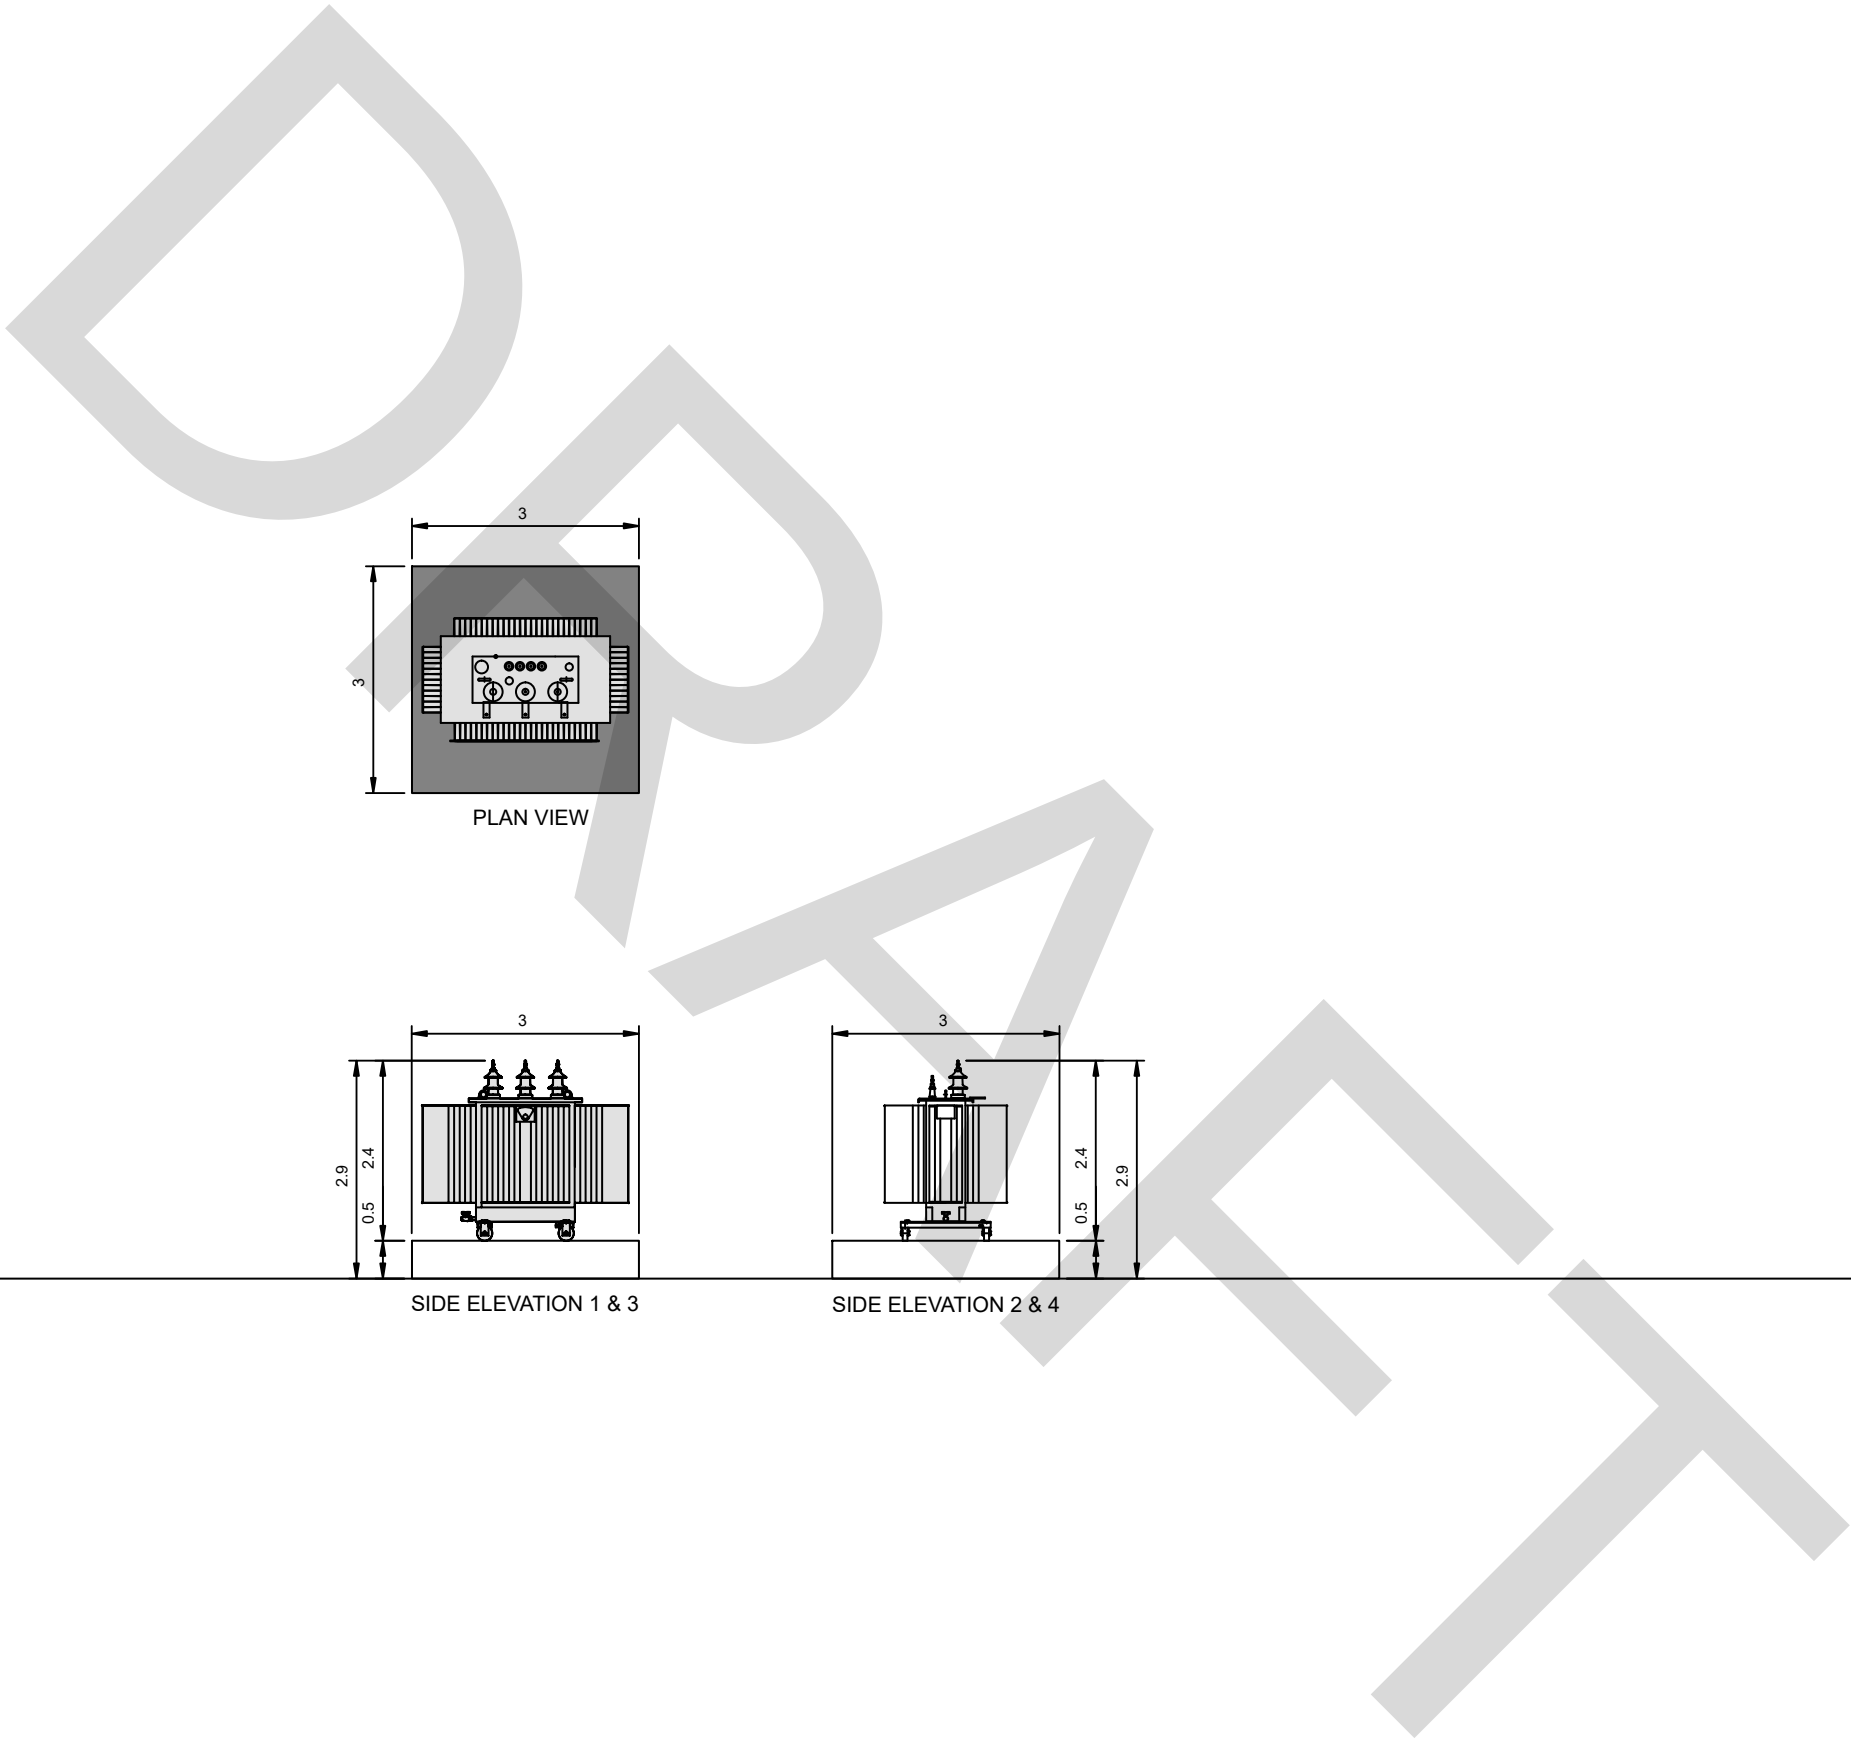

Legend:

Coordinate System: British National Grid
Projection: Transverse Mercator
Datum: OSGB 1936
Units: Meter




00	28/03/2025	First Draft	NH	MD	JB
Rev	Date	Description	Drn	Chk	App

Mynydd Ty-talwyn Energy Park



TITLE: Figure 2.17:
BESS Aux & Earth Transformer
Plan


ID:P663870_Illustrations_Fig2-17 BESS Aux & Earth Transformer Plan

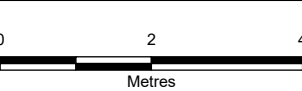

Scale: 1:100 @ A3




REV 00

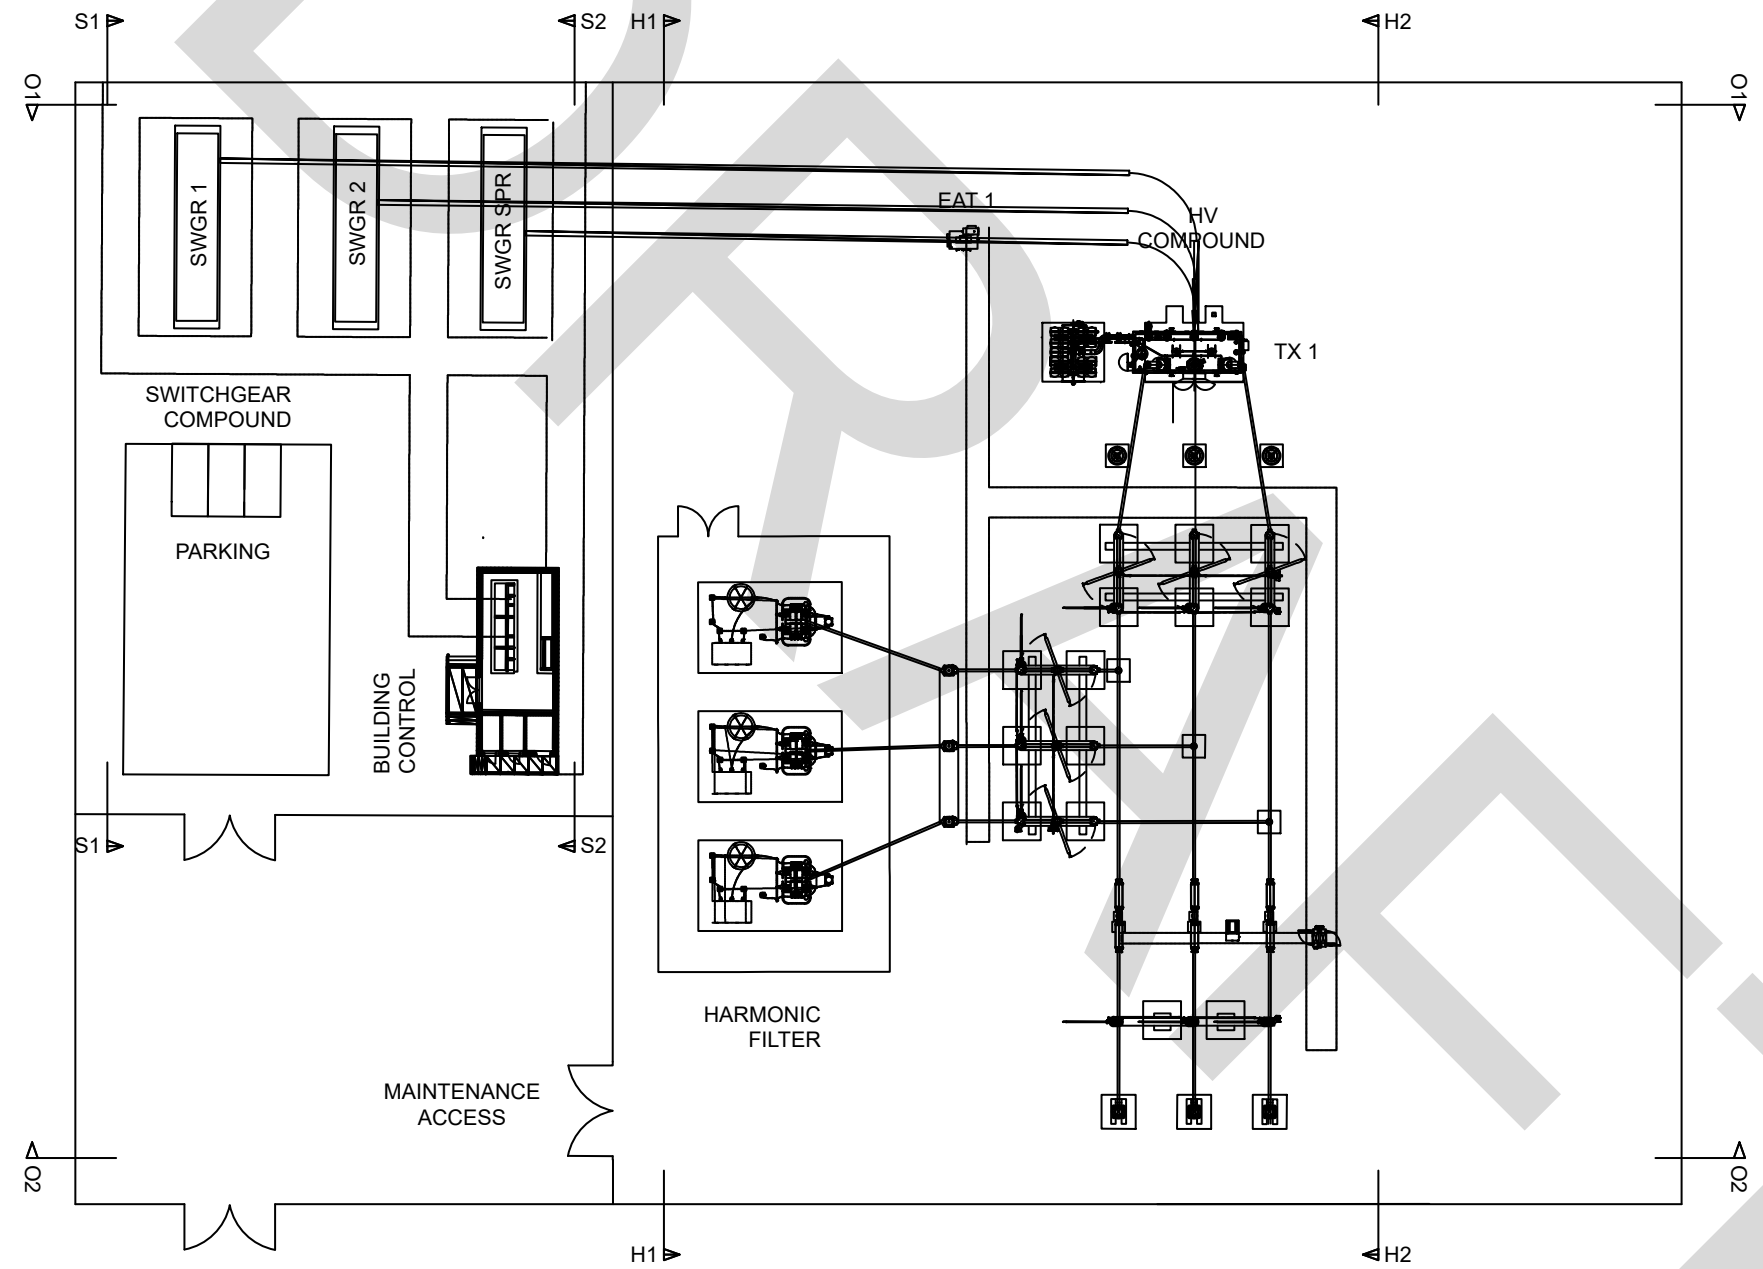

Legend:

Coordinate System: British National Grid
Projection: Transverse Mercator
Datum: OSGB 1936
Units: Meter

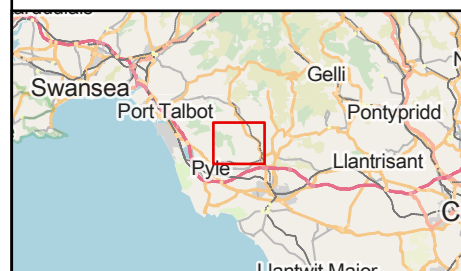


Rev	Date	Description	Drn	Chk	App
00	28/03/2025	First Draft	NH	MD	JB

Mynydd Ty-talwyn Energy Park




TITLE: Figure 2.18:
Substation Layout Plan



ID:P663870_Illustrations_Fig2-18 Substation Layout Plan

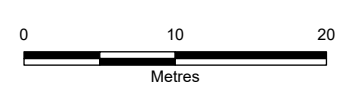

Scale: 1:500 @ A3

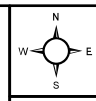


REV 00

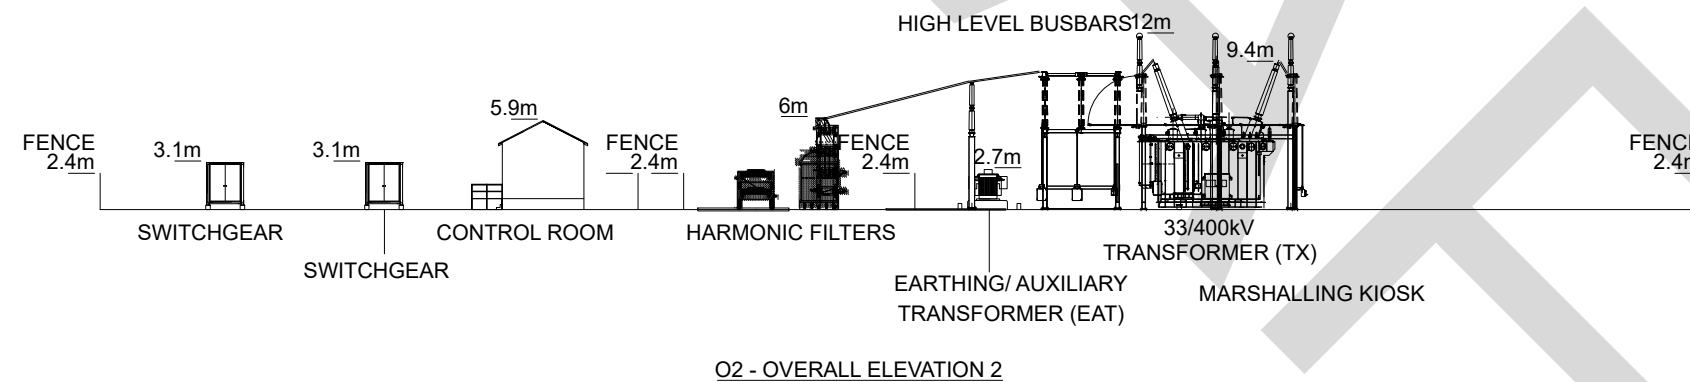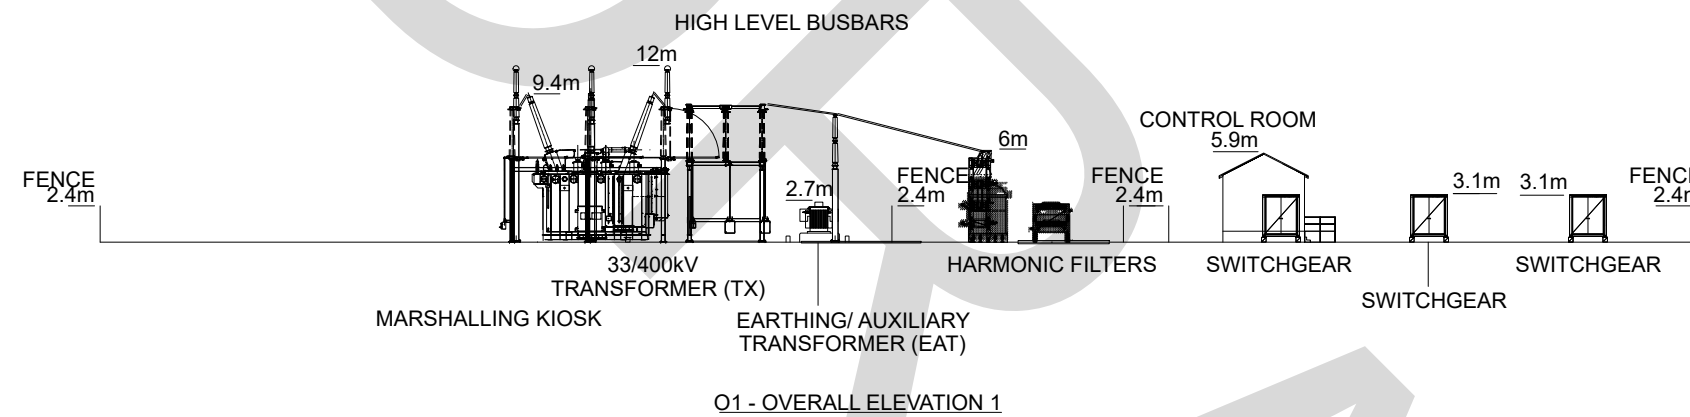

Legend:

Coordinate System: British National Grid
Projection: Transverse Mercator
Datum: OSGB 1936
Units: Meter

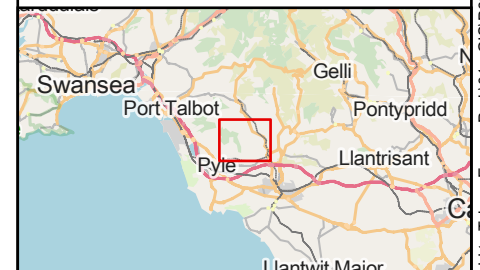


00	28/03/2025	First Draft	NH	MD	JB
Rev	Date	Description	Drm	Chk	App

Mynydd Ty-talwyn Energy Park




TITLE: Figure 2.19a:
Substation Elevations


ID:P663870_Illustrations_Fig2-19a Substation Elevations

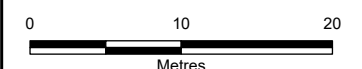

REV 00

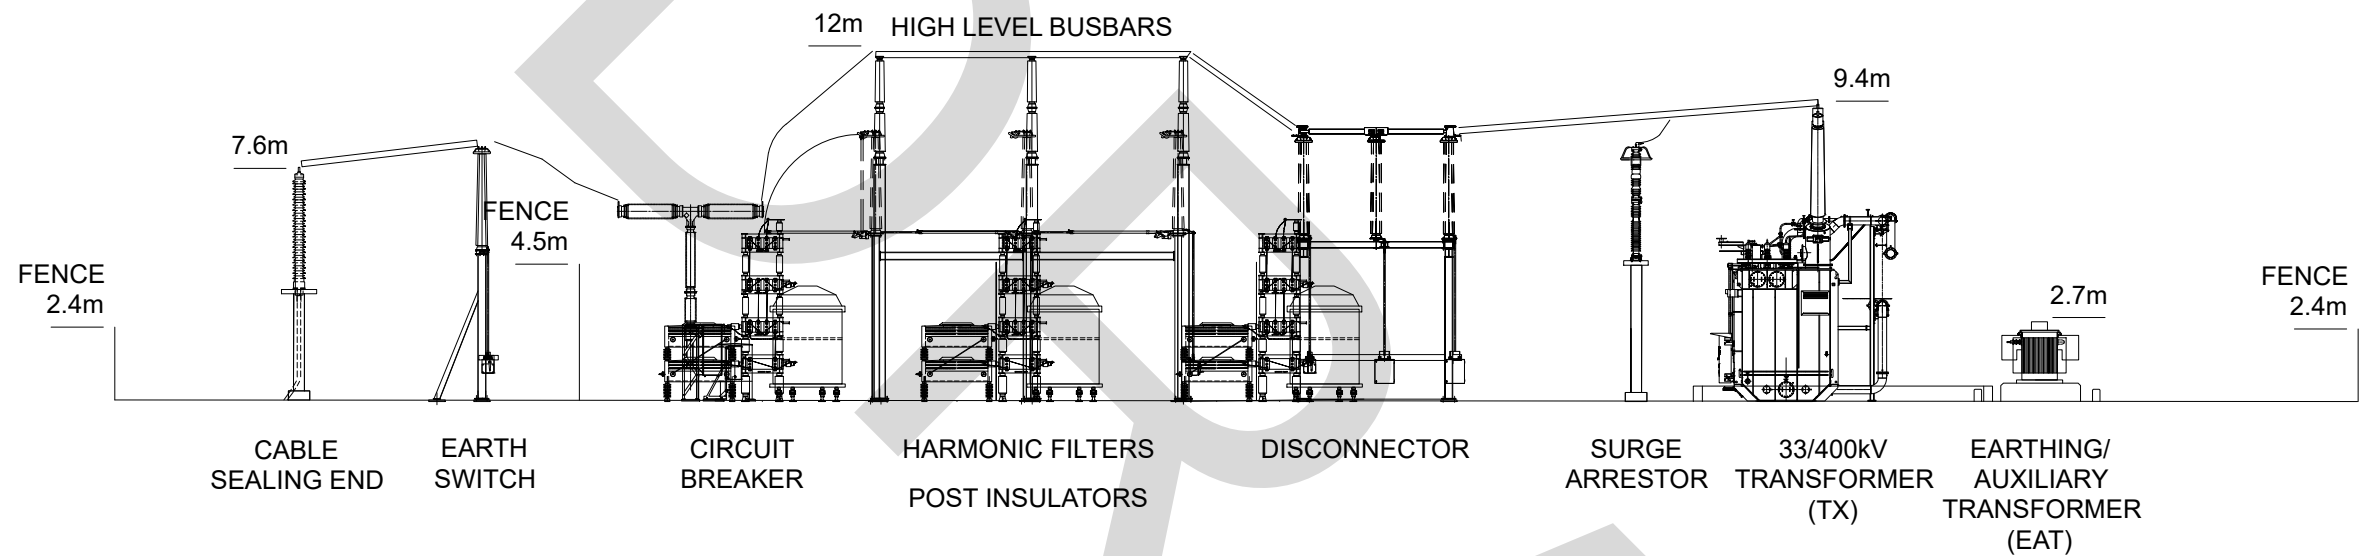


H1 - HV COMPOUND ELEVATION 1

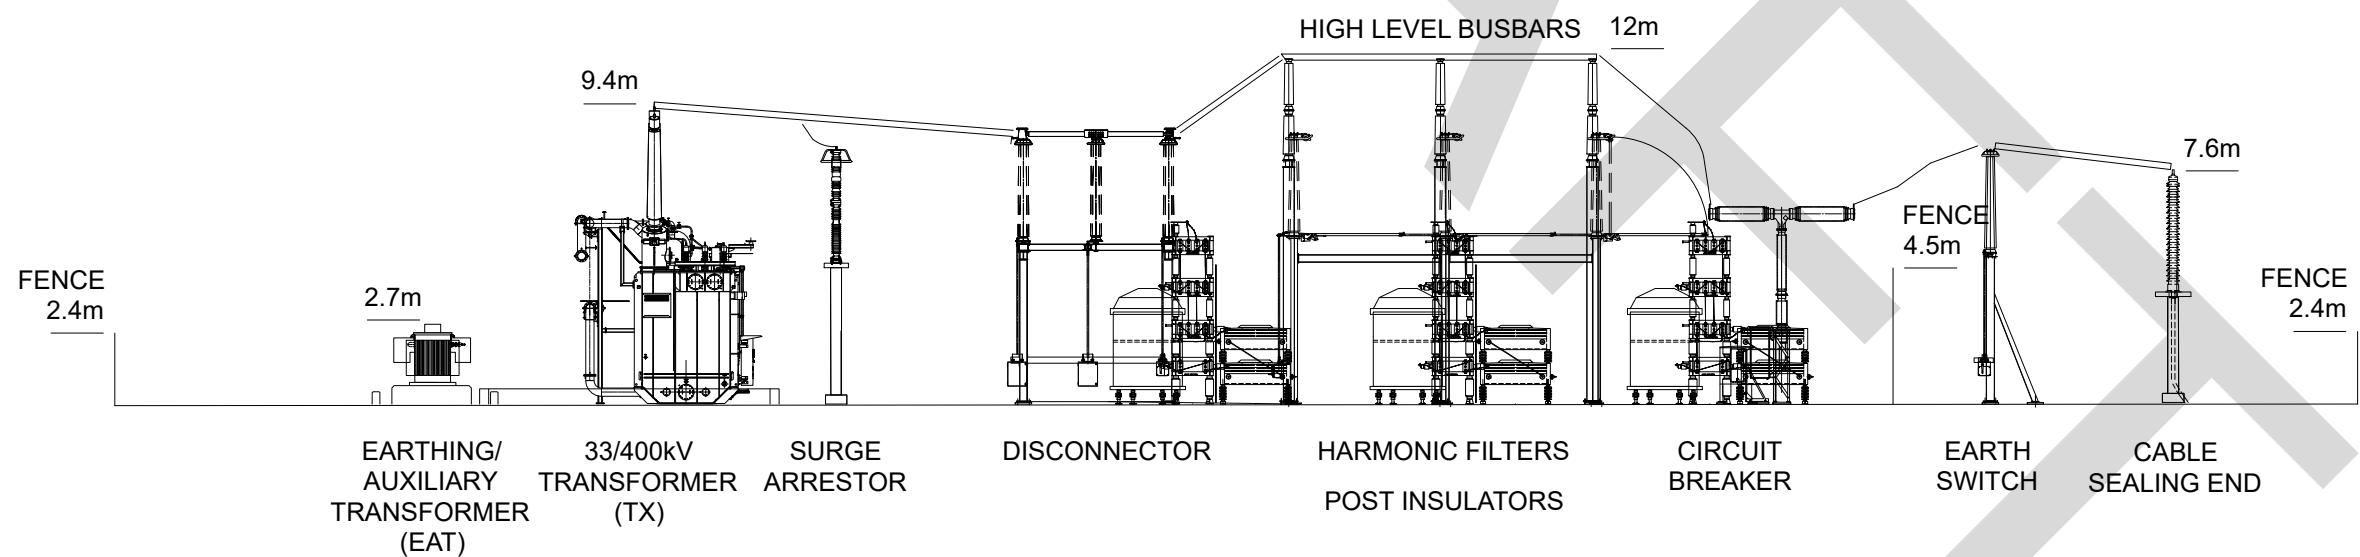

H2 - HV COMPOUND ELEVATION 2

Legend:

Coordinate System: British National Grid
Projection: Transverse Mercator
Datum: OSGB 1936
Units: Meter

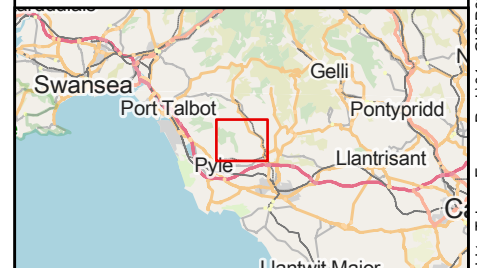


Rev	Date	Description	Drm	Chk	App
00	28/03/2025	First Draft	NH	MD	JB

Mynydd Ty-talwyn Energy Park



TITLE: Figure 2.19b:
Substation Elevations

ID:P663870_Illustrations_Fig2-19b Substation Elevations

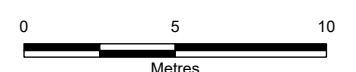

Scale: 1:250 @ A3



REV 00



S1 - SWITCHGEAR COMPOUND ELEVATION 1



S2 - SWITCHGEAR COMPOUND ELEVATION 2

Legend:

Coordinate System: British National Grid
Projection: Transverse Mercator
Datum: OSGB 1936
Units: Meter




00	28/03/2025	First Draft	NH	MD	JB
Rev	Date	Description	Drn	Chk	App

Mynydd Ty-talwyn Energy Park



TITLE: Figure 2.19c:
Substation Elevations


ID:P663870_Illustrations_Fig2-19c Substation Elevations

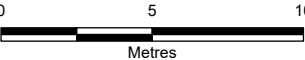

Scale: 1:250 @ A3




REV 00

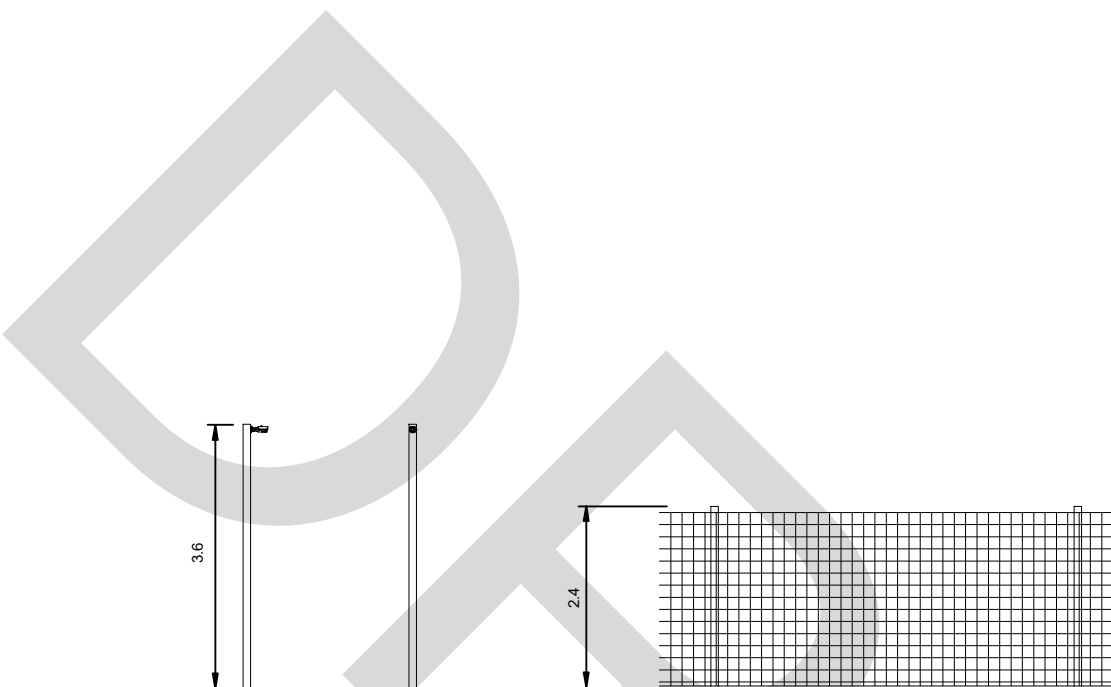

CCTV POLES - SIDE
ELEVATION &
FRONT ELEVATION

DEER FENCING

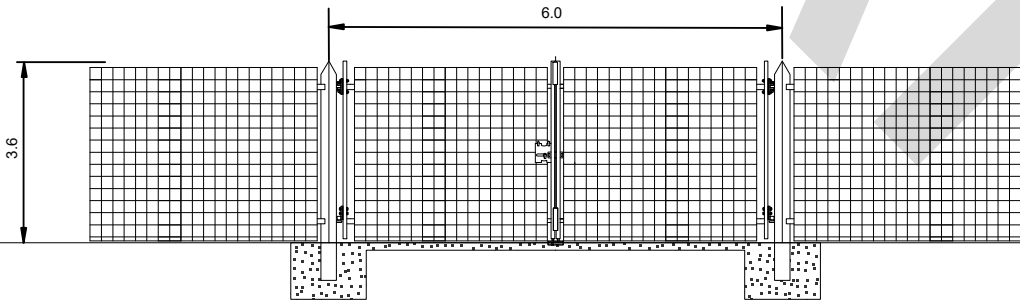

DEER FENCING AND
ACCESS GATE

Legend:

Coordinate System: British National Grid
Projection: Transverse Mercator
Datum: OSGB 1936
Units: Meter




00	15/04/2025	First Draft	NH	MD	JB
Rev	Date	Description	Drn	Chk	App

Mynydd Ty-talwyn Energy Park



TITLE: Figure 2.20:
Solar Fencing & Security Gate
Elevations & CCTV



ID:P663870_Illustrations_Fig2-20 Solar Fencing & Security Gate
Elevations & CCTV

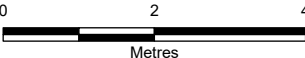

Scale: 1:100 @ A3



REV 00

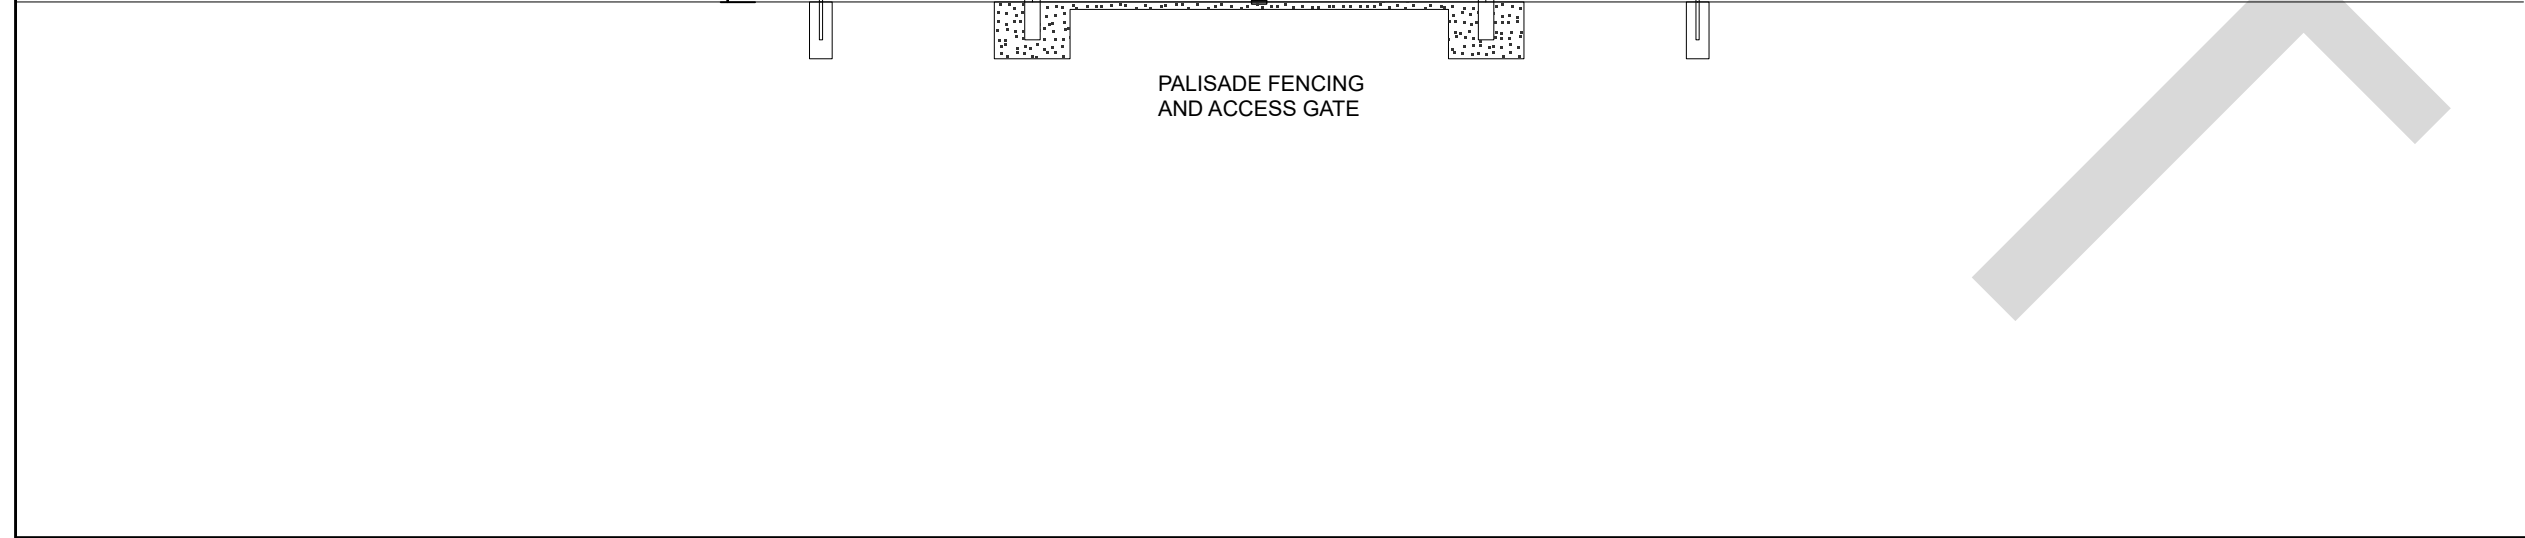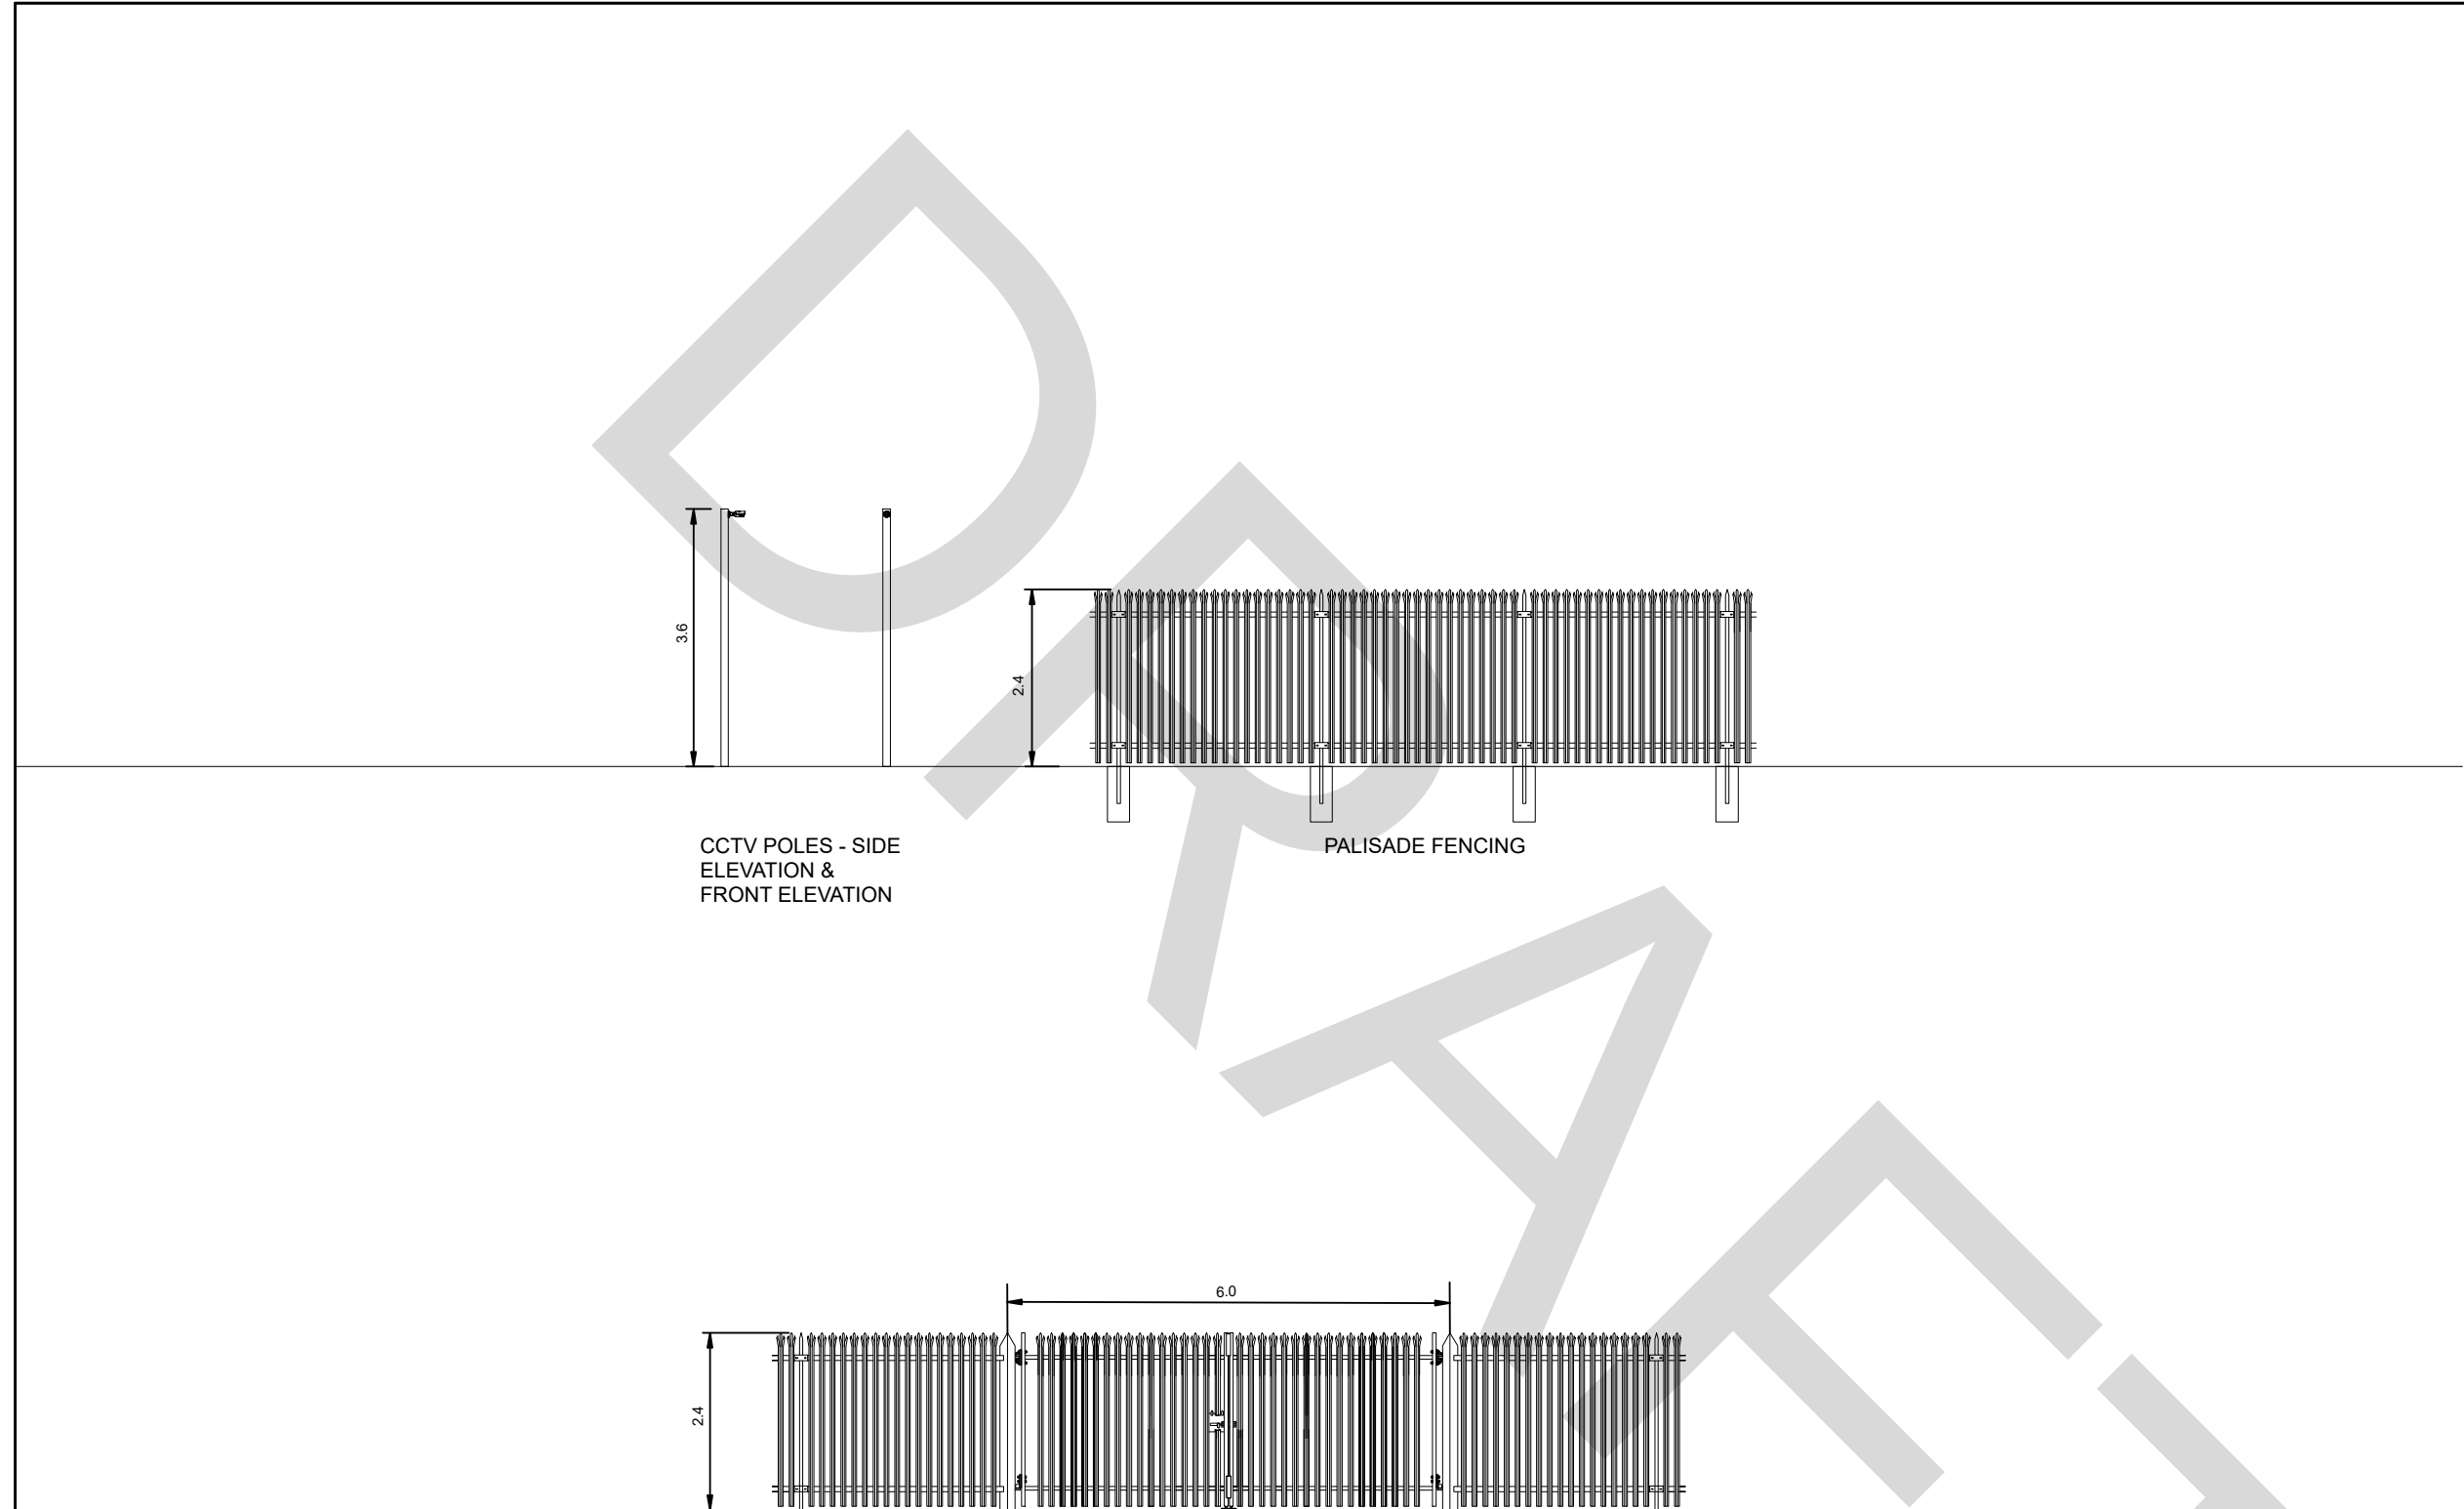

Legend:

Coordinate System: British National Grid
Projection: Transverse Mercator
Datum: OSGB 1936
Units: Meter




00	15/04/2025	First Draft	NH	MD	JB
Rev	Date	Description	Drn	Chk	App

Mynydd Ty-talwyn Energy Park



TITLE: Figure 2.21:
BESS & Substation Fencing &
Security Gate

ID:P663870_Illustrations_Fig2-21 BESS & Substation Fencing & Security Gate Elevations & CCTV

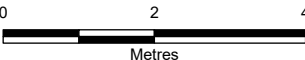

Scale: 1:100 @ A3




REV 00



- Legend:**
- Indicative Temporary Construction Compound
 - Parking Area
 - Welfare Facilities
 - Access Track

Coordinate System: British National Grid
Projection: Transverse Mercator
Datum: OSGB 1936
Units: Meter

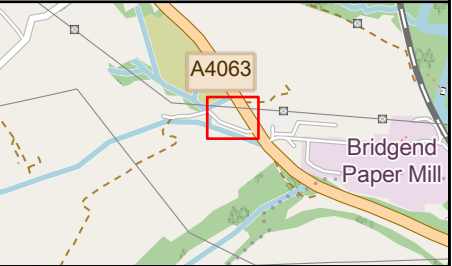

00	28/03/2025	First Draft	NH	MD	JB
Rev	Date	Description	Drn	Chk	App

Mynydd Ty-talwyn Energy Park

 GALILEO EMPOWER

TITLE: Figure 2.22a:
Indicative Temporary Construction
Compound

ID:P663870_Illustrations_Fig2-22a Temporary Construction Compound

01020
Metres
Scale: 1:500 @ A3


REV 00



- Legend:
- Indicative Temporary Construction Compounds
 - Welfare Facilities
 - Access Track

Coordinate System: British National Grid
Projection: Transverse Mercator
Datum: OSGB 1936
Units: Meter




00	28/03/2025	First Draft	NH	MD	JB
Rev	Date	Description	Drn	Chk	App

Mynydd Ty-talwyn Energy Park



TITLE: Figure 2.22b:
Indicative Temporary Construction
Compound



ID:P663870_Illustrations_Fig2-22b Temporary Construction Compound

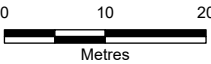

Scale: 1:750 @ A3



REV 00

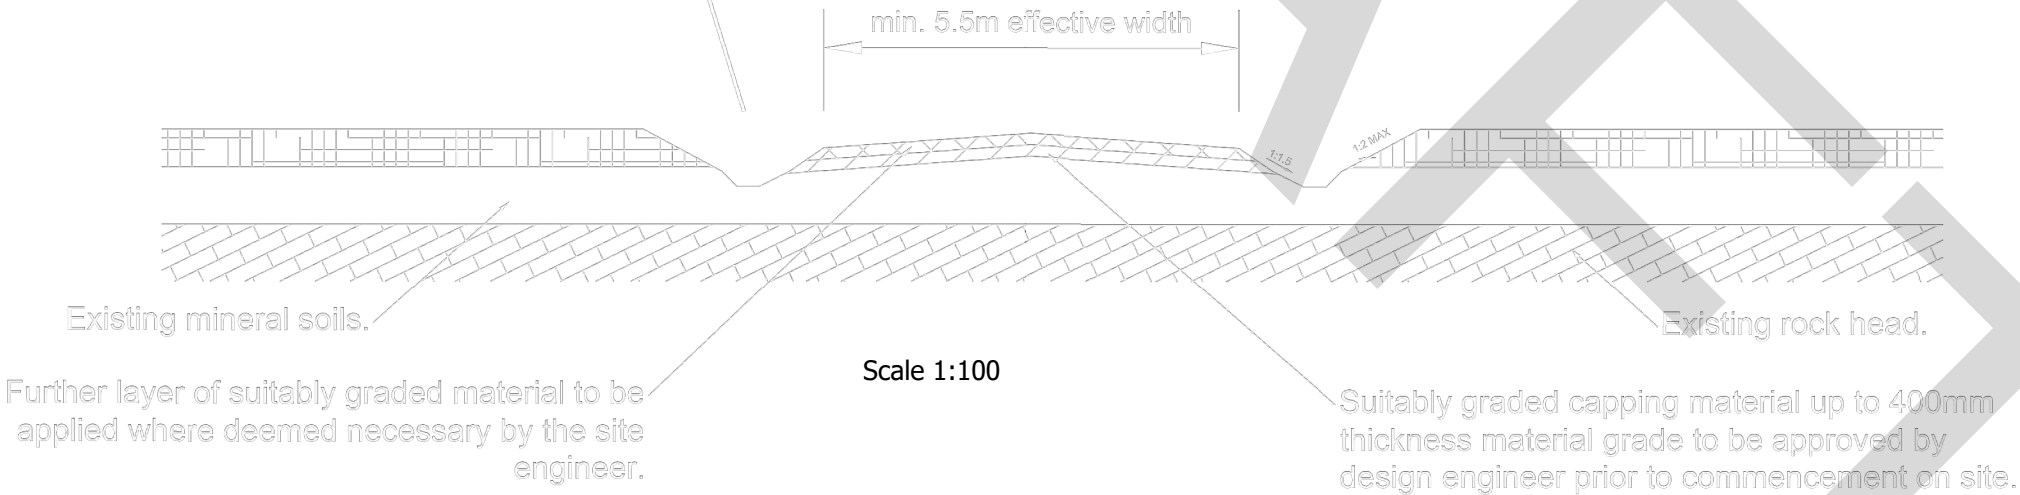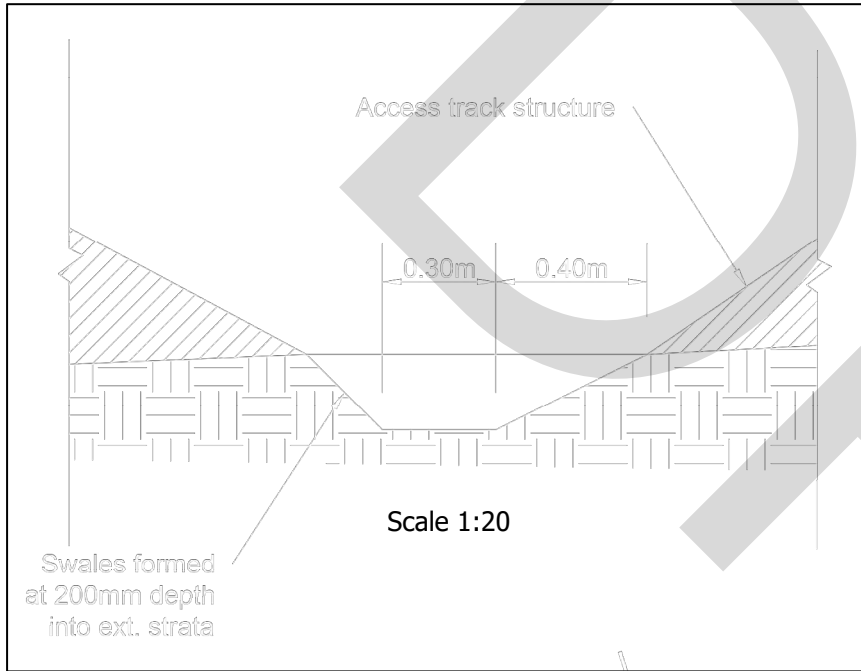

TYPICAL TRACK FORMATION ON OVERBURDEN SOIL

Legend:

Coordinate System: British National Grid
Projection: Transverse Mercator
Datum: OSGB 1936
Units: Meter




Rev	Date	Description	Drn	Chk	App
00	28/03/2025	First Draft	NH	MD	JB

Mynydd Ty-talwyn Energy Park



TITLE: Figure 2.23:
Typical Access Track Cross Section


ID:P663870_Illustrations_Fig2-23 Typical Access Track Cross Section

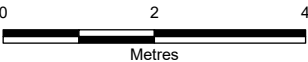

Scale: 1:100 @ A3



REV 00

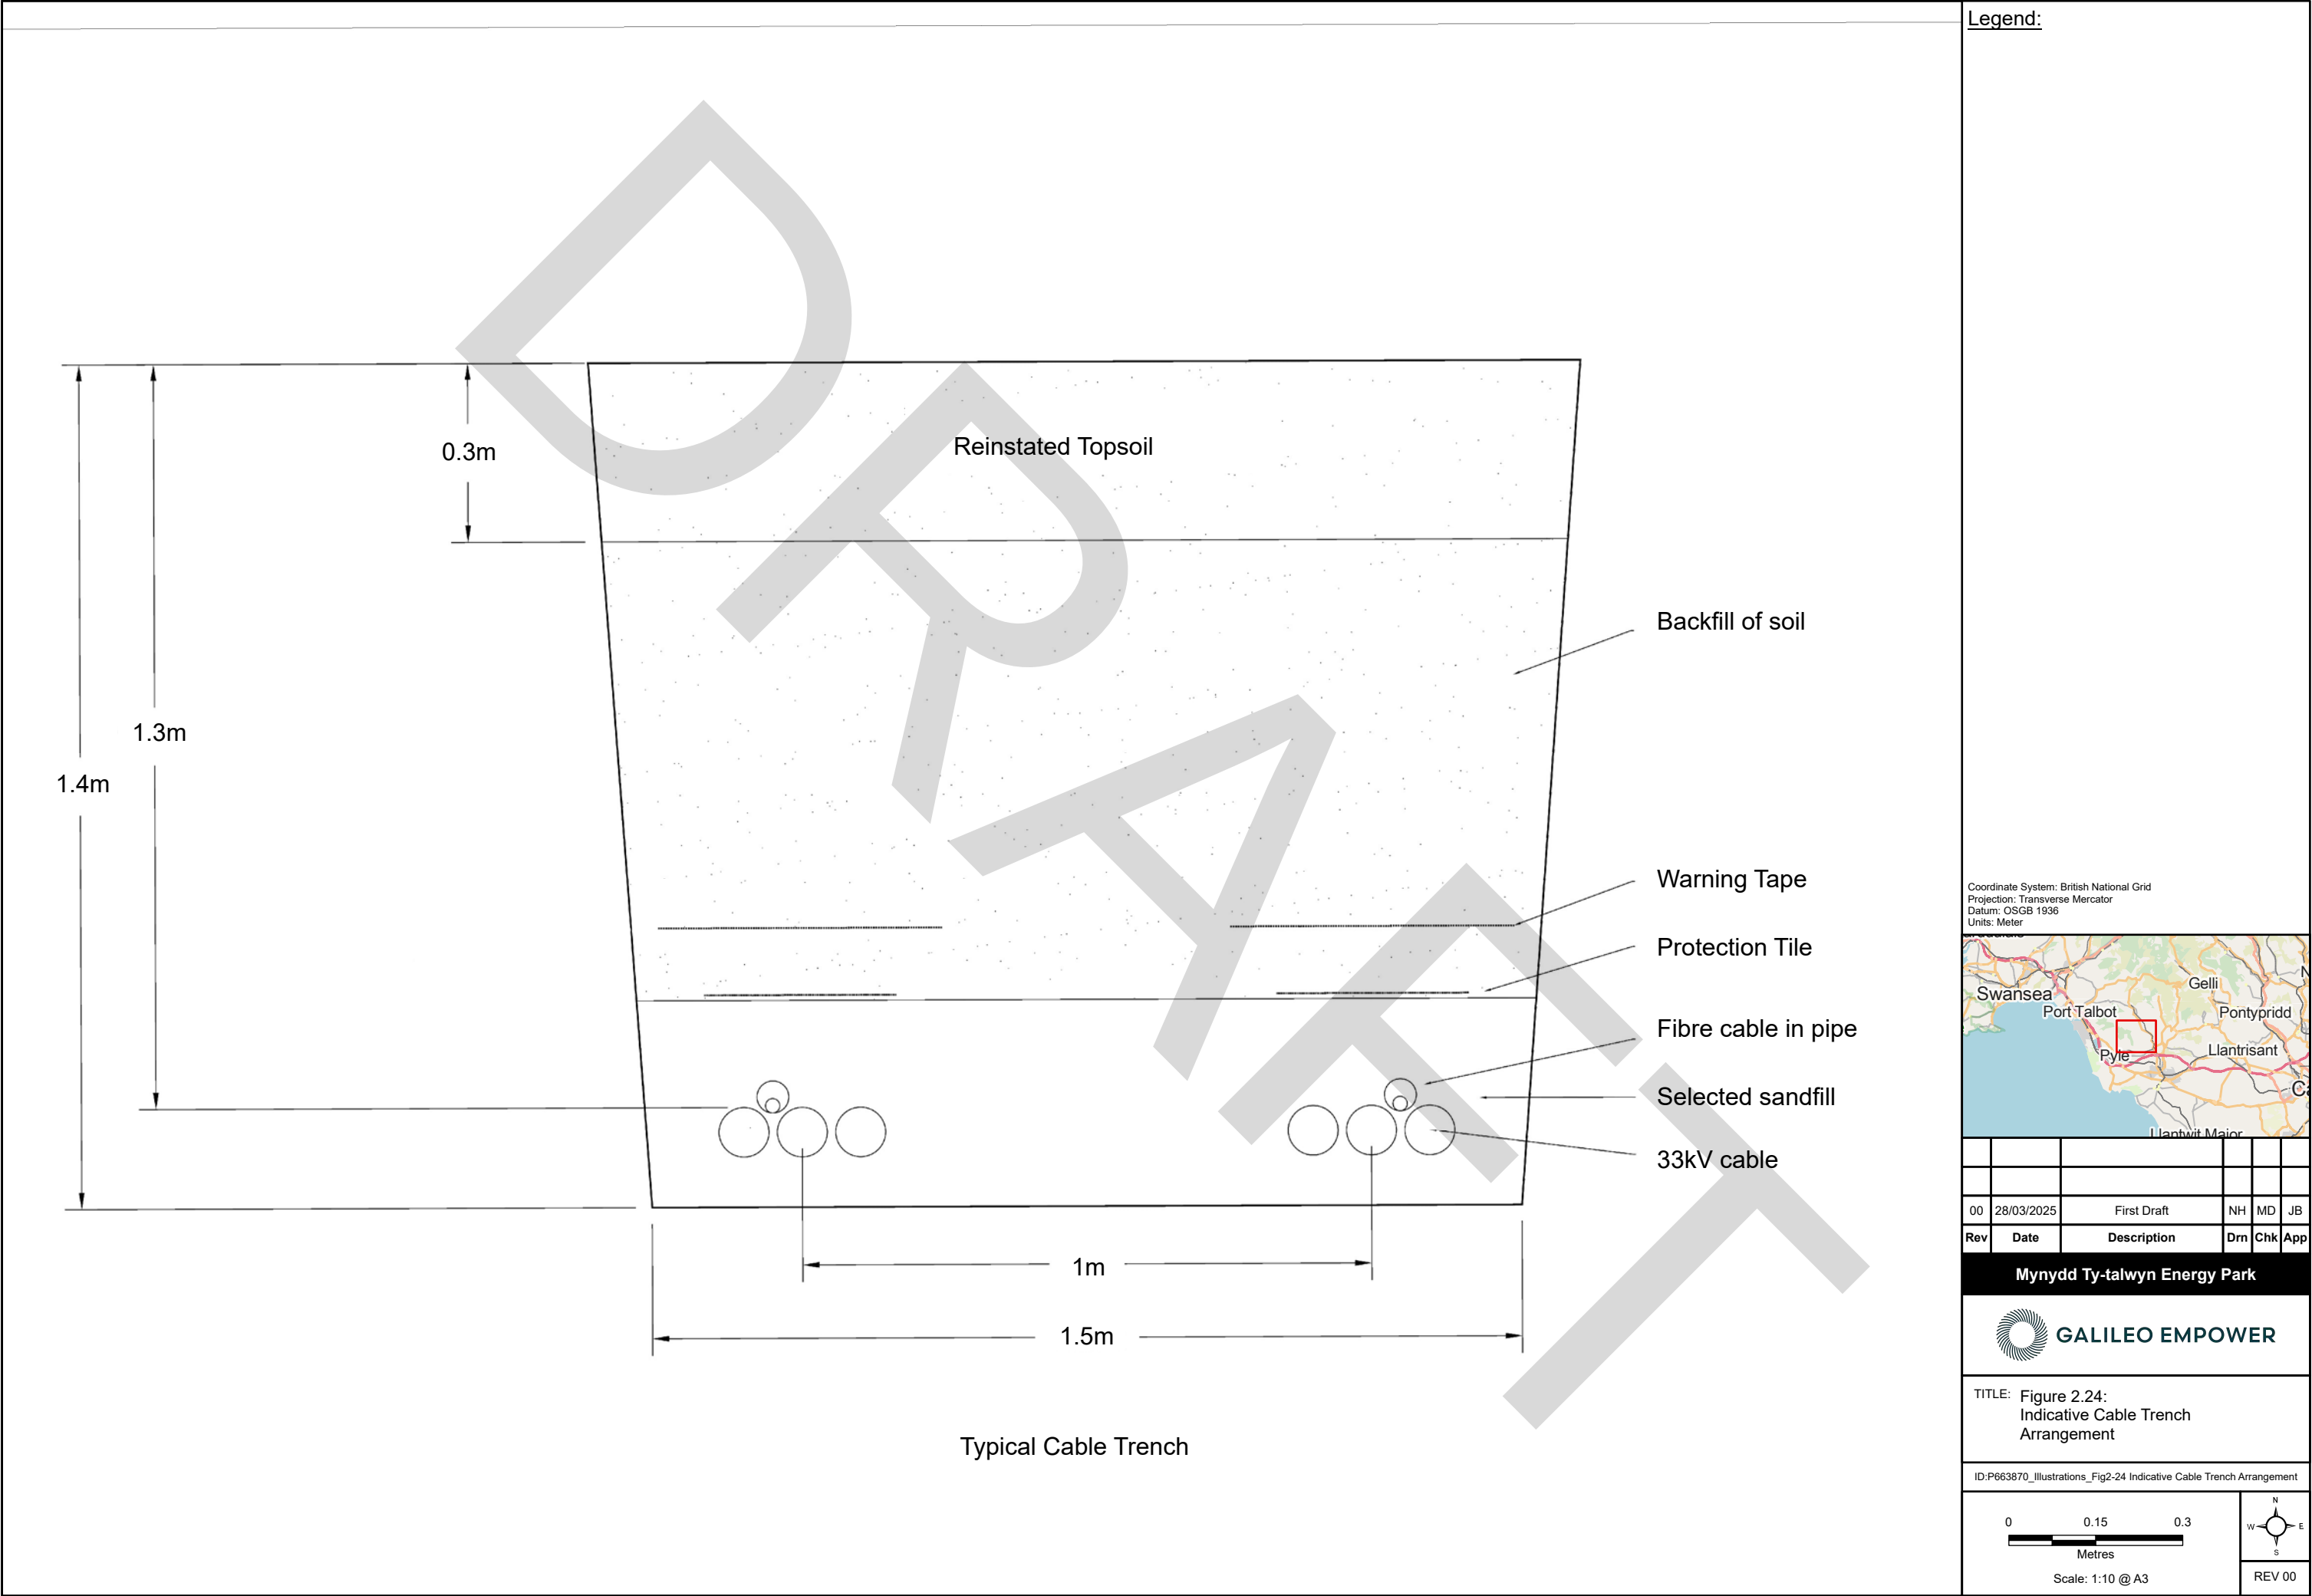

Legend:

Coordinate System: British National Grid
Projection: Transverse Mercator
Datum: OSGB 1936
Units: Meter




00	28/03/2025	First Draft	NH	MD	JB
Rev	Date	Description	Drm	Chk	App

Mynydd Ty-talwyn Energy Park



TITLE: Figure 2.24:
Indicative Cable Trench
Arrangement




ID:P663870_Illustrations_Fig2-24 Indicative Cable Trench Arrangement

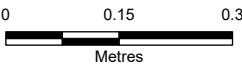

Scale: 1:10 @ A3




REV 00

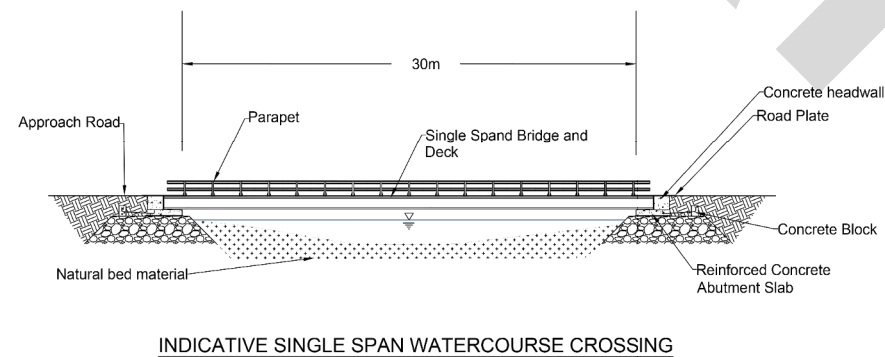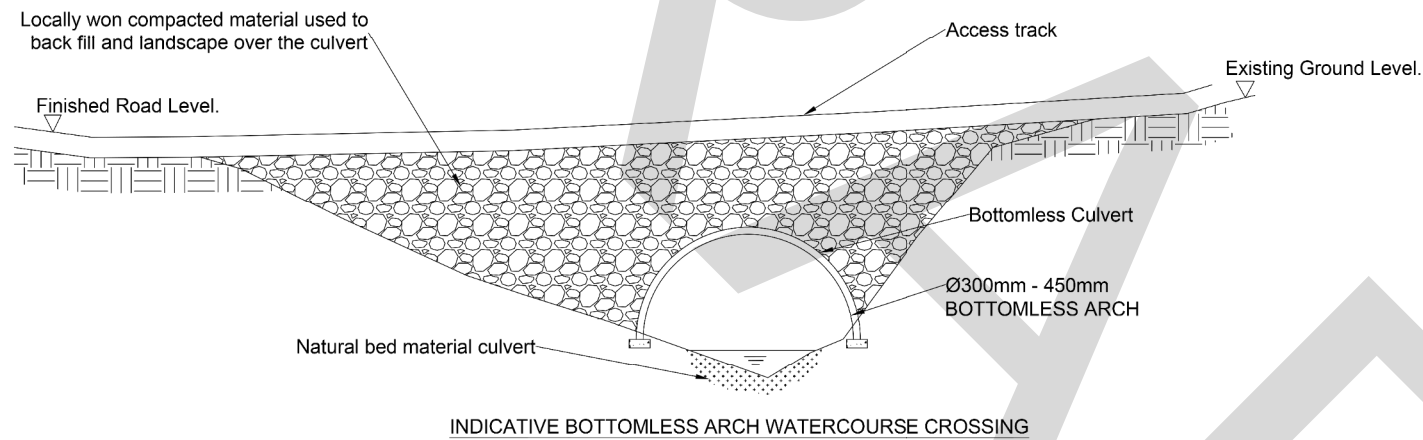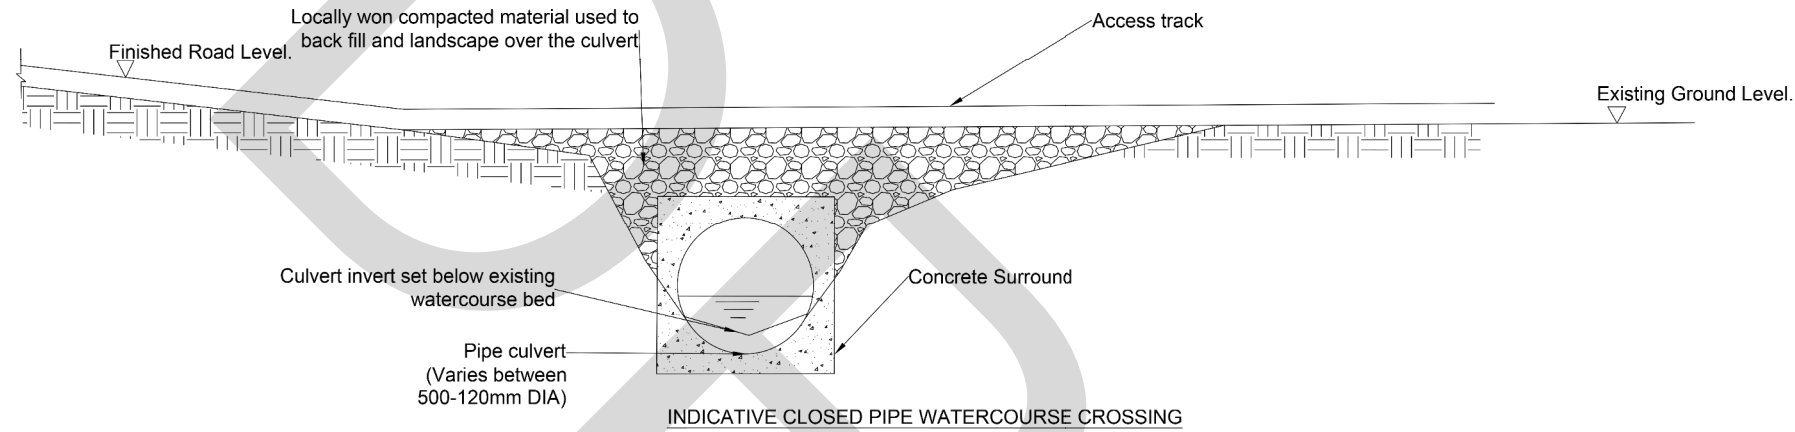

Legend:

Coordinate System: British National Grid
Projection: Transverse Mercator
Datum: OSGB 1936
Units: Meter

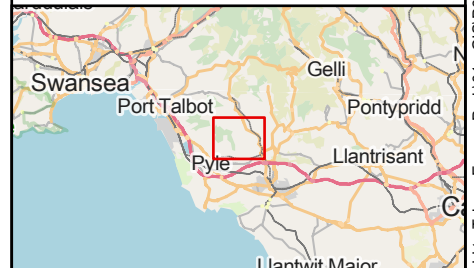


Rev	Date	Description	Drm	Chk	App
00	15/04/2025	First Draft	NH	MD	JB

Mynydd Ty-talwyn Energy Park




TITLE: Figure 2.25:
Indicative Watercourse Crossings

ID:P663870_Illustrations_Fig2-25 Indicative Watercourse Crossings

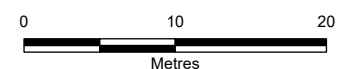

Scale: 1:500 @ A3

REV 00

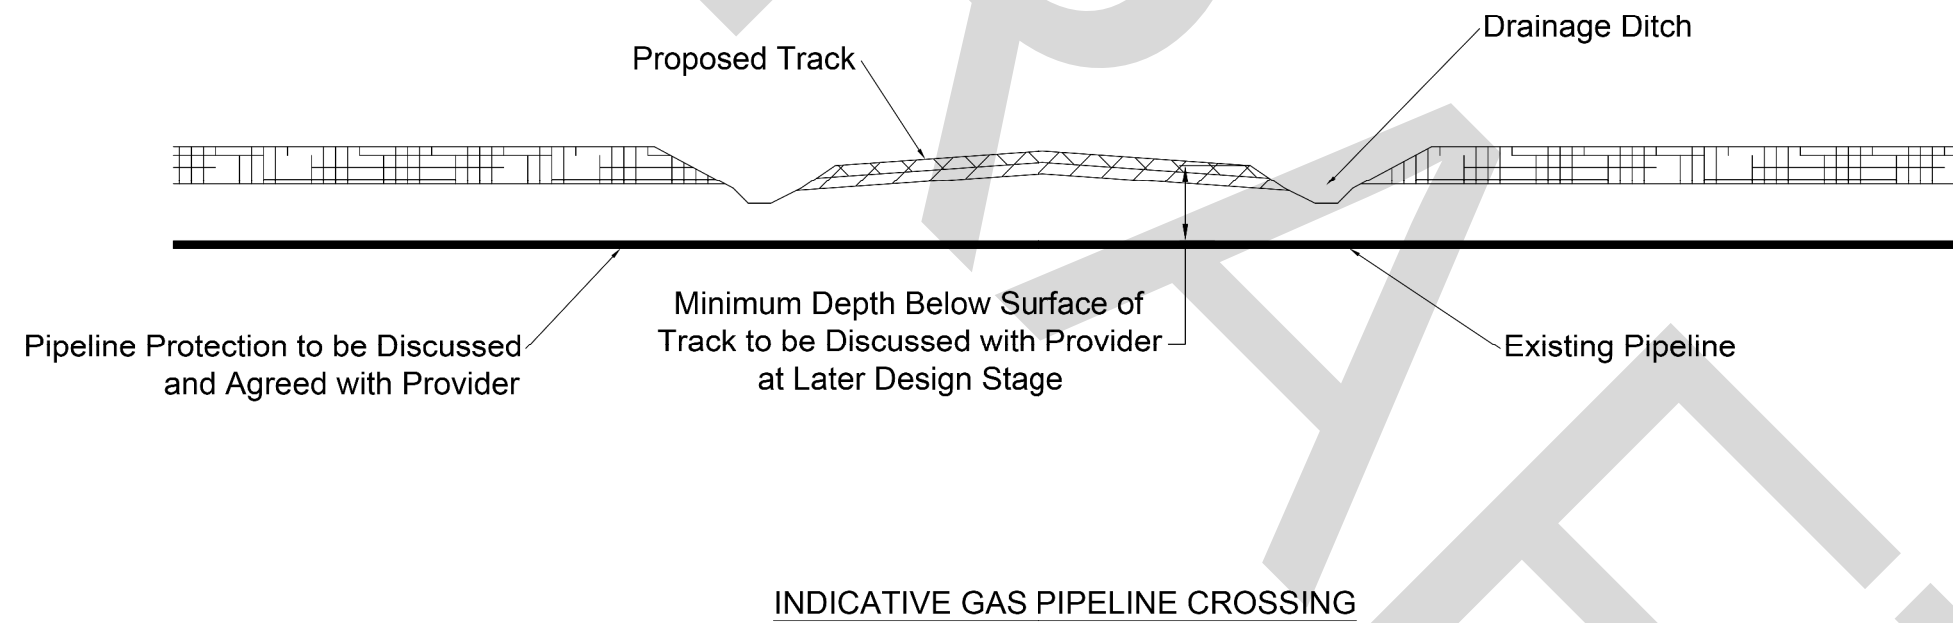

Legend:

Coordinate System: British National Grid
Projection: Transverse Mercator
Datum: OSGB 1936
Units: Meter




00	31/03/2025	First Draft	NH	MD	JB
Rev	Date	Description	Drn	Chk	App

Mynydd Ty-talwyn Energy Park



TITLE: Figure 2.26:
Indicative Gas Pipeline Crossing



ID:P663870_Illustrations_Fig2-26 Indicative Gas Pipeline Crossing

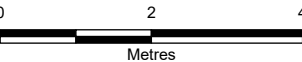

Scale: 1:100 @ A3




REV 00

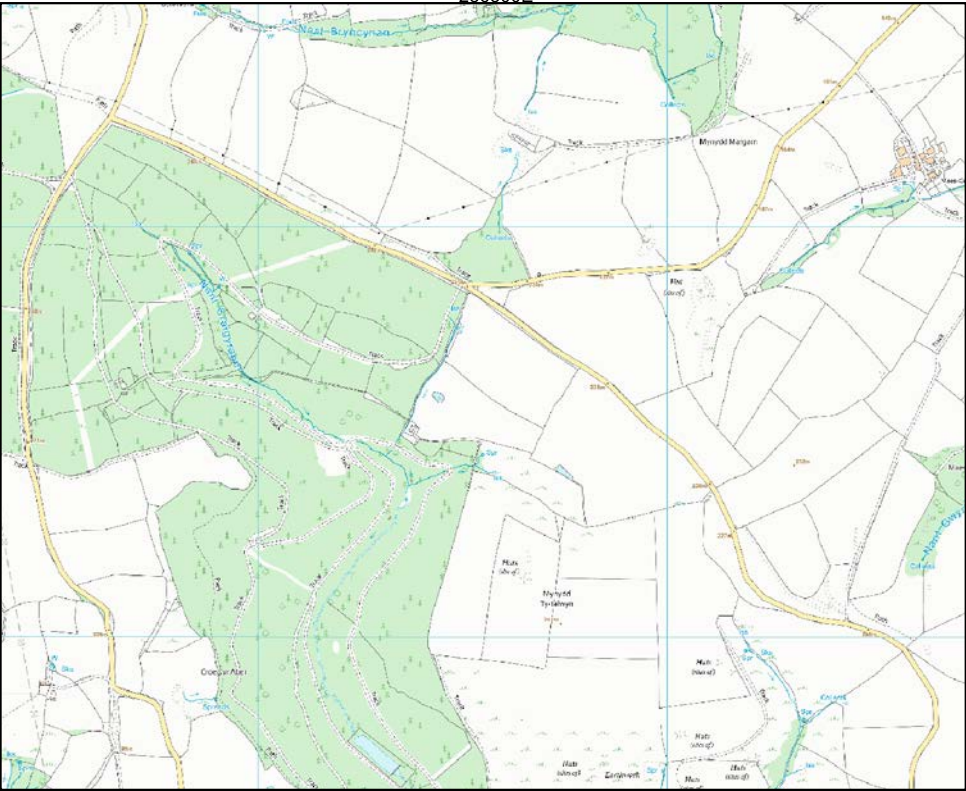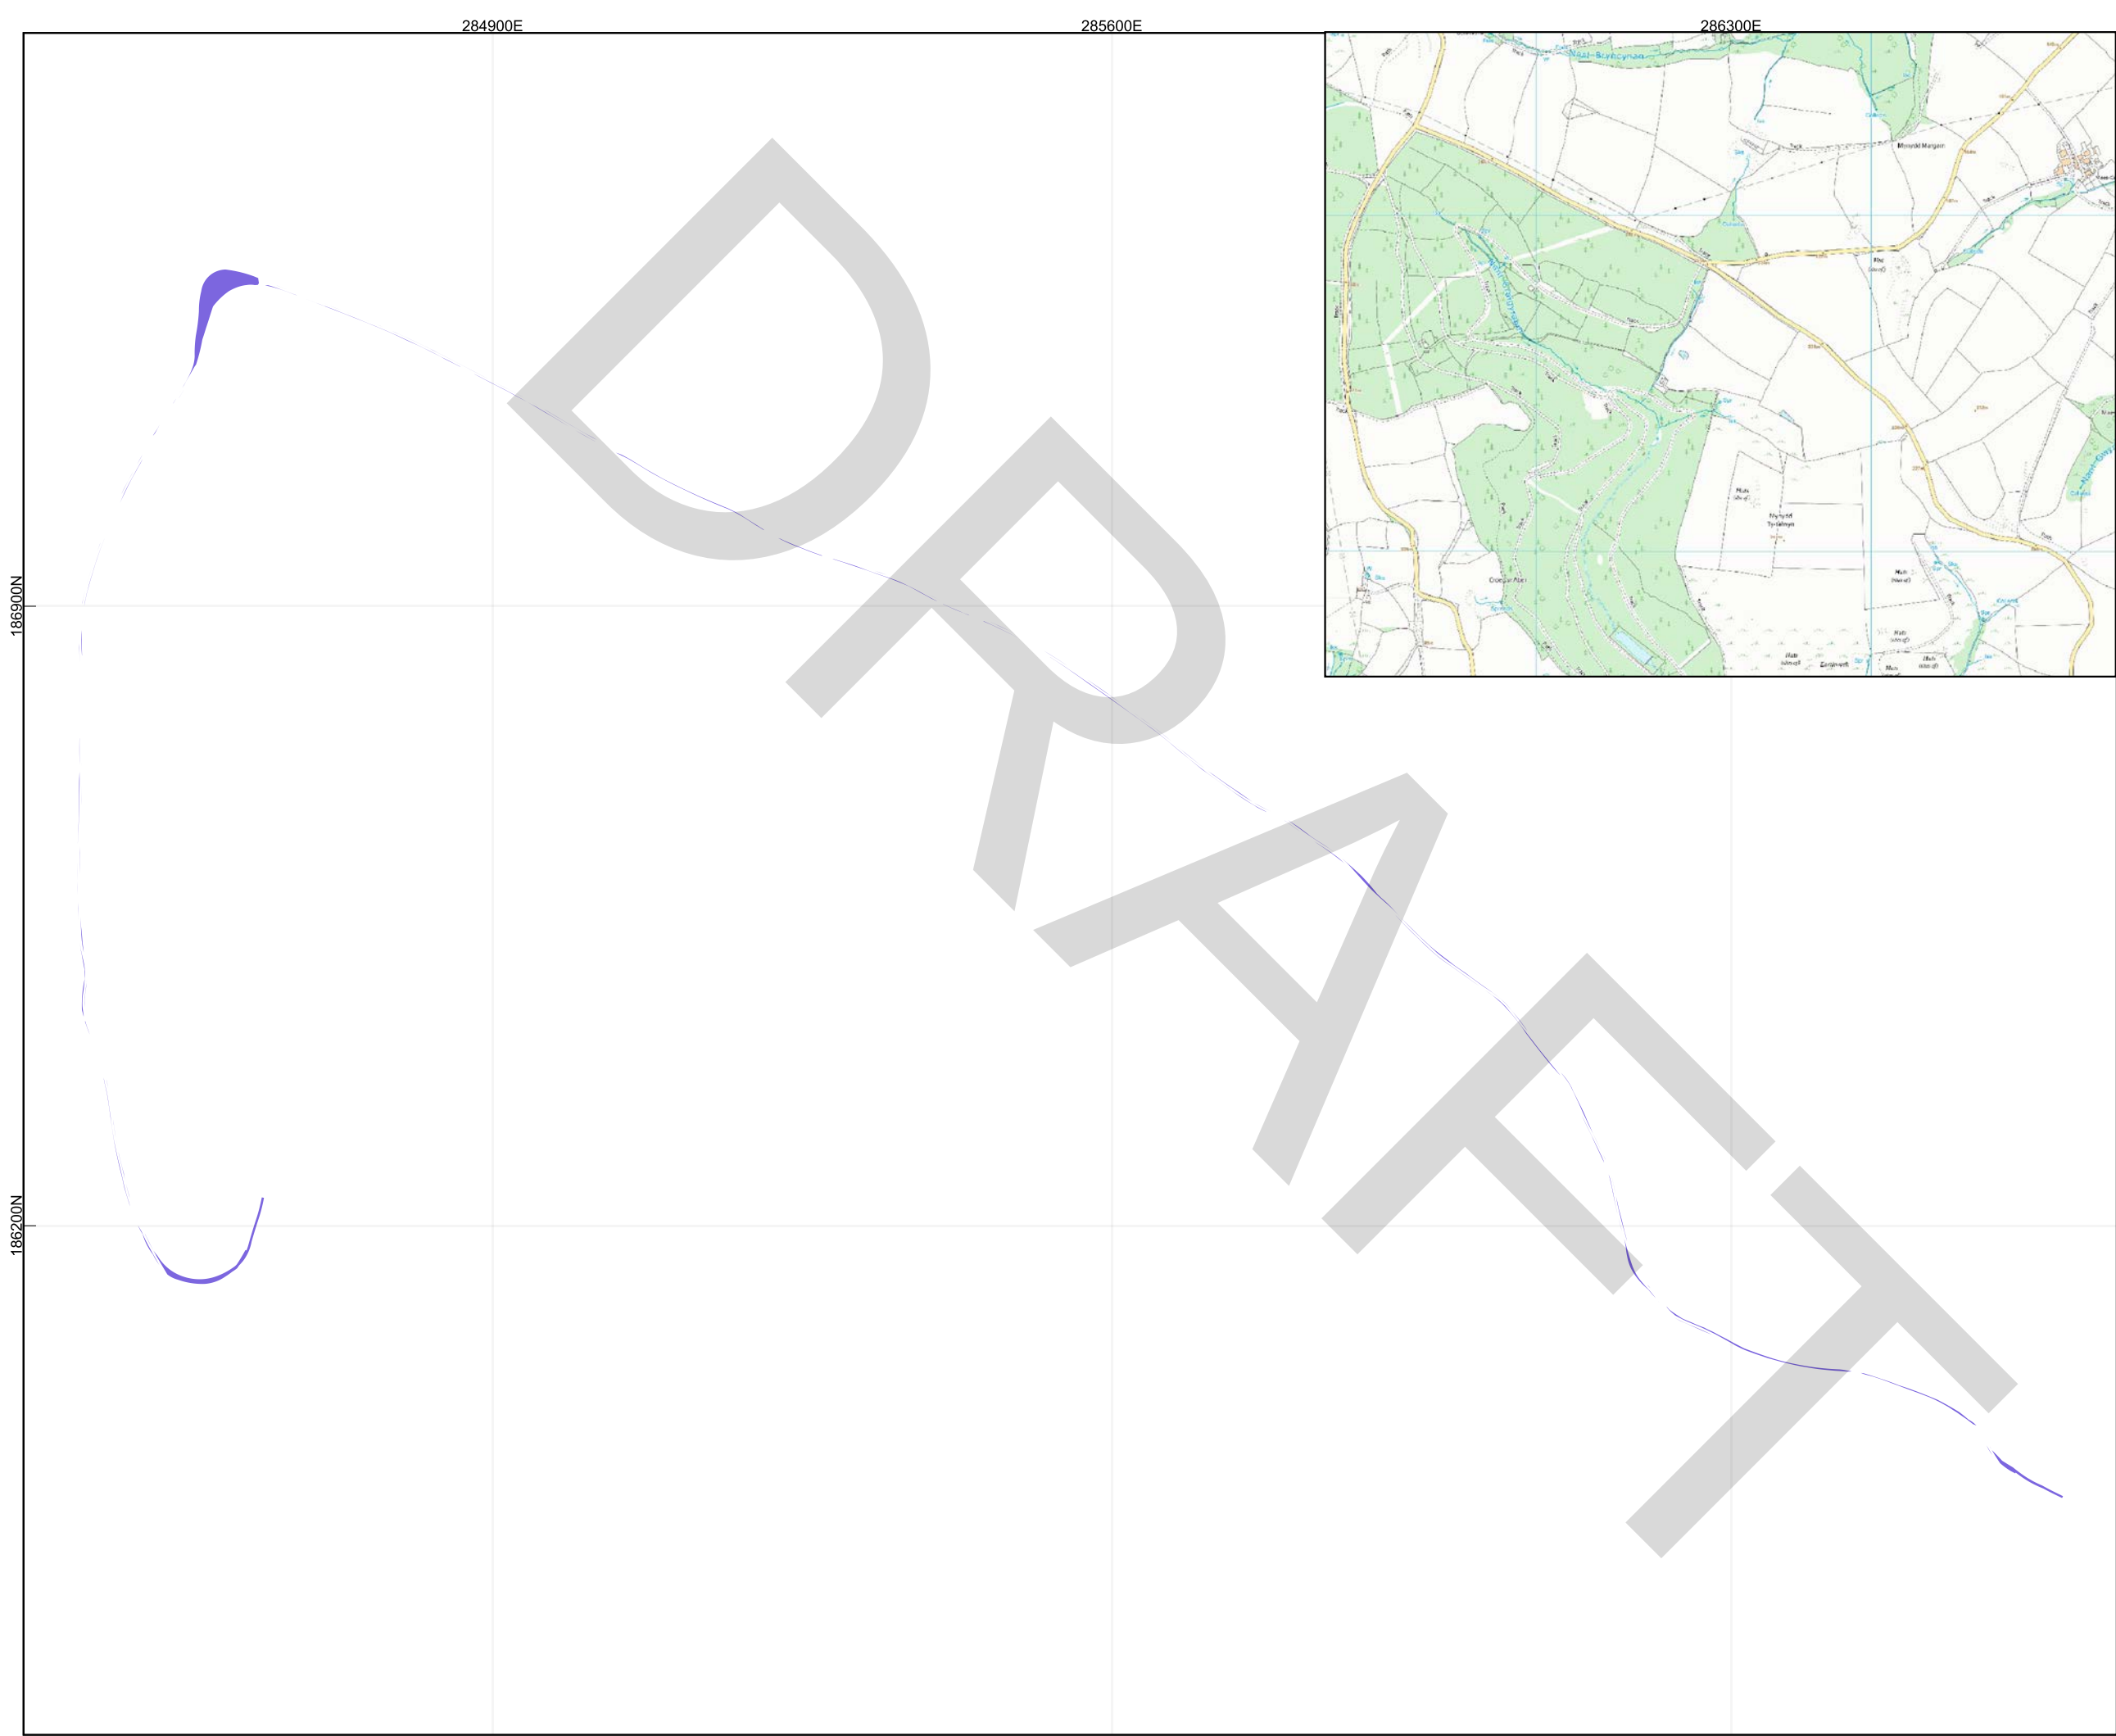

Legend

 Indicative Highway Overrun Areas

CRS: EPSG:27700
Projection: Transverse Mercator
Ellipsoid: EPSG:7001
Units: meters

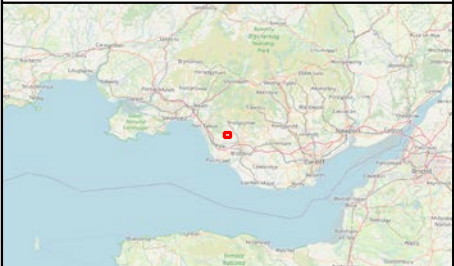

00	15/04/2025	First Draft	MD	JB	JB
Rev	Date	Description	Drm	Chk	App

Mynydd Ty-talwyn Energy Park



TITLE:
Figure 2.27
Indicative Highway Overrun Areas

ID:Fig2.27 Indicative Highway Overrun Areas

