
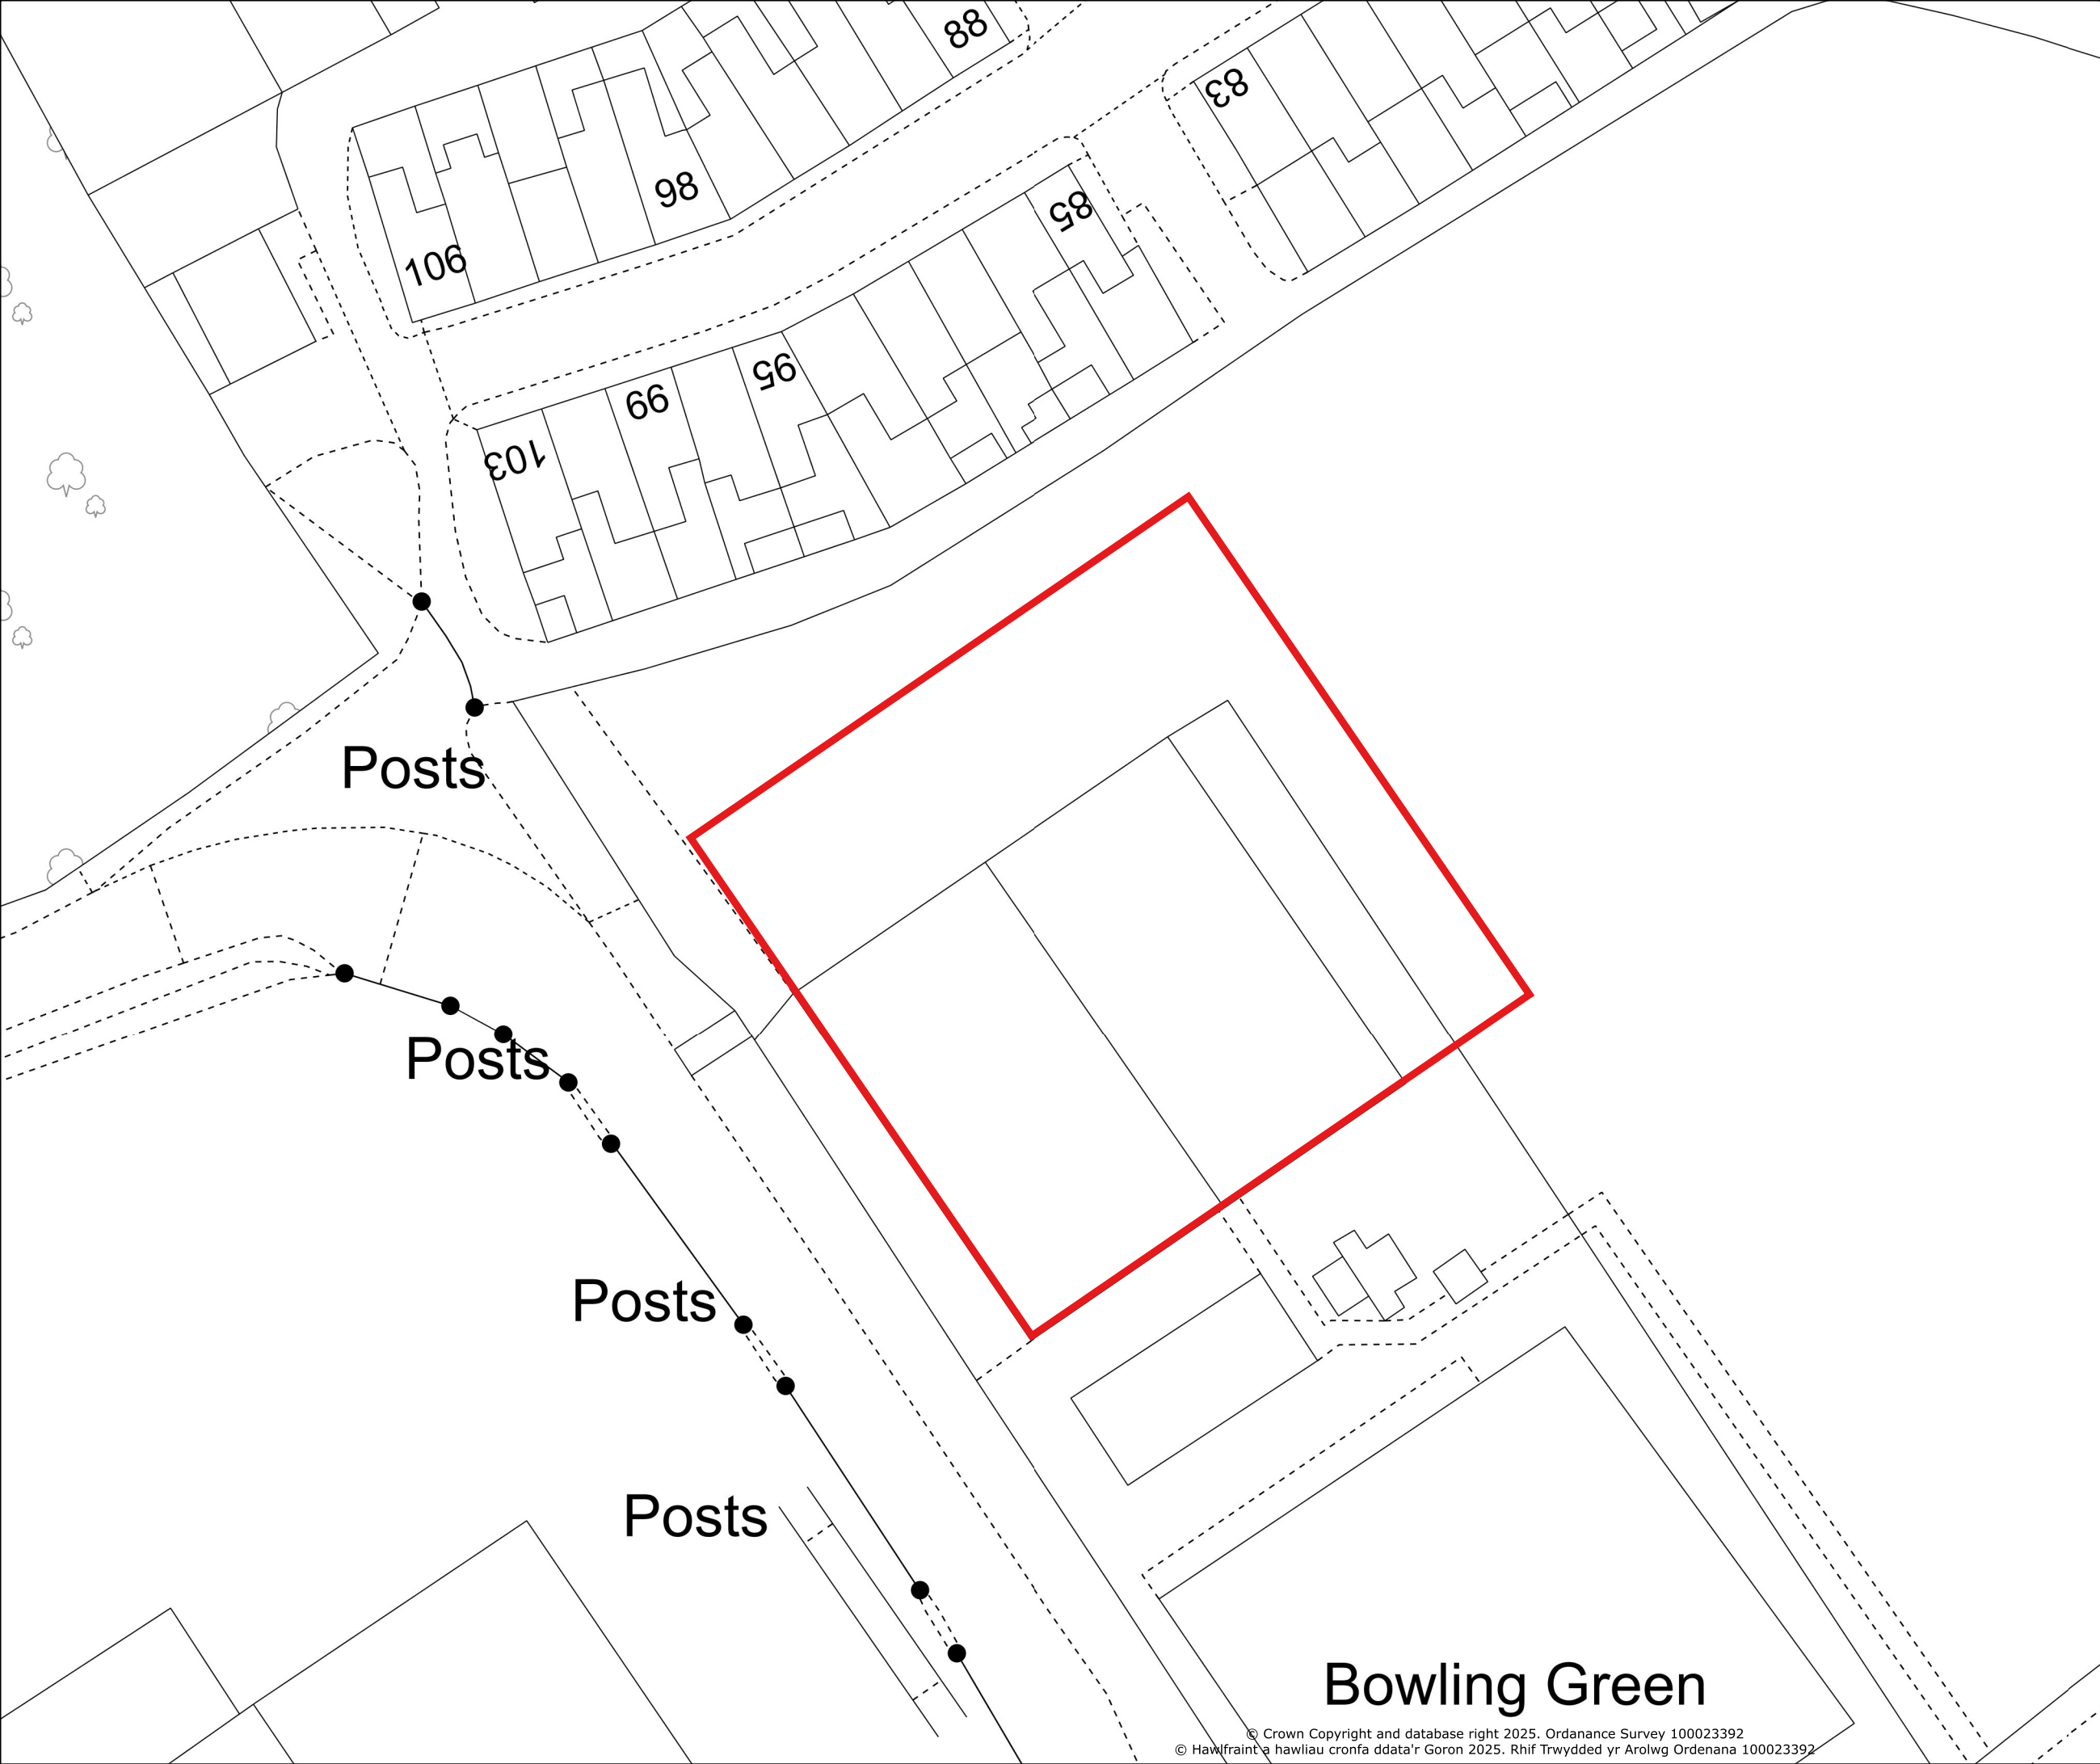


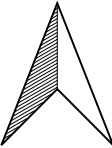

NOTES		
Proposed 3G Pitch - 50m x 50m		
 Neath Port Talbot Castell-nedd Port Talbot County Borough Council Cyngor Bwrdeistref Sirol		
PROPERTY & REGENERATION Nicola Pearce BSC (Hons), Dip TP, MRTPI Corporate Director of Environment The Quays, Brunel Way, Baglan Energy Park Neath SA11 2GG www.npt.gov.uk		
Project Development Proposal - Resolven Park, Vaughan Avenue, Resolven		
Drawing Title Site Plan		
	Scales A3 @ 1:500	
	Drawing No. 25-0387-A	Rev.
	© Crown Copyright and database right 2025. Ordnance Survey 100023392 © Hawlfraint a hawliau cronfa ddata'r Goron 2025. Rhif Trwydded yr Arolwg Ordenana 100023392	