

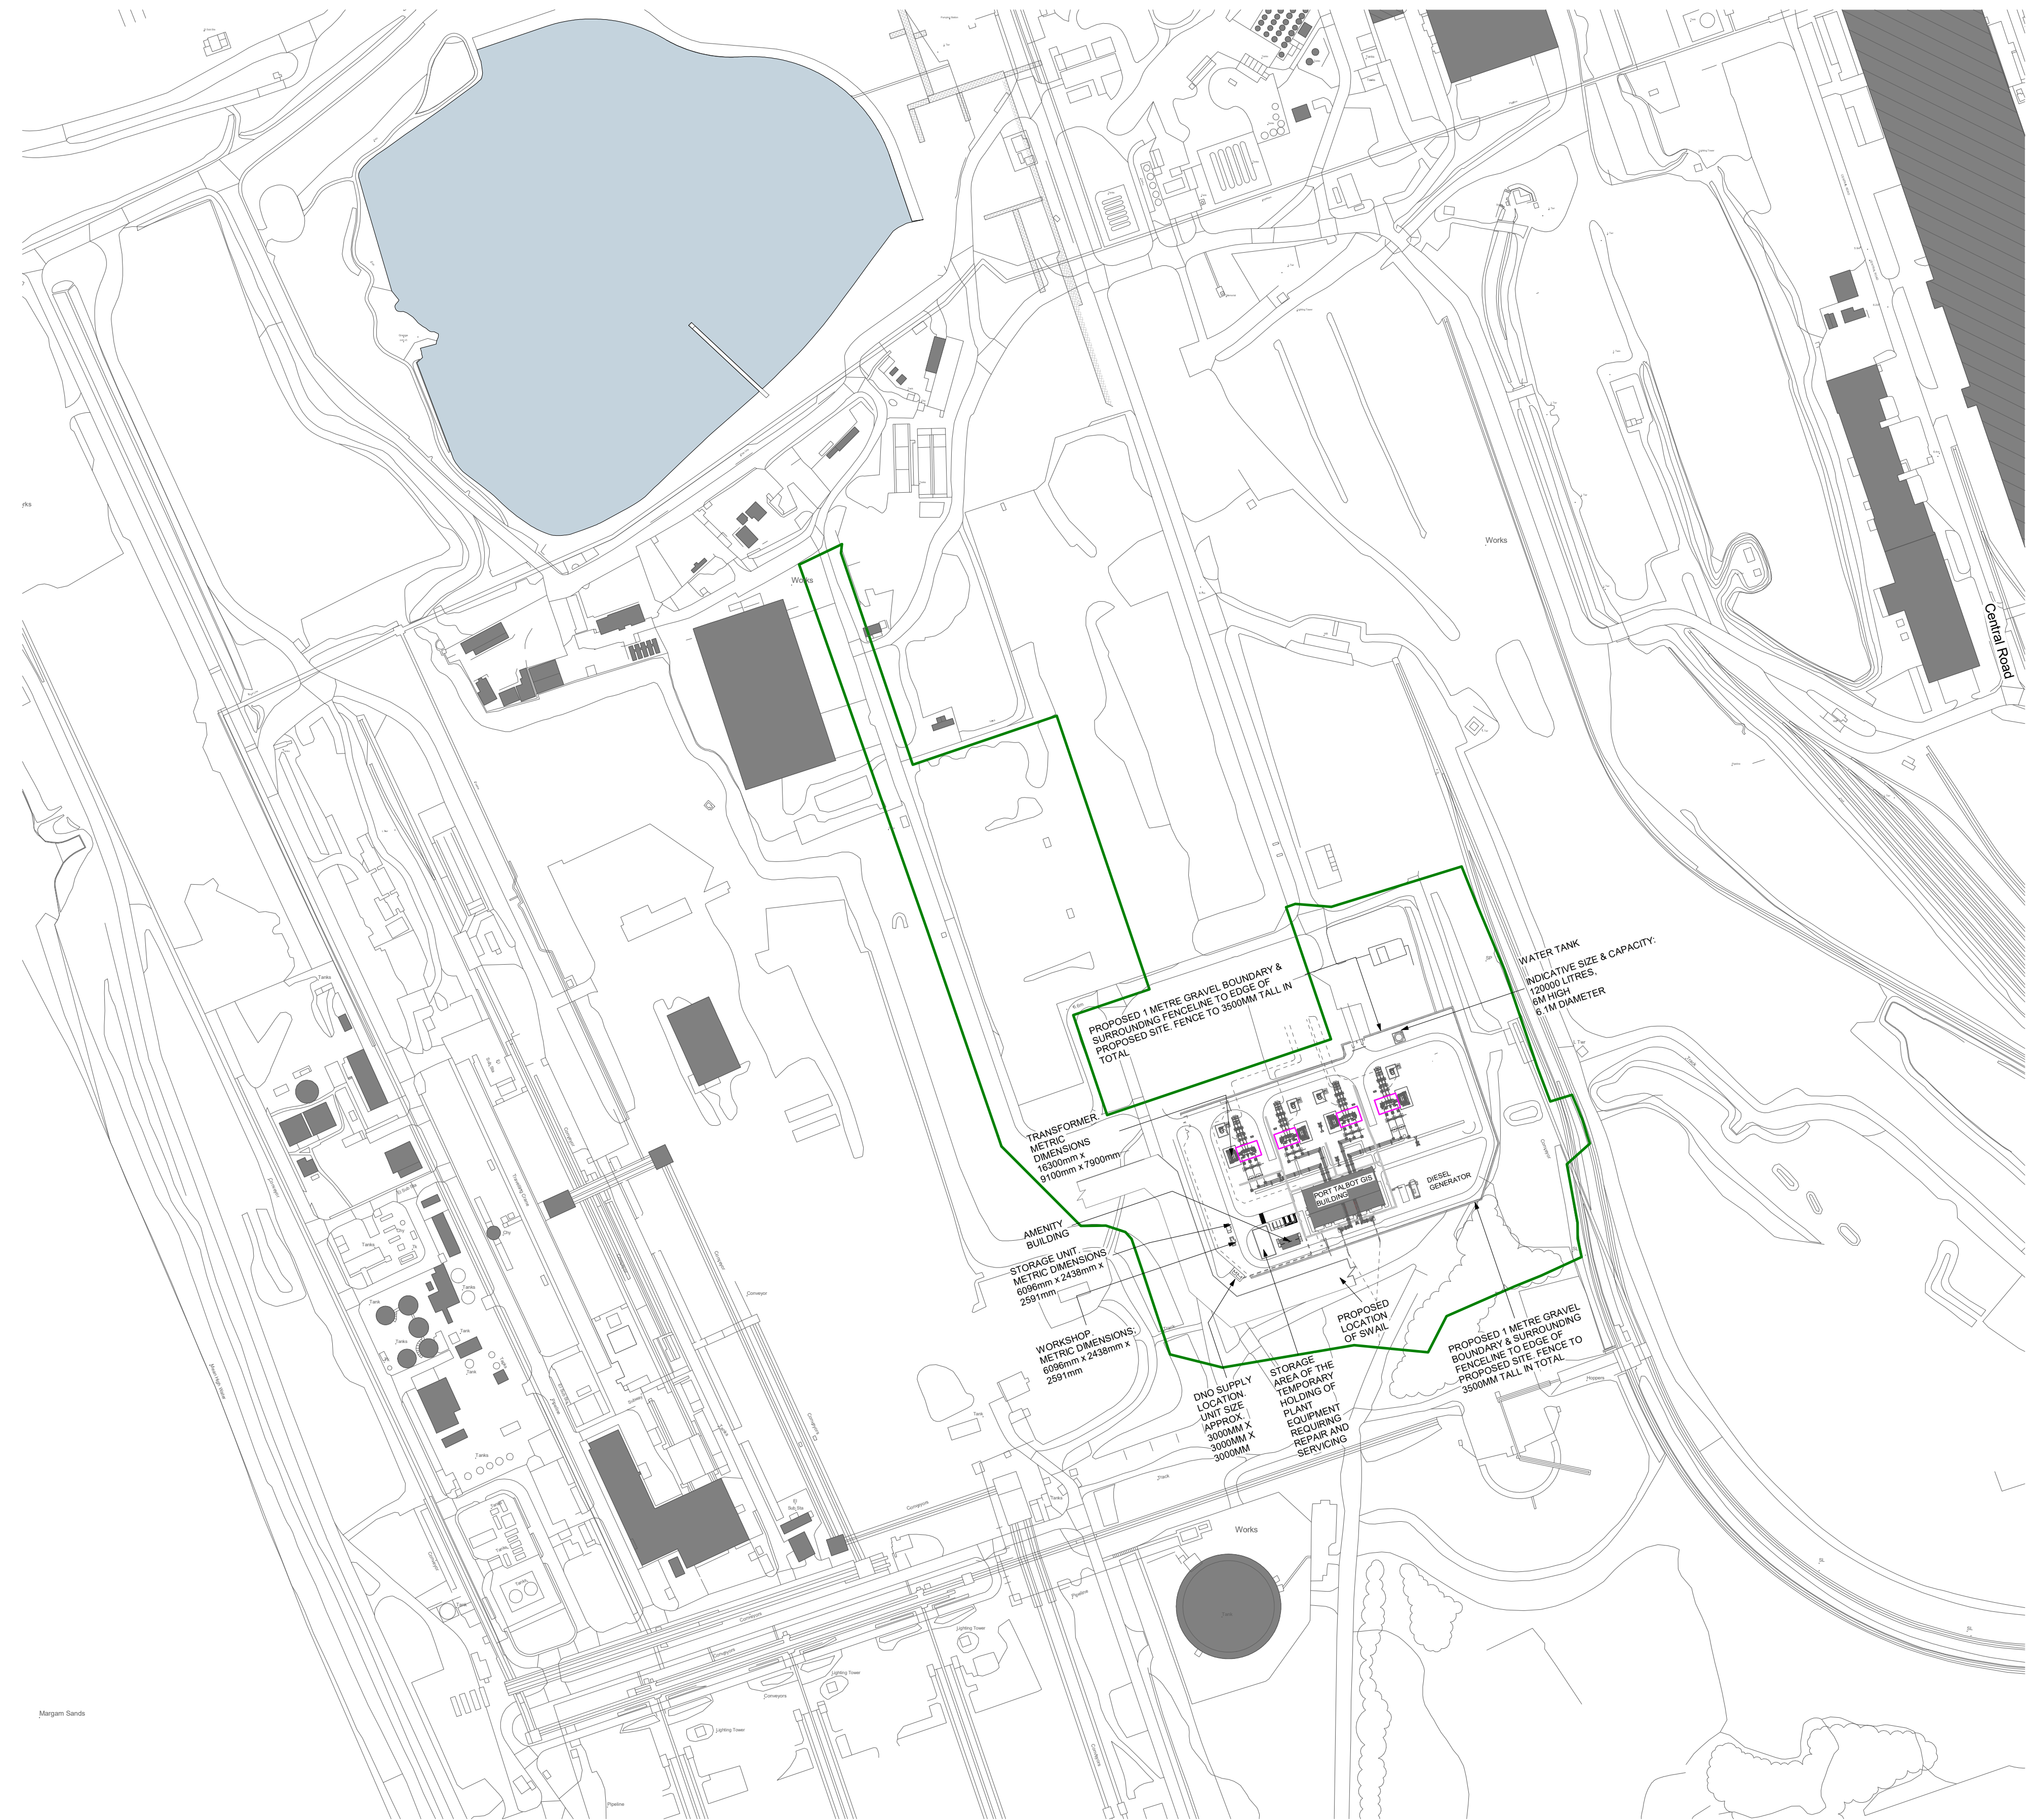


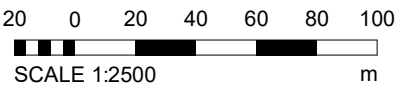

100_Site Plan_Port Talbot Proposed & National Grid Works
Scale:1 : 2500

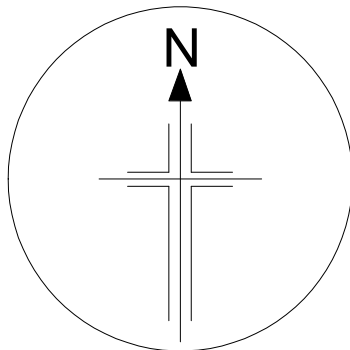

For Planning

GENERAL NOTES

ALL BAKERHICKS DRAWINGS ARE TO BE READ IN CONJUNCTION WITH THE GENERAL NOTES DRAWINGS, THE RELEVANT BAKERHICKS SPECIFICATIONS AND ALL RELEVANT ARCHITECTS AND SERVICE ENGINEERS DRAWINGS AND SPECIFICATION.

ALL LEVELS ARE IN METRES ABOVE ORDNANCE DATUM.

ALL DIMENSIONS ARE IN MILLIMETRES (U N O)

DO NOT SCALE ANY ENGINEERING DRAWINGS OR DIGITAL DATA. IF IN DOUBT ASK, WORK TO FIGURED DIMENSIONS ONLY. ANY DISCREPANCIES IN DIMENSIONS ARE TO BE REFERRED TO ENGINEER BEFORE WORK IS PUT TO HAND.

THE CONTRACTOR MUST ADVISE THE ARCHITECT AND ENGINEER OF ANY DISCREPANCIES BETWEEN THE CONTRACT DRAWINGS AND/OR SITE CONDITIONS / DIMENSIONS AT THE EARLIEST POSSIBLE OPPORTUNITY.


REVISION NOTES ARE FOR GUIDANCE ONLY. FOR SPECIFIC DETAILS, REFER TO CLOUDED AREA ON DRAWINGS FOR MOST RECENT AMENDMENTS.

ALL DIMENSIONS AND LEVELS ARE TO BE CHECKED ON SITE BY THE CONTRACTOR OR HIS SUBCONTRACTOR PRIOR TO PREPARING ANY WORKING DRAWINGS OR COMMENCING ON SITE.

ALL WORK HAS TO BE CARRIED OUT WITH THE REQUIREMENTS OF THE RELEVANT STATUTORY AUTHORITIES AND REGULATIONS.

ALL METHOD STATEMENTS SHOULD BE SUBMITTED TO THE ARCHITECT / CDM PRINCIPAL DESIGNER AND ENGINEER FOR REVIEW AT LEAST TWO WEEKS BEFORE CARRYING OUT THE SAD WORKS.

ALL PROPRIETARY PRODUCTS TO BE AS SPECIFIED OR EQUAL APPROVED.

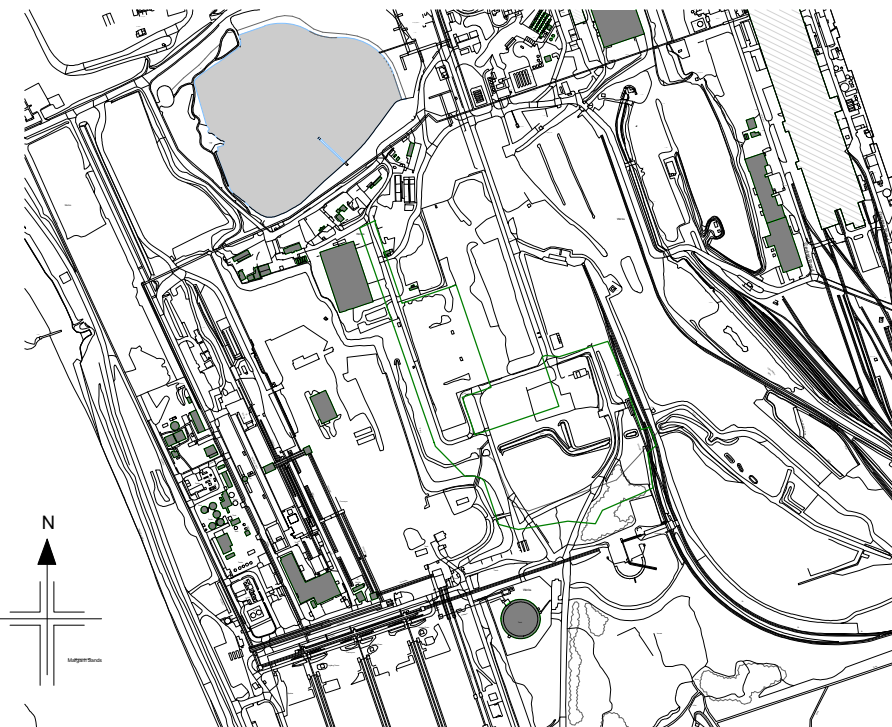

KEYPLAN

NOTE:

DRAWING TO BE PRINTED IN COLOUR

SITE KEY

RESERVED MATTERS BOUNDARY

SITE AREA:

(100436.981m2)

(10.04 Hectares)

(24.82 Acres)

NATIONAL GRID TRANSFORMER BOUNDARY ENCLOSURE

MITIGATION OF NOISE TO THE SITE WILL BE CONTROLLED BY AN ENCLOSURE TO THE PLANT EQUIPMENT AS INDICATED, OR A REDUCTION IN SOUND EMISSION TO THE EQUIPMENT THEMSELVES



EXAMPLE IMAGE SHOWING STEEL ACCESS GATE WITH ELECTRIFIED WIRE OVERHEAD



EXAMPLE IMAGE SHOWING PALADIN STEEL PERIMETER FENCE WITH ELECTRIFIED WIRE OVERHEAD. ADDITIONALLY EXAMPLE OF GRP DNO ALSO SHOWN



EXAMPLE IMAGE SHOWING STEEL TRANSFORMER ENCLOSURE FOR ACOUSTIC ATTENUATION PURPOSES

P04	S3: Suitable for Review & Comment. Updated Keyplan	DSB	OTR / RW	10/07/25
P03	S3 - For Review & Comment. Updated colour of planning boundary to reflect planning authority feedback	OTR	PC / RW	25/06/25
P02	S3 - For Review & Comment. Updated following planning feedback provided on 19/05/25	OTR	PC / JK	10/06/25
P01	First Issue - for planning	GP	OTR / RW	07/05/25
Rev	Description	Cre'd	Chk'd / App'd	Date

nationalgrid

Master Scheme No:	Sub-Scheme No:	Site:
101677		PORT TALBOT

Scheme Name:

Margam Connection

Document Title:

Port Talbot GIS Hall -Proposed Site Plan
& National Grid Works

Created by:	Date:	Checked by:	Date:	Approved by:	Date:
GP	30/04/2025	OTR	30/04/2025	RW	30/04/2025
Development Eng:	Document Type:	Scale:	Format:	Sheet(s):	Rev:
DWG		1 : 2500	A1	1 OF 1	P04

National Grid Document Number:
13_LOR_0070

MARPT-BHK-02-ZZ-DG-A-130056