

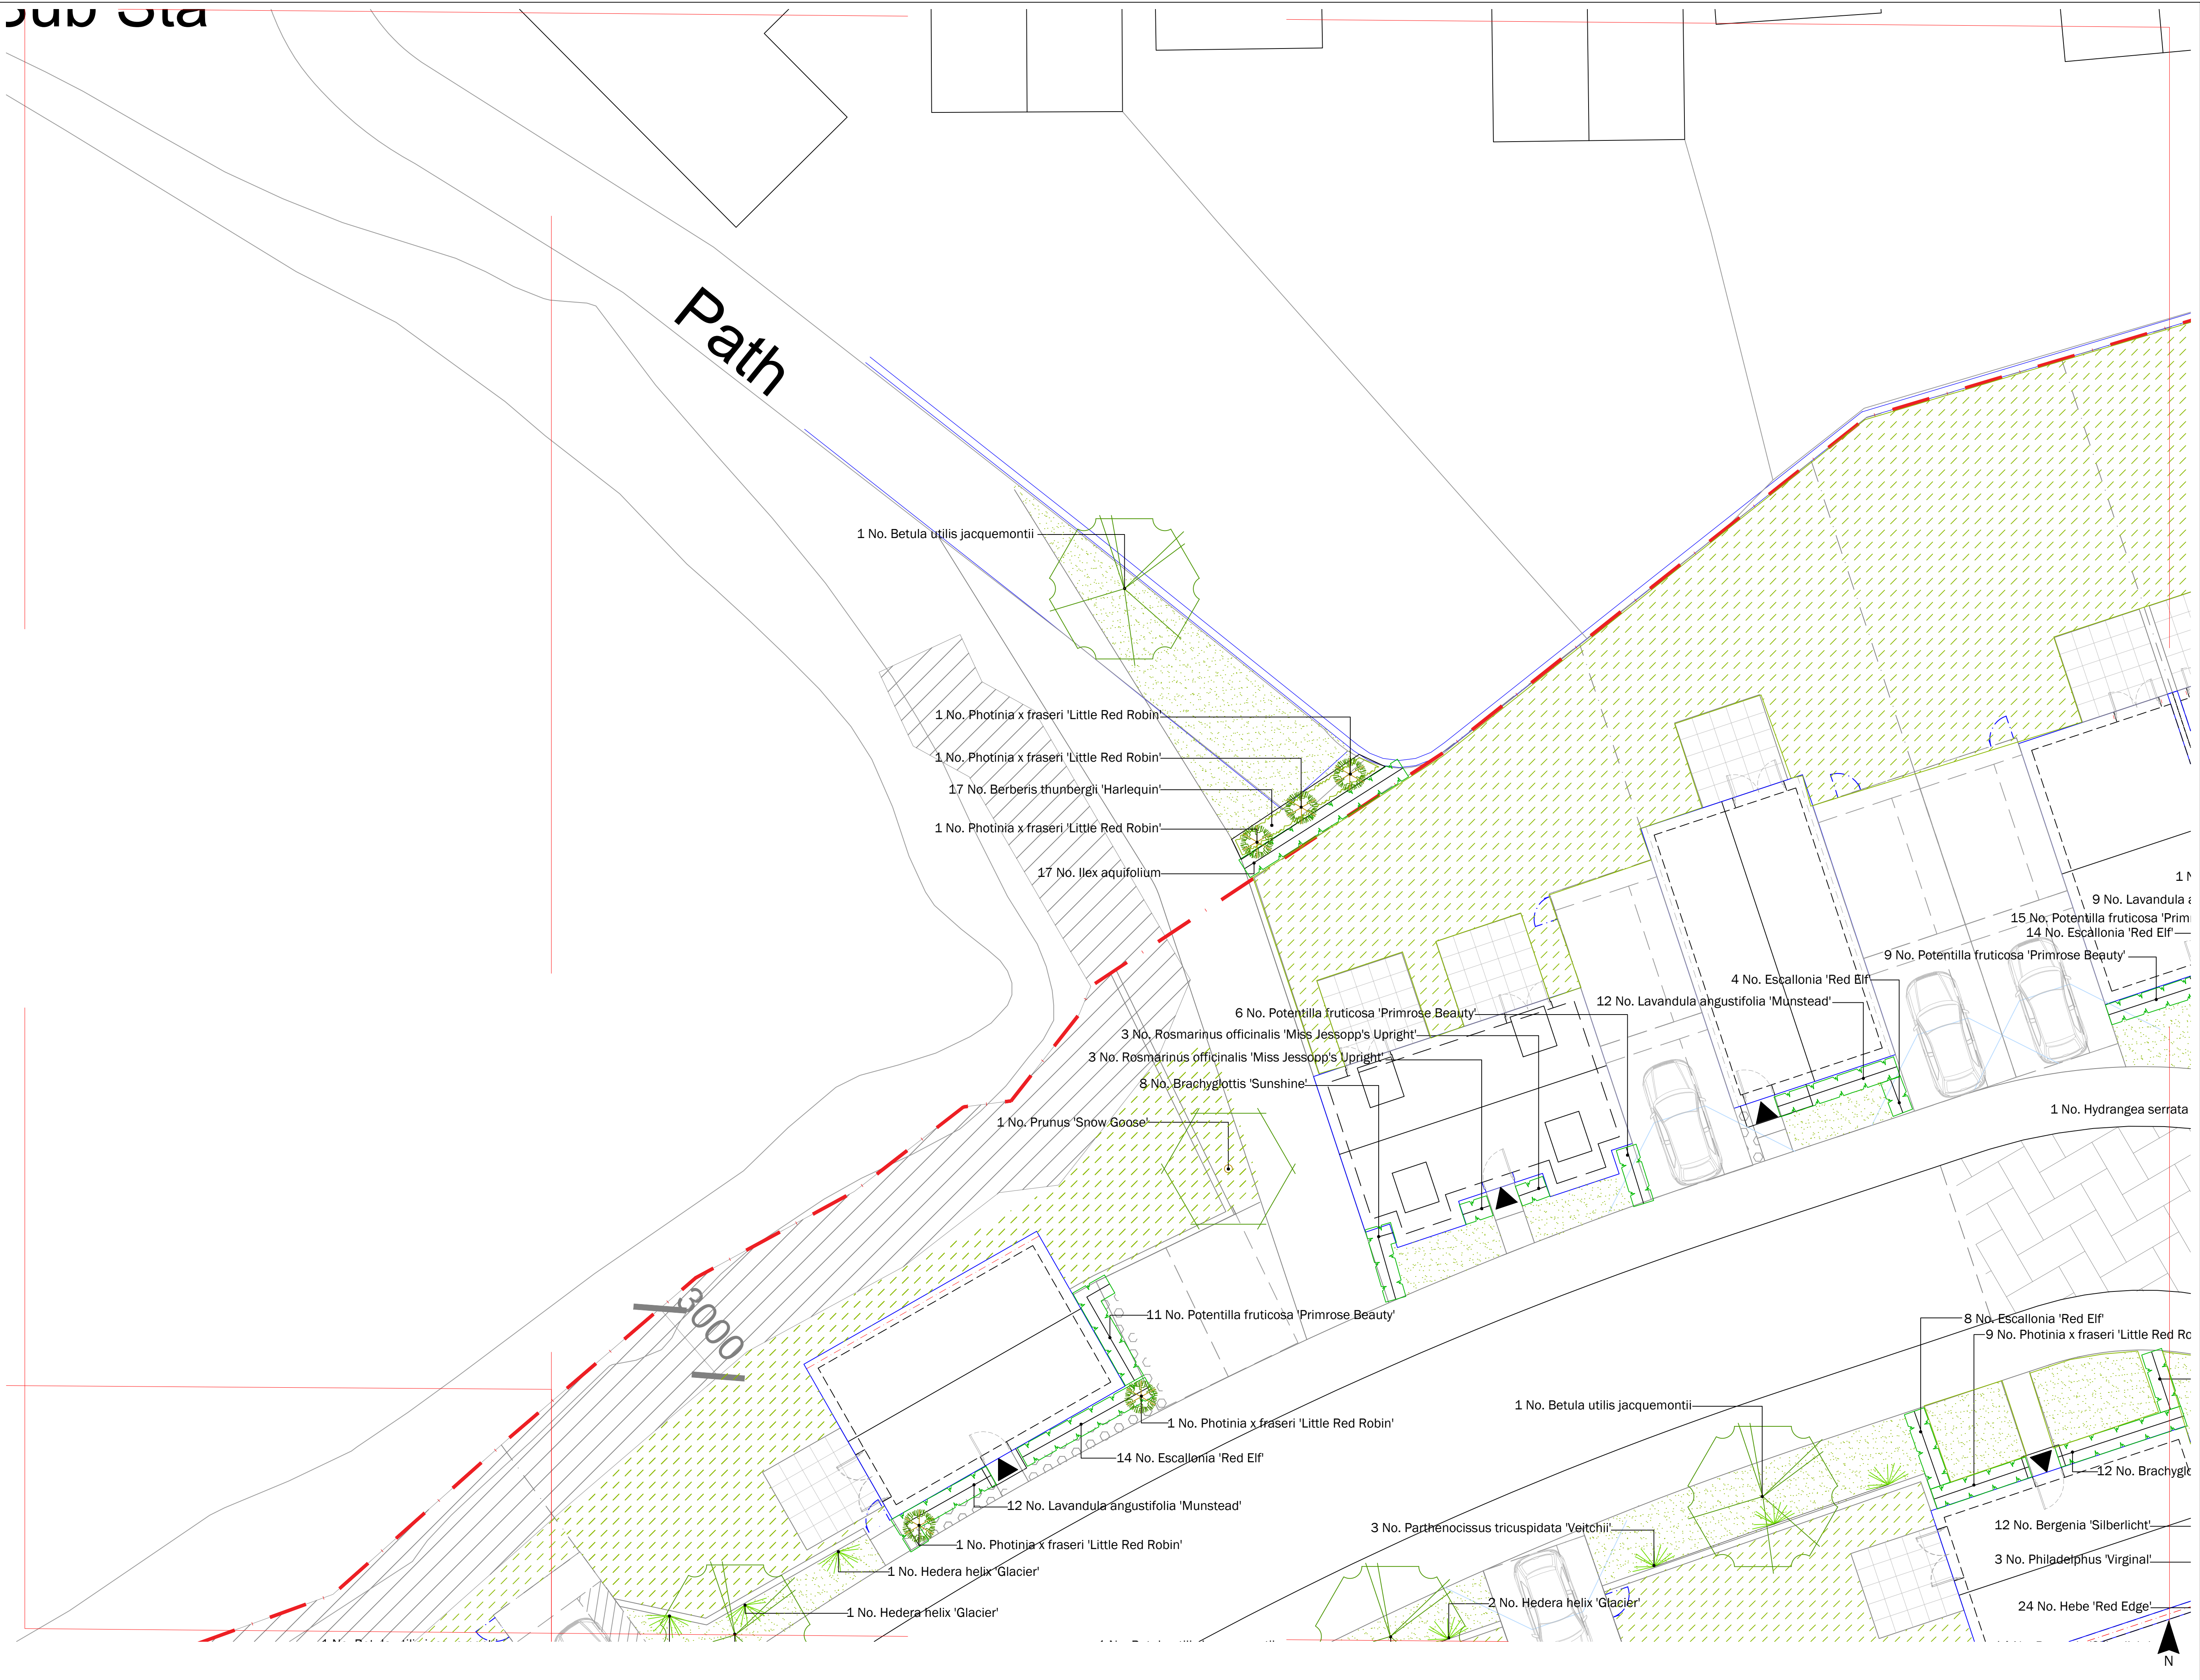
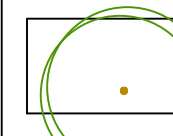
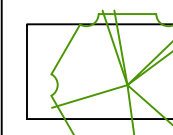
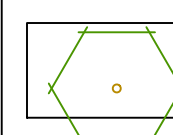
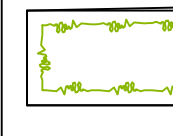
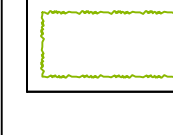
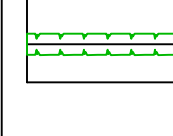
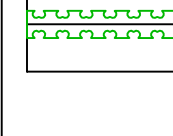
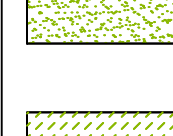
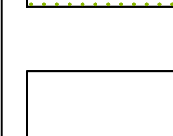
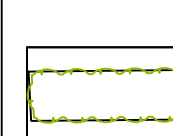
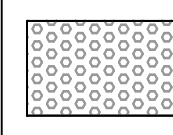
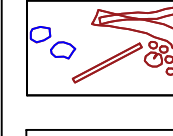


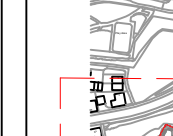

LEGEND

-  Site Boundary
-  POS Trees
Native trees to mounding within LLAP playzone and POS Area.
EHS supply trees in pits with imported topsoil, double staked with irrigation pipework.
-  Street Trees
Medium sized deciduous specimen trees with upright form.
Semi-mature supply in pits with imported topsoil, U/G geyed with irrigation pipework and root barrier.
-  Garden Trees
Small-medium sized deciduous specimen trees with upright form.
ANS supply in pits with imported topsoil, double staked with irrigation pipework.
-  Specimen Shrubs
15L supply accent ornamental shrub in pit with 600mm imported topsoil and mulch topping.
-  POS Native Shrub Mix
Mix of deciduous and evergreen native shrubs. Transplant supply @ 2/m2 in 300mm imported topsoil and mulch topping.
-  Groundcover Shrub and Perennials Mix
Mix of deciduous and evergreen ornamental shrubs and perennials. 3-5L supply @ 3.5m2 in 450mm imported topsoil and mulch topping.
-  Garden 'Hedge'
Mix of deciduous and evergreen ornamental shrubs to create informal 'hedge' to front gardens. 5L supply @ 3 per lin M in 450mm imported topsoil and mulch topping.
-  Evergreen Hedge
Evergreen ornamental shrubs clipped to form hedge. 5L supply @ 3 per lin M in 450mm imported topsoil and mulch topping.
-  Climbers
15L pot in pit with 600mm imported topsoil and mulch topping. 1.2m high with cane support.
-  Turf Grass
Premium turf to front gardens and street verges in 150mm imported topsoil.
-  Grass
Amenity grass seeding to rear gardens in 150mm imported topsoil.
-  Grass and Wildflower Mix
Wildflower and native grasses seeding to LLAP/POS areas in 150mm low nutrient soil.
-  Hydro Seeded Mix
Wildflower and native grasses hydro seeded onto Terramesh retaining wall, to supplier's details. Ongoing maintenance to supplier's recommendations & requirements.
-  Evergreen Ground cover
Spreading, evergreen ground cover plants planted to top of retaining wall.
-  Stone & Slate Surface Chippings
Loose decorative natural stone to surface narrow strip front gardens.
-  Informal Play
Informal play made up of timber balance beams, stepping stones and logs, tree logs from trees felled on site etc. See detailed area drg.

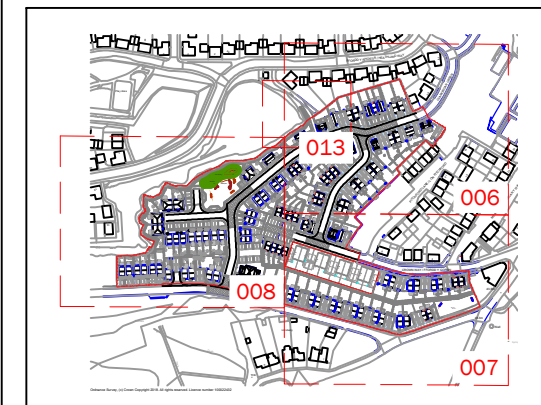

Key Site Plan - NTS

NOTES

Planting plan based on architectural site plan Rev ZK
For planting schedule refer to drawing 2304-008
Planting plan 3 of 3

Rev	Date	Description
06	05.08.25 IM	Amendments to plot 22
05	19.03.20 CP	Amends to planting to add pollinator spp. Issue for planning
04	24.02.20 CP	Amends to planting to suit layout changes. Issue for planning

Title: Planting Plan
Project: Plot 22 Amendment
Client: JEHU
Date: August 2025
Scale: 1:100 @ A1
Drawing No: 2304-013
Rev: 06