



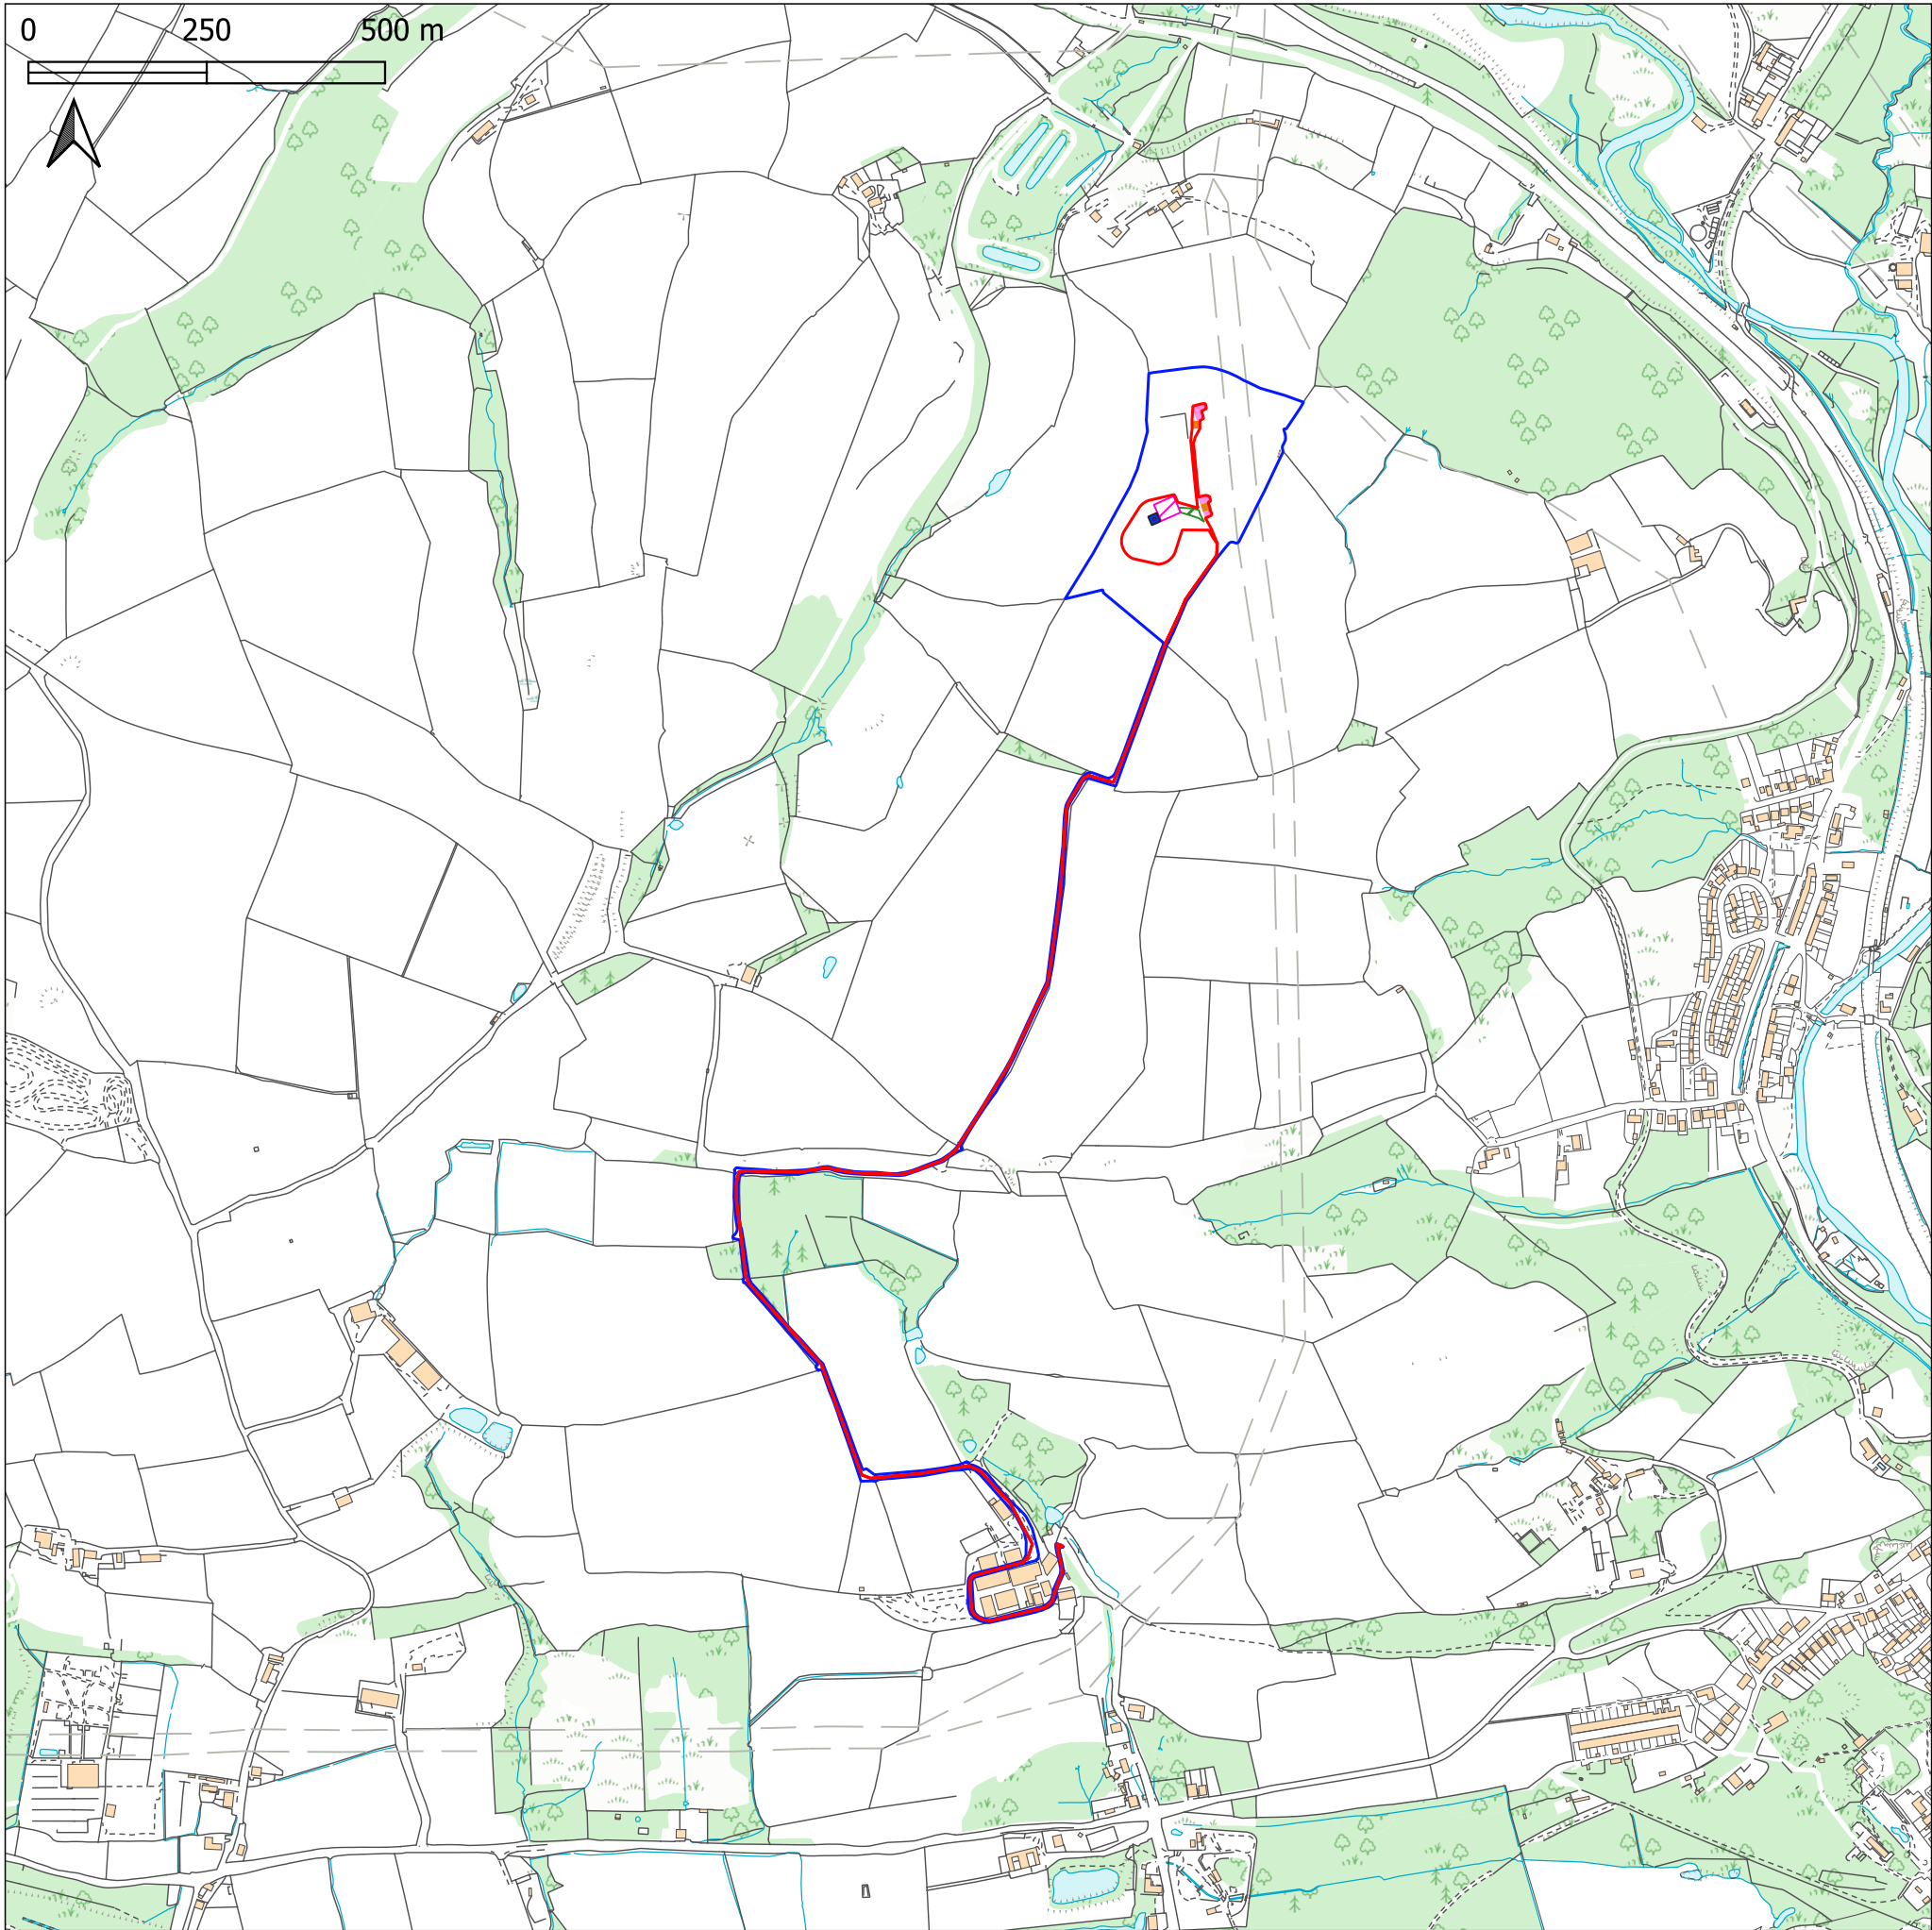

Legend

- Application Boundary
- Landowner Boundary
- Existing Foundation (to be removed)
- Existing Crane Pad (to be removed)
- Existing Meter Cabinets
- Proposed Crane Pad
- Proposed Access Track
- Proposed Foundation

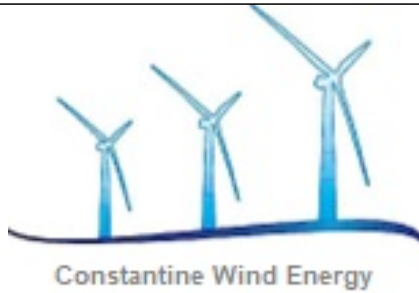

Gelli Las Wind Farm
Site Plan
Drawing no.
3369-013-SP-002

Site Address

Cwm Risca Farm
Tondu
Bridgend
Wales
CF32 0EH

Technicals

1:10,000 Scale in A3

Proposed turbine centred within the
Proposed Foundation. OS
coordinates:
N288151, E186178

Drawing Version F
Dated 2025-09-19
By DH