




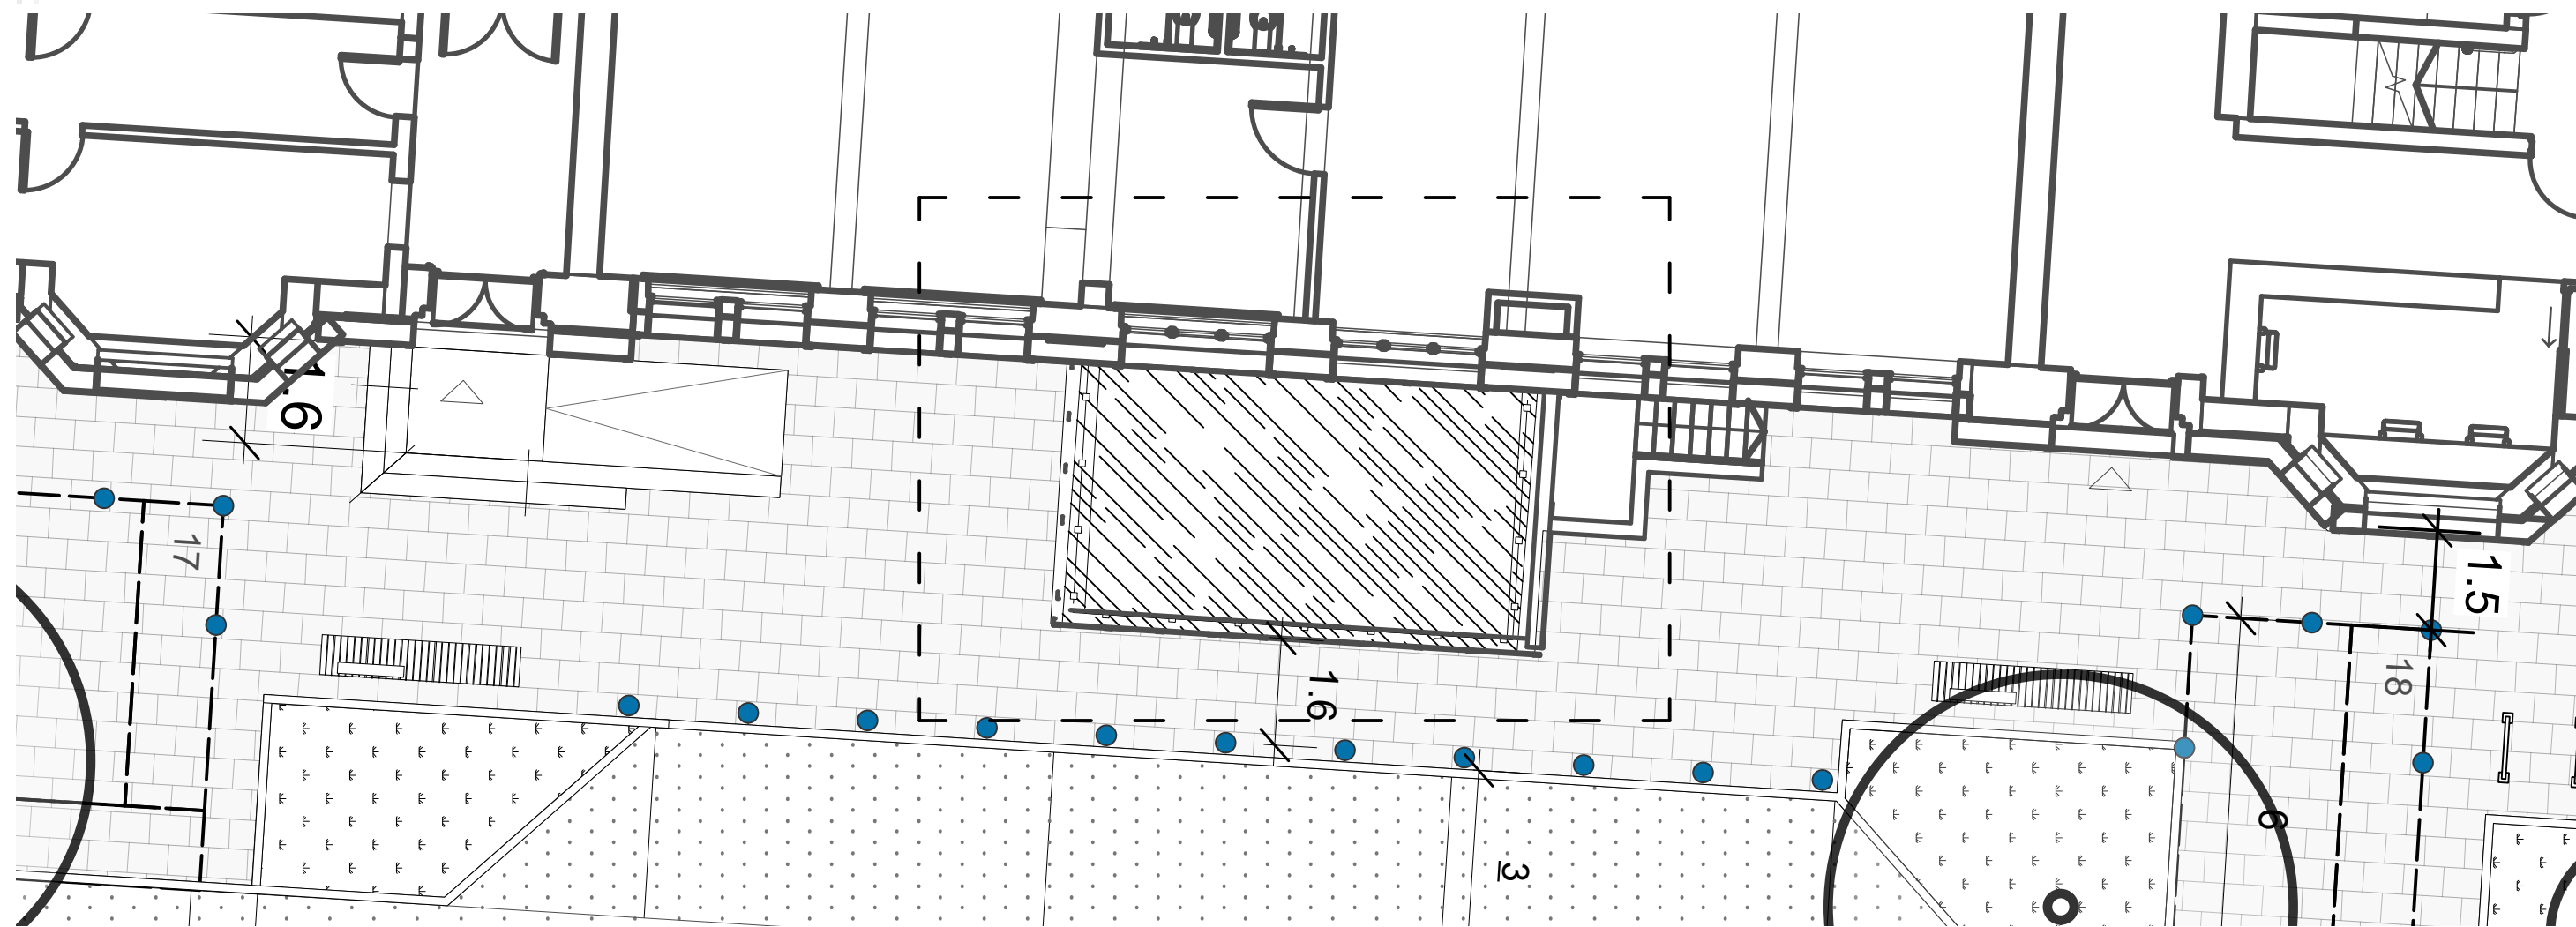

1 Site Plan Extract
Scale: 1:100

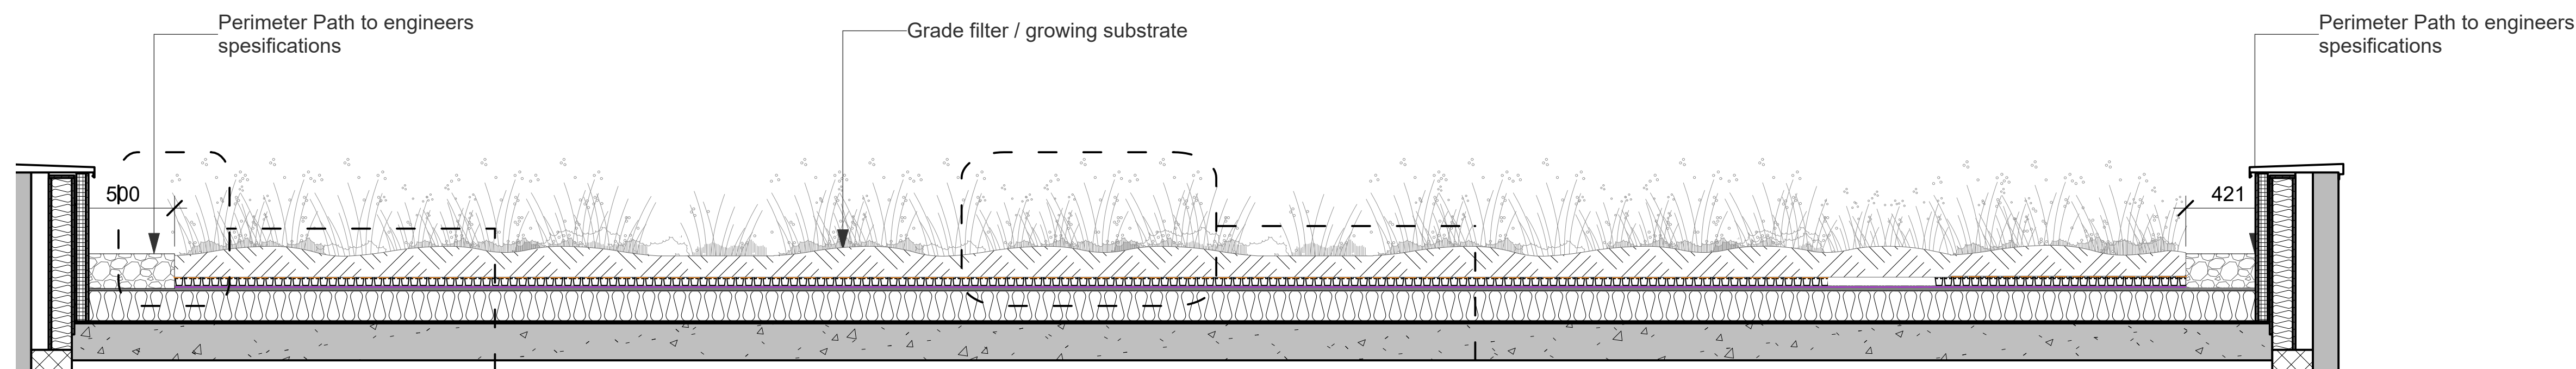

3 Typical Section
Scale: 1:20

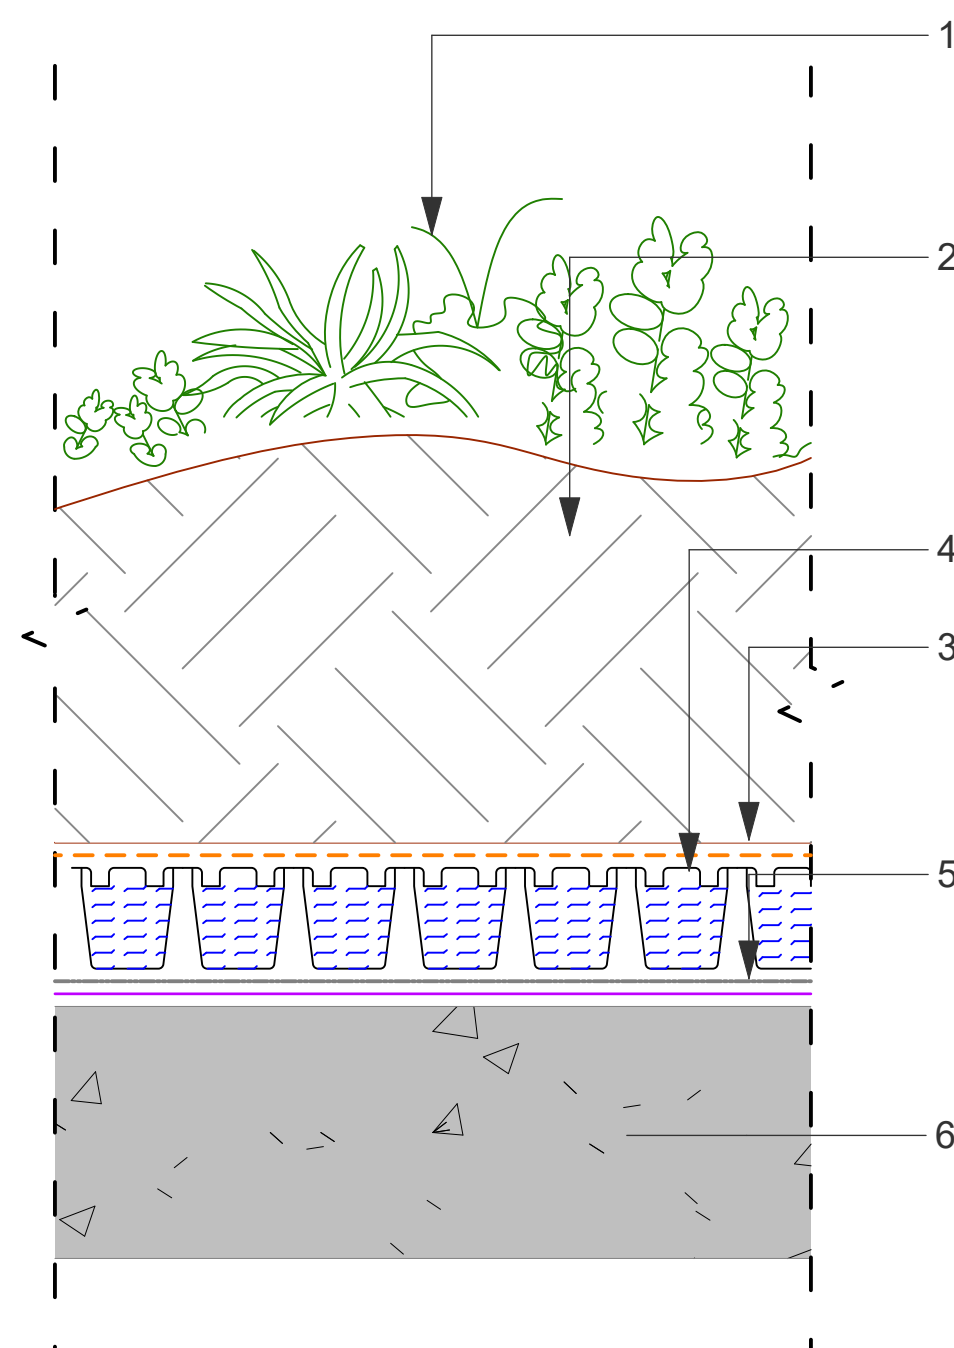

5 Build Up Detail
Scale: 1:3

NOTES:

- 1 - Wildflower meadow seed mix
- 2 - 30 - 150mm crushed local substrate or site arising
- 3 - Fleece
- 4 - Filter sheet SF, Floradrain FD 25 drainage layer
- 5 - Hydrogard 40 root barrier, Hydrotech 6125 waterproofing
- 6 - Structural slab

NOTES:
NOT FOR SITE PURPOSES: This drawing is a general arrangement plan only and is not intended for site purposes.
SCALE: Do not scale from this drawing.
SETTING OUT: All setting out, levels, dimensions to be agreed on site. Do not use the information on this drawing without checking all dimensions on site. Any discrepancies between drawings, specifications and site works are to be reported to The Urbanists. Order of construction and setting out is to be agreed on site.
CHECK: This drawing must be the latest revision, read in conjunction with all other drawings, details, specifications and schedules. All dimensions are in millimetres unless otherwise stated. Where any contradiction or uncertainty arises between the drawings and/or the schedule of works, it is the contractor's responsibility to seek verification from The Urbanists before proceeding. No claims will be met by The Urbanists, where the contractor continues work in absence of such confirmation.

No.	Date	By	Revision Notes
P01	12/09/2025	WA	Stage 3 Issue

PROJECT STATUS:
S4 (SUITABLE FOR REVIEW & AUTHORISATION)

theurbanists

Client	Tilbury Douglas LTD, on behalf of Neath & Port Talbot Council				
Project	ELRS, Port Talbot				
Title	Biodiverse Roof Plan				
Project ID	100654	Organiser	URB	Volume	XX
		Level	XX	Type	D
		Role	L	Dwg	00304
		Suit.	S4	Rev.	P01
Drawn	OO	Date	07/08/2025	Checked	MJ
				Scale	Various@A1
The Urbanists (Cardiff) - Westgate House - 11 Wornaby Street - CF10 1BR					
The Urbanists (Bristol) - Generator Building - Finsbury Reach - BS1 6BX					
T: 029 2023 6133 E: info@theurbanists.net W: www.theurbanists.net					
© This drawing is copyright and may not be reproduced in whole or part without written authority.					