




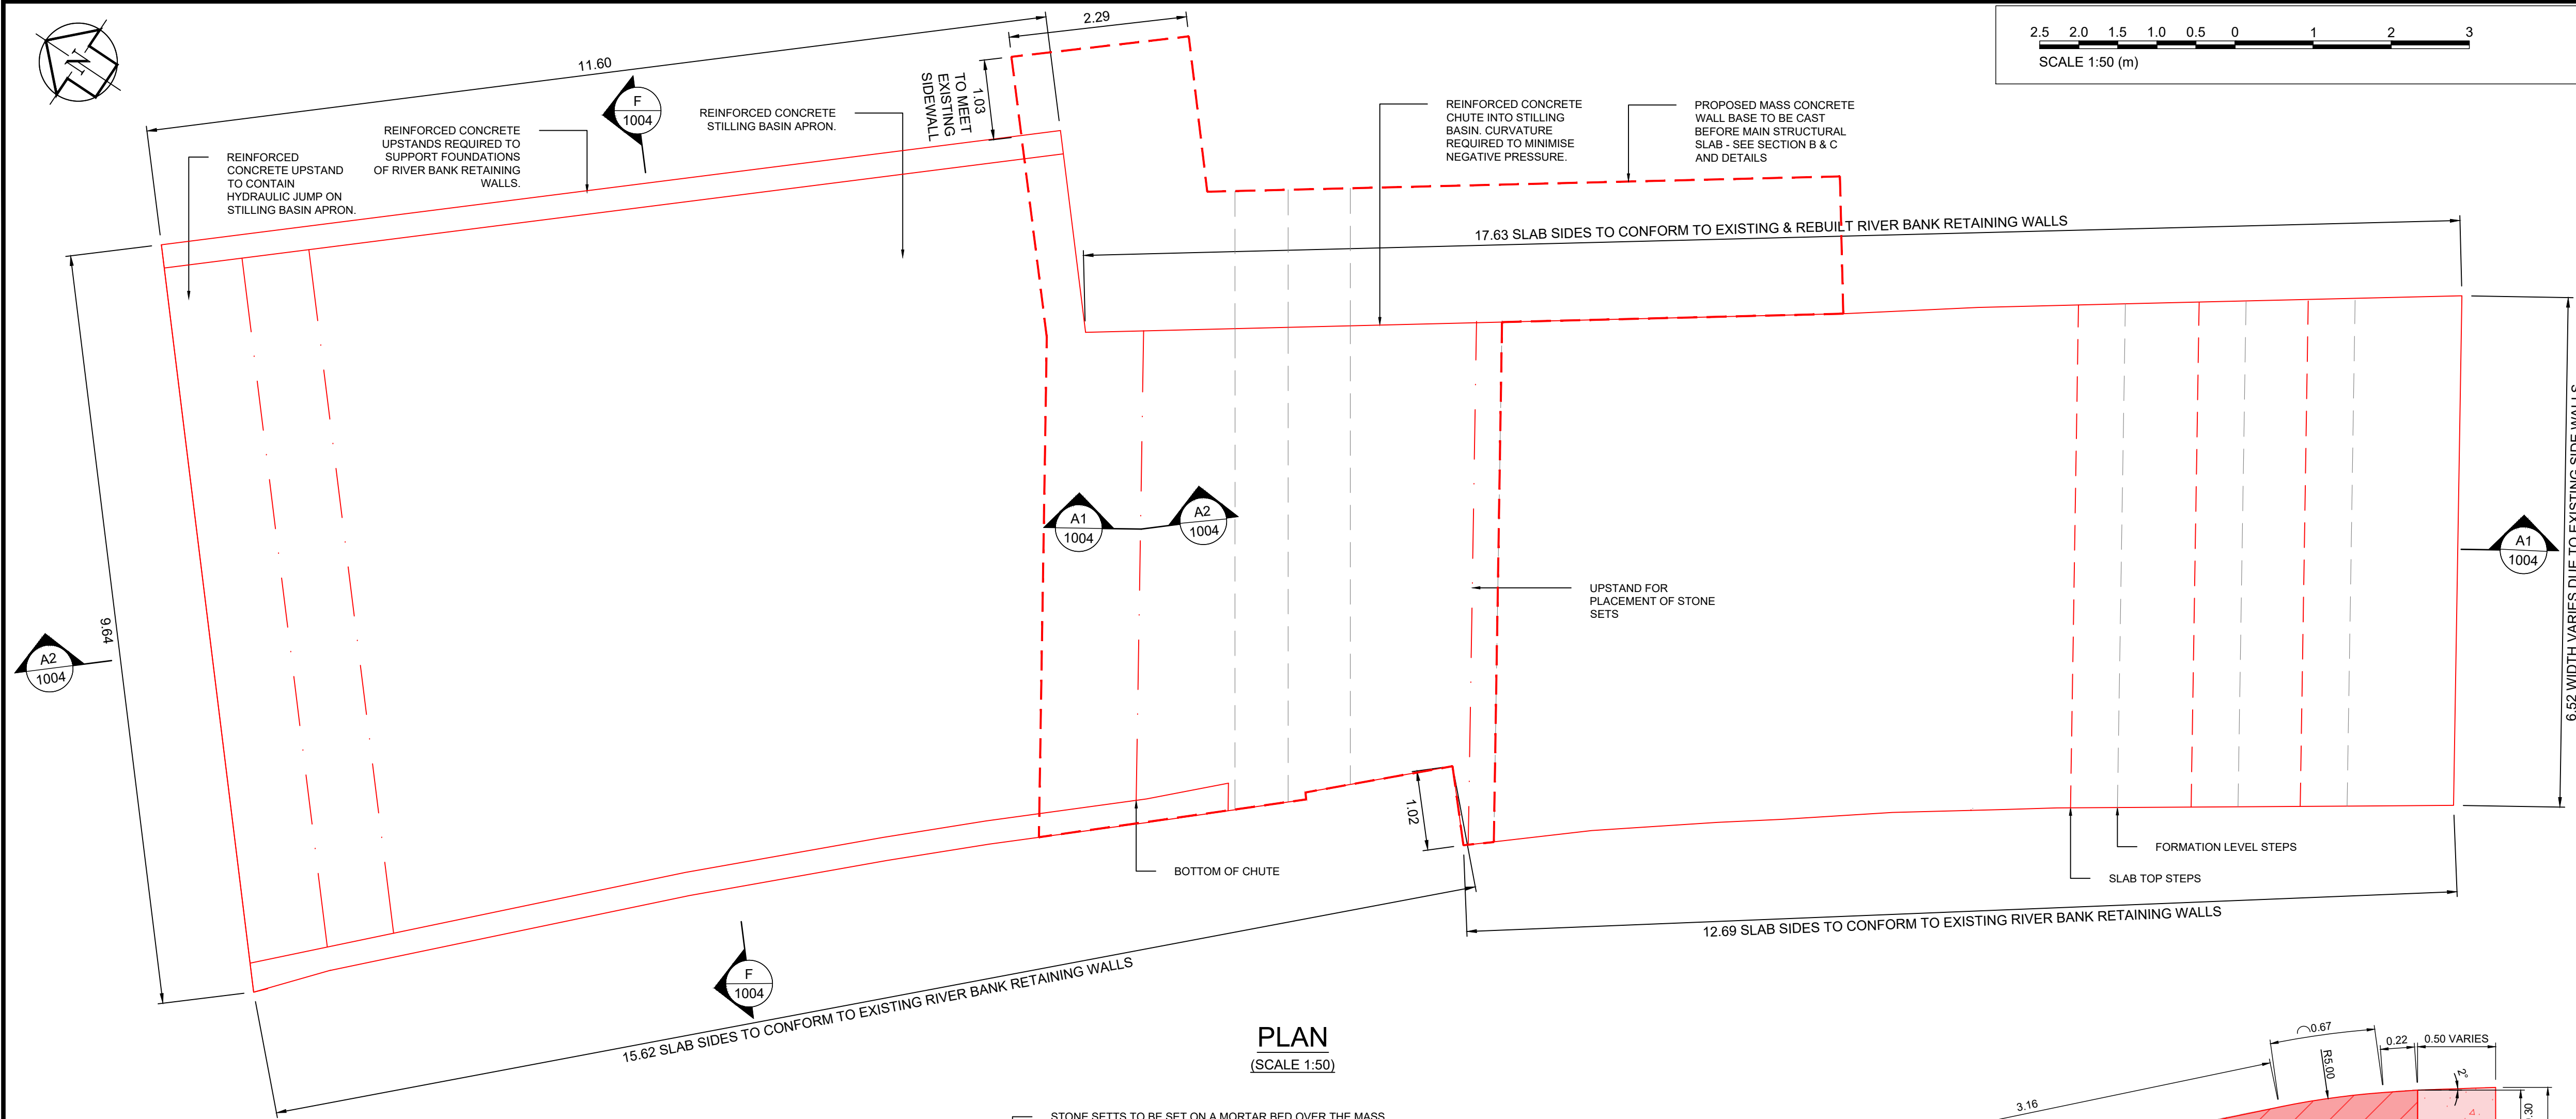


PLAN
(SCALE 1:50)

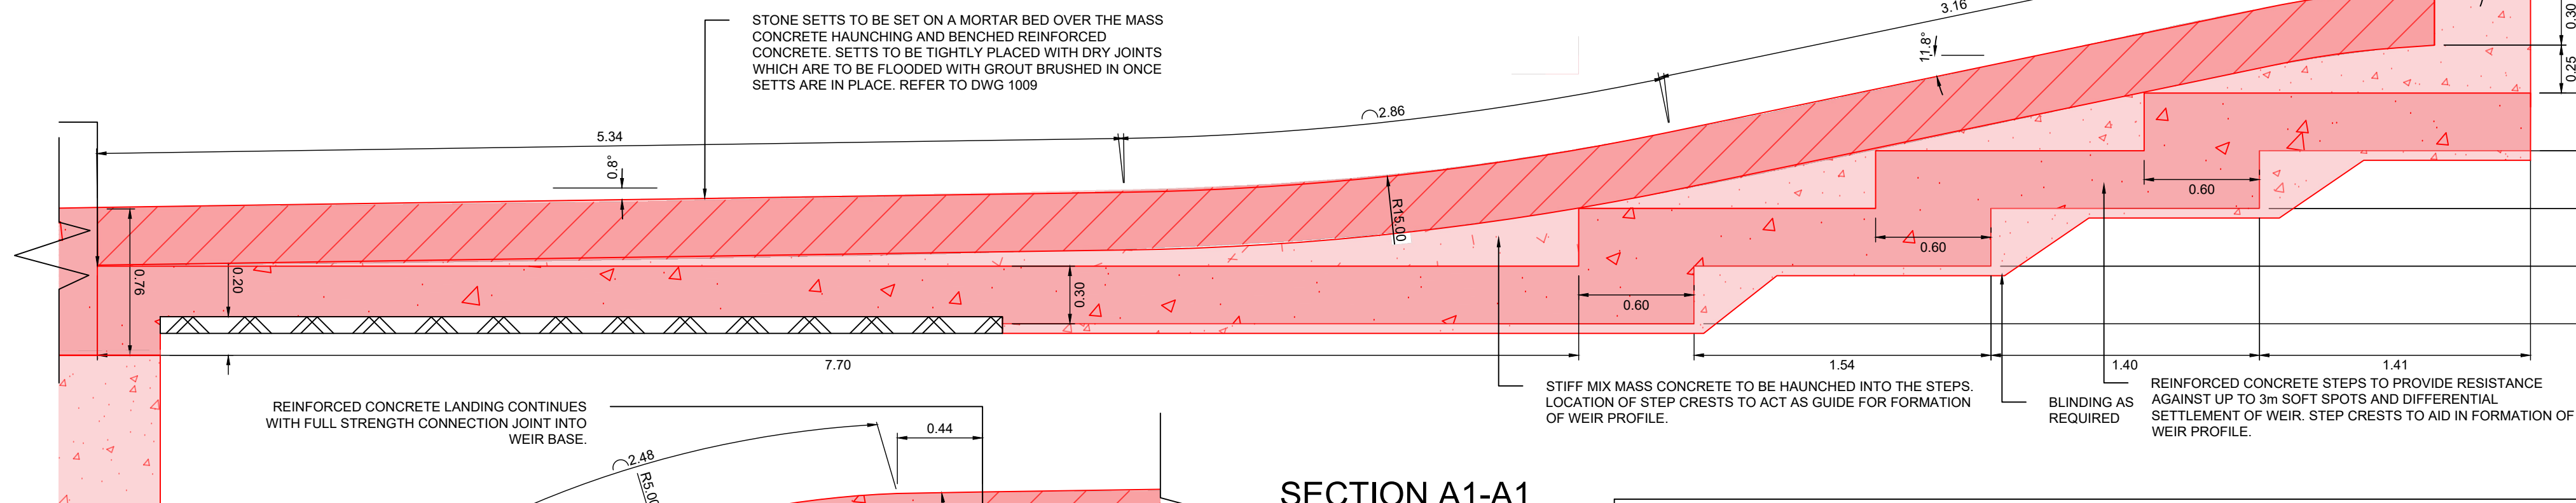



SECTION A1-A1
(SCALE 1:25)

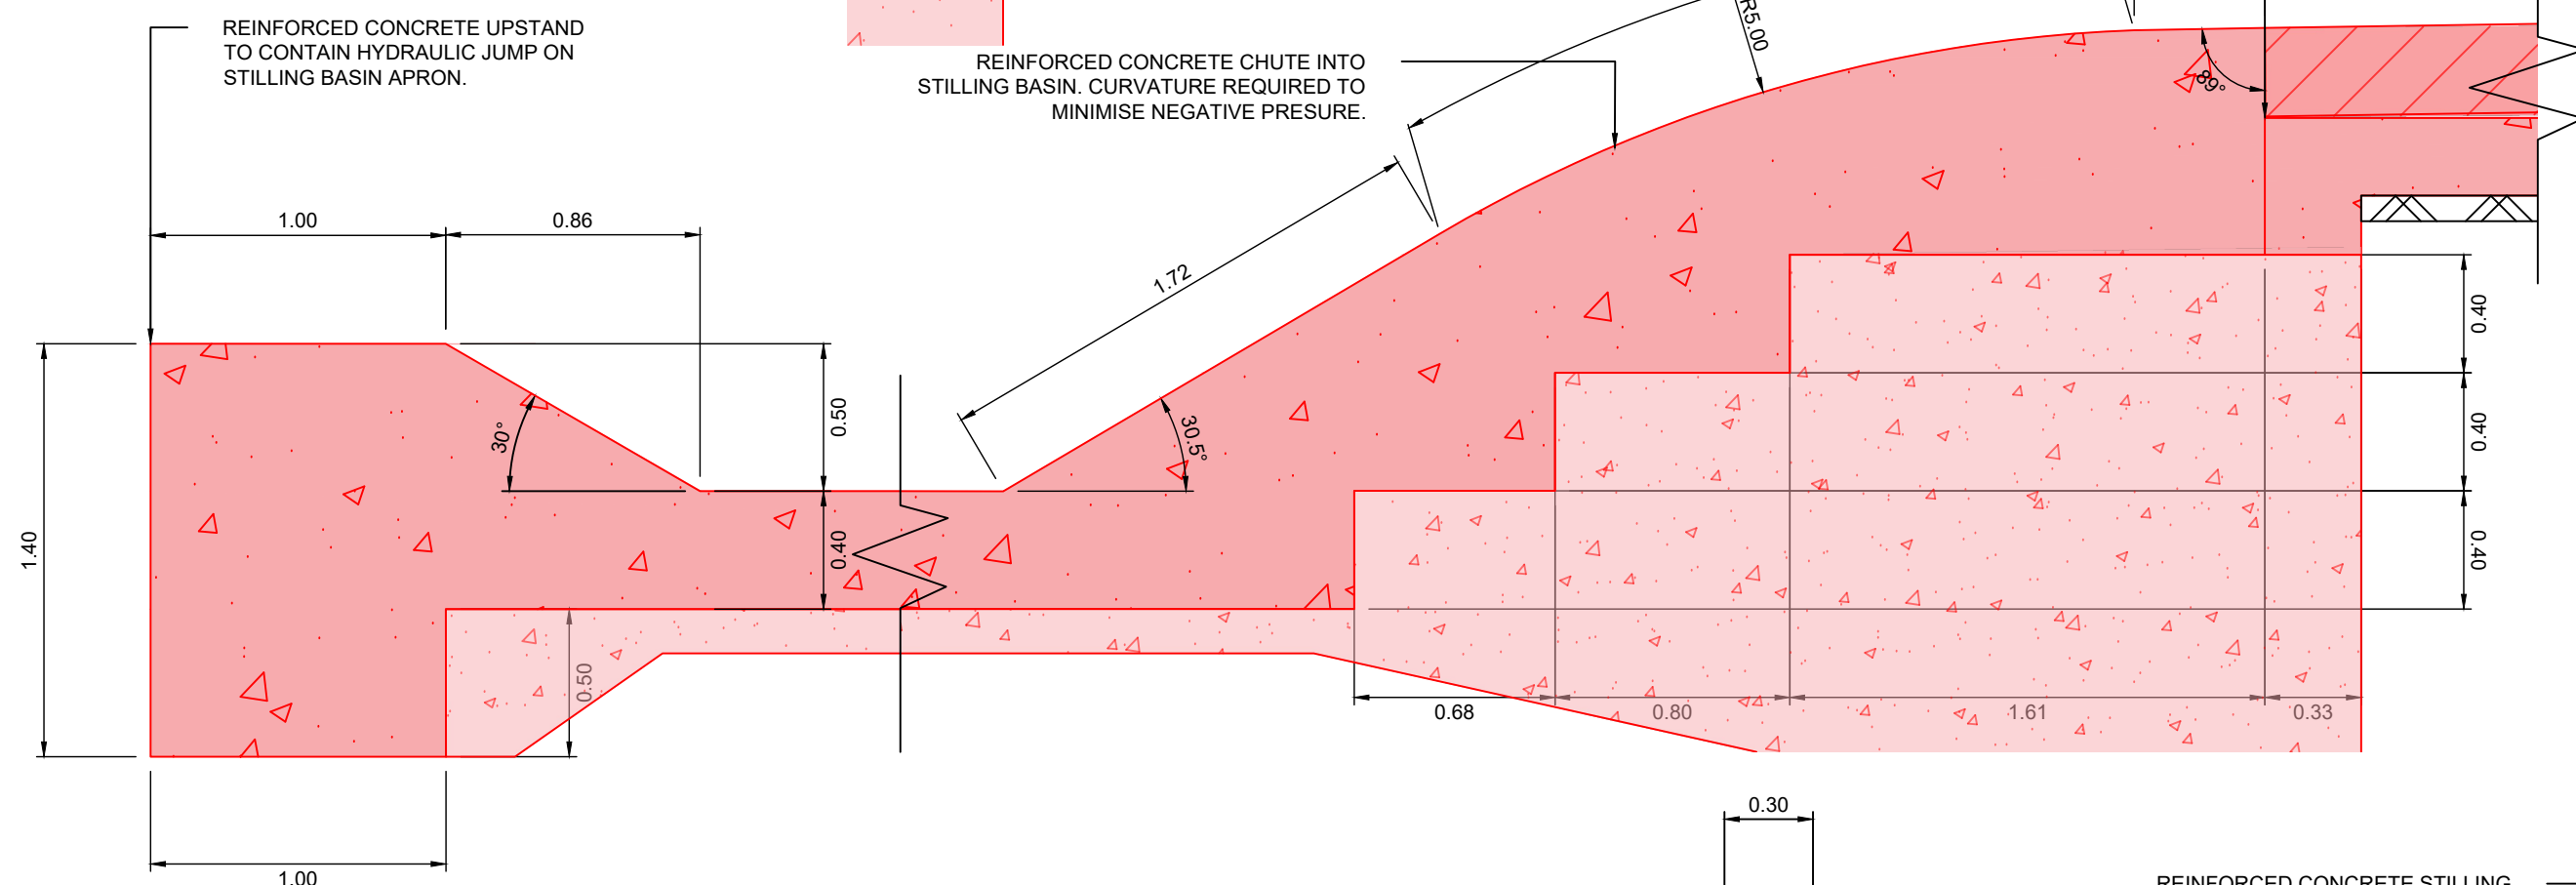

SECTION A2-A2
(SCALE 1:25)

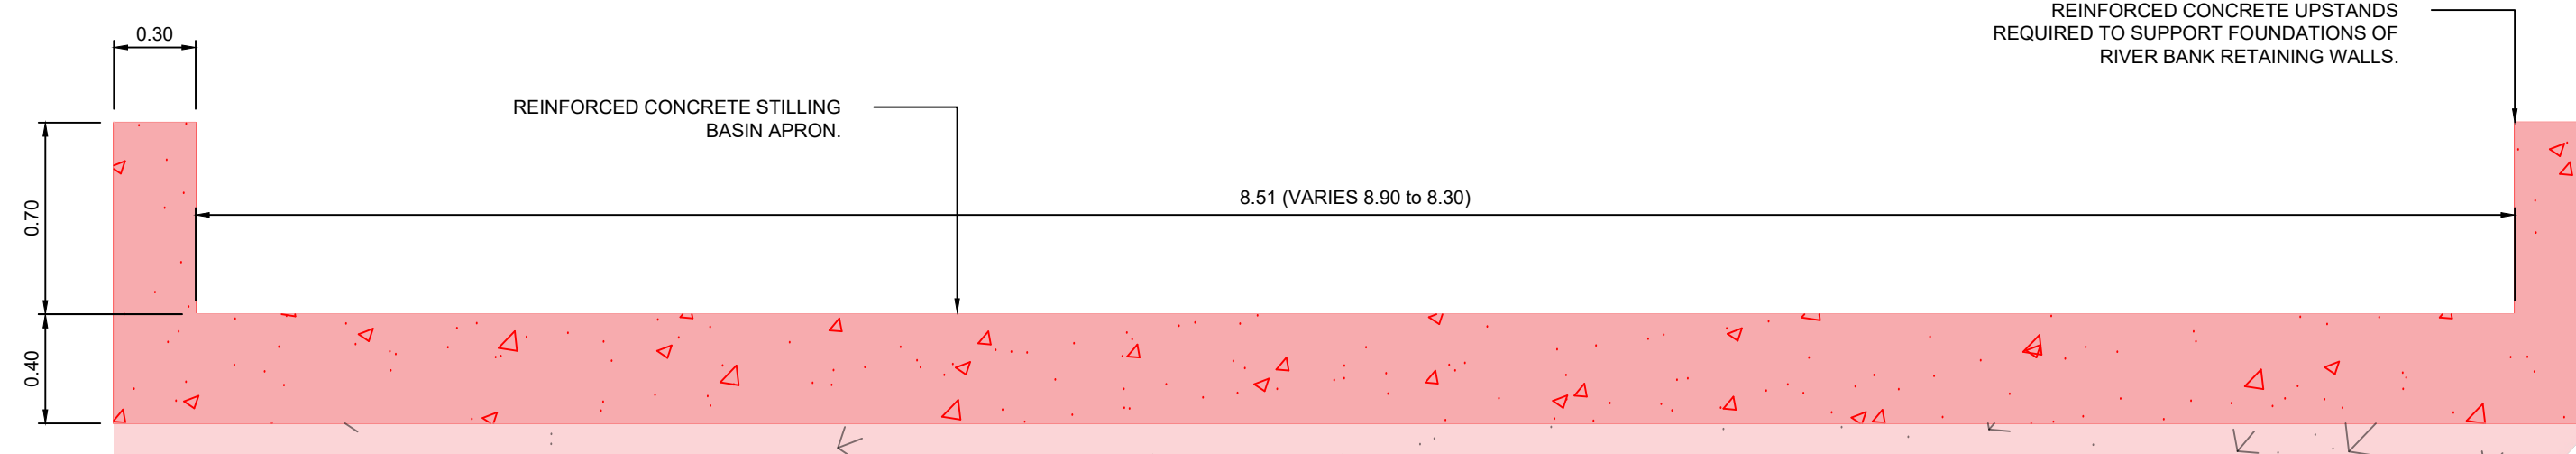

SECTION F-F
(SCALE 1:25)

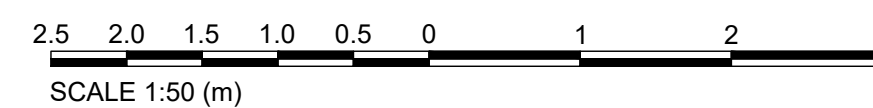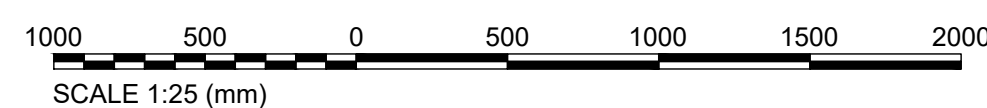

GENERAL NOTES

- ALL DIMENSIONS ARE IN METRES UNLESS NOTED OTHERWISE.
- ALL LEVELS ARE IN METRES RELATIVE TO ORDNANCE DATUM NEWLYN (OD) UNLESS NOTED OTHERWISE.
- ALL COORDINATES ARE IN METRES RELATIVE TO ORDNANCE SURVEY NATIONAL GRID.
- DO NOT SCALE FROM THIS DRAWING. ALL DIMENSIONS MUST BE CHECKED/VERIFIED ON SITE.
- ANY DISCREPANCIES NOTED ON SITE ARE TO BE REPORTED TO THE SUPERVISOR IMMEDIATELY.
- THE ELECTRONIC VERSION OF THIS DRAWING IS NOT TO BE USED FOR SETTING OUT.
- REFER TO CONTRACT SPECIFICATION FOR DETAILS OF MATERIALS AND WORKMANSHIP TO BE USED FOR THE WORKS SHOWN ON THIS DRAWING.
- HAZARDS TO BE CLEARLY DEFINED AND DISPLAYED AT DESIGN STAGE.

KEY
PROPOSED
EXISTING
TO BE REMOVED



UTILITY SERVICES INVESTIGATION GAUGE TO PAS 128			
	TYPE D: DESK STUDY		
	TYPE C: DESK STUDY AND SITE RECONNAISSANCE		
	TYPE B: DESK STUDY WITH SITE RECON AND UTILITY DETECTION SURVEY		
	TYPE A: DESK STUDY WITH SITE RECON, UTILITY DETECTION SURVEY & TRIAL HOLES		
TYPE D	TYPE C	TYPE B	TYPE A
22/09/23			
THE POSITION OF ANY EXISTING PUBLIC OR PRIVATE SEWERS, UTILITY SERVICES, PLANT OR APPARATUS SHOWN ON THIS DRAWING HAS BEEN OBTAINED FROM STATUTORY RECORDS. THE INFORMATION SHOWN IS BELIEVED TO BE CORRECT BUT NO WARRANTY TO THIS IS EXPRESSED OR IMPLIED. OTHER SUCH PLANT OR APPARATUS MAY ALSO BE PRESENT BUT NOT SHOWN. INVESTIGATIONS SHOULD BE UNDERTAKEN ON SITE CONFIRMING LOCATIONS BEFORE BREAKING GROUND.			

RESOLVEN AQUEDUCT - WEIR DRAWINGS	
DWG No.	DWG Title.
IUY-JBA-00-00-DR-C-1002	GENERAL ARRANGEMENT
IUY-JBA-00-00-DR-C-1003	WEIR LONG SECTION
IUY-JBA-00-00-DR-C-1004	CONCRETE LAYOUT
IUY-JBA-00-00-DR-C-1005	REINFORCEMENT DETAILING
IUY-JBA-00-00-DR-C-1006	SETTING OUT
IUY-JBA-00-00-DR-C-1007	WALL LONG SECTIONS
IUY-JBA-00-00-DR-C-1008	TYPICAL CROSS SECTIONS
IUY-JBA-00-00-DR-C-1009	TYPICAL DETAILS

C01	APPROVED FOR CONSTRUCTION	16/07/25	AB	EH	SR	EP
B02	FORM B UPDATES	14/07/25	AB	EH	SR	EP
B01	FORM B	14/05/25	AB	EH	SR	EP
Rev.	Description	Date	Author	Designer	Checker	Approver

Document Control

Shrine

APPROVED FOR CONSTRUCTION

Contractor
Rampart House
Kingsway
Floresfash
Swansea
SA5 4DL

Tel:44(0)1792 572840

Consultant

The Old School House
St. Joseph's Street
TADCASTER
North Yorkshire
LS24 9HA

T: +44 (0)1937 837 900
E: info@jbaconsulting.com
www.jbaconsulting.com
Twitter @JBAConsulting

JBA consulting

Project Title

RESOLVEN AQUEDUCT & WEIR

Drawing Title

CONCRETE LAYOUT

© copyright reserved

Parent Model

NOT FROM MODEL

Security Classification

OFFICIAL

Scale

AS SHOWN

Author

A.BOSOMWORTH

Designer

E HOGAN

Checker

S RIDDLESTONE

Approver

E PARKER

Suitability

APPROVED FOR CONSTRUCTION

Information Container

IUY-JBA-00-00-DR-C-1004-C01-CONCRETE_LAYOUT.dwg

A1 Sheet Size