




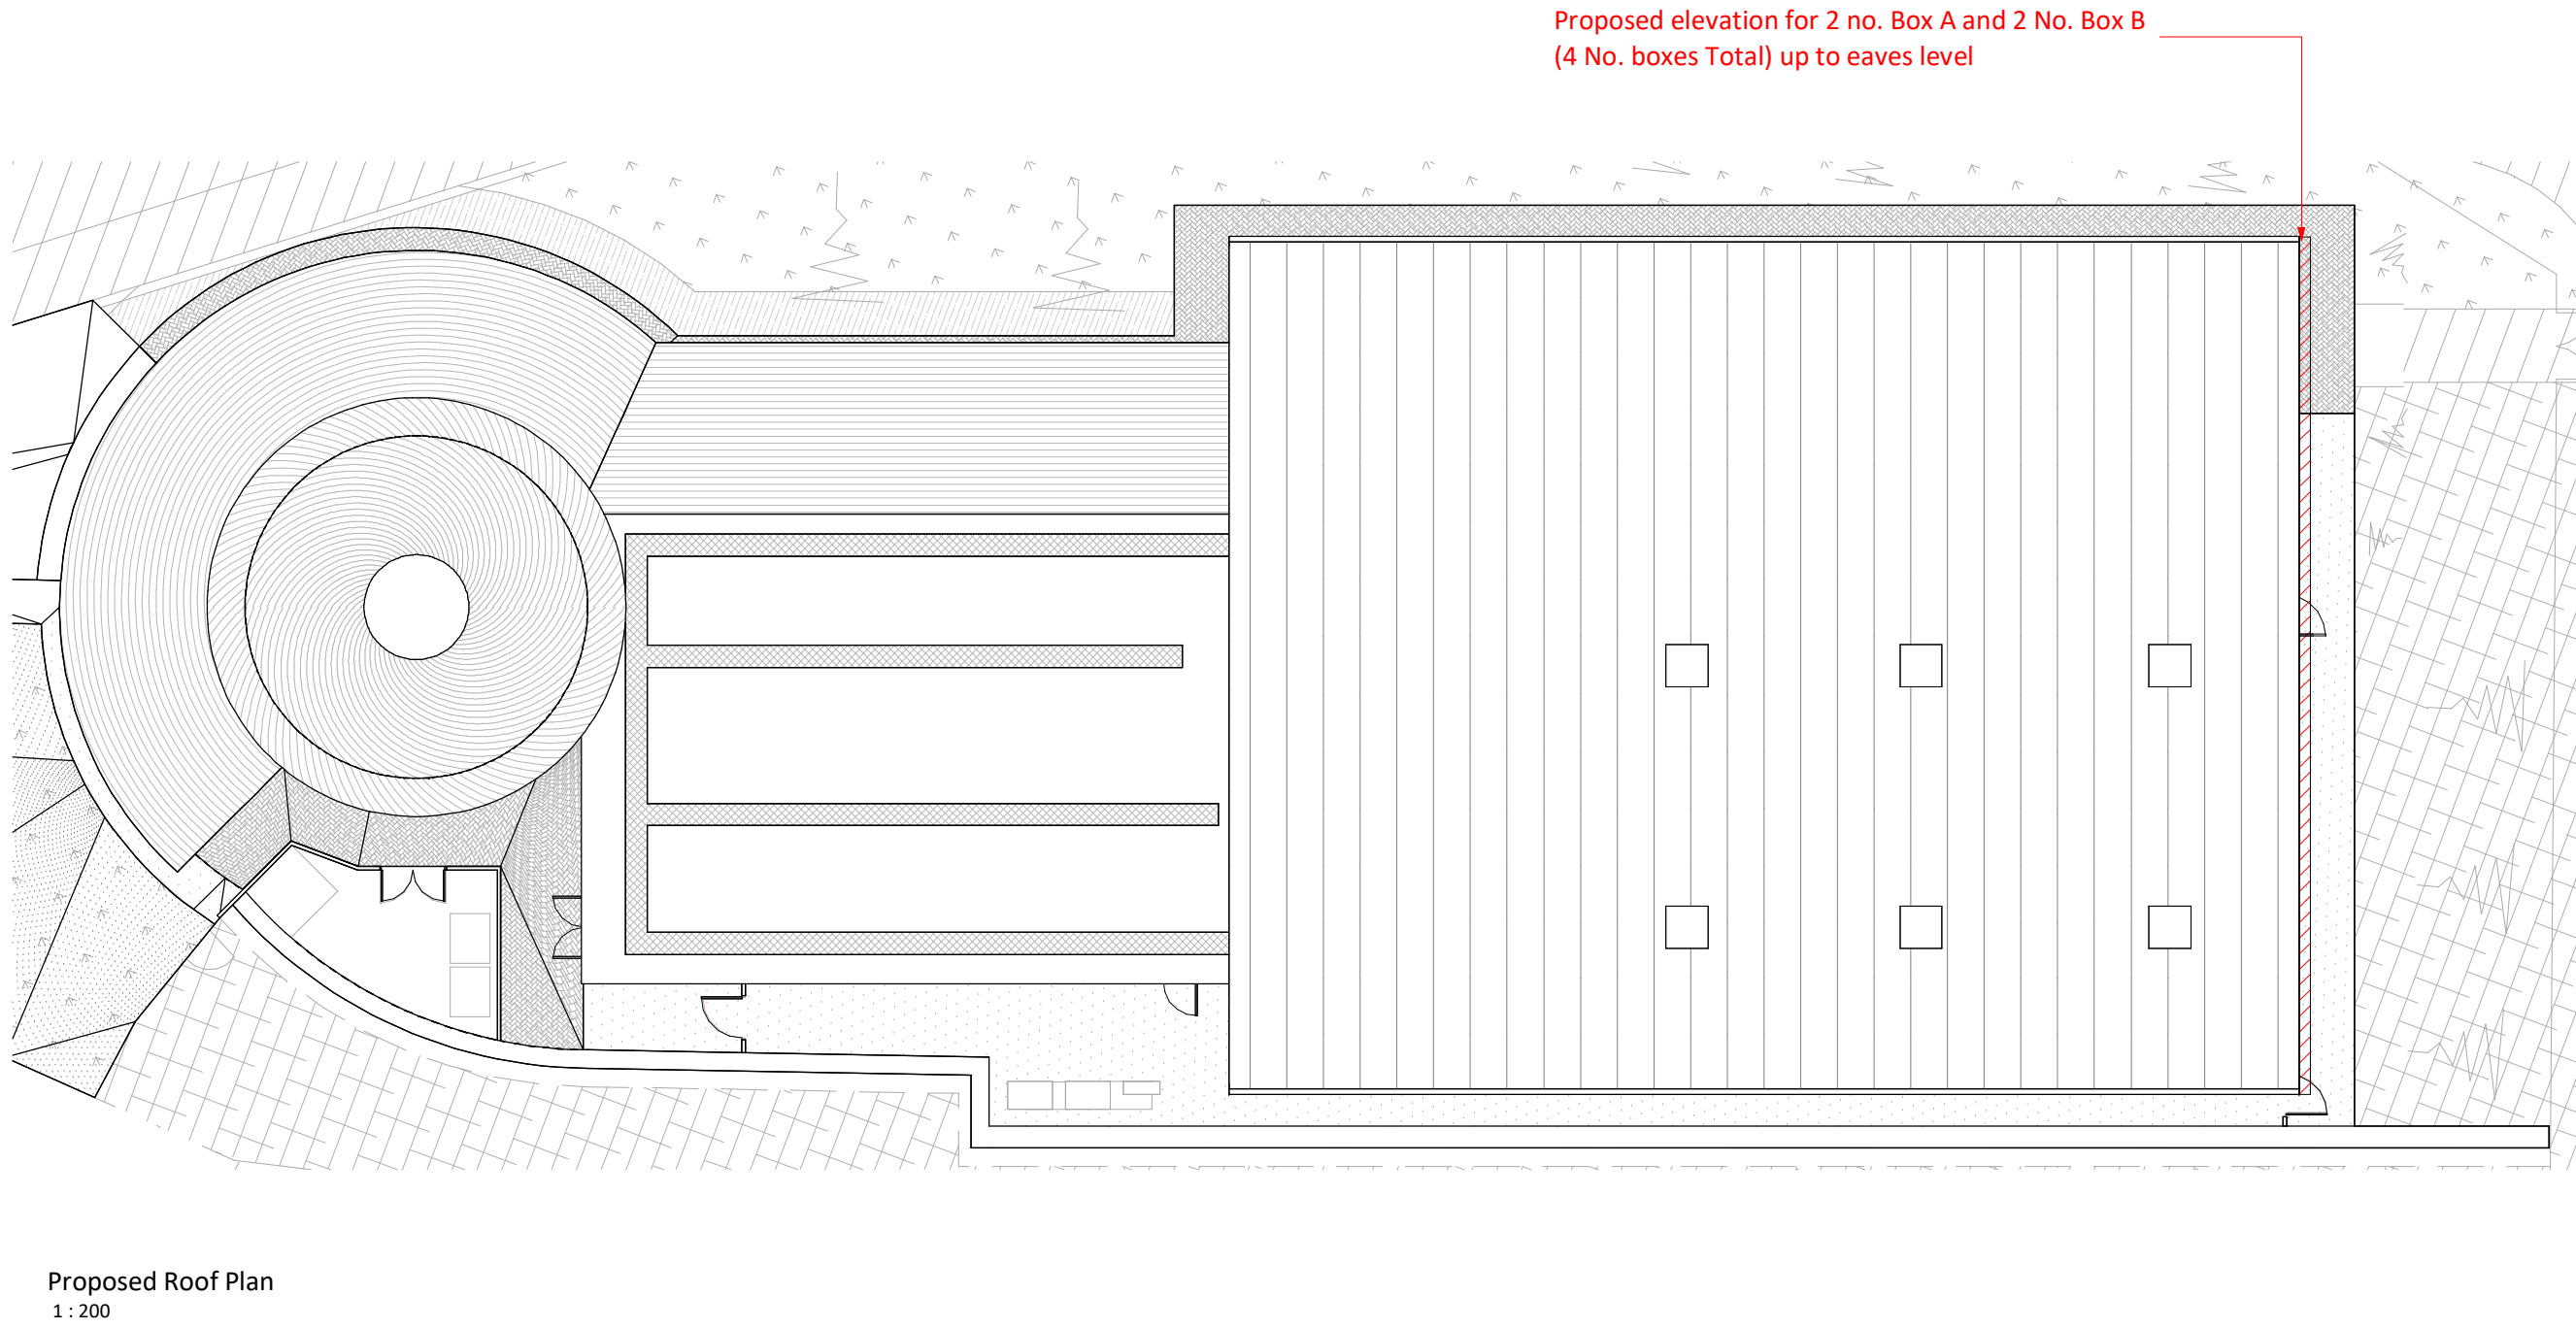

Bird Nesting Housings Types to be Used

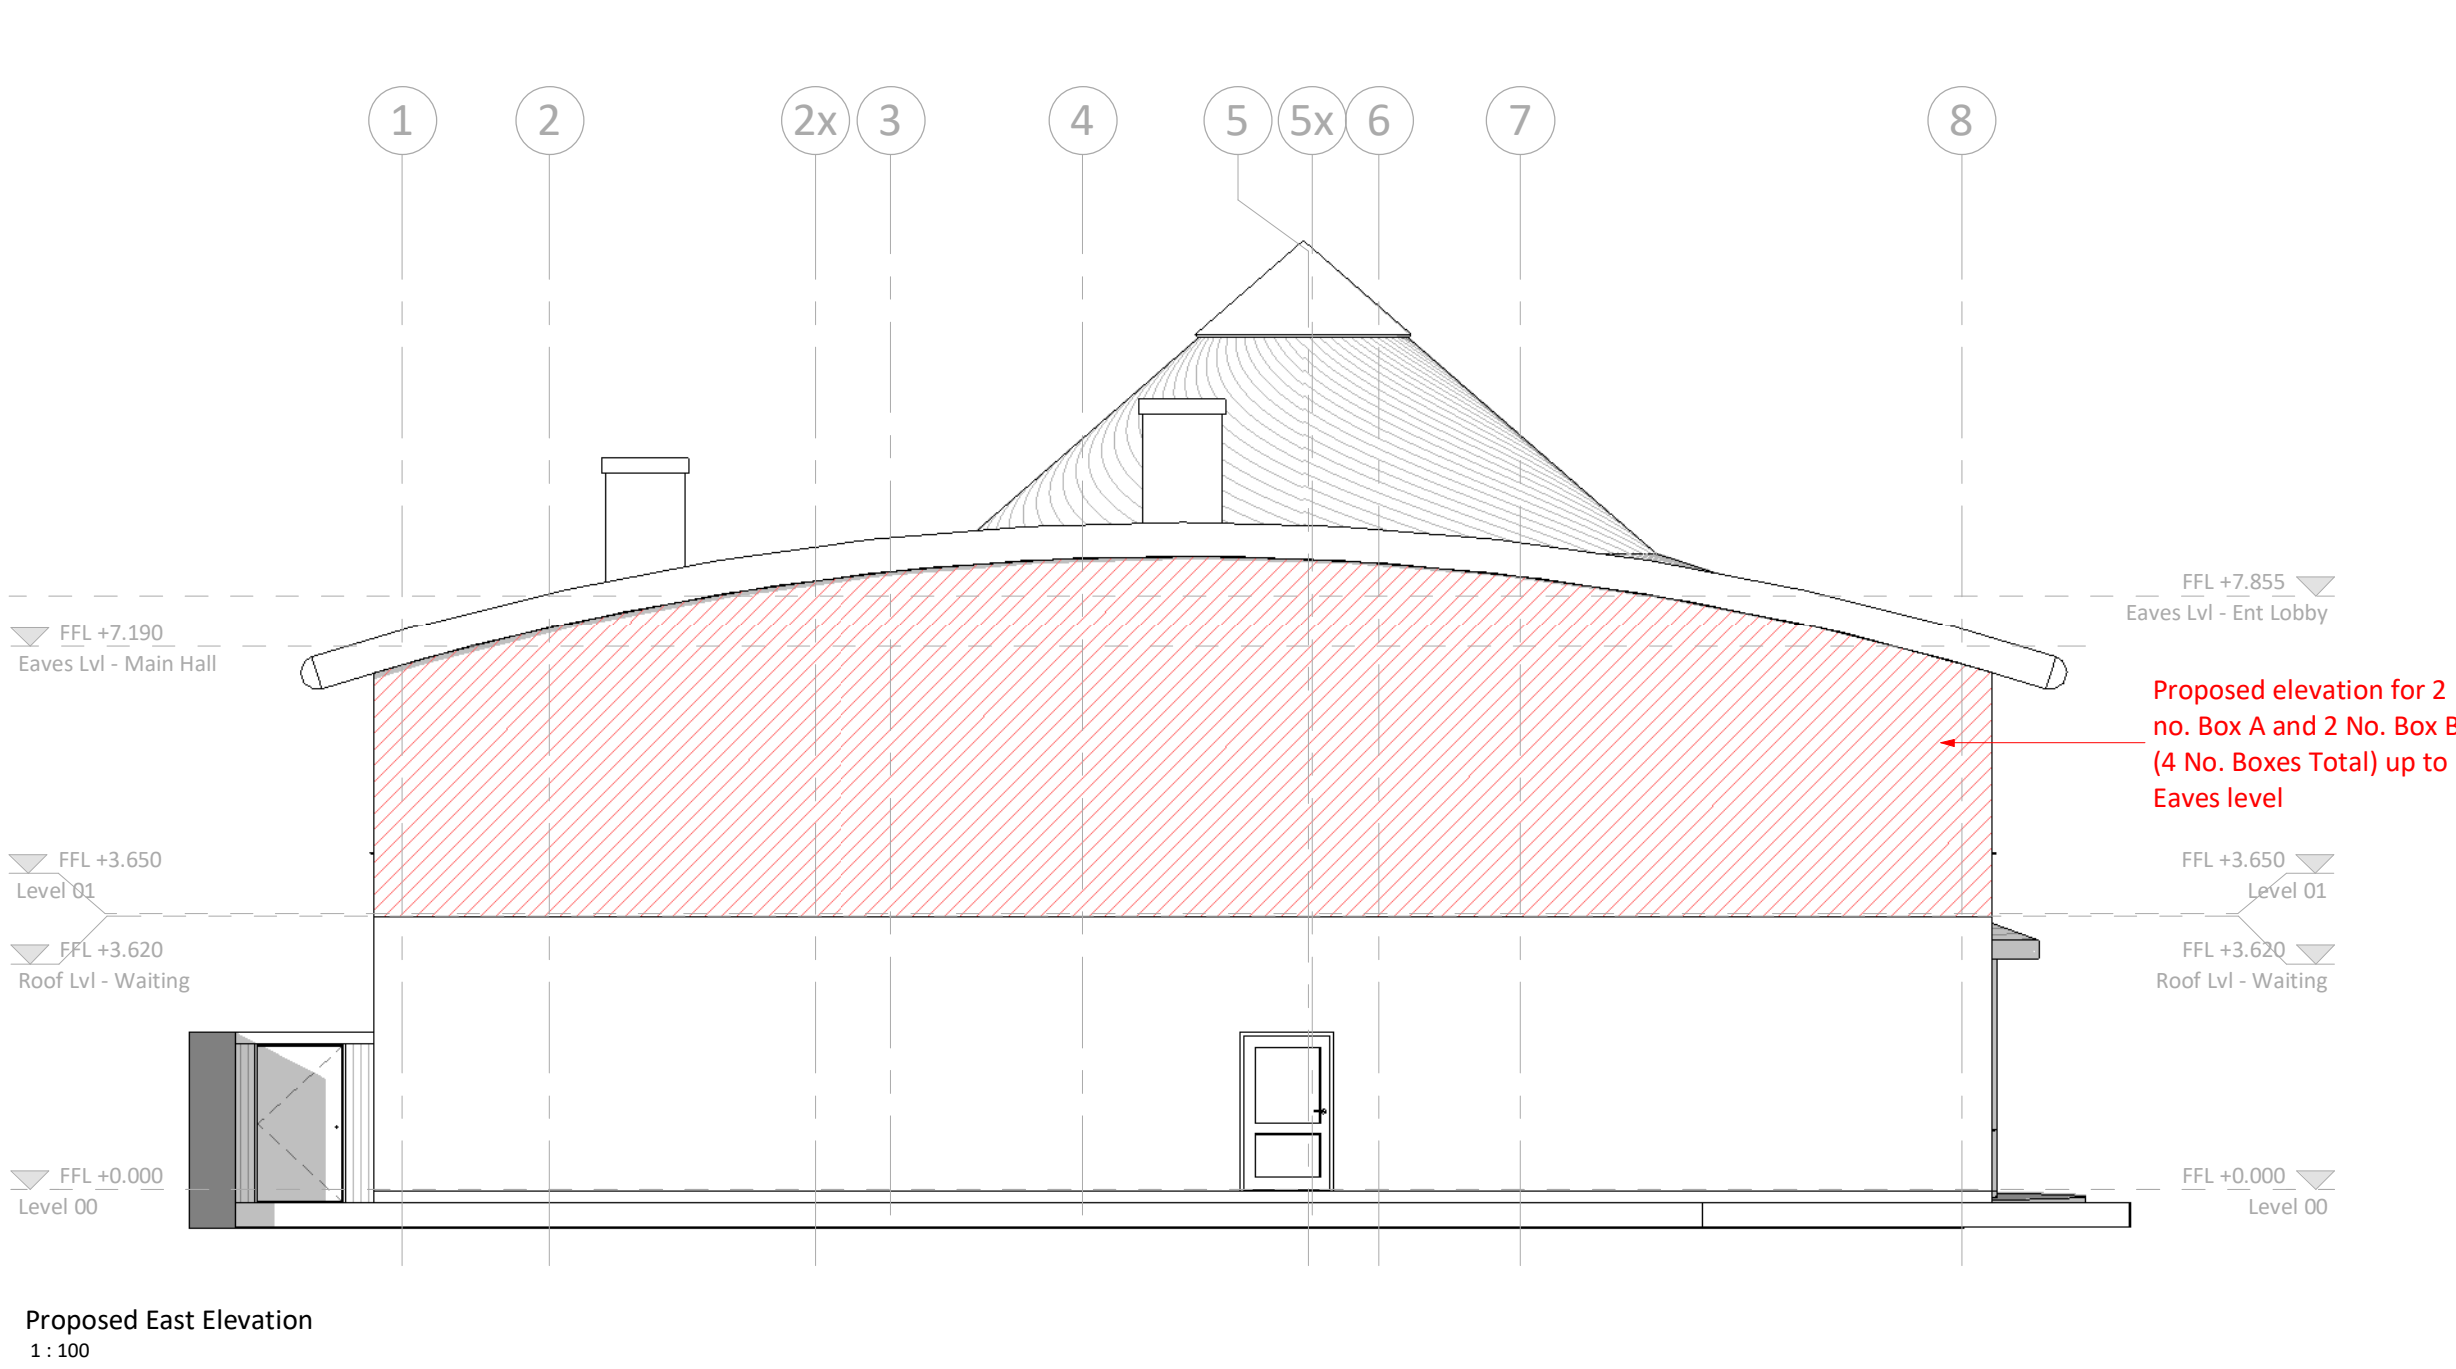

Proposed system as above to be in the form of 1no. Vivara Pro Seville 32mm Woodstone Nest Box. Housing to be positioned over 3 meters high to dissuade cats.

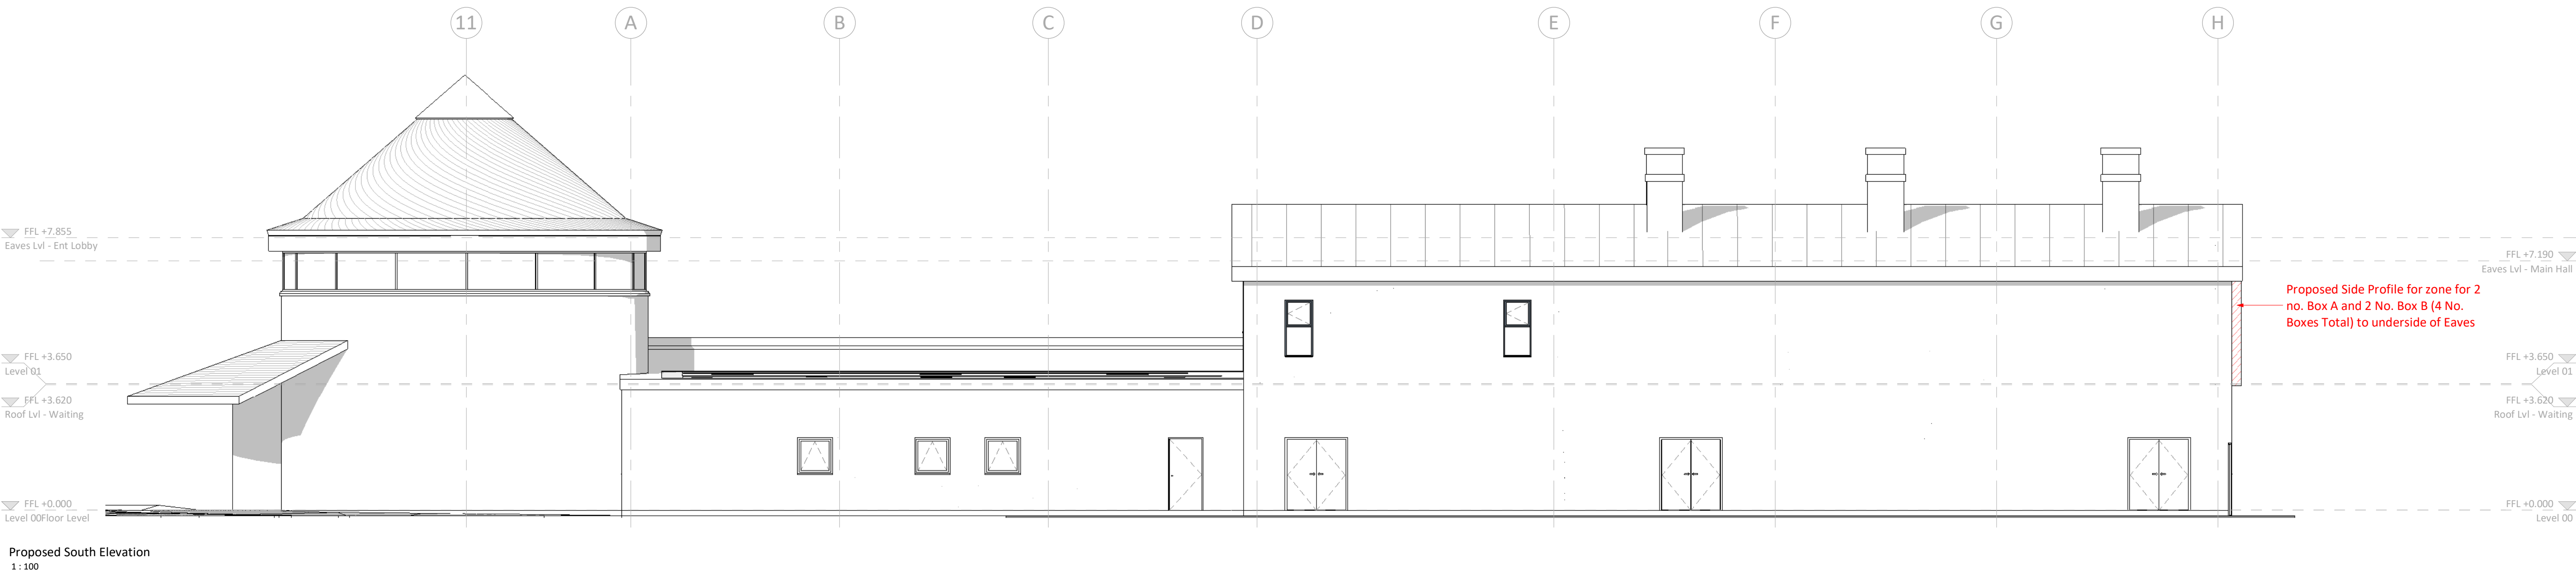

Proposed system as above to be in the form of 1no. Vivara Pro Seville 28mm Woodstone Nest Box. Housing to be positioned over 3 meters high to dissuade cats.

PL	P30	12/06/2026	Further information added to Planners request.	
PL	P26	01/07/2025	Biodiversity bird boxes re-located to East elevation.	
STATUS	REV	DATE	DESCRIPTION	REVISED BY
CLIENT				AC
				CHECKED BY
				SM
			ORIGINATOR NO	153506

CONSULTANT
STRIDE TREGLOWN
www.stridetreglown.com © Stride Treglown Limited 2020
PROJECT
Croeserw Community Centre
Bryn Siriol, Cymmer, Port Talbot SA13 3PL

DRAWING TITLE
Biodiversity Enhancement Plan

STATUS CODE	SCALE
PL : Authorized and accepted	As indicated@A1
DRAWING USAGE:	
PROJECT - ORIGINATOR - VOLUME - LEVEL - TYPE - ROLE - CLASS - NUMBER	STATUS _ REVISION
153506-STL-XX-RF-DR-A-ZZZZ-09020	PL_P30