


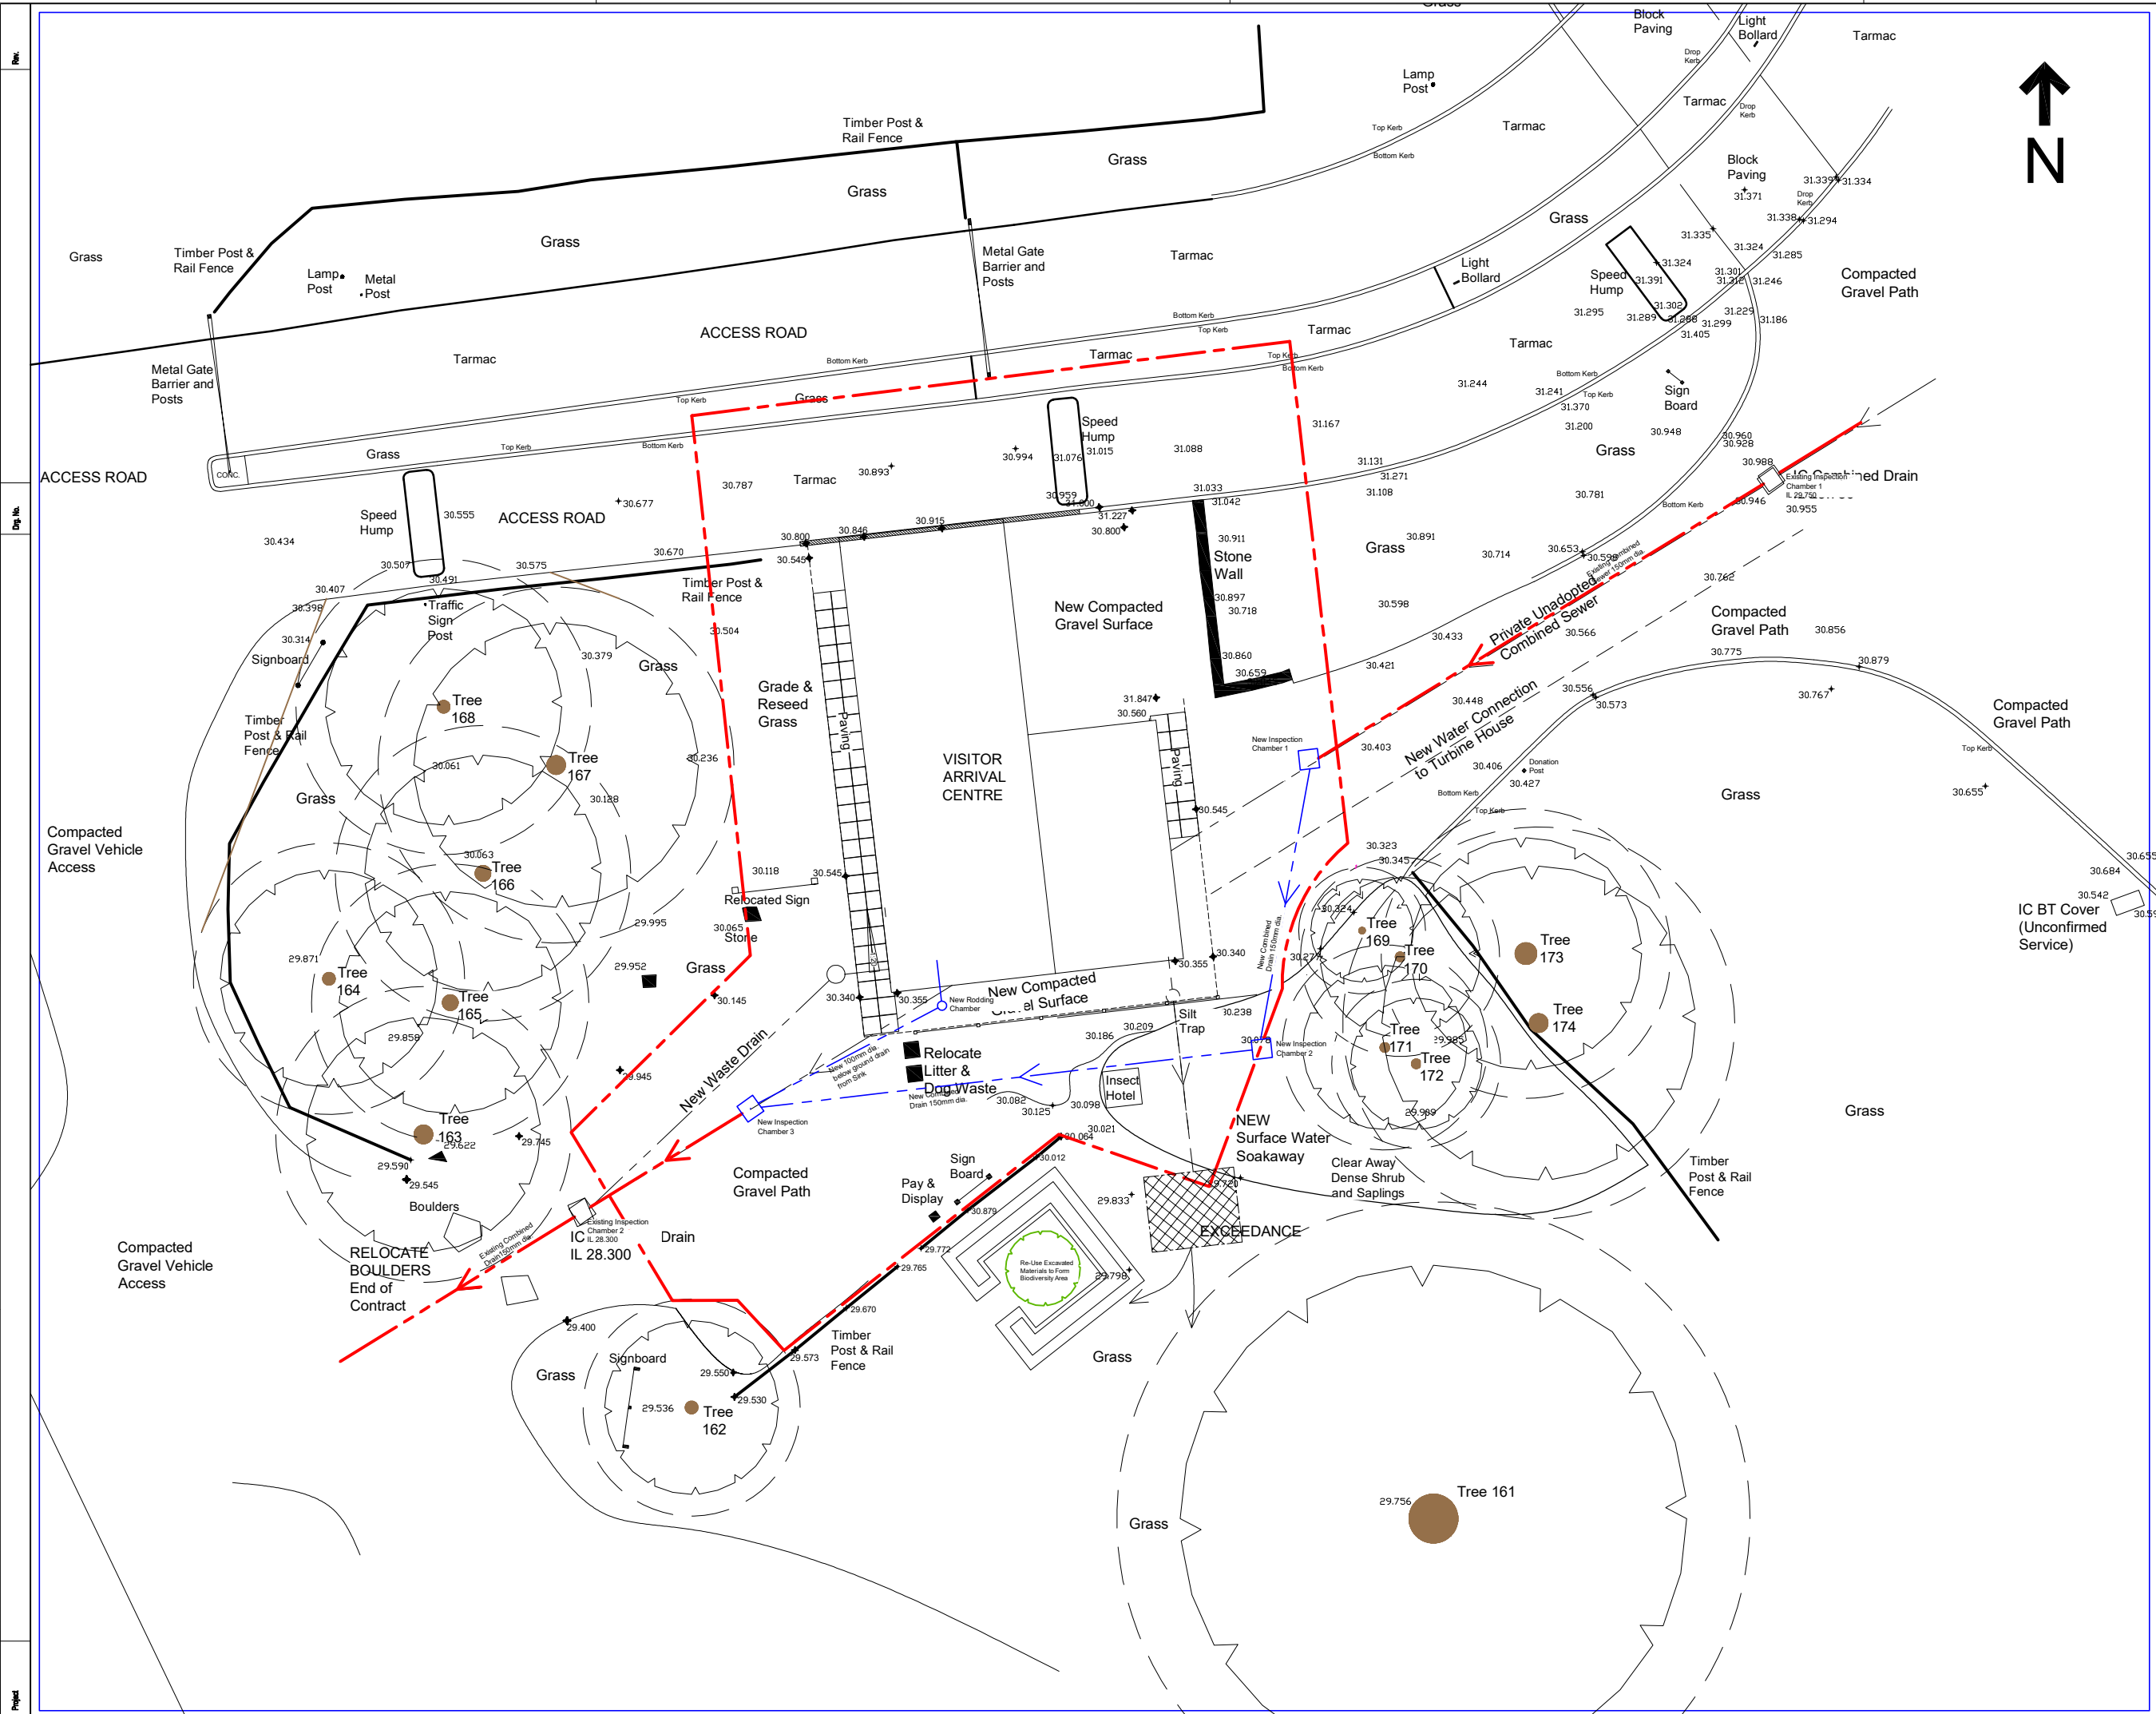

NOTES

1. All dimensions in millimetres unless otherwise stated.

SITE SURVEY
By NPTCC Estates Drawing Office

DEVELOPMENT SITE ——— ——— ———
Including contractors fenced areas necessary to carry out the work.

APPLICANT LAND ——— ——— ———
That is, land controlled by Margam Country Park.

TREE SURVEY
Refer to Tree Survey & Arboricultural Constraint Report: The ARB Team January 2026
Tree Protection Zones ——— ——— ———

SERVICES STRATEGY

Foul Drainage
A Cleaner's Sink and Vending Machines at the New Arrival Centre will require drainage connection to and existing Private Unadopted Combined Sewer. Subject to detail design by NPT M&E Engineers.

Surface Water Drainage
New Soak-away for surface water run-off from the proposed building as SAB Strategy, Dwg A1333-09

Electricity
Existing below ground cables are to be reconnected to new building as detail design to be undertaken by NPT M&E engineers.

Water
There is an existing network of private below ground pipes that distribute potable water throughout the park. A new supply pipe is to be installed beneath existing Paths from the Turbine House

TE	Additional Biodiversity /SAB	TE		Jul 26	
TE	Revised Below Ground Drains	TE		Jun 26	
	Planning Application	TE		May 26	
Rev	Details	Dr	Ch	Apr	Date



Neath Port Talbot
Castell-nedd Port Talbot
County Borough Council Cynor Bwrdeistref Sirol
Making a difference Gwahaniaeth er gwell

PROPERTY & REGENERATION
Nicola Pearce BSc(Hons) DipTP MRTPI
DIRECTOR OF ENVIRONMENT AND REGENERATION
THE QUAYS, BRUNEL WAY
BAGLAN ENERGY PARK SA11 2GG
www.npt.gov.uk

Project

MARGAM COUNTRY PARK

Visitor Arrival Centre

Drawing Title

PROPOSED SITE PLAN
Planning Application

File No.	Property Ref. No.			
Drawn	TJE	Checked		Approved
Date	Jan 2026	Date		Date
Scales	1:100@A1, 1:200@A3			
Drawing No.	A - 1333-03	Rev.		