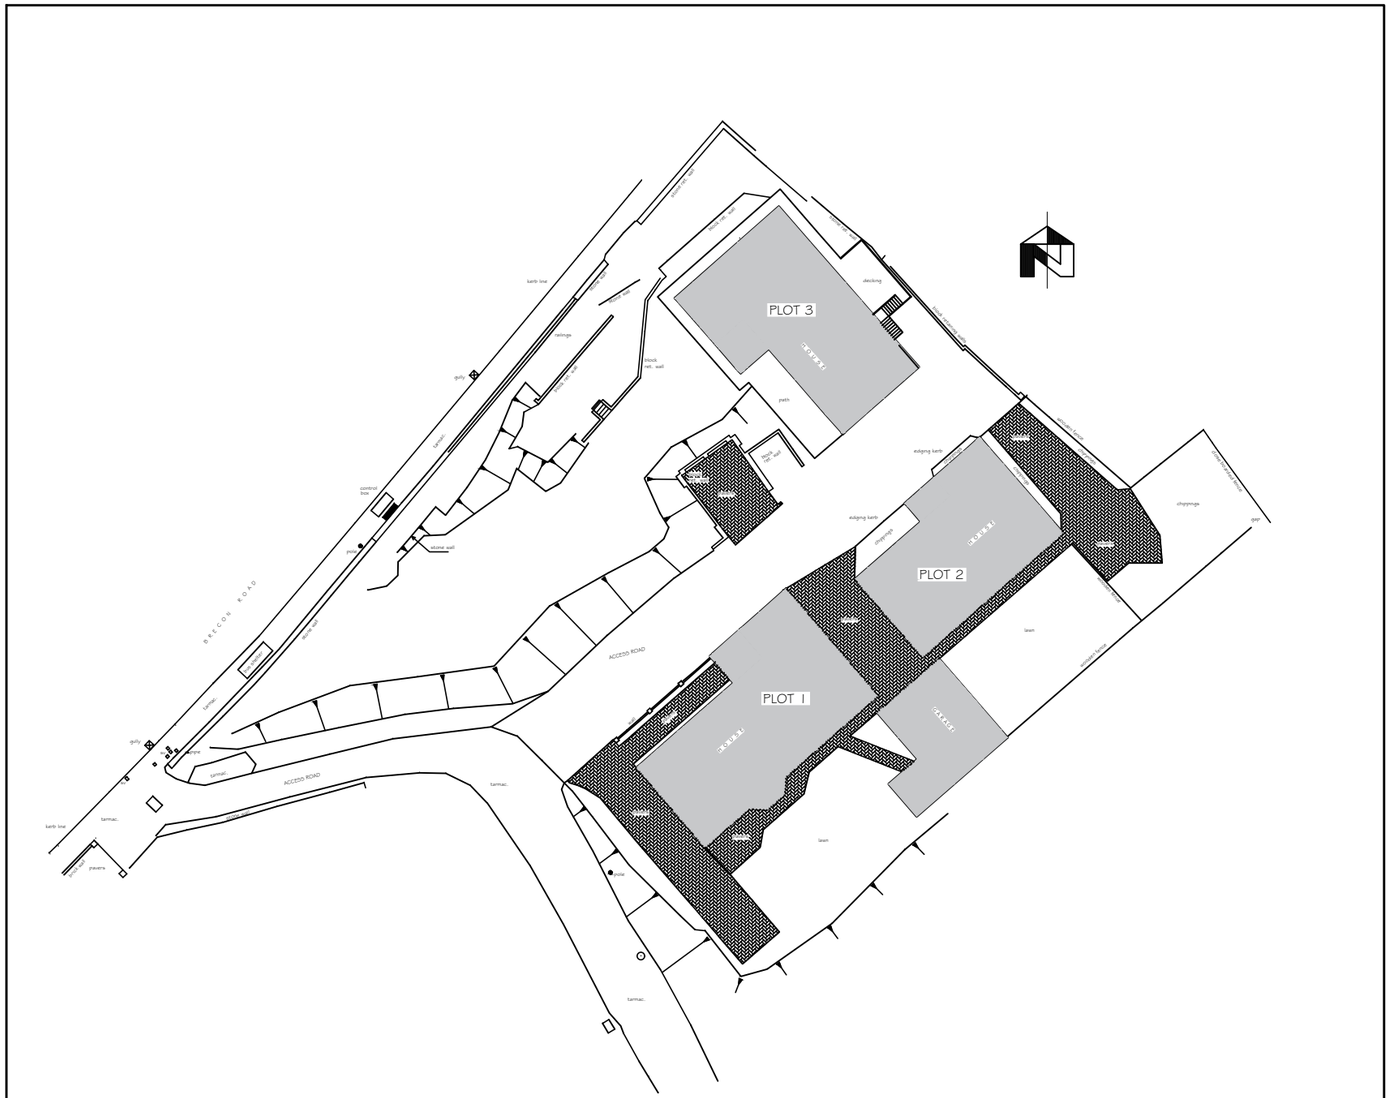


PETER JONES TALBOT DESIGN SERVICES mobile: 07817538014 email: jonespeter177@gmail.com	project title Housing Development Cherry Grove, Brecon Road Pontardawe	drawing title SITE PLAN	date July 2019 scale 1:500 drawing No CGD SP - 01.1