
Rev.

Drg. No.

ALL ROOFS ARE SLATE UNLESS DESIGNATED OTHERWISE.

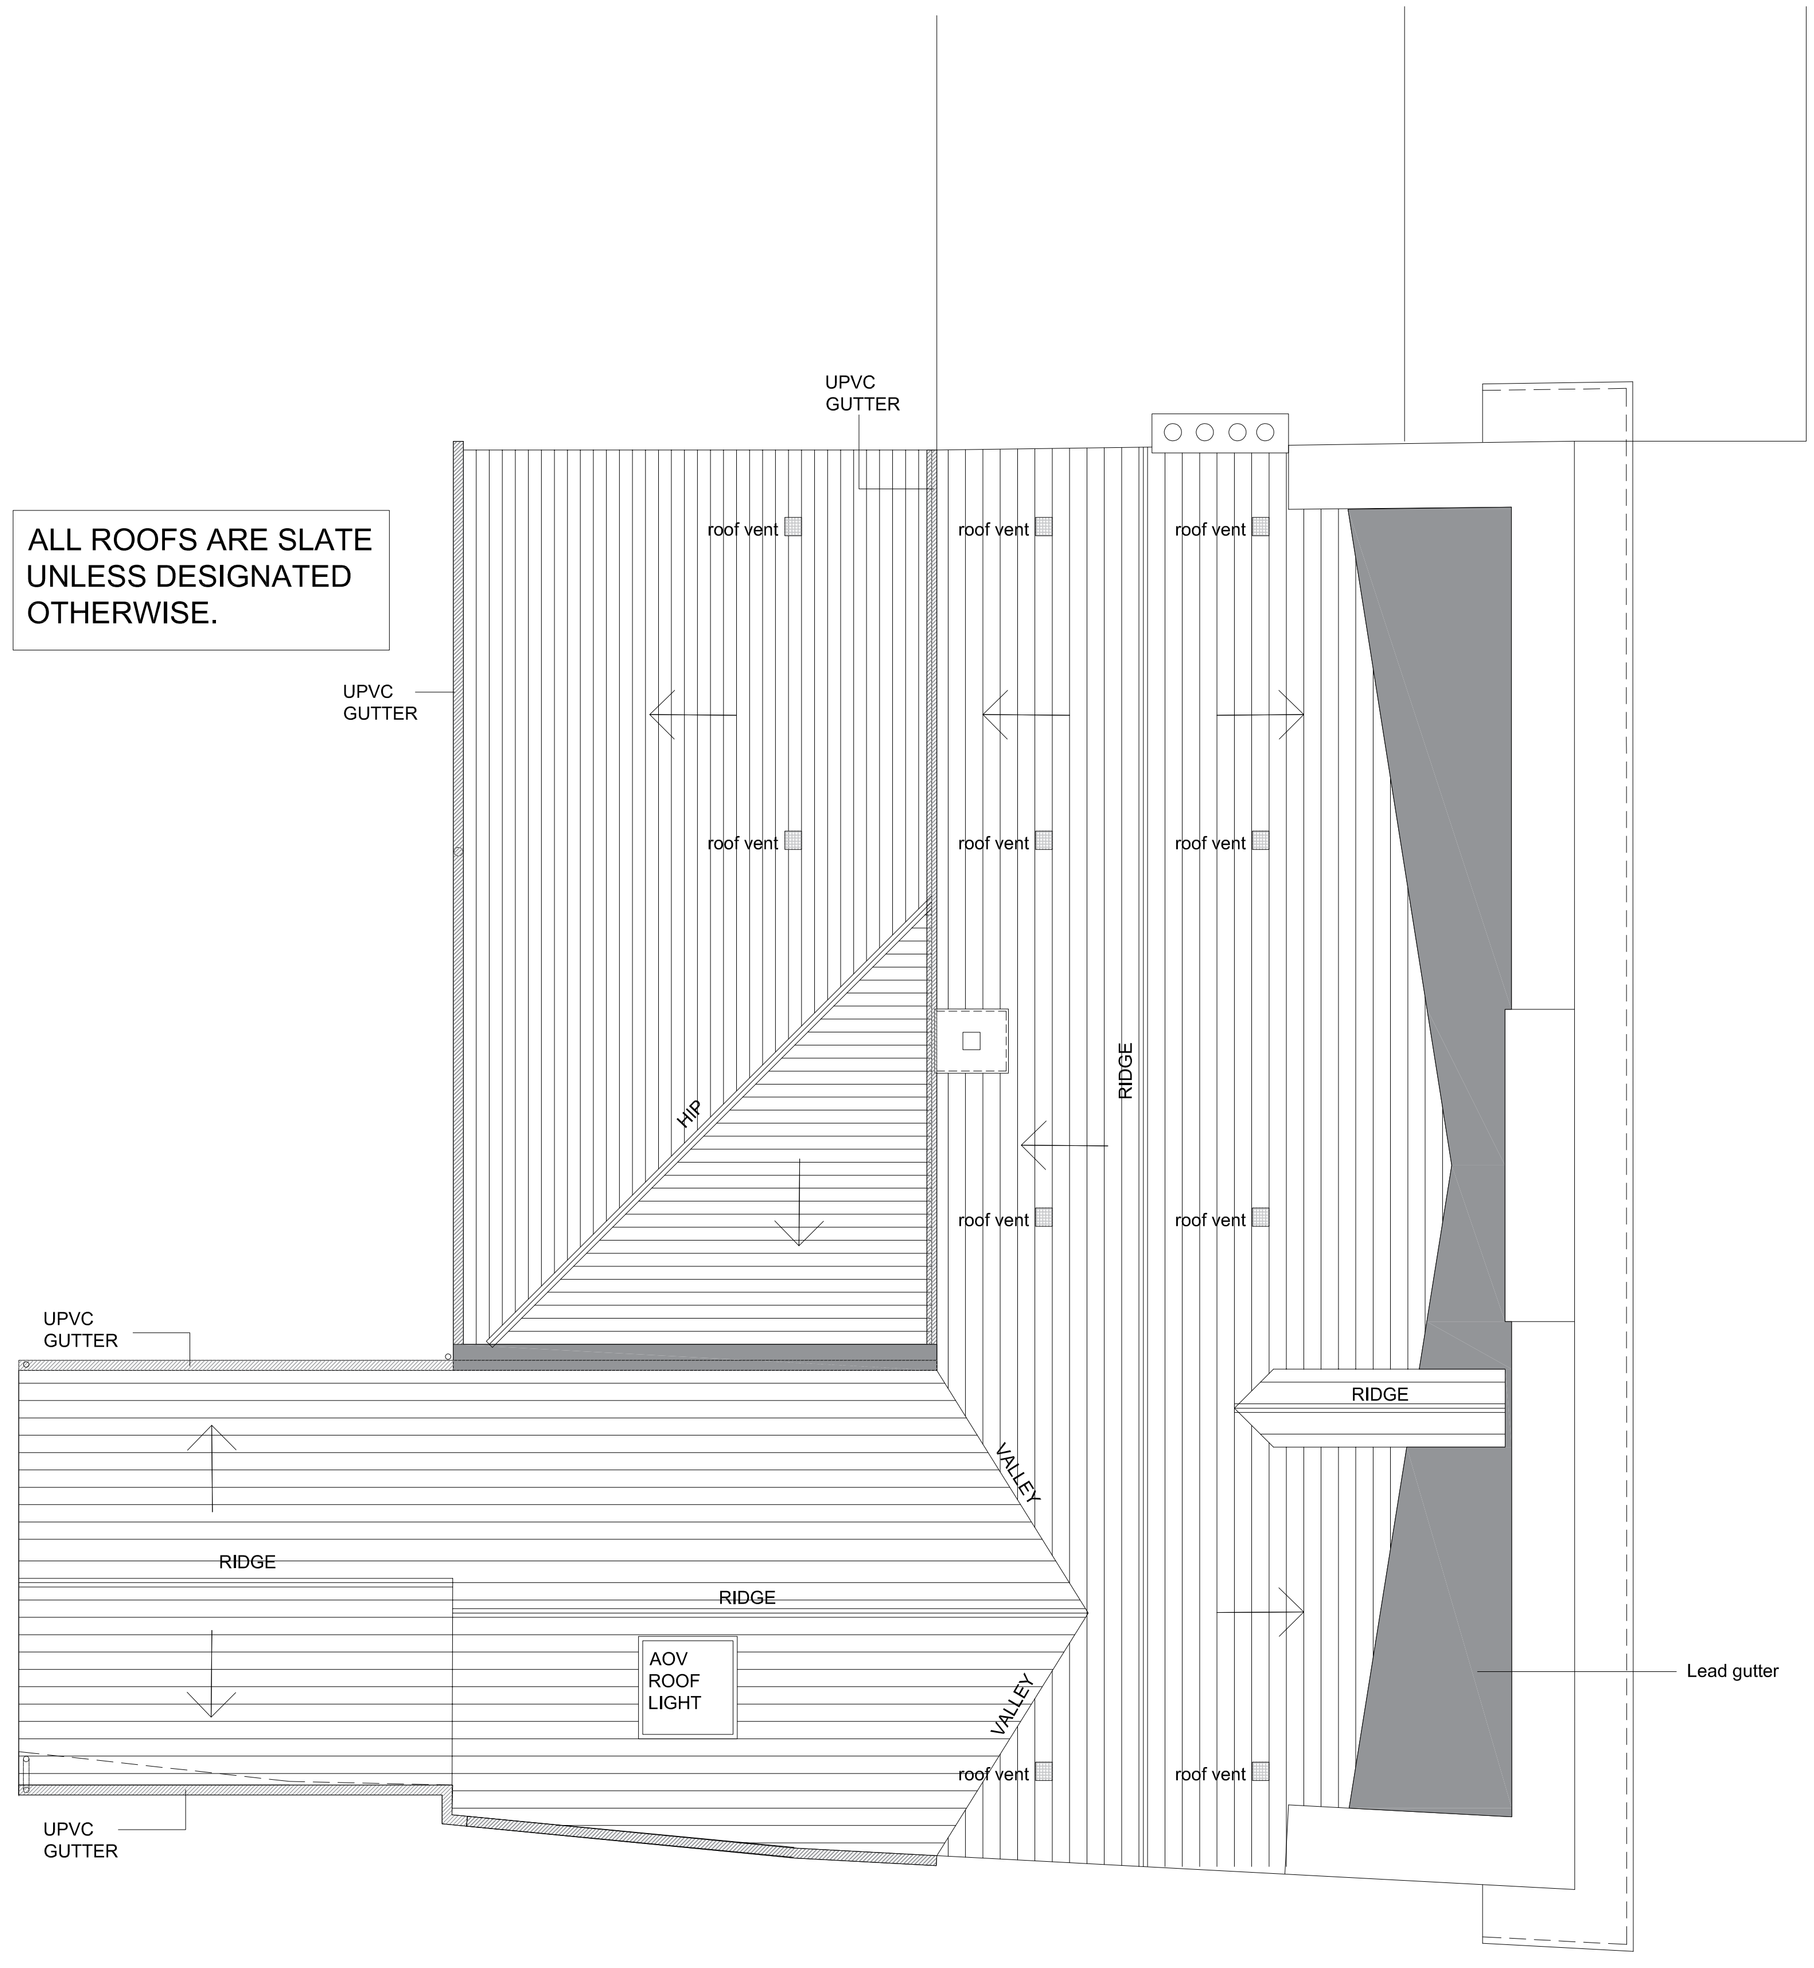

NOTES

1. All dimensions in millimetres unless otherwise stated.

Rev	Details	Dr	Ch	Apr	Date

Neath Port Talbot
Castell-nedd Port Talbot
County Borough Council Cyngor Bwrdeistref Sirol
Making a difference *Gwahaniaeth er gwell*

PROPERTY & REGENERATION
Gareth Nutt B.Sc(Hons), M.Sc., DMS, FRICS
CORPORATE DIRECTOR OF ENVIRONMENT
THE QUAYS, BRUNEL WAY
BAGLAN ENERGY PARK SA11 2GG
www.npt.gov.uk

Project

8 WIND STREET
NEATH

Drawing Title

PROPOSED ROOF PLAN

File No.		Property Ref. No.			
Drawn	WGH	Checked		Approved	
Date	MAY 2019	Date		Date	
Scales	1:50				
Drawing No. A1103 - 03					Rev.

Project

THIS IS A C.A.D. PRODUCED DRAWING AND SHOULD NOT BE AMENDED BY HAND.