Rev.

Dwg. No.

Project

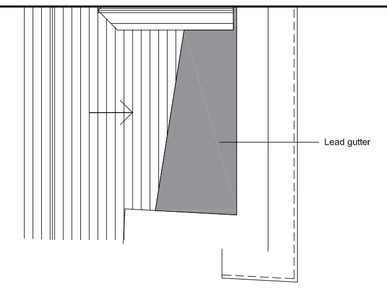

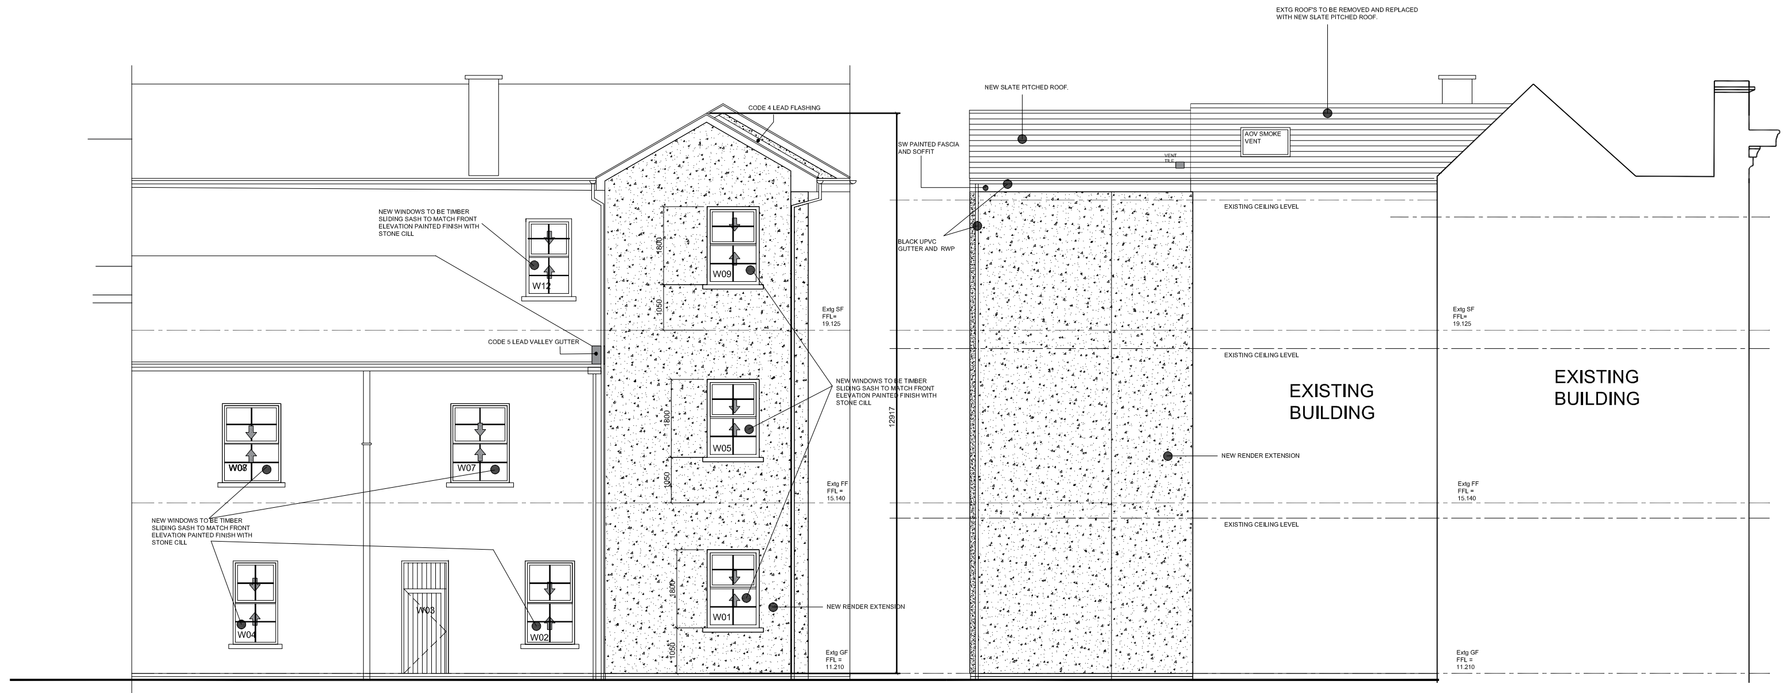
CODE 4 LEAD FLASHING
NEW WINDOWS TO BE TIMBER SLIDING SASH TO MATCH FRONT ELEVATION PAINTED FINISH WITH STONE CILL
W12
W04
CODE 5 LEAD VALLEY GUTTER
W08
W07
W05
NEW WINDOWS TO BE TIMBER SLIDING SASH TO MATCH FRONT ELEVATION PAINTED FINISH WITH STONE CILL
W06
NEW WINDOWS TO BE TIMBER SLIDING SASH TO MATCH FRONT ELEVATION PAINTED FINISH WITH STONE CILL
W04
W03
W02
W01
NEW RENDER EXTENSION
Exig SF FFL= 19.125
Exig FF FFL = 15.140
Exig GF FFL = 11.210
1250
1200
1200
1200
1200
1200
1250
1250
1250