
Superseded

36 ST CATHERINES ROAD
SA12 8AS
AS EXISTING


FRONT ELEVATION



RETAINING WALL TO BE REPLACED DUE TO DETERIORATION

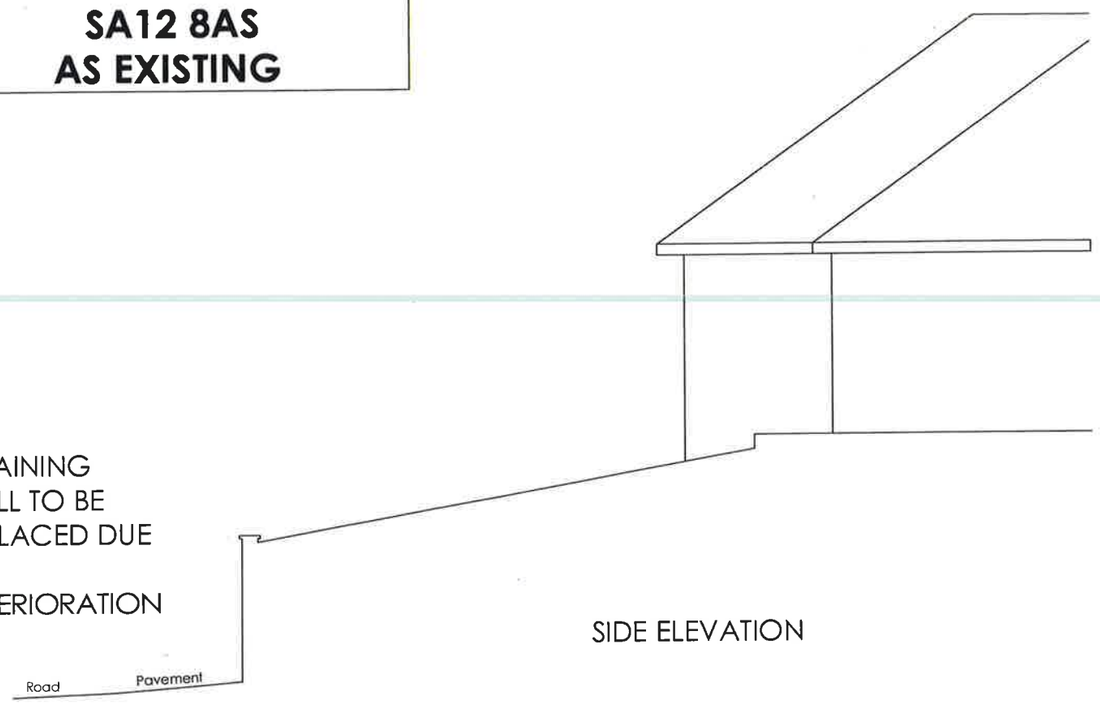


SIDE ELEVATION

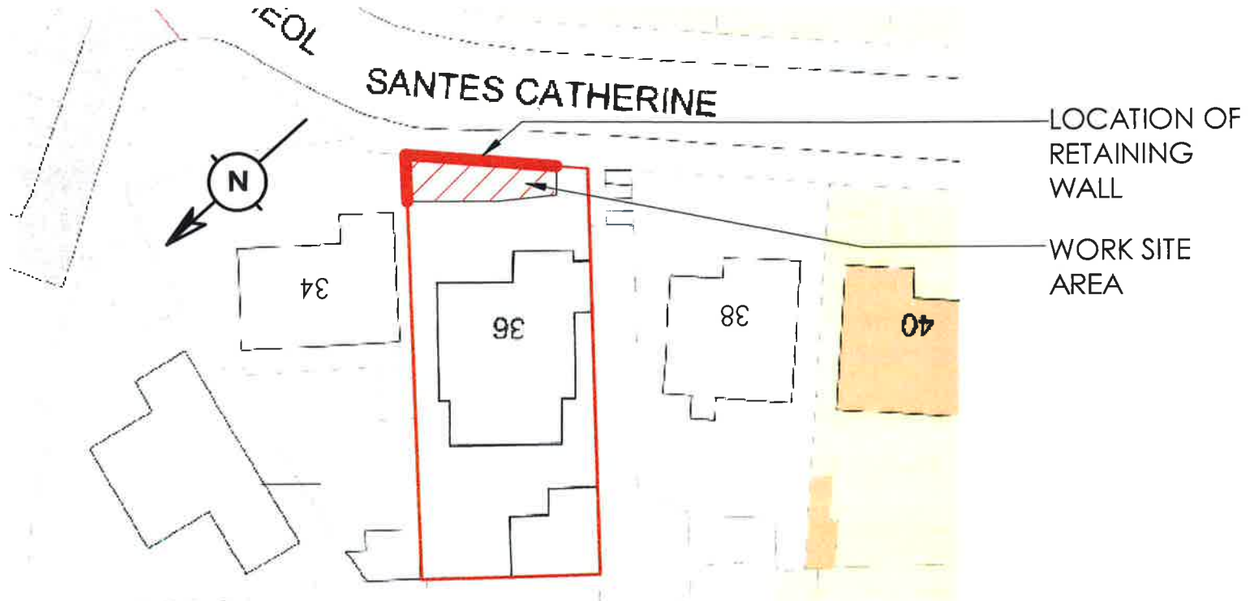

LOCATION OF RETAINING WALL

WORK SITE AREA

SITE PLAN 1:400

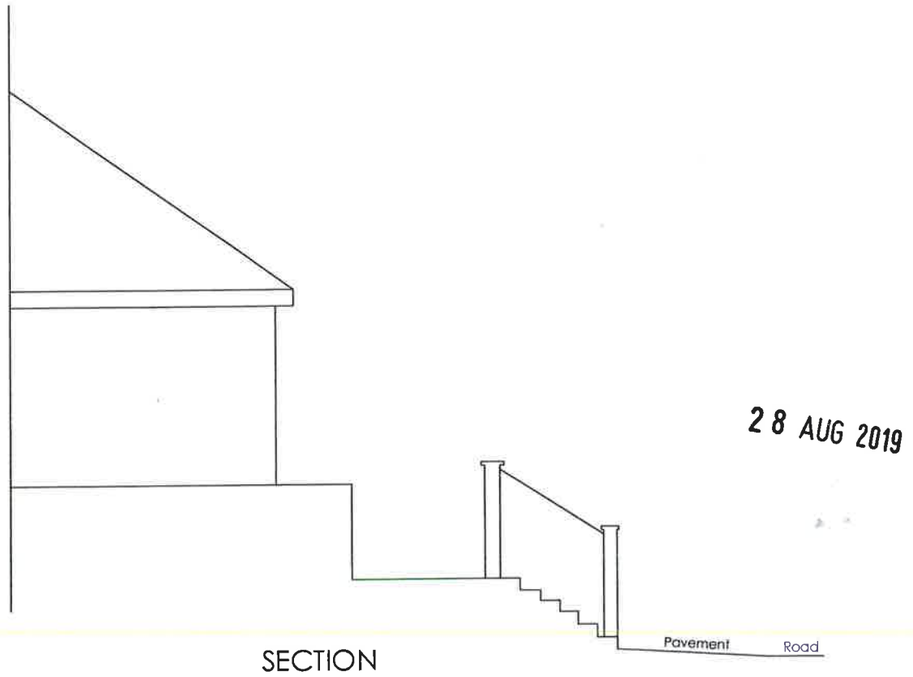

SECTION

28 AUG 2019

Rev	E.C.N	Description	Drawn by:	Checked by:	Approved by:	Date :
-	-	-	-	-	-	-
-	-	-	-	-	-	-
-	-	-	-	-	-	-
2	-	UPDATES FOR SUBMISSION	AH	-	-	14/08/19
1	-	ORIGINAL ISSUE	AH	-	-	27/04/19

Description:
REPLACEMENT RETAINING WALL
36 ST CATHERINES ROAD

Drawing No : 36ST001

Sheet1 OF 3

SCALE 1:100 · A3