

Rev.

Drg. No.


Project

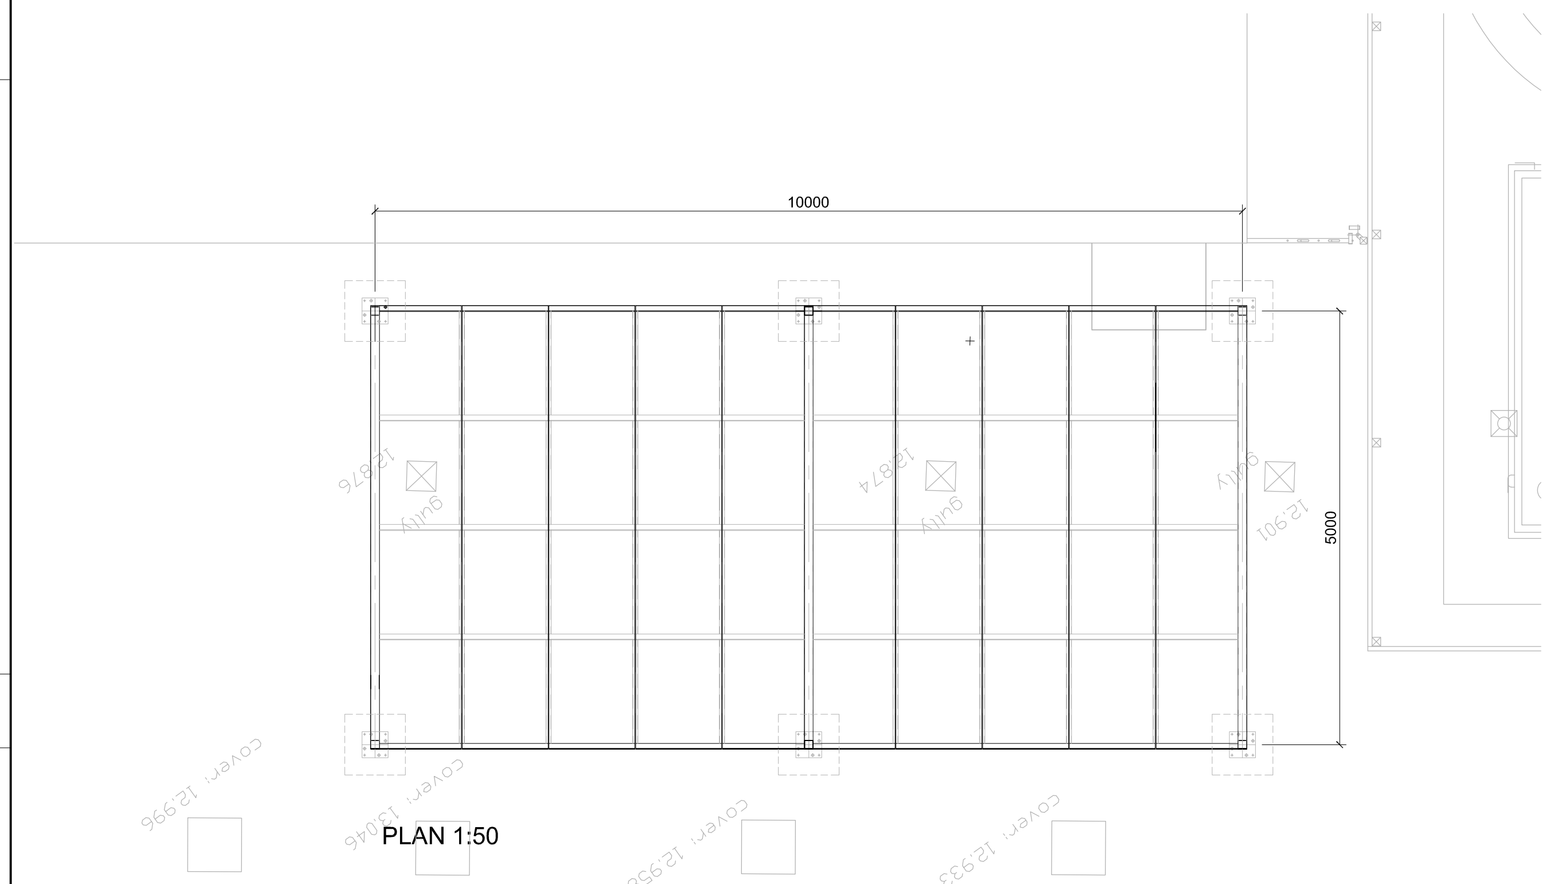

PLAN 1:50

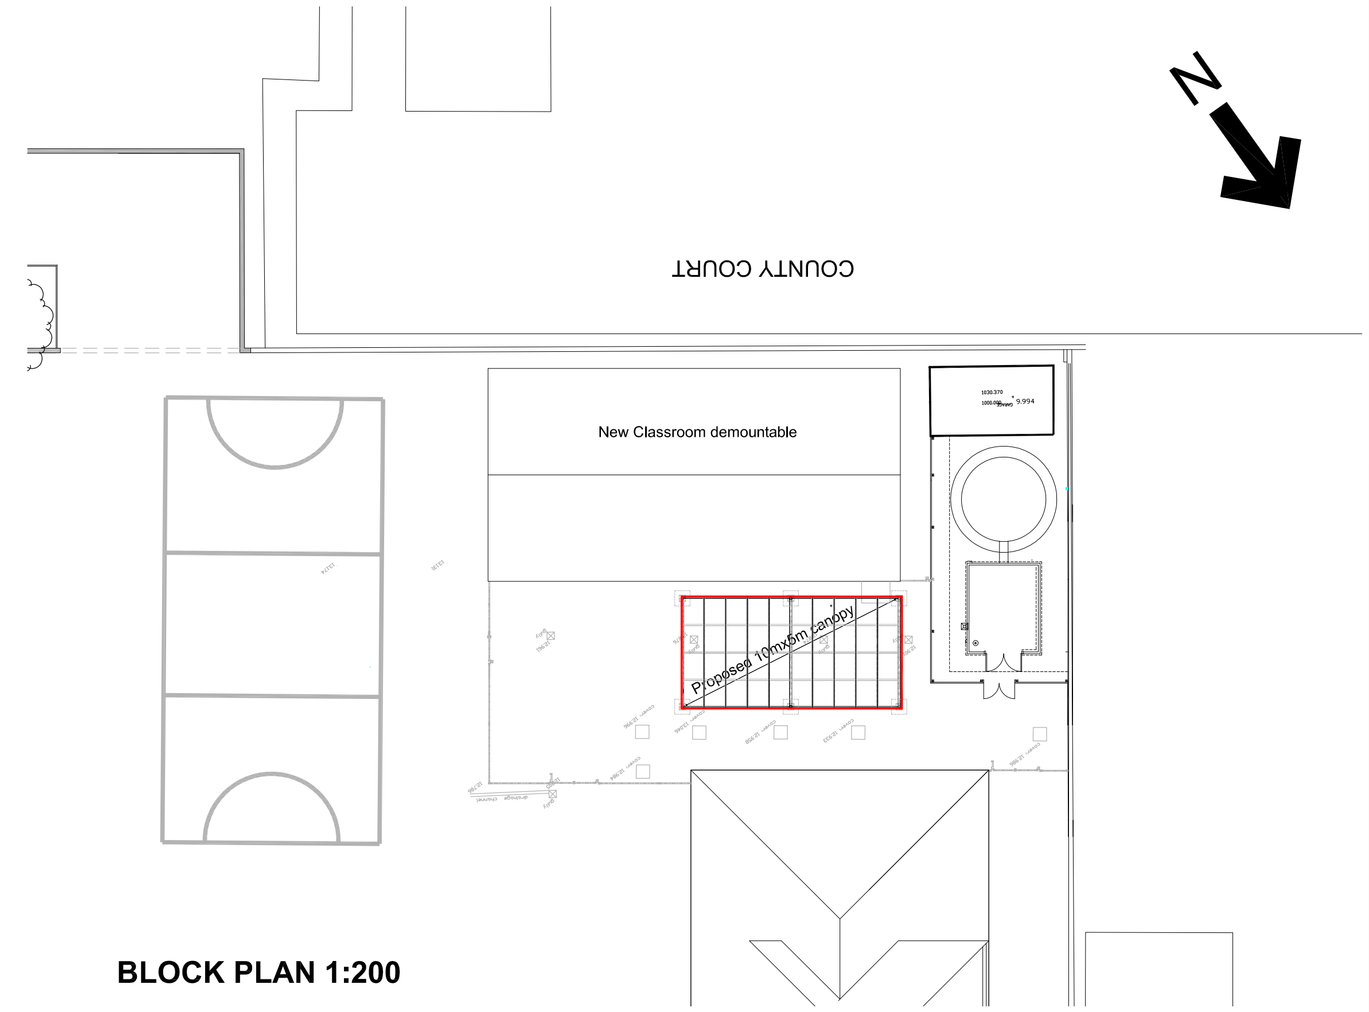


BLOCK PLAN 1:200

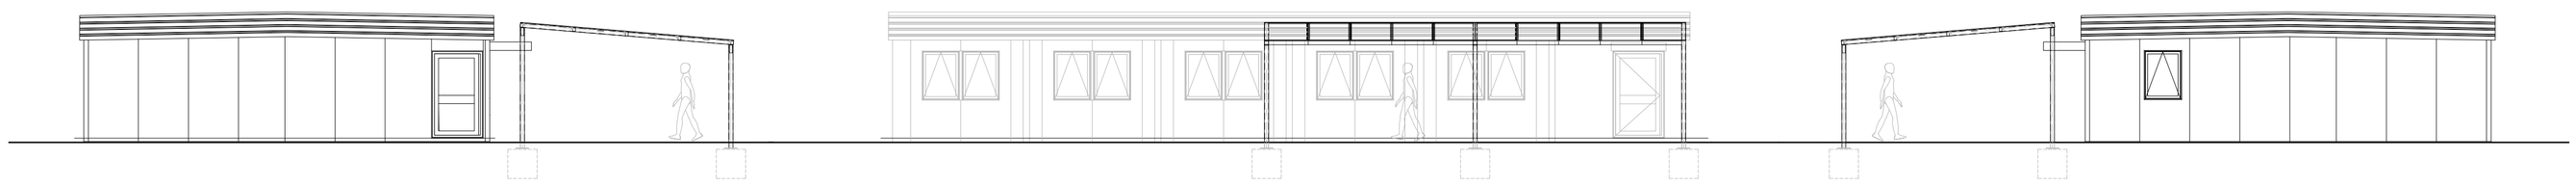

LEFT ELEVATION 1:100

FRONT ELEVATION 1:100

RIGHT ELEVATION 1:100

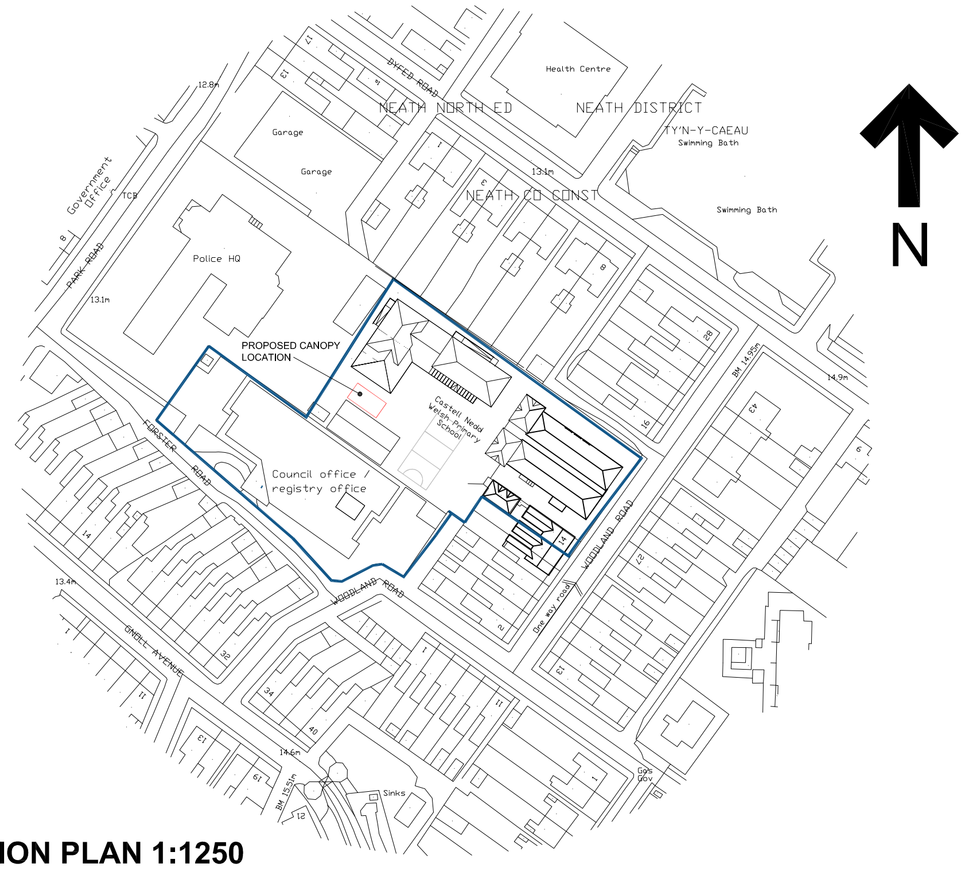

LOCATION PLAN 1:1250

NOTES

1. **All dimensions in millimetres unless otherwise stated.**

Rev	Details	Dr	Ch	Apr	Date

Neath Port Talbot
Castell-nedd Port Talbot
County Borough Council Cyngor Bwrdeistref Sirol
Making a difference *Gwahaniaeth er gwell*

PROPERTY & REGENERATION
Gareth Nutt B.Sc(Hons), M.Sc., DMS, FRICS
CORPORATE DIRECTOR OF ENVIRONMENT
THE QUAYS, BRUNEL WAY
BAGLAN ENERGY PARK SA11 2GG
www.npt.gov.uk

Project

YGG Castell Nedd

Drawing Title

Infant Classroom Demountable
Proposed Canopy

File No.		Property Ref. No.			
Drawn	J.Hughes	Checked		Approved	
Date	Sept'19	Date		Date	
Scales	As Shown				
Drawing No.	A1170- 03			Rev.	

THIS IS A C.A.D. PRODUCED DRAWING AND SHOULD NOT BE AMENDED BY HAND.