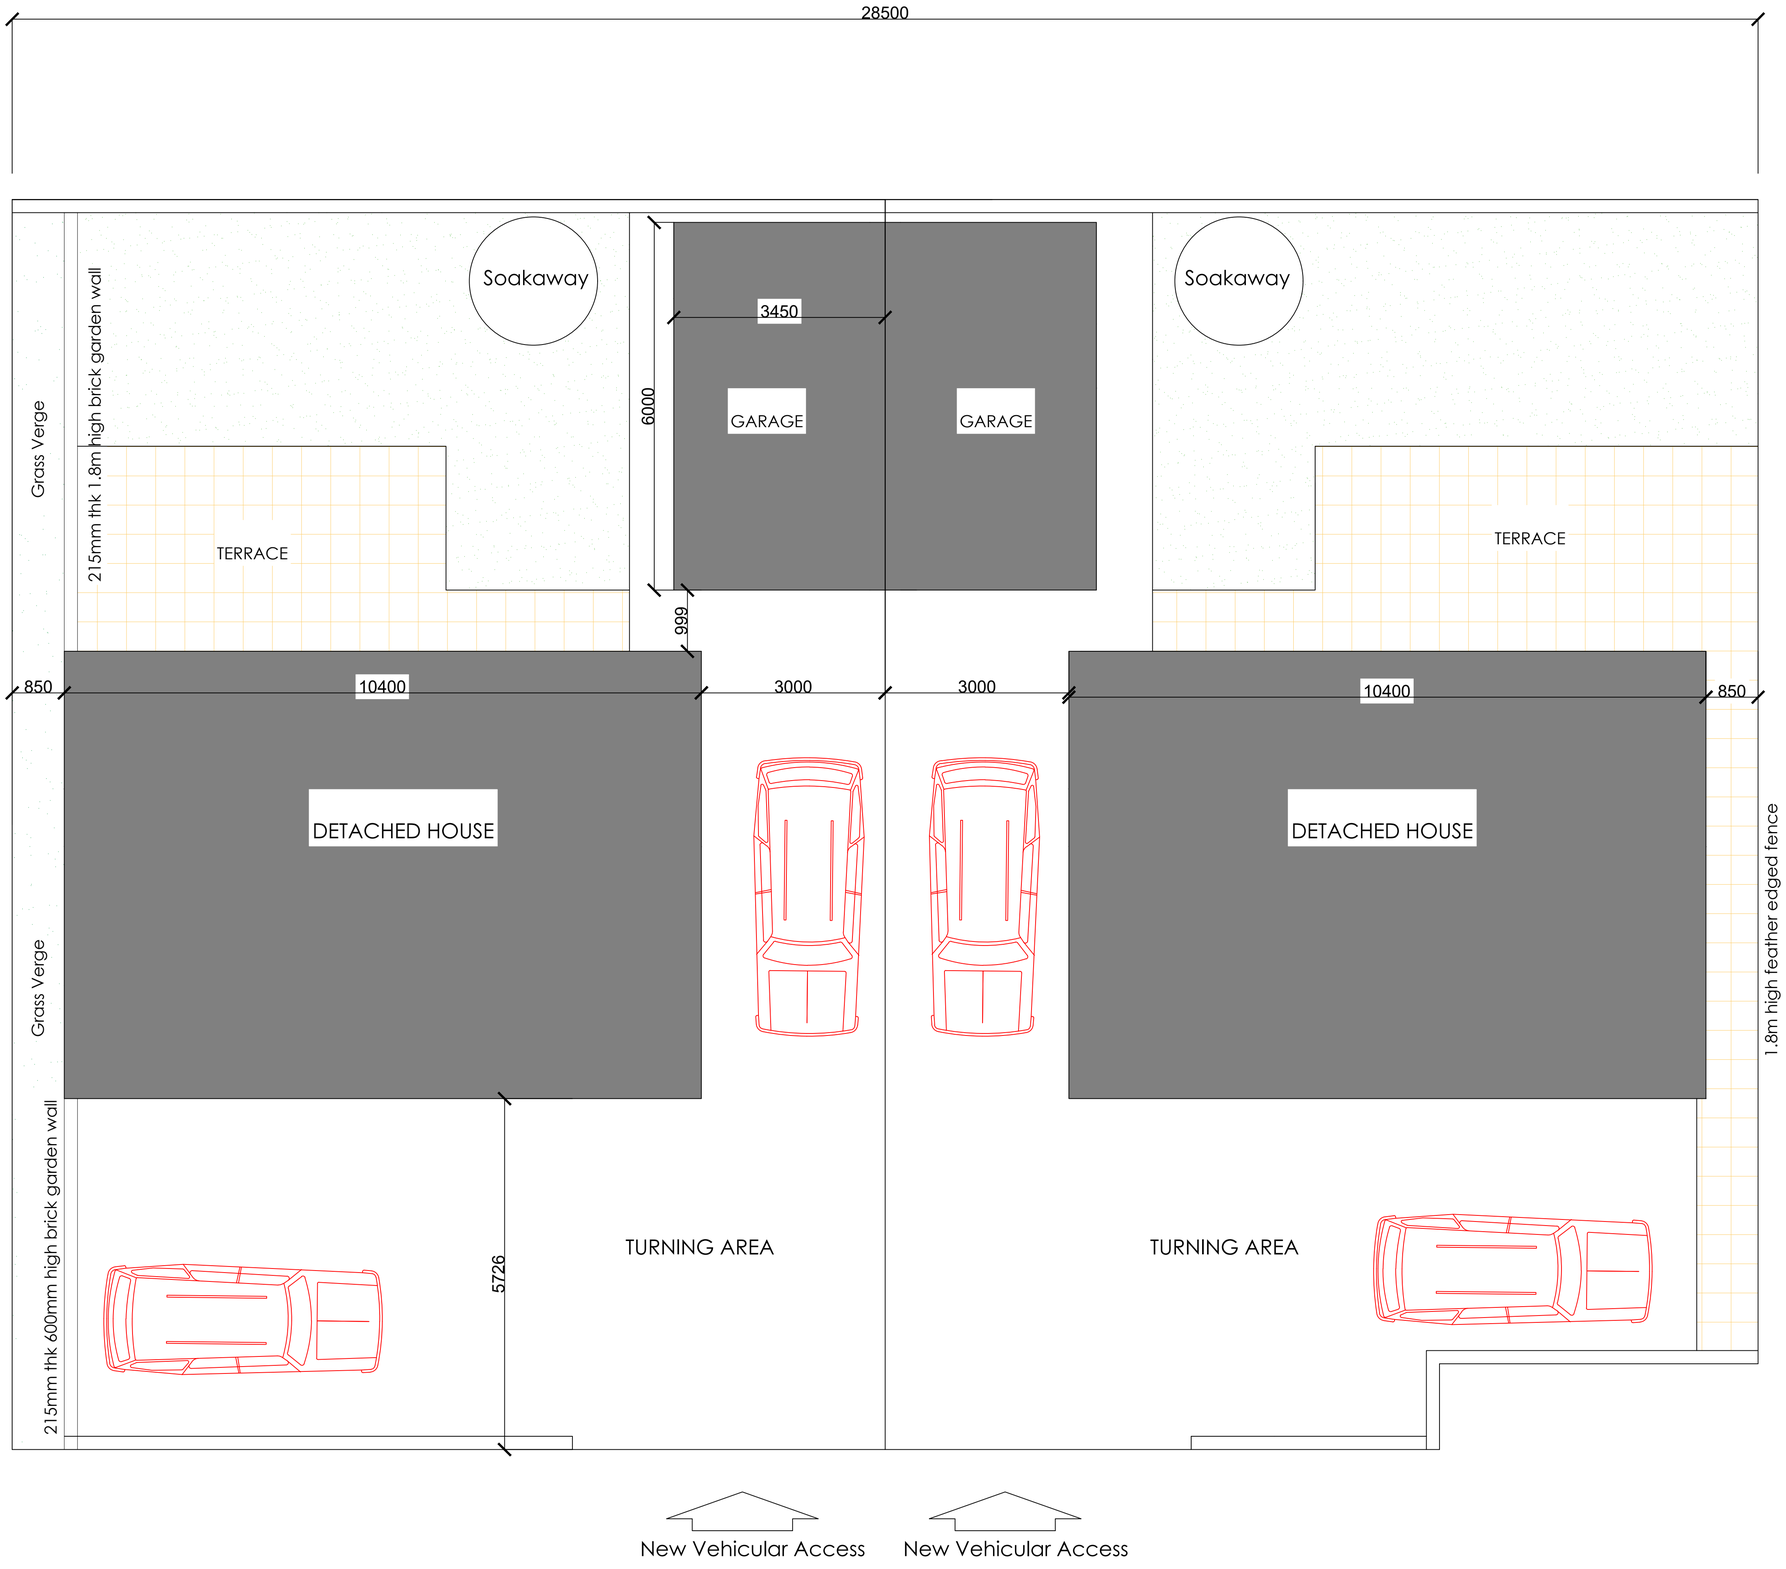


General Notes

No.	Revision/Issue	Date

Firm Name and Address

Project Name and Address

PROPOSED SITE PLAN
PLOTS 1 & 2
BETHANIA TERRACE
CWMAVON

Project	Sheet
LYND	B-02
Date: 2-10-19	
Scale: 1:50	