
1:200 1:100 1:50

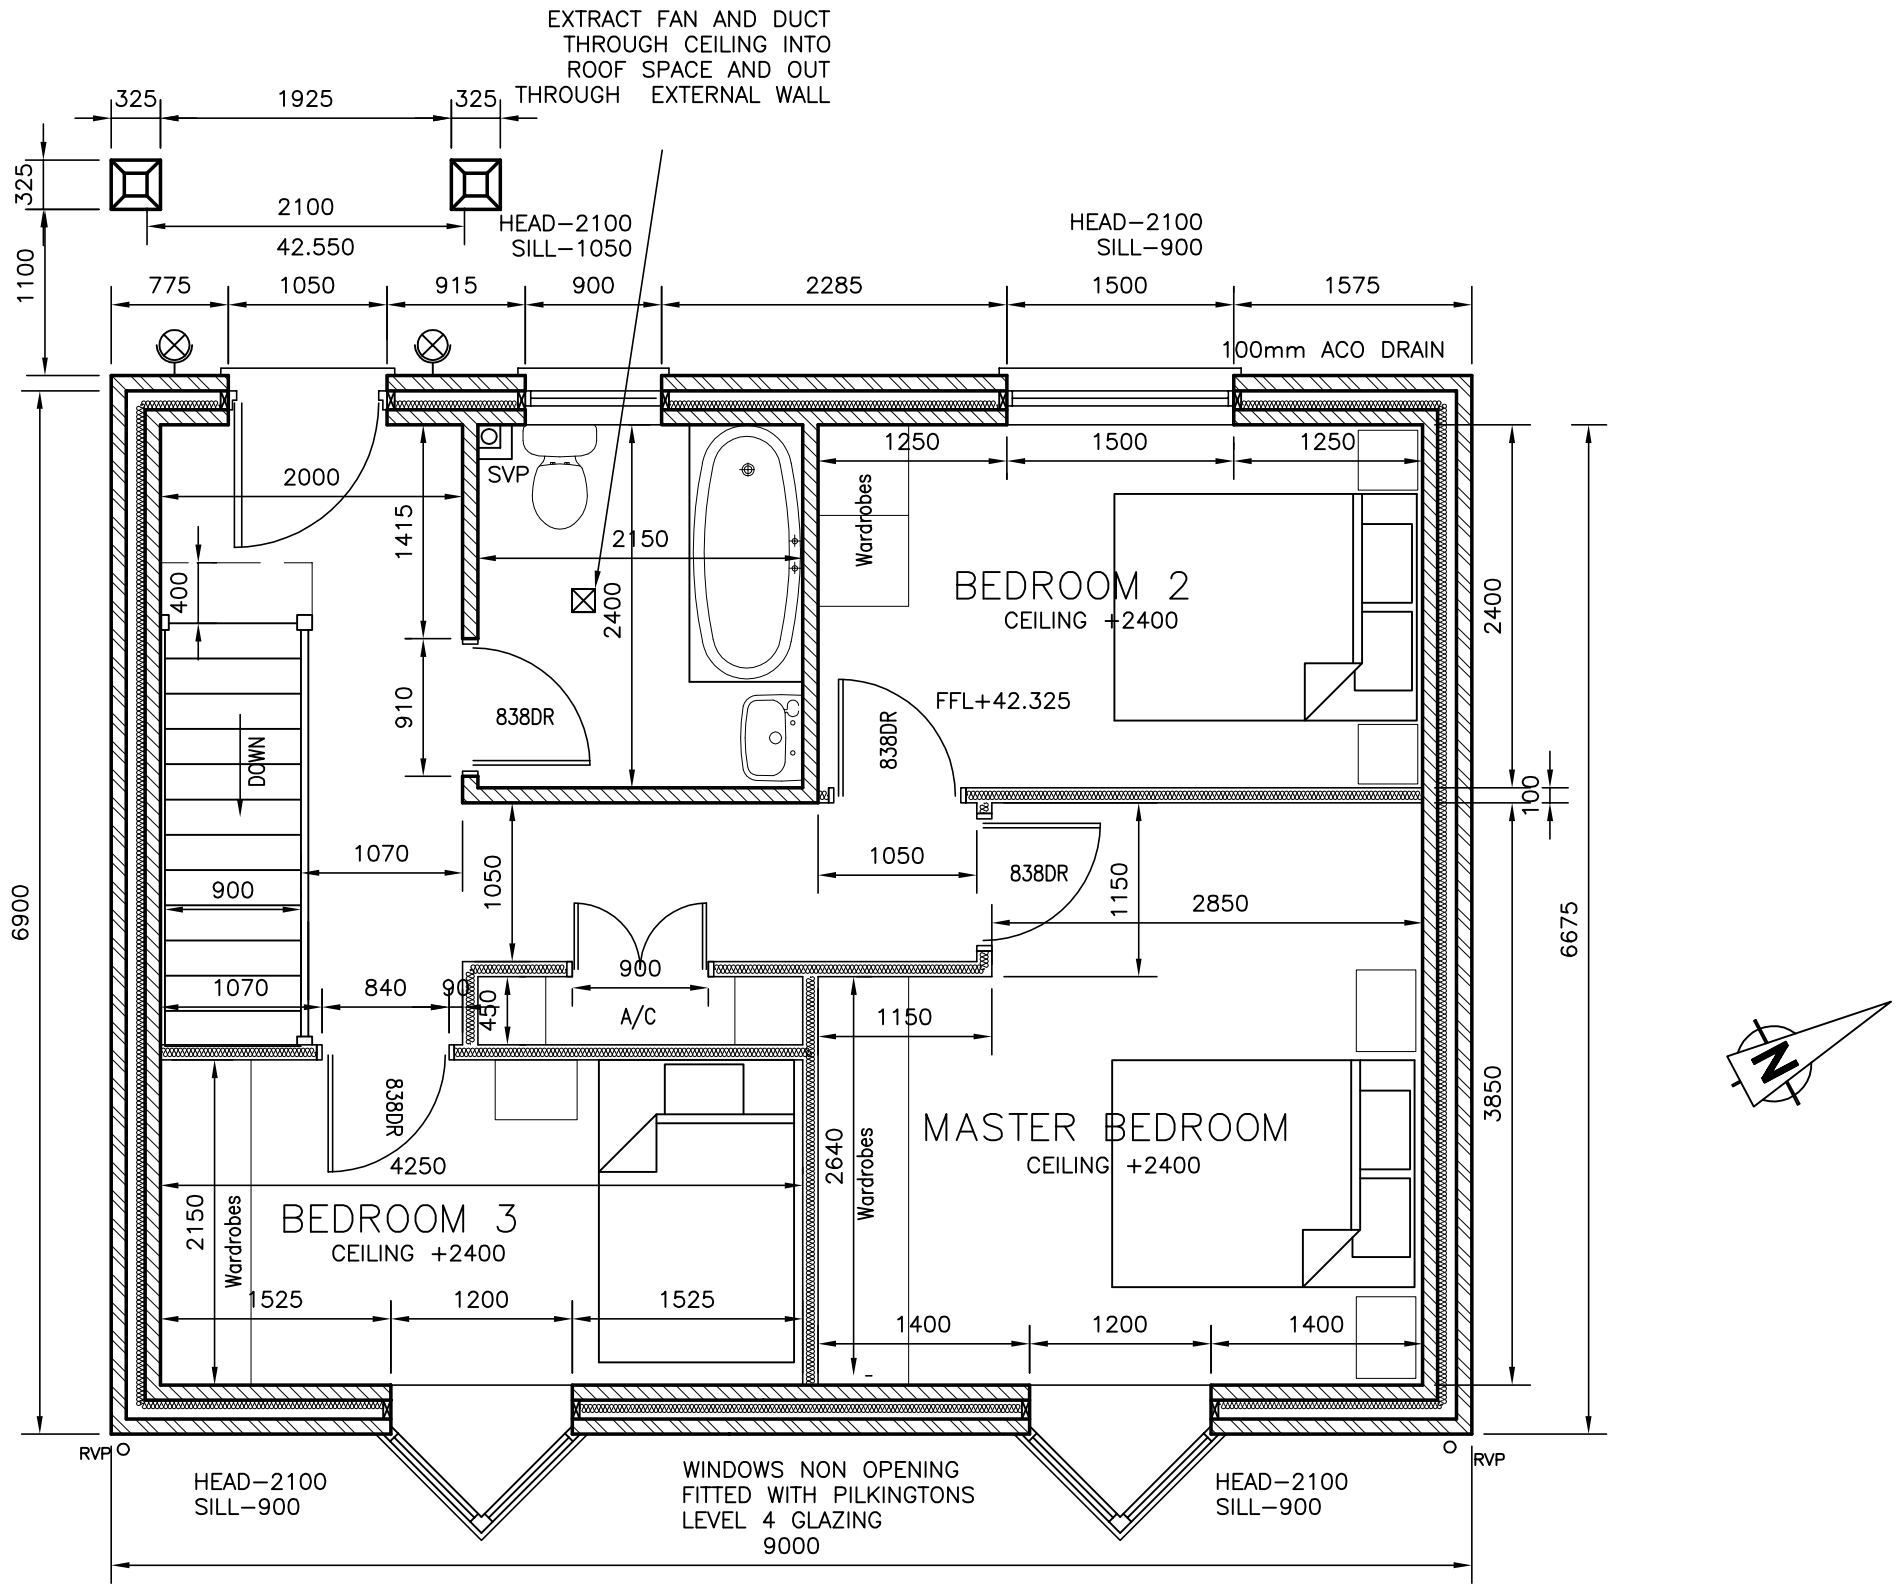


DESIGN NOTES

Designer : Christopher Williams
Date : 4TH July 2019
ALL DIMENSIONS ARE TO BE CONFIRMED ON SITE!

DRAWING No:– WE/TTC/19/A31

PROJECT:– Proposed Dwelling at Tabernacle Terrace, Cwmavon

TITLE:– PLOT 3 and 4
PROPOSED FIRST FLOOR PLAN

Scale 1:50 (A3).

Job Ref : WE/TTC/19
Customer : Mr Wyn Edwards
Site Address : TABERNACLE TERRACE, CWMAVON

Design Services.
15 Ascot Drive
Baglan
Port Talbot
SA12 8YL.