DO NOT SCALE

CODE	313	272
MLIST	*	
No.	313 272 N1	
ER No	*	

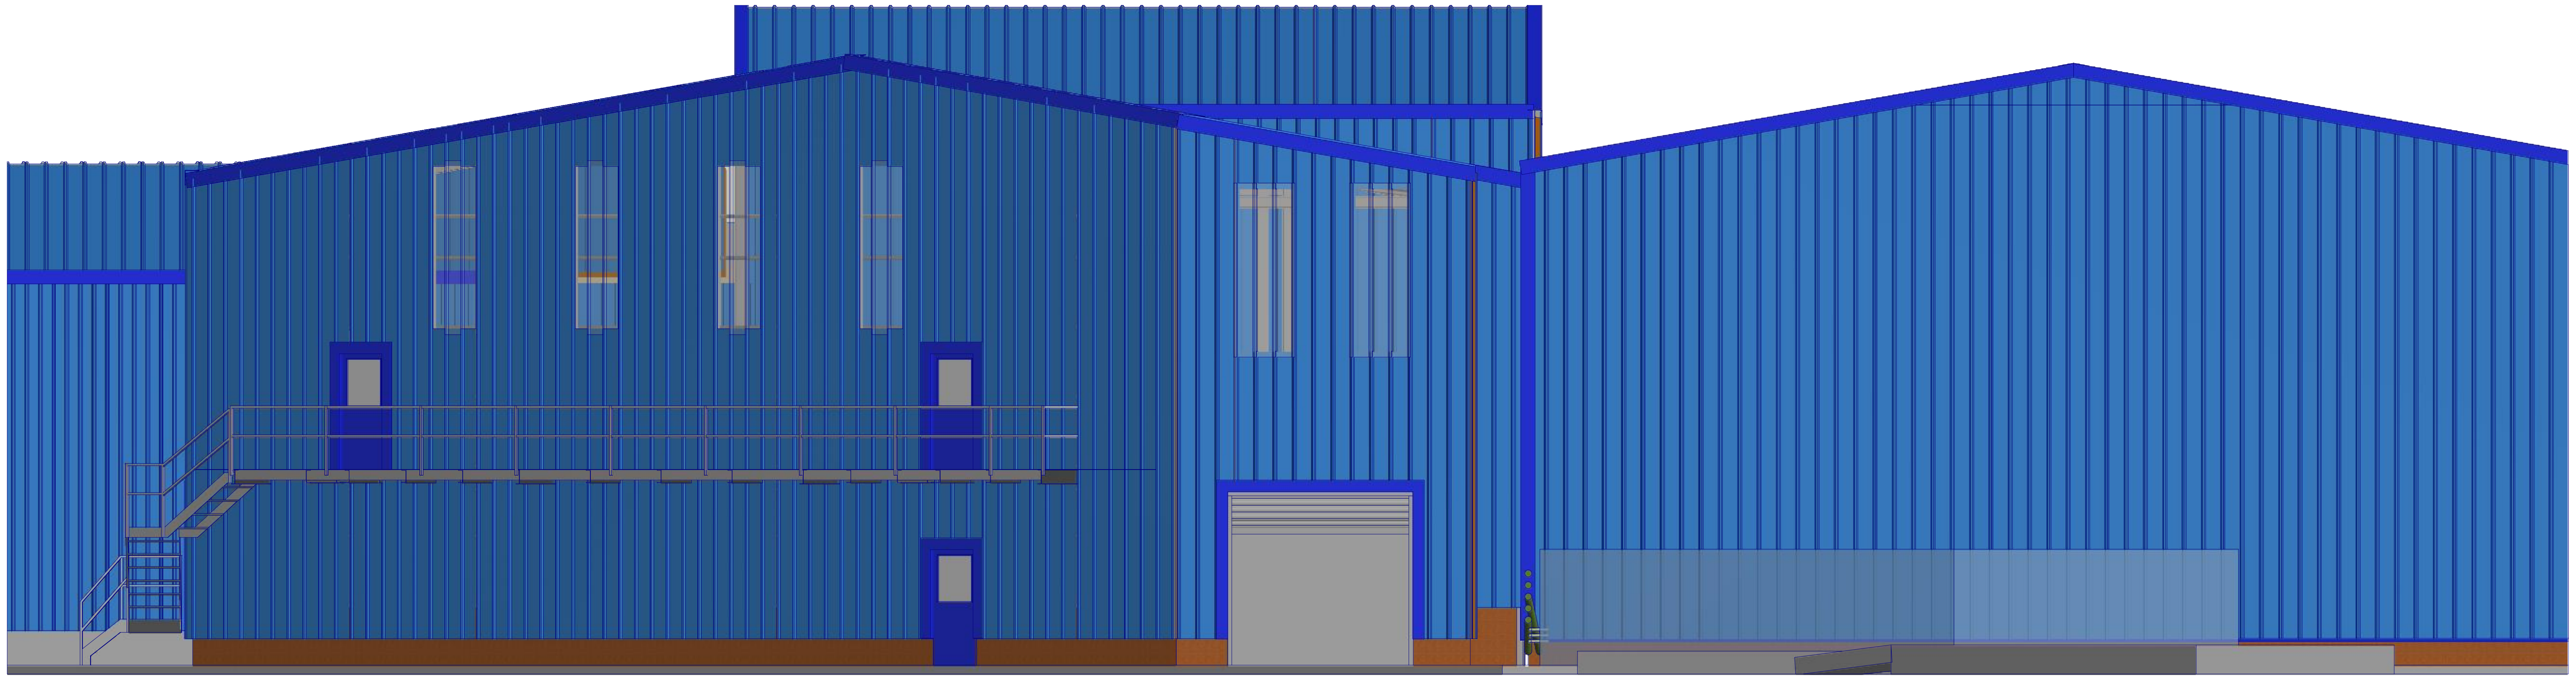

Existing
West Elevation

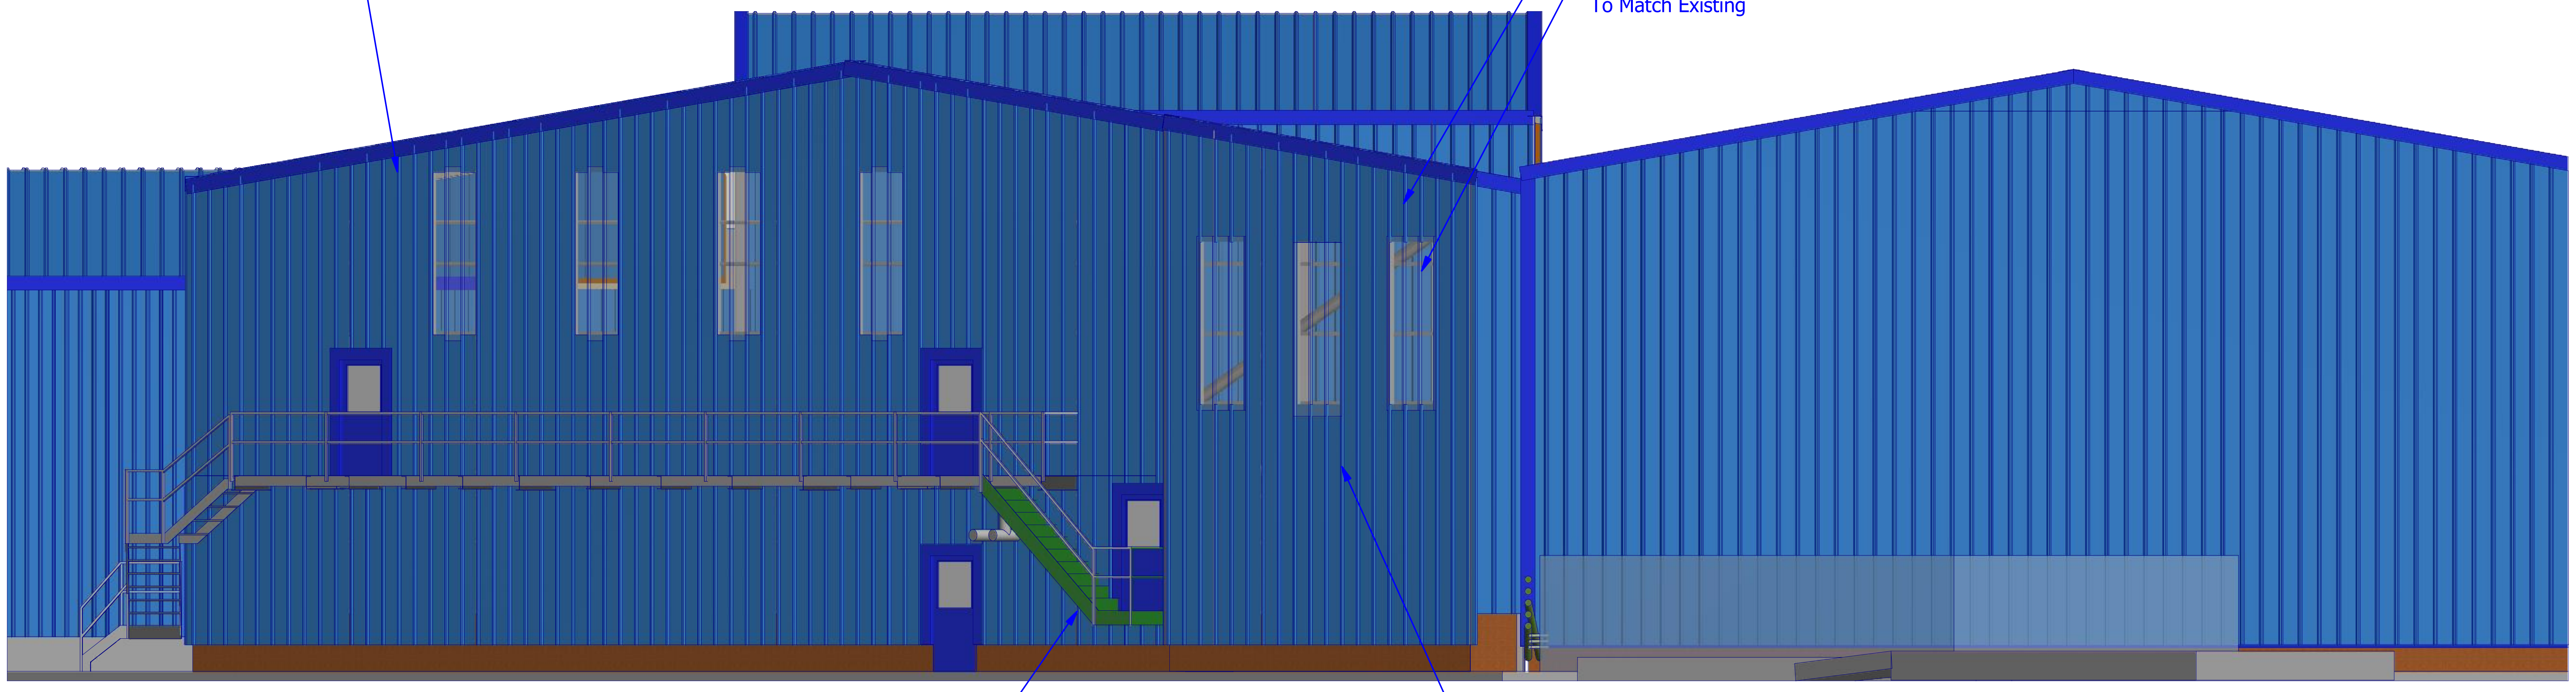
Existing Inusulated Profile Sheet
New Inusulated Profile Sheet
To Match Existing
Transparant Wall Cladding
To Match Existing
New Stair and Door way
No External lighting to be fitted to the new extension
Existing Lighting to remain on main building

Proposed
West Elevation

PARENT DRAWING :- 00000000000 | *

SANDVIK **SANDVIK-Osprey ltd**

MILLAND ROAD
NEATH
WEST GLAMORGAN
U.K.
SA11 1NJ

TEL: 01639 634121
FAX: 01639 630100
TELEX: 48392

THIS DRAWING IS THE PROPERTY OF OSPREY METALS LIMITED. IT IS PRIVATE AND CONFIDENTIAL AND MUST BE RETURNED UPON REQUEST. THE COPYRIGHT IN THE DRAWING AND IN ANY KNOW-HOW DEPICTED THEREIN OR ASCERTAINABLE THRERFROM IS THE PROPERTY OF OSPREY METALS LIMITED. IT MAY NOT BE COPIED OR EXHIBITED IN WHOLE OR IN PART NOR CAN IT BE USED FOR THE MANUFACTURE OF ANY EQUIPMENT DESCRIBED WITHOUT THE PRIOR WRITTEN PERMISSION OF OSPREY METALS LIMITED.

COPYRIGHT RESERVED

© OSPREY METALS LIMITED 2017

UNLESS OTHERWISE STATED

ALL DIMENSIONS IN MILLIMETRES

ANGLES ` 30'-0"

MACHINED DIMENSIONS ` 0.3mm

MACHINED SURFACES TO BE 3.2 ▽

REMOVE BURRS AND BREAK SHARP EDGES

Scale Correct If Printed on A2

A2

TITLE
Pow 12
Planning Drawings
Building Extension

DRAWN	DATE	SCALE	SHEET	SIZE	CONCEPT DESIGN
S.Gibbs	20/02/2019	1 : 100	6 of 10	A2	S.Gibbs

ISSUE	DESCRIPTION	DATE	SIG

REVISIONS

OSPREY DRAWING NUMBER					ISSUE
	313	272	N1	05	B

C:\Users\wu2021\OneDrive - Sandvik\HomeShare\Design\POW 12\Inventor\313 272 N1 00 POW8-9-10-12 Building.dwg