


PROPOSED FRONT ELEVATION

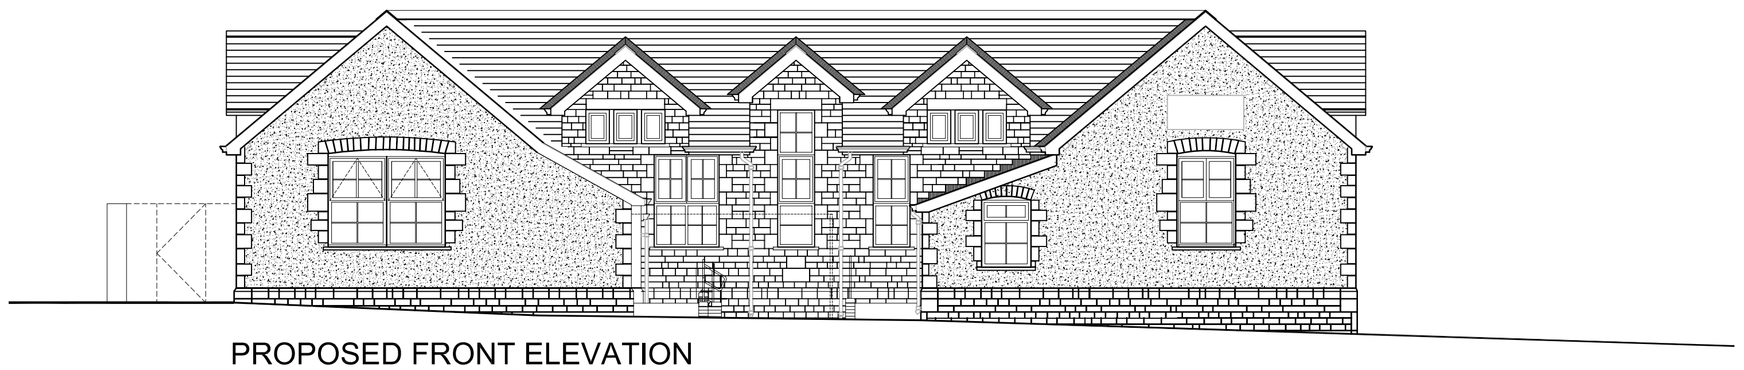


PROPOSED REAR ELEVATION



PROPOSED SIDE ELEVATION



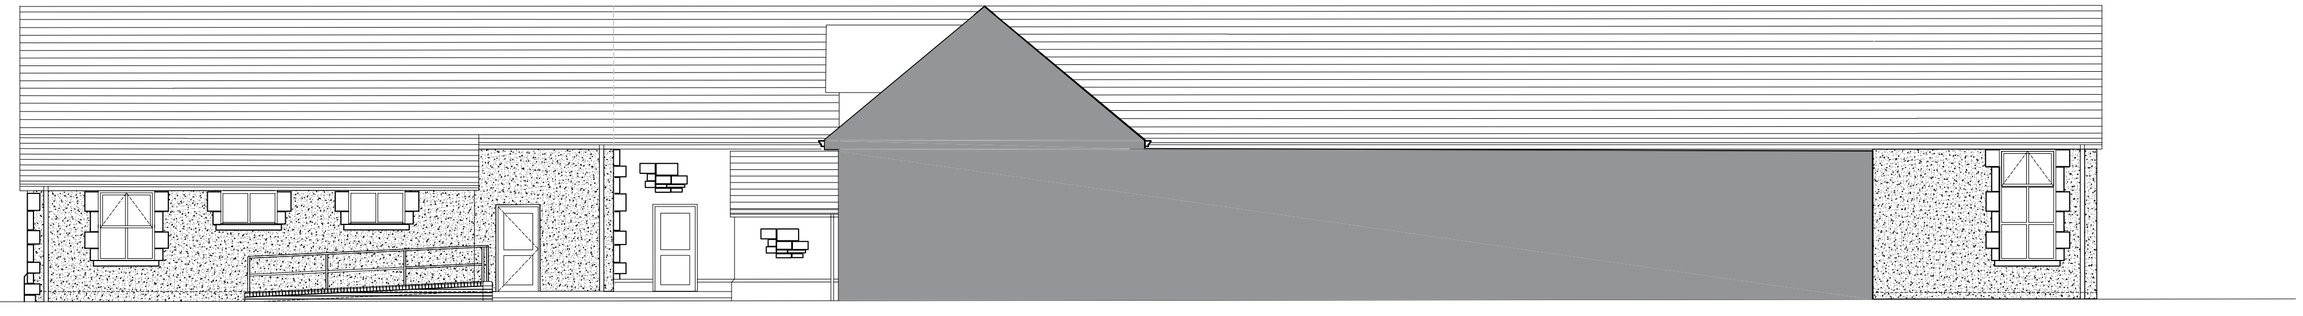

PROPOSED SIDE ELEVATION



MATERIALS:-

WALLS - CEMENT RENDER AND STONE QUOINS TO MATCH EXISTING.
ROOF - BLUE / BLACK FIBRE CEMENT SLATES TO MATCH EXISTING.
WINDOWS / DOORS - WHITE UPVC
GUTTERING / DOWNPIPES - WHITE UPVC OGEE PROFILE TO MATCH EXISTING.

NOTES

1. All dimensions in millimetres unless otherwise stated.

Rev	Details	Dr	Ch	Apr	Date
B	elevations updated	WGH			Dec 19
A	elevations updated	WGH			sept 19

Neath Port Talbot
Castell-nedd Port Talbot
County Borough Council Cyngor Bwrdeistref Sirol
Making a difference *Gwahaniaeth er gwell*

PROPERTY & REGENERATION
Gareth Nutt B.Sc(Hons), M.Sc., DMS, FRICS
CORPORATE DIRECTOR OF ENVIRONMENT
THE QUAYS, BRUNEL WAY
BAGLAN ENERGY PARK SA11 2GG
www.npt.gov.uk

Project
Y G G D CWMLLYNFELL
ADDITIONAL CLASSROOMS

Drawing Title
PROPOSED ELEVATIONS

File No.		Property Ref. No.			
Drawn	WGH	Checked		Approved	
Date		Date		Date	
Scales					
Drawing No.	A1182 - 04			Rev.	B

THIS IS A C.A.D. PRODUCED DRAWING AND SHOULD NOT BE AMENDED BY HAND.

Rev.
Dwg. No.
Project