
Rev.


Dgn. No.

Project

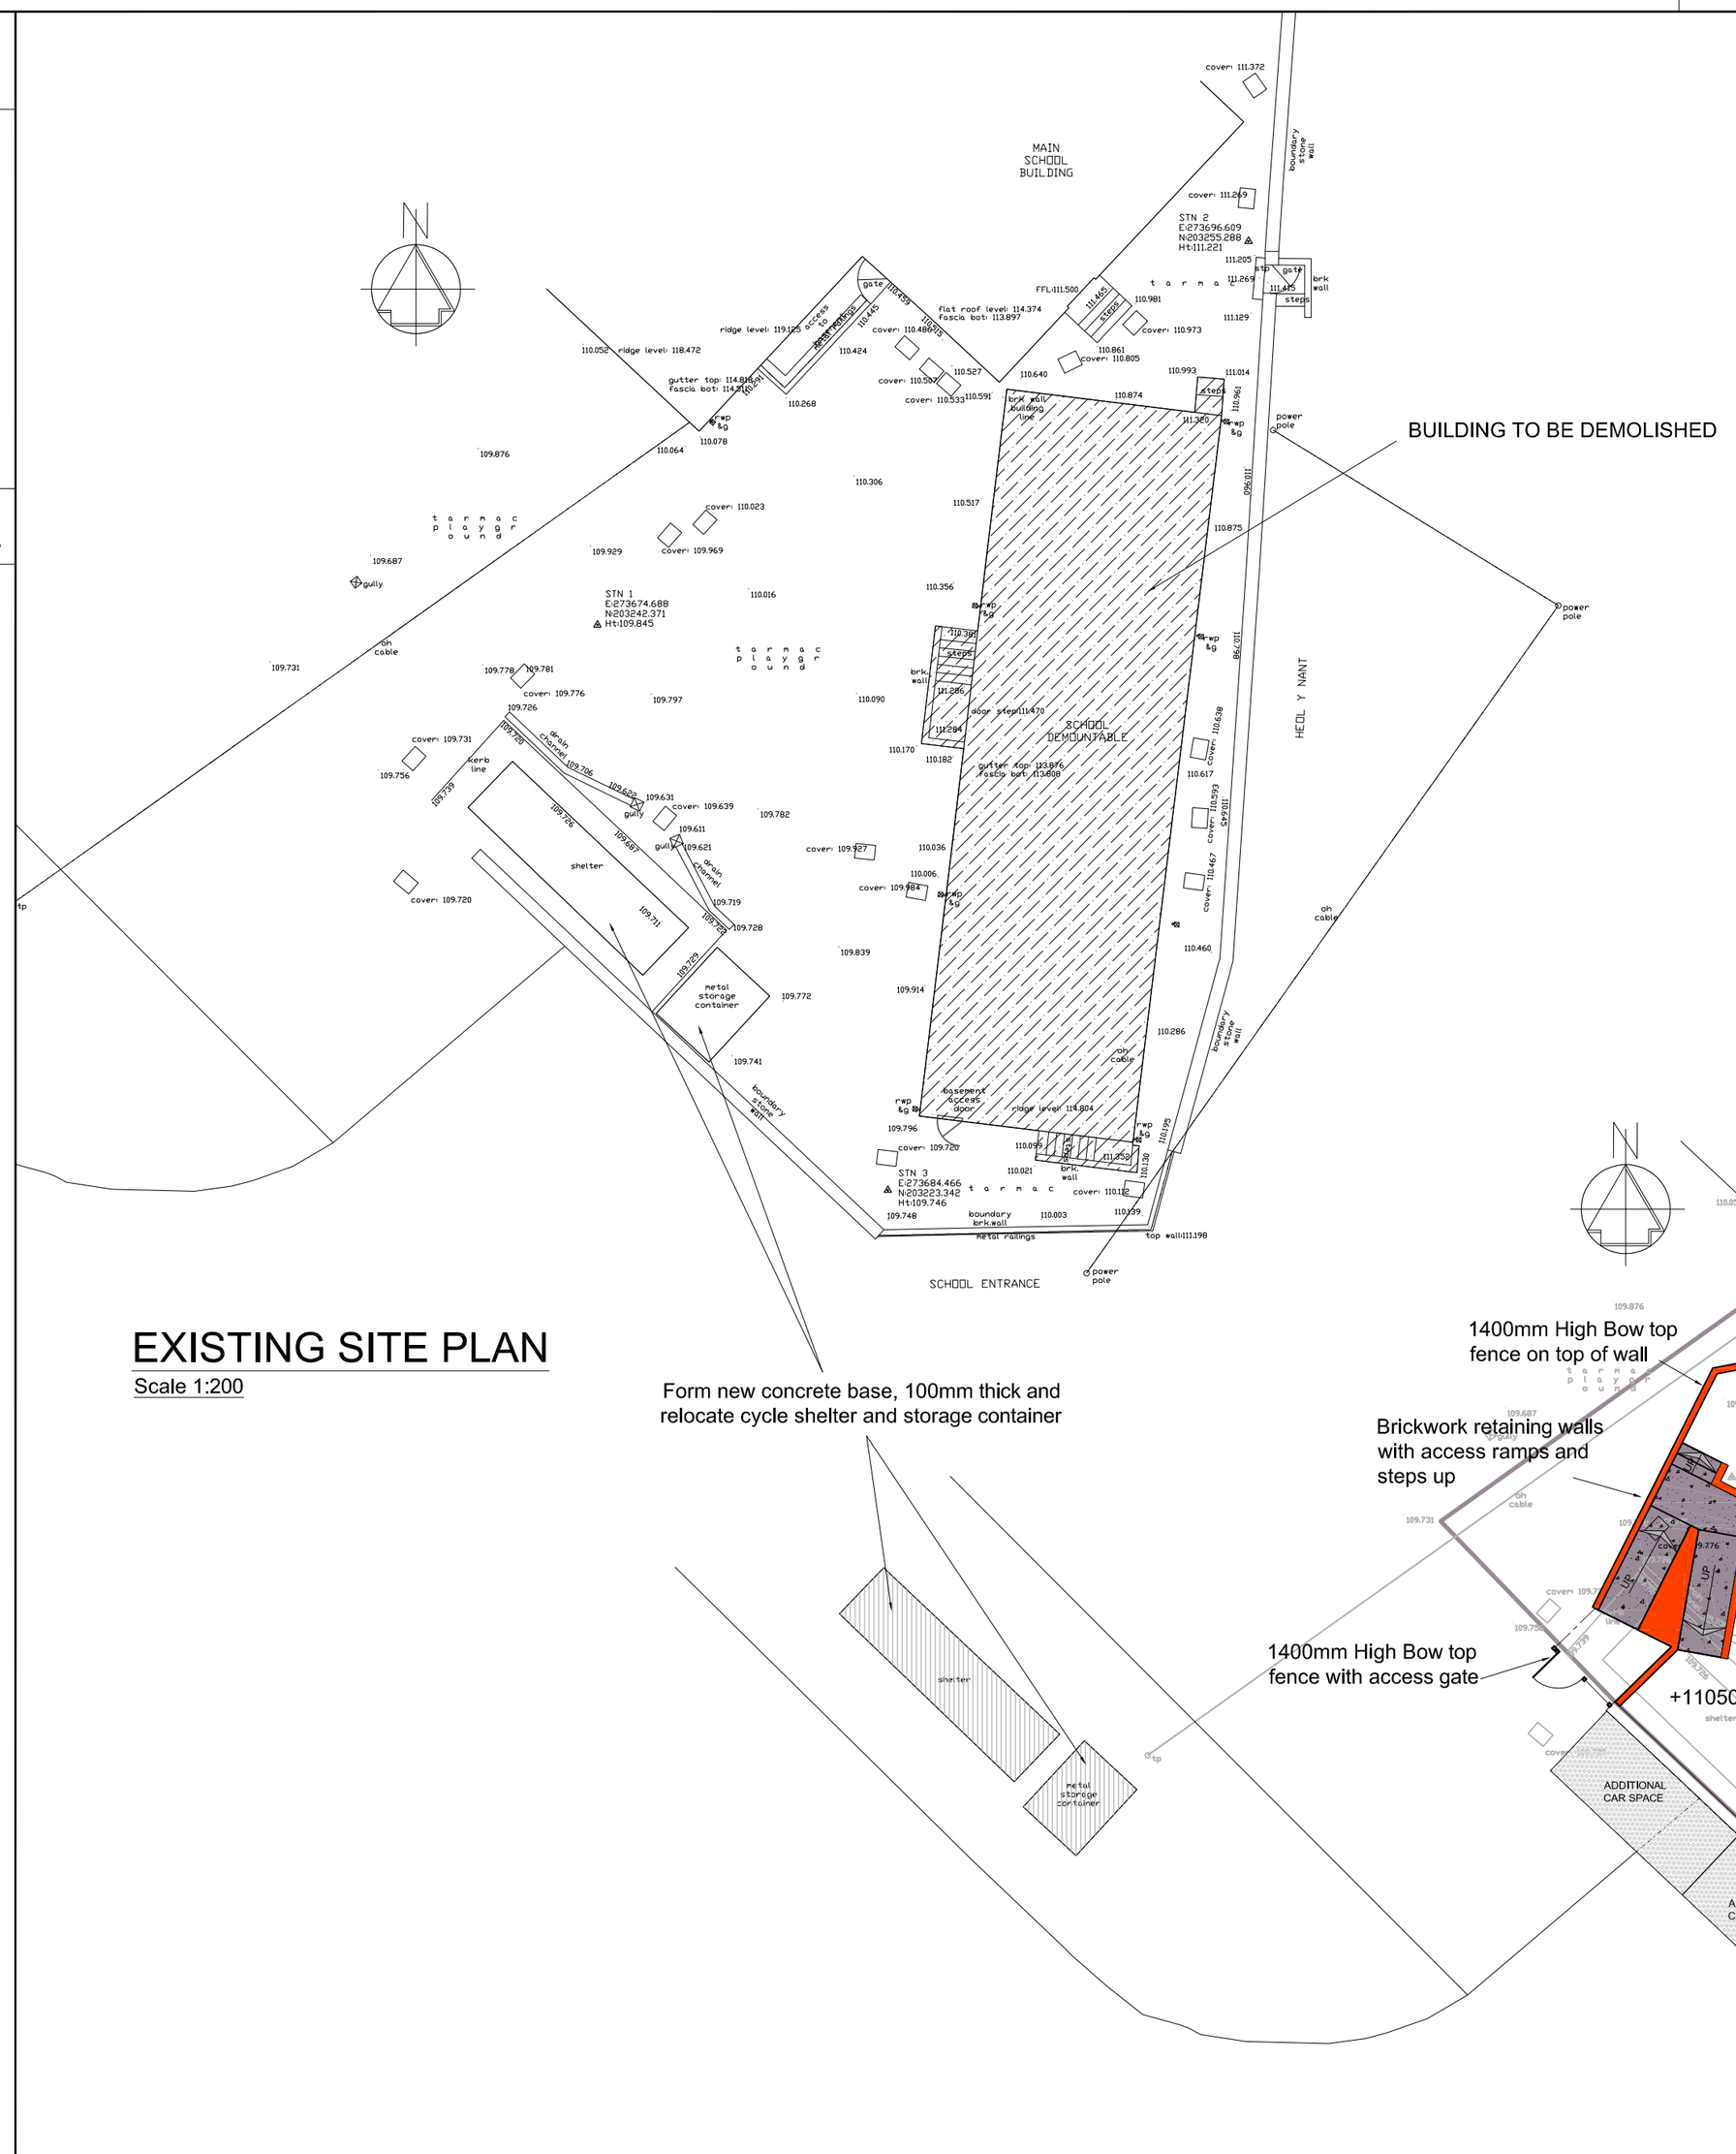

EXISTING SITE PLAN

Scale 1:200

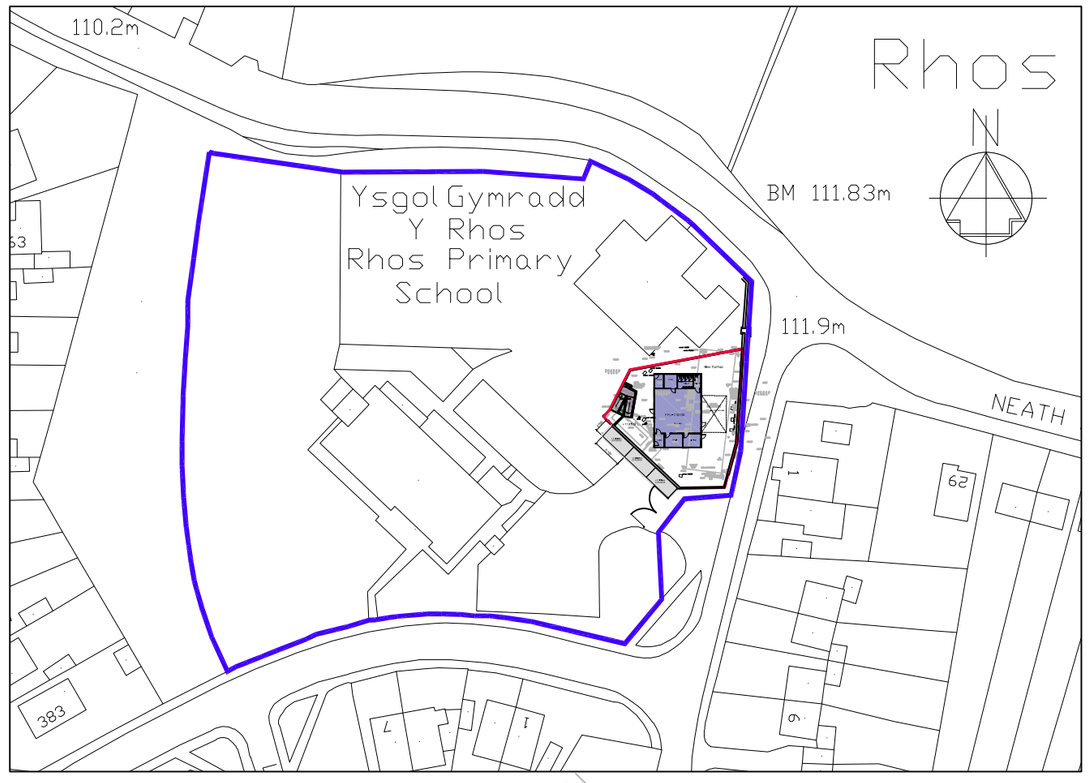

LOCATION PLAN

Scale 1:1250



PROPOSED SITE PLAN

Scale 1:200

NOTES

1. **All dimensions in millimetres unless otherwise stated.**

Rev	Details	Dr	Ch	Apr	Date

Neath Port Talbot
Castell-nedd Port Talbot
County Borough Council Cyngor Bwrdeistref Sirol
Making a difference *Gwahaniaeth er gwell*

PROPERTY & REGENERATION
Gareth Nutt B.Sc(Hons), M.Sc., DMS, FRICS
CORPORATE DIRECTOR OF ENVIRONMENT
THE QUAYS, BRUNEL WAY
BAGLAN ENERGY PARK SA11 2GG
www.npt.gov.uk

Project

Rhos Primary School
Childcare Grants

Drawing Title

Existing & Proposed
Site Plans & External Works

File No.		Property Ref. No.			
Drawn	WGH	Checked		Approved	
Date	Nov 19	Date		Date	
Scales	As Shown@A2				
Drawing No.	A1174-103			Rev.	

THIS IS A C.A.D. PRODUCED DRAWING AND SHOULD NOT BE AMENDED BY HAND.

Superseded