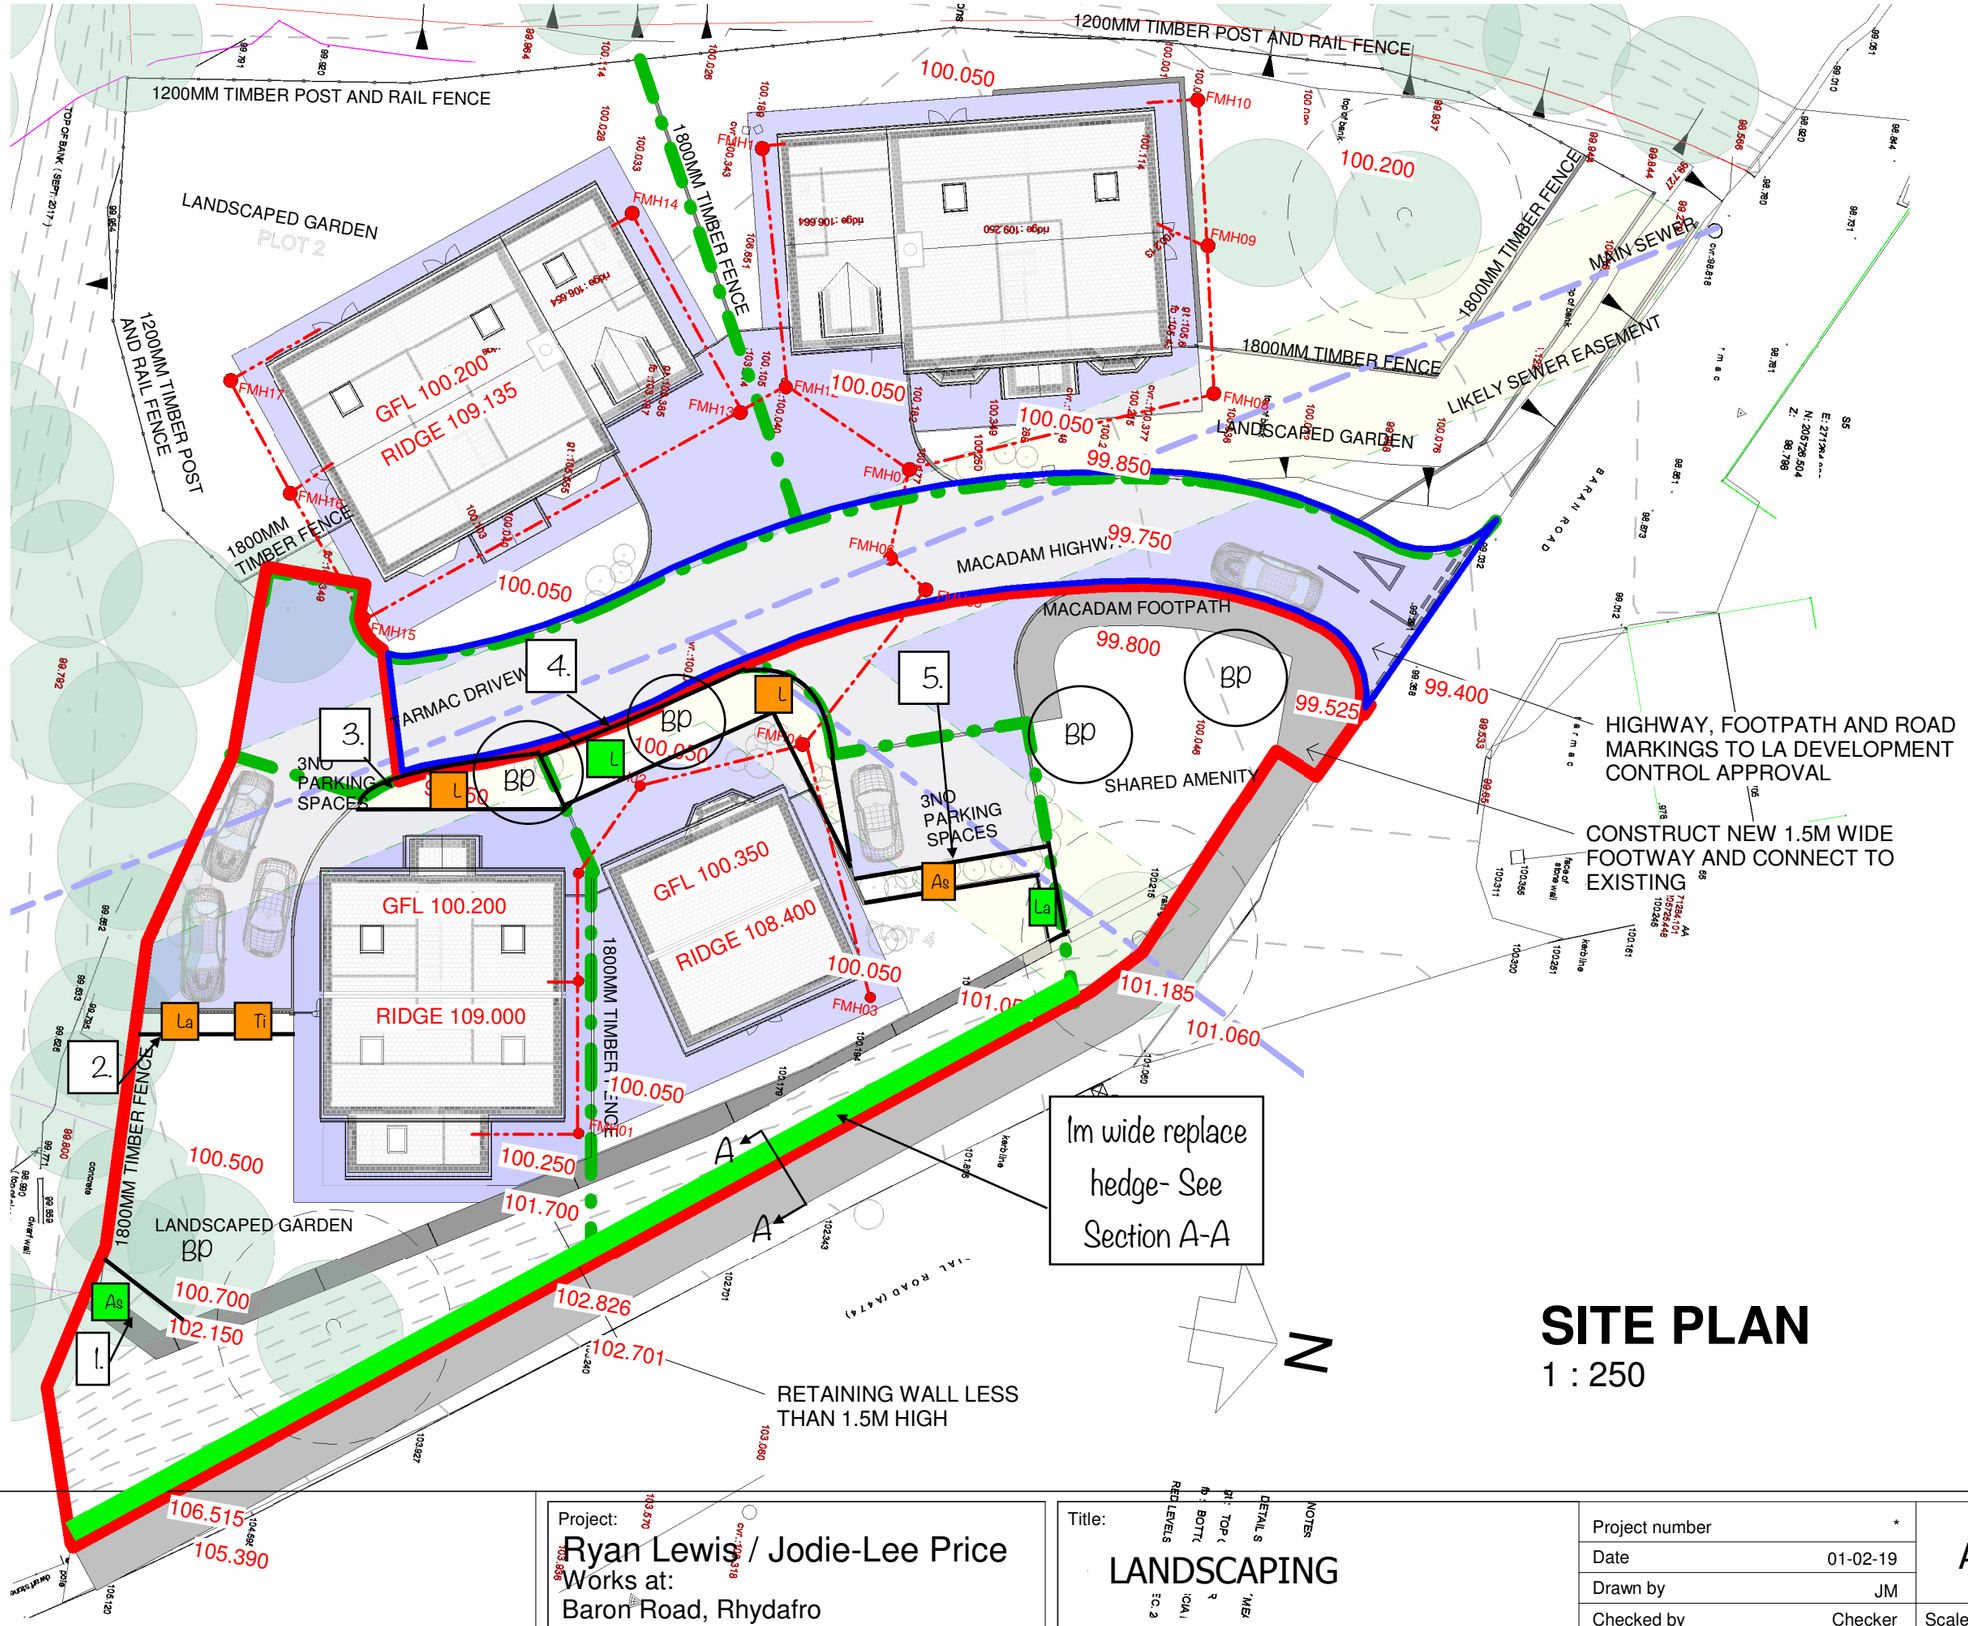


SITE PLAN

1 : 250

Project:	Ryan Lewis / Jodie-Lee Price Works at: Baron Road, Rhydafro
Title:	LANDSCAPING
Project number	*
Date	01-02-19
Drawn by	JM
Checked by	Checker
	A102.LAND.RevA
Scale	1 : 250