




1 South Elevation
1 : 100

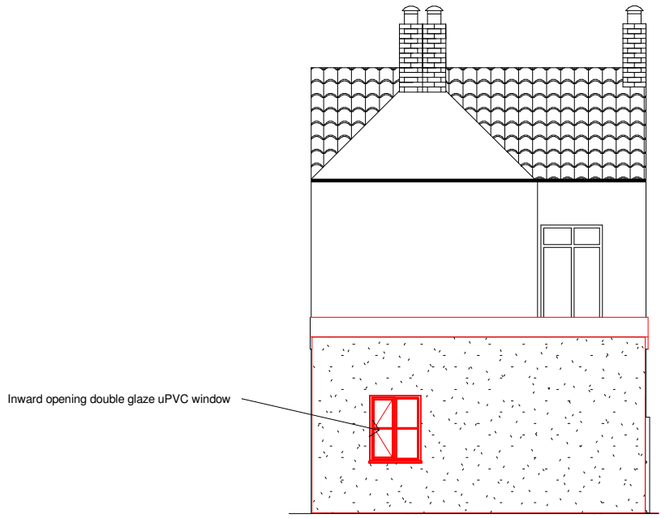

2 North Elevation
1 : 100

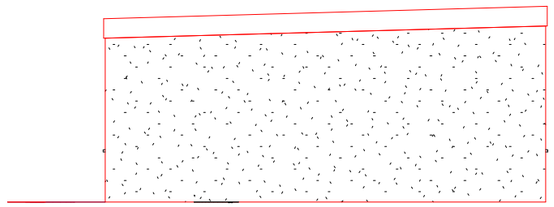

3 East Elevation
1 : 100

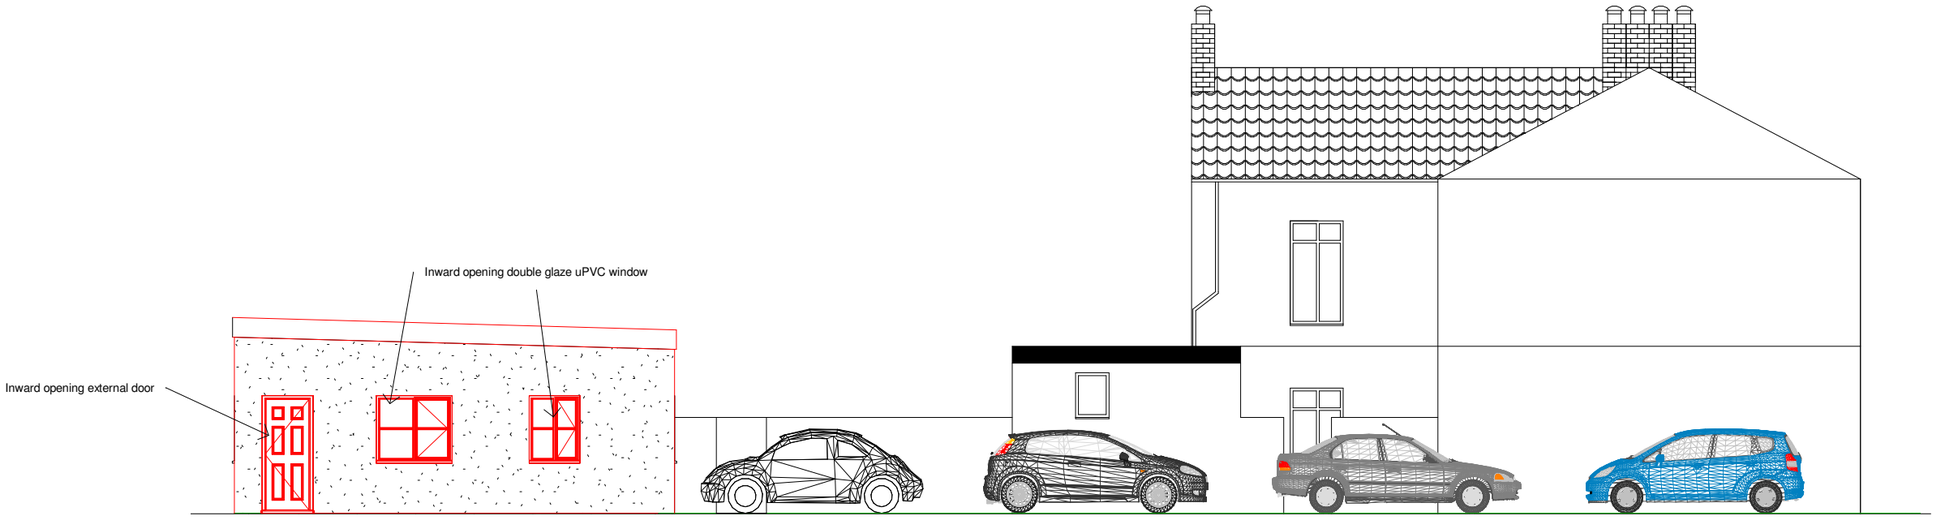

4 West Elevation
1 : 100

M 1:100
0 1 2 3 4 5 6 7 8 9 10 [m]

No.	Description	Date

COMPLETE CAD & STRUCTURAL SOLOUTIONS
www.ccs-solutions.co.uk

CODE	STATUS	SUITABILITY DESCRIPTION	PURPOSE OF ISSUE

PROJECT
36 Rockingham Ter

SHEET
Proposed Elevations

CLIENT
Ian Gough

Date	Project number	Scale (@ A3)
27022019	11122018	1 : 100

Drawn by	DRWAING NUMBER	REV
Author	A103	

Checked by
Checker

16/10/2019 22:40:57