73 GLYN ROAD, BRYNAMMAN, AMMANFORD, CARMARTHENSHIRE, SA18 1SS



PROPOSED FRONT ELEVATION
SCALE 1:100



PROPOSED SIDE ELEVATION
SCALE 1:100

NOTES A3


COPYRIGHT
MASTERS ARCHITECTURAL LTD RETAINS COPYRIGHT OF THIS DRAWING.
This drawing must not be copied, reproduced or altered in any way, without the written permission of MASTERS ARCHITECTURAL LTD.

These drawings are to be read in conjunction with the associated planning, materials/ manufacturers specifications and accompanying Structural Engineers plans


Prior to any works commencing on site, the contractor is to check all levels and dimensions before work commences. Any discrepancies should be reported immediately to the consultants. The contractor to take all reasonable steps to ascertain the location of all existing and former services located within the curtilage of the site (and former demolished structure).

SCHEME SPECIFIC NOTES

MATERIALS:
SLATE ROOF COVERING
EXTERNAL WALLS TO BE SMOOTH RENDER, HORIZONTAL CLADDING & NATURAL STONE
NEW ENTRANCE DOORS & WINDOWS TO BE GREY
RAINWATER GOODS AND FIXINGS TO BE BLACK/GREY uPVC

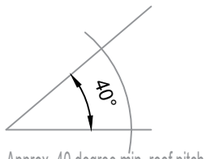

Approx. 40 degree min. roof pitch
Exact pitch to be site confirmed.

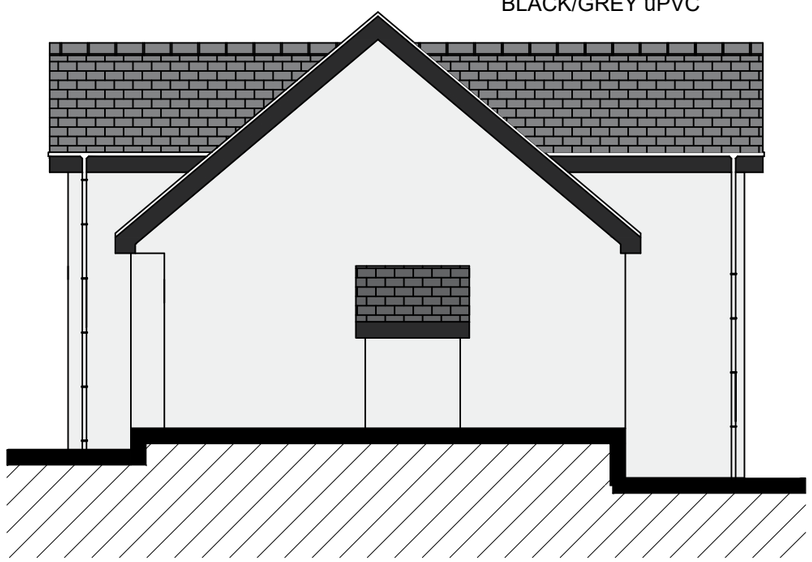

PROPOSED SIDE ELEVATION
SCALE 1:100



PROPOSED REAR ELEVATION
SCALE 1:100

0mm 50mm

A3 Original Paper Size

masters architectural
Planning - Building Control - Management
craig@mastersarchitectural.co.uk
07971017423

Address:-
73 Glyn Road
Brynamman
Ammanford
Carmarthenshire
SA18 1SS

Drawing No: 04/1418
Date: Dec 2018
Client: Mr & Mrs Davies
Scales: (at A3) ☐ 1:1 ☐ 1:2 ☐ 1:5 ☐ 1:10 ☐ 1:20 ☐ 1:50 ■ 1:100 ☐ 1:200 ☐ 1:500 ☐ 1:1000 ☐ 1:1250 ☐ 1:2500 Other:
Drawing Type: Planning
Drawing Title. Proposed Elevations
E