
Fine Line
Architectural Services Ltd.

30 Pond Mawr
Garth
Maesteg
Bridgend
CF34 0NG

Tel: 01656 732042
Fax: 01656 810318
Email:fineline248@googlemail.com

Client **Mr A Shearan**		
Project **3 Nant Y Boda, Bryn, Port Talbot.**		
Drawing Title Existing First Floor Plan.		
Date September 2019	***Scale*** 1: 50	***Drawing No.*** **5NantYBoda/WD/02**

17 FEB 2020

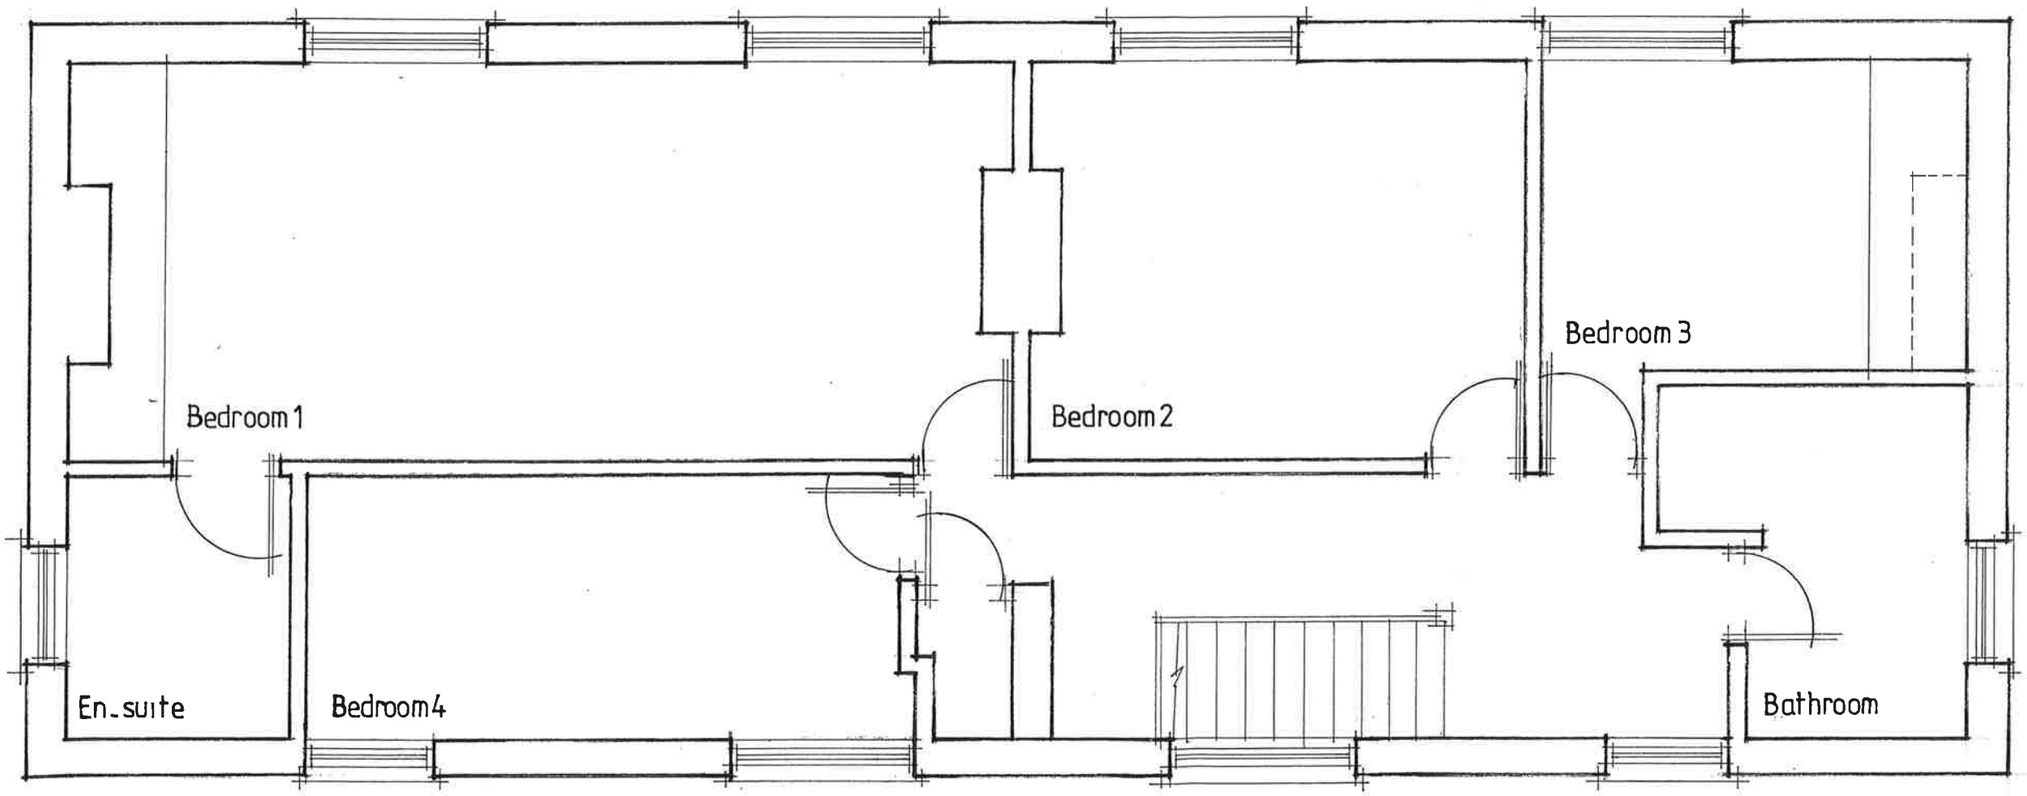

FIRST FLOOR PLAN