


SOUTH WEST ELEVATION

SCALE 1:100 @ A1


NORTH WEST ELEVATION

SCALE 1:100 @ A1

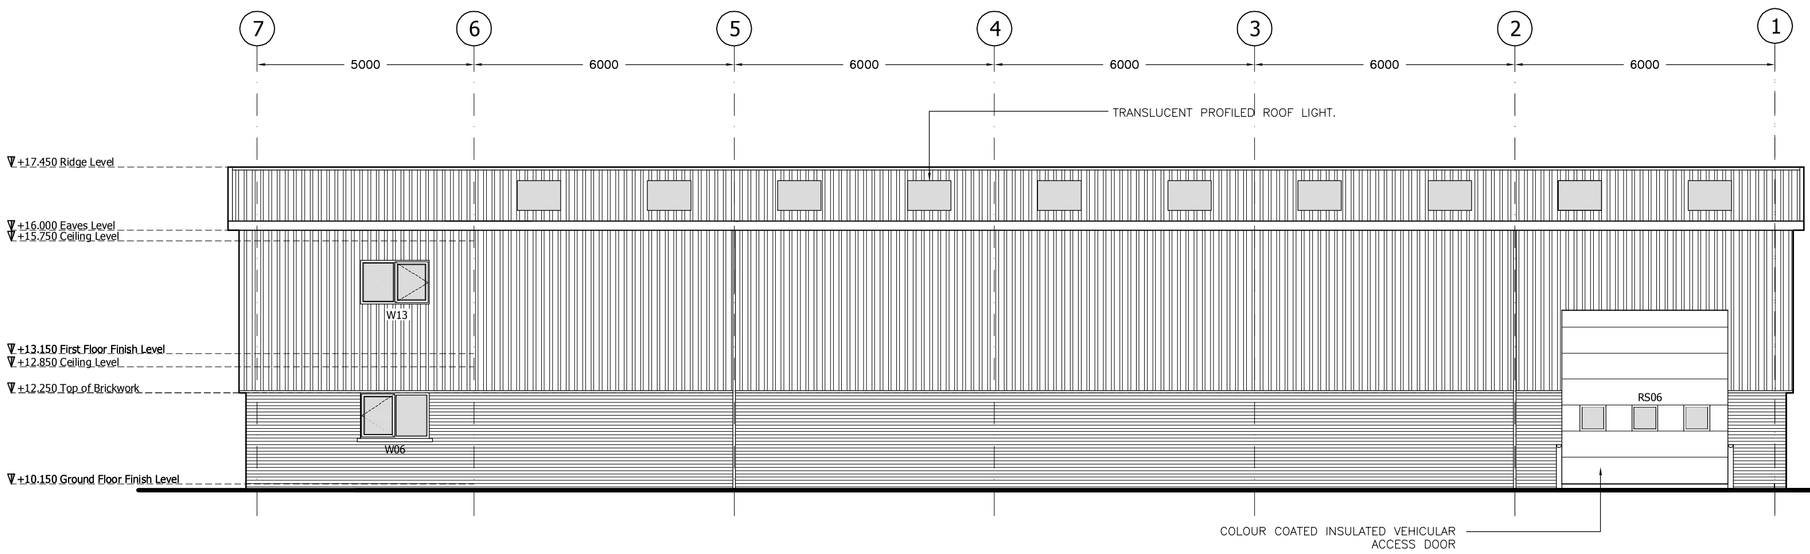


NORTH EAST ELEVATION

SCALE 1:100 @ A1

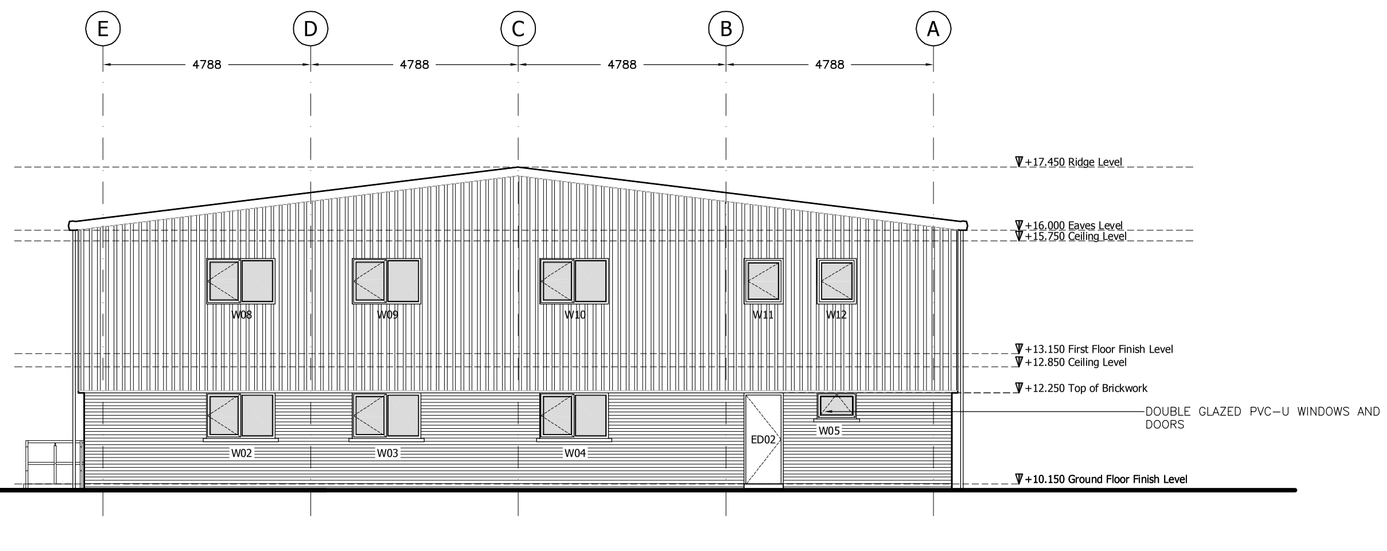

SOUTH EAST ELEVATION

SCALE 1:100 @ A1

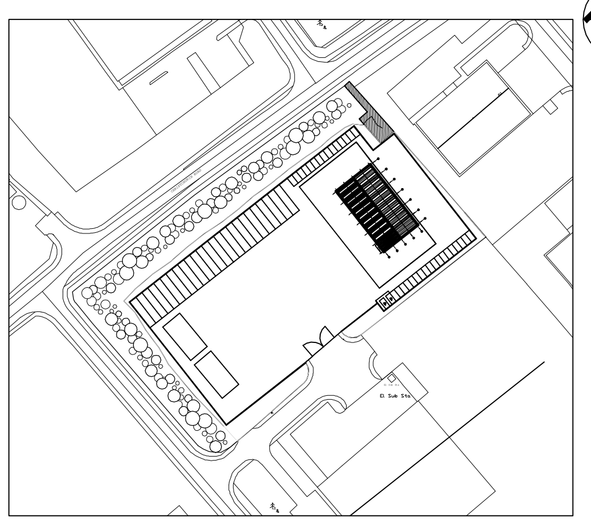

KEY PLAN

SCALE 1:2000 @ A1

No.	REVISION	by	date
A	GRID LINES AMENDED. DRAWING NUMBER AMENDED. ROOF LIGHTS ADDED.	T.J	23/7/14
B	DRAWING REVISED TO PLANNING STAGE.	T.J	1/8/14

NOTES
1 Do not scale from this drawing
2 All dimensions to be checked on site
3 All concrete must be vibrated

STAGE
PLANNING

REFER ALSO TO THE FOLLOWING:
Drawings:

Bending Schedules:

CLIENT
D.J. THOMAS COACHES LTD

james&nicholas
Grove House, Grove Place, Port Talbot Sa13 1XA ô Telephone 01639 885431 ô Fax 01639 891687
Email admin@jamesandnicholas.com ô www.jamesandnicholas.com

COPYRIGHT

Job title
NEW MAINTENANCE DEPOT, PLOT 3,
BAGLAN INDUSTRIAL ESTATE

Drawing title
PROPOSED ELEVATIONS

	by	date
drawn	T.J	20/03/2014
checked	A.P	25/03/2014
approved	K.J.T	25/03/2014

Job No:	Drawing No:	Rev:
12.94	A.04	B

scales: 1:100 @ A1

Job No: 12.94 | Drawing No: A.04 | Rev: B | scales: 1:100 @ A1