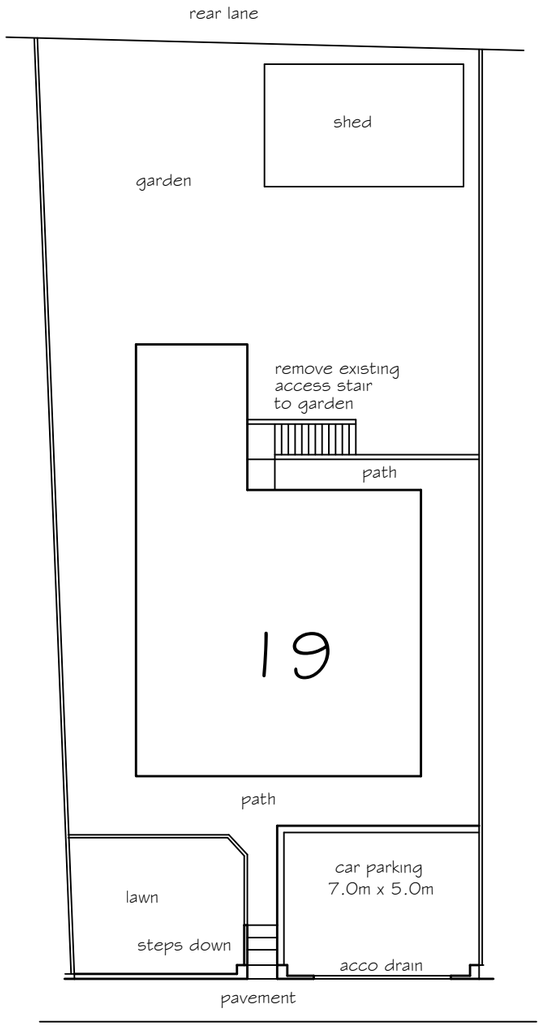


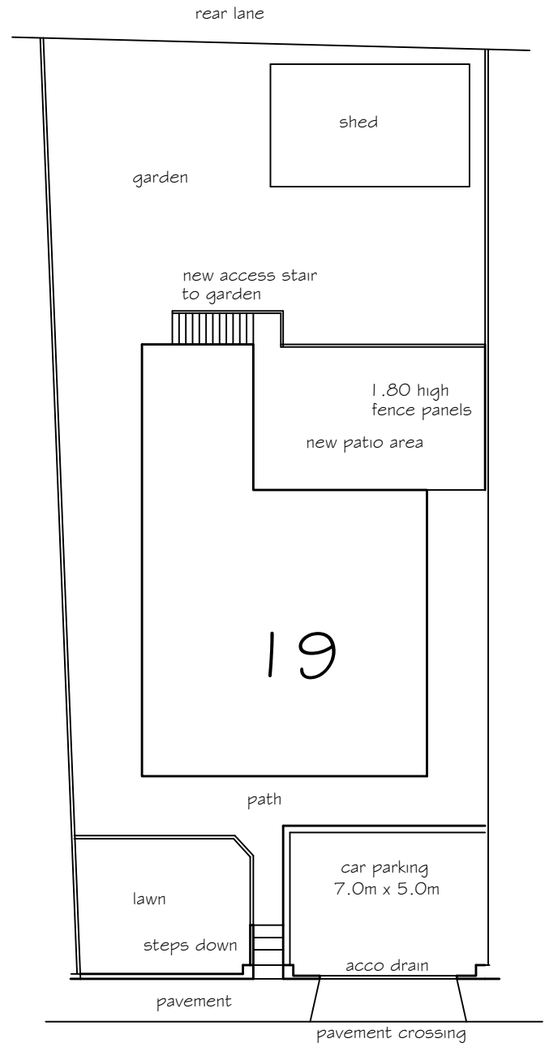

location plan 1:1250




site plans 1:500




existing plot plan 1:200




proposed plot plan 1:200

PETER JONES
TALBOT DESIGN SERVICES
mobile: 07817538014
email: jonespeter177@gmail.com

project title
Proposed rear patio and offroad car parking area
19 Danyffynon, Port Talbot

drawing title
SITE PLANS

date February 2020 scale 1:100

drawing No
19 DR - 01

Superseded