FIRST ANGLE PROJECTION


10 20 30 40 50 60 70 80mm.

CONFIDENTIAL– Tata Steel UK Limited

1 2 3ins.

DO NOT SCALE

WELD SYMBOLS TO B.S. EN 22553
UNDIMENSIONED RADII TO BE 1 mm
GENERAL TOLERANCES TO BS EN 22768 – PART 1 (MEDIUM CLASS)

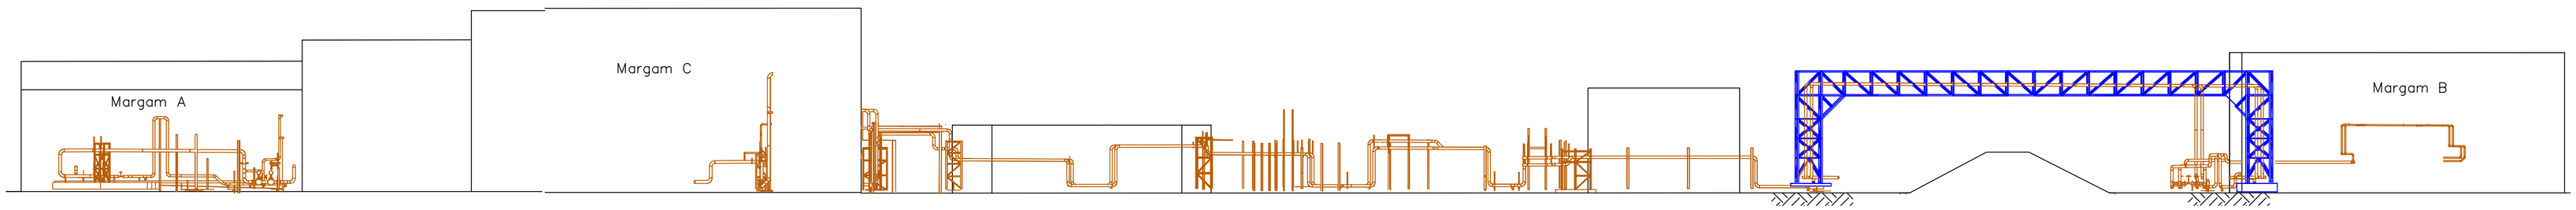

Looking EAST

BRIDGE STRUCTURE

PROJECT PIPEWORK

EXTENT OF NEW WORK

No. OFF	ITEM	DRG. No. OR MATL.	ITEM	DESCRIPTION

SCALE 1:500			PLANT PORT TALBOT POWER PLANT
UNIT OF MEASUREMENT			SECTION 44 BAR STEAM
DRAWN	C.PRICE	1/4/20	DESCRIPTION LAYOUT OF NEW 44 BAR STEAM PIPEWORK BETWEEN POWER PLANTS EAST ELEVATION
CHECKED			
APPROVED			

ALL WELDING TO EIS 3 CATEGORY A

COPYRIGHT- Tata Steel UK Limited © 2020

CONFIDENTIAL
THIS DRAWING IS THE PROPERTY OF TATA STEEL UK LIMITED AND MUST NOT BE COPIED WITHOUT WRITTEN PERMISSION. ITS CONTENTS ARE CONFIDENTIAL, MUST NOT BE DISCLOSED OUTSIDE TATA STEEL UK LIMITED WITHOUT WRITTEN PERMISSION AND ARE TO BE USED ONLY FOR THE PURPOSE FOR WHICH THE DRAWING SUPPLIED.

JOB REF : EN–1264

CAD FILE : 0000.00.00.11.080

ORIGINATING OFFICE

DRG.No. 0000.00.00.11.080 REV. A

RECEIVING OFFICE

DRG.No. REV.

TATA

Tata Steel UK Limited

Port Talbot Works

REVISIONS

DRAWN	CH'D	APP'D

A1