PLANT SCHEDULE

TREES

Number	Plant Name	Height	Girth	Specification
5 -	Acer campestre	400-450cm	14-16cm	Extra Heavy Standard: 5 brks: 3x: RB: Clear Stem min. 200cm
13 -	Betula utilis jacquemontii	500-550cm	20-25cm	Semi-Mature: 3x: RB: Clear Stem min. 200cm
6 -	Crataegus monogyna	400-450cm	14-16cm	Extra Heavy Standard: 5 brks: 3x: RB: Clear Stem 175-200cm
9 -	Malus 'Evereste'	400-450cm	16-18cm	Extra Heavy Standard: 3x: RB: Clear Stem min. 200cm
9 -	Prunus 'Snow Goose'	400-450cm	16-18cm	Extra Heavy Standard: 3x: RB: Clear Stem min. 200cm
8 -	Prunus avium 'Plena'	500-550cm	20-25cm	Semi-Mature: 3x: RB: Clear Stem min. 200cm
10 -	Sorbus aucuparia 'Sheerwater Seedling'	500-550cm	20-25cm	Semi-Mature: 3x: RB: Clear Stem min. 200cm
4 -	Sorbus commixta 'Embley'	400-450cm	16-18cm	Extra Heavy Standard: 3x: RB: Clear Stem min. 200cm
4 -	Sorbus thibetica 'John Mitchell'	500-550cm	20-25cm	Semi-Mature: 3x: RB: Clear Stem min. 200cm

Total :68 -

SHRUBS

Number	Plant Name	Height	Container	Specification	Density
302 -	Berberis thunbergii 'Harlequin'	40-60cm	3L	Branched: 5 brks: C	0.75Ctr Double Staggered at 0.2m offset
17 -	Berberis thunbergii 'Harlequin'	40-60cm	3L	Branched: 5 brks: C	4/m²
279 -	Brachyglottis 'Sunshine'	30-40cm	3L	Bushy: C	0.75Ctr Double Staggered at 0.2m offset
42 -	Brachyglottis 'Sunshine'	30-40cm	3L	Bushy: C	4/m²
6 -	Buddleia davidii 'Royal Red'	40-60cm	7.5L	Bushy: 5 brks: C	Counted
7 -	Buddleia davidii 'White Profusion'	40-60cm	7.5L	Bushy: 5 brks: C	Counted
192 -	Buxus sempervirens 'Suffruticosa'	15-20cm	3L	Bushy: 5 brks: C	0.5Ctr Double Staggered at 0.2m offset
837 -	Calluna vulgaris 'Dark Beauty'	15-20cm	2L	Several Shoots: 3 brks: C	6/m²
98 -	Cornus alba 'Elegantissima'	40-60cm	3L	Branched: 4 brks: C	3/m²
315 -	Escallonia 'Pink Elf'	40-60cm	3L	Bushy: 5 brks: C	0.75Ctr Double Staggered at 0.2m offset
725 -	Escallonia 'Red Elf'	30-40cm	3L	Branched: 5 brks: C	0.75Ctr Double Staggered at 0.2m offset
5 -	Fatsia japonica	60-80cm	7.5L	Leader: C	Counted
36 -	Hebe 'Red Edge'	20-30cm	2L	Bushy: 5 brks: C	4/m²
34 -	Hebe rakaiensis	20-30cm	3L	Bushy: 5 brks: C	3/m²
11 -	Hydrangea serrata 'Bluebird'	60-80cm	10L	Branched: 10 brks: C	Counted
74 -	Lavandula angustifolia 'Munstead'	20-30cm	3L	Bushy: 5 brks: C	0.75Ctr Double Staggered at 0.2m offset
77 -	Lavandula angustifolia 'Munstead'	20-30cm	3L	Bushy: 5 brks: C	4/m²
34 -	Lavandula stoechas	20-30cm	3L	Bushy: 7 brks: C	4/m²
12 -	Magnolia stellata	60-80cm	7.5L	Branched: 5 brks: C	Counted
9 -	Miscanthus sinensis 'Kleine Fontäne'	60-80cm	5L	Full Pot: C	Counted
15 -	Miscanthus sinensis 'Kleine Fontäne'	60-80cm	5L	Full Pot: C	1.5/m²
1 -	Olearia haastii	80-100cm	7.5L	Bushy: 8 brks: C	Counted
47 -	Olearia haastii	30-40cm	3L	Branched: 5 brks: C	3/m²
10 -	Philadelphus 'Virginal'	80-100cm	7.5L	Bushy: 8 brks: C	Counted
7 -	Photinia x fraseri 'Little Red Robin'	40-60cm	10L	Bushy: 7 brks: C	Counted
28 -	Photinia x fraseri 'Little Red Robin'	20-30cm	3L	Bushy: 3 brks: C	0.75Ctr Double Staggered at 0.2m offset
4 -	Pieris 'Flaming Silver'	40-60cm	7.5L	Bushy: 7 brks: C	Counted
10 -	Pieris 'Flaming Silver'	40-60cm	3L	Bushy: 7 brks: C	4/m²
326 -	Potentilla fruticosa 'Primrose Beauty'	30-40cm	3L	Bushy: 5 brks: C	0.75Ctr Double Staggered at 0.2m offset
55 -	Potentilla fruticosa 'Primrose Beauty'	30-40cm	3L	Bushy: 5 brks: C	4/m²
137 -	Rosa rugosa rubra	30-40cm	3L	Branched: 5 brks: C	0.75Ctr Triple Staggered at 0.2m offset
127 -	Rosmarinus officinalis 'Miss Jessopp's Upright'	30-40cm	2L	Bushy: 5 brks: C	4/m²
234 -	Rosmarinus officinalis 'Miss Jessopp's Upright'	30-40cm	2L	Bushy: 5 brks: C	0.75Ctr Double Staggered at 0.2m offset
7 -	Skimmia japonica 'Rubella'	40-60cm	10L	Bushy: 6 brks: C	Counted
9 -	Skimmia japonica 'Rubella'	40-60cm	3L	Bushy: 7 brks: C	0.75Ctr Double Staggered at 0.2m offset
83 -	Viburnum davidii	20-30cm	3L	Bushy: 3 brks: C	3/m²
338 -	Viburnum tinus 'Eve Price'	40-60cm	3L	Bushy: 5 brks: C	0.75Ctr Double Staggered at 0.2m offset
137 -	Vinca minor 'Gertrude Jekyll'	15-20cm	2L	Several Shoots: 3 brks: C	1/m²

Total :4687 -

HERBACEOUS

Number	Plant Name	Container	Specification	Density
45 -	Anemone hybrida 'Honorine Jobert'	3L	40-60cm	4/m²
252 -	Bergenia 'Silberlicht'	2L	Full Pot: C	5/m²
46 -	Euphorbia amygdaloides robbiae	3L	Full Pot: C	5/m²
98 -	Salvia x sylvestris 'Mainacht'	3L	Full Pot: C	4/m²

Total :441 -

CLIMBERS


Number	Plant Name	Specification	Density
10 -	Hedera helix 'Glacier'	15L pot. 1.2m high with cane support	Counted
1363 -	Hedera helix 'Glacier'	4cm x 4cm Plug Plants	6/m²
5 -	Hydrangea petiolaris	15L pot. 1.2m high with cane support	Counted
9 -	Parthenocissus tricuspidata 'Veitchii'	15L pot. 1.2m high with cane support	Counted

Total :1387 -

NATIVE MIX

Number	Species	Height	Specification	Density
46 -	Corylus avellana	40-60cm	1+1: Transplant - seed raised: Branched: 2 brks: B	3/m²
94 -	Crataegus monogyna	40-60cm	1+1: Transplant - seed raised: B	3/m²
46 -	Ilex aquifolium	40-60cm	Transplant - seed raised: 1+2 brks: B	3/m²
90 -	Prunus spinosa	40-60cm	1+1: Transplant - seed raised: Branched: 2 brks: B	3/m²
46 -	Sambucus nigra	40-60cm	1+1: Transplant - seed raised: Provenance UK Area 403: B	3/m²
46 -	Ulex europaeus	15-30cm	1+0: Seedlings: Bushy: CE	3/m²
46 -	Viburnum opulus	40-60cm	1+1: Transplant - seed raised: Branched: 2 brks: B	3/m²

Total :414 -

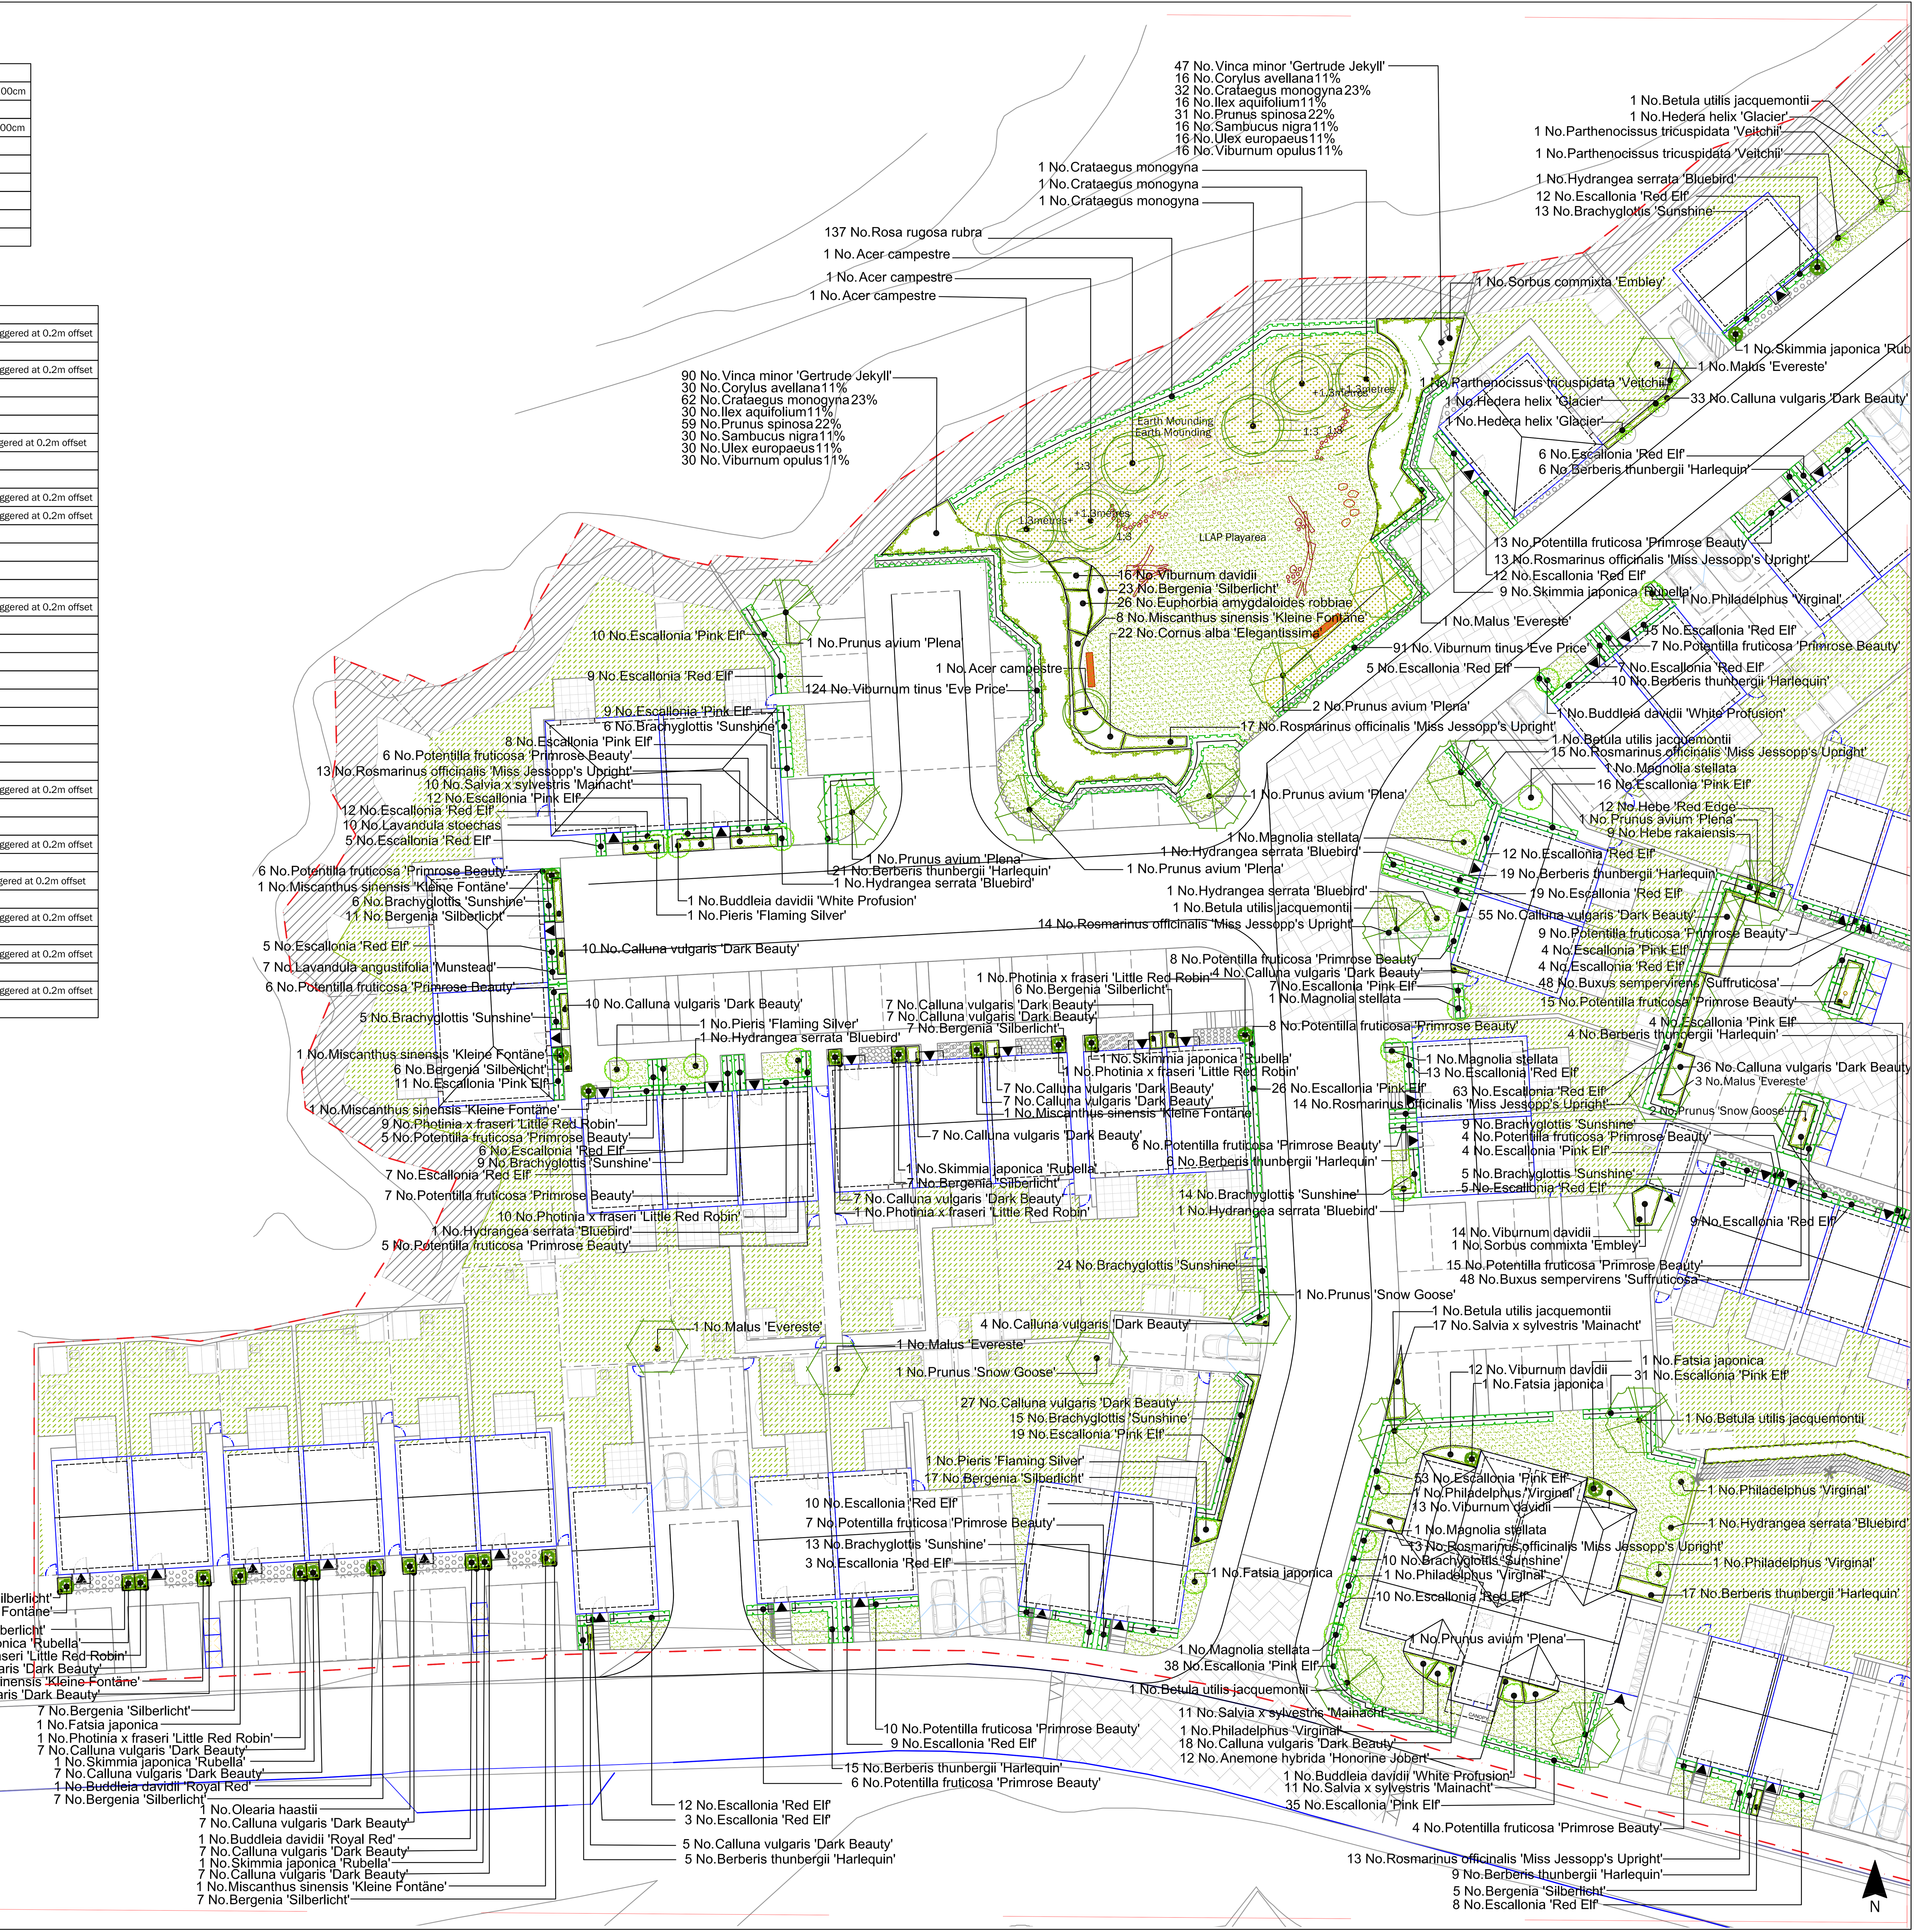

LEGEND

- Site Boundary
- POS Trees: Native trees to mounding within LLAP playzone and POS Area. EHS supply trees in pits with imported topsoil, double staked with irrigation pipework.
- Street Trees: Medium sized deciduous specimen trees with upright form. Semi-mature supply in pits with imported topsoil, U/G guyed with irrigation pipework and root barrier.
- Garden Trees: Small-medium sized deciduous specimen trees with upright form. ANS supply in pits with imported topsoil, double staked with irrigation pipework.
- Specimen Shrubs: 15L supply accent ornamental shrub in pit with 600mm imported topsoil and mulch topping.
- POS Native Shrub Mix: Mix of deciduous and evergreen native shrubs. Transplant supply @ 2/m2 in 300mm imported topsoil and mulch topping.
- Groundcover Shrub and Perennials Mix: Mix of deciduous and evergreen ornamental shrubs and perennials. 3-5L supply @ 3-5m2 in 450mm imported topsoil and mulch topping.
- Garden 'Hedge': Mix of deciduous and evergreen ornamental shrubs to create informal 'hedge' to front gardens. 5L supply @ 3 per lin M in 450mm imported topsoil and mulch topping.
- Evergreen Hedge: Evergreen ornamental shrubs clipped to form hedge. 5L supply @ 3 per lin M in 450mm imported topsoil and mulch topping.
- Climbers: 15L pot in pit with 600mm imported topsoil and mulch topping. 1.2m high with cane support.
- Turf Grass: Premium turf to front gardens and street verges in 150mm imported topsoil.
- Grass: Amenity grass seeding to rear gardens in 150mm imported topsoil.
- Grass and Wildflower Mix: Wildflower and native grasses seeding to LLAP/POS areas in 150mm low nutrient soil.
- Hydro Seeded Mix: Wildflower and native grasses hydro seeded onto Terramesh retaining wall, to supplier's details. Ongoing maintenance to supplier's recommendations & requirements.
- Evergreen Ground cover: Spreading, evergreen ground cover plants planted to top of retaining wall.
- Stone & Slate Surface Chippings: Loose decorative natural stone to surface narrow strip front gardens.
- Informal Play: Informal play made up of timber balance beams, stepping stones and logs, tree logs from trees felled on site etc. See detailed area drg.

Key Site Plan - NTS

NOTES
Planting plan based on architectural site plan Rev ZK
For planting schedule refer to drawing 2304-008
Planting plan 3 of 3

Rev	Date	Description
05	19.03.20 CP	Amends to planting to add pollinator spp. Issue for planning
04	24.02.20 CP	Amends to planting to suit layout changes. Issue for planning
03	12.12.19 CP	Amends to plant supply sizes to JEHU instruction. Issue for planning

Title: Planting Plan 3of3
Project: Heritage Gate Coed Darcy
Client: JEHU
Date: August 2019
Scale: 1:250 @ A1
Drawing No: 2304-008
Rev: 05

T: +44 (0)1279 647044 E: office@lizlake.com www.lizlake.com

COPYRIGHT Liz Lake Associates
Information contained in this drawing is confidential and may not be used for any purpose other than that for which the drawing is supplied without prior written authority of Liz Lake Associates. This drawing is copyright and may not be copied except within the agreed conditions of supply.
BASE MAPPING:
Reproduced from Ordnance Survey map data by permission of Ordnance Survey © Crown copyright 2018, Licence No. 100007196. © Crown copyright and database rights 2018 Ordnance Survey Licence No. 0100031673. This drawing may contain information and/or mapping from a number of sources and its accuracy should be verified on site.

LIZ LAKE ASSOCIATES
LANDSCAPE ARCHITECTS

Superseded