


REAR BUILDING OFF LANE

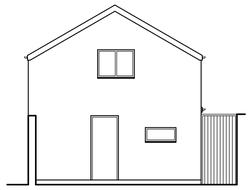


ELEVATION TO No.86

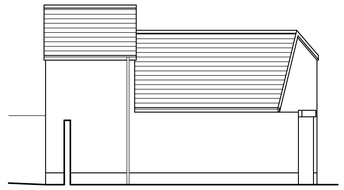

SIDE ELEVATION

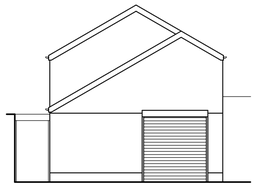

SIDE ELEVATION

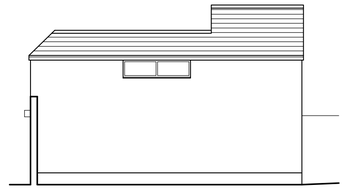


SIDE ELEVATION


LONGITUDINAL SECTION



FRONT ELEVATION

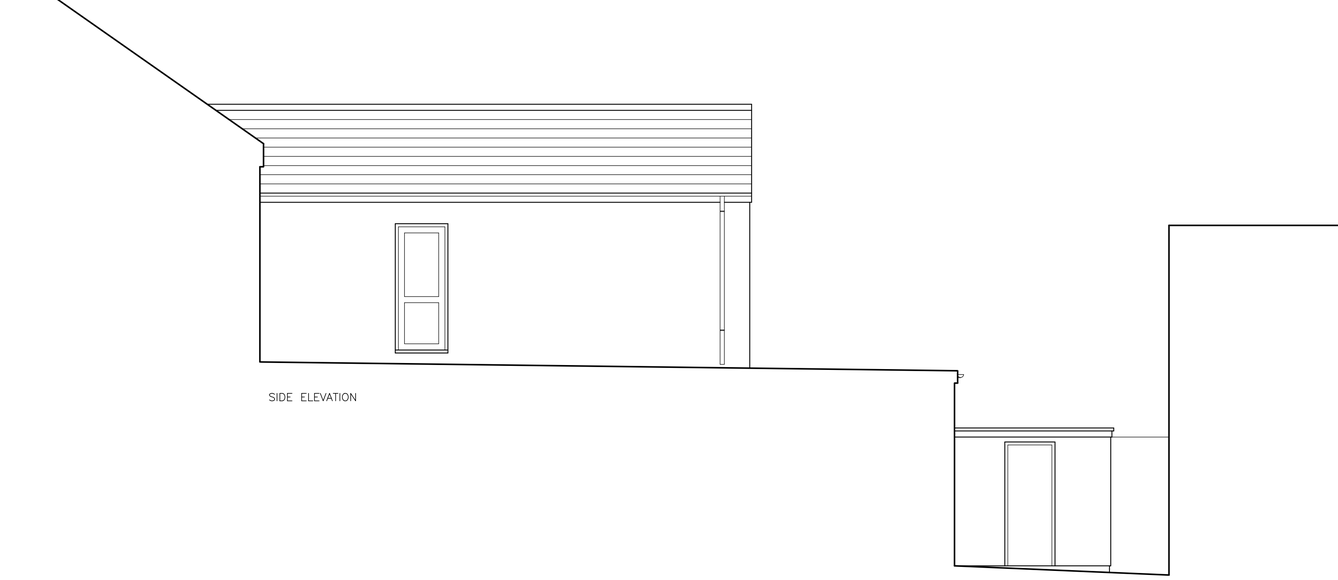

SIDE ELEVATION

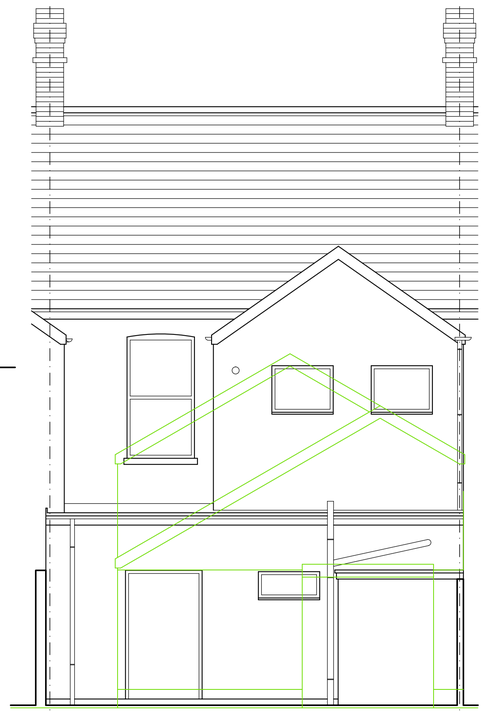

REAR ELEVATION

0 1 2 3 4 5 6 7 8 9

Do not scale this drawing.
Report discrepancies in figured dimensions prior to commencement of work.
Check all dimensions on site.
This drawing is copyright.

Revisions:

Rev No.	Date:	Revision:	Chk:

Project:
50 COMMERCIAL ROAD
PORT TALBOT
SA13 1LG

Title:
EXISTING ELEVATIONS AND SECTION

Scale: 1:50 Drawn: RWJ
Date: 0320 Checked: RWJ

Project No. 4434 Drawing No. (--)02 Rev. -

BEACON ARCHITECTURAL SERVICES

Chartered Institute of Architectural Technologists Registered Practice

BEACON ARCHITECTURAL SERVICES – TY MONDAS TRECASTLE BRECON LD3 8UH – TEL: 01874 638082 – MOB: 07792695996